


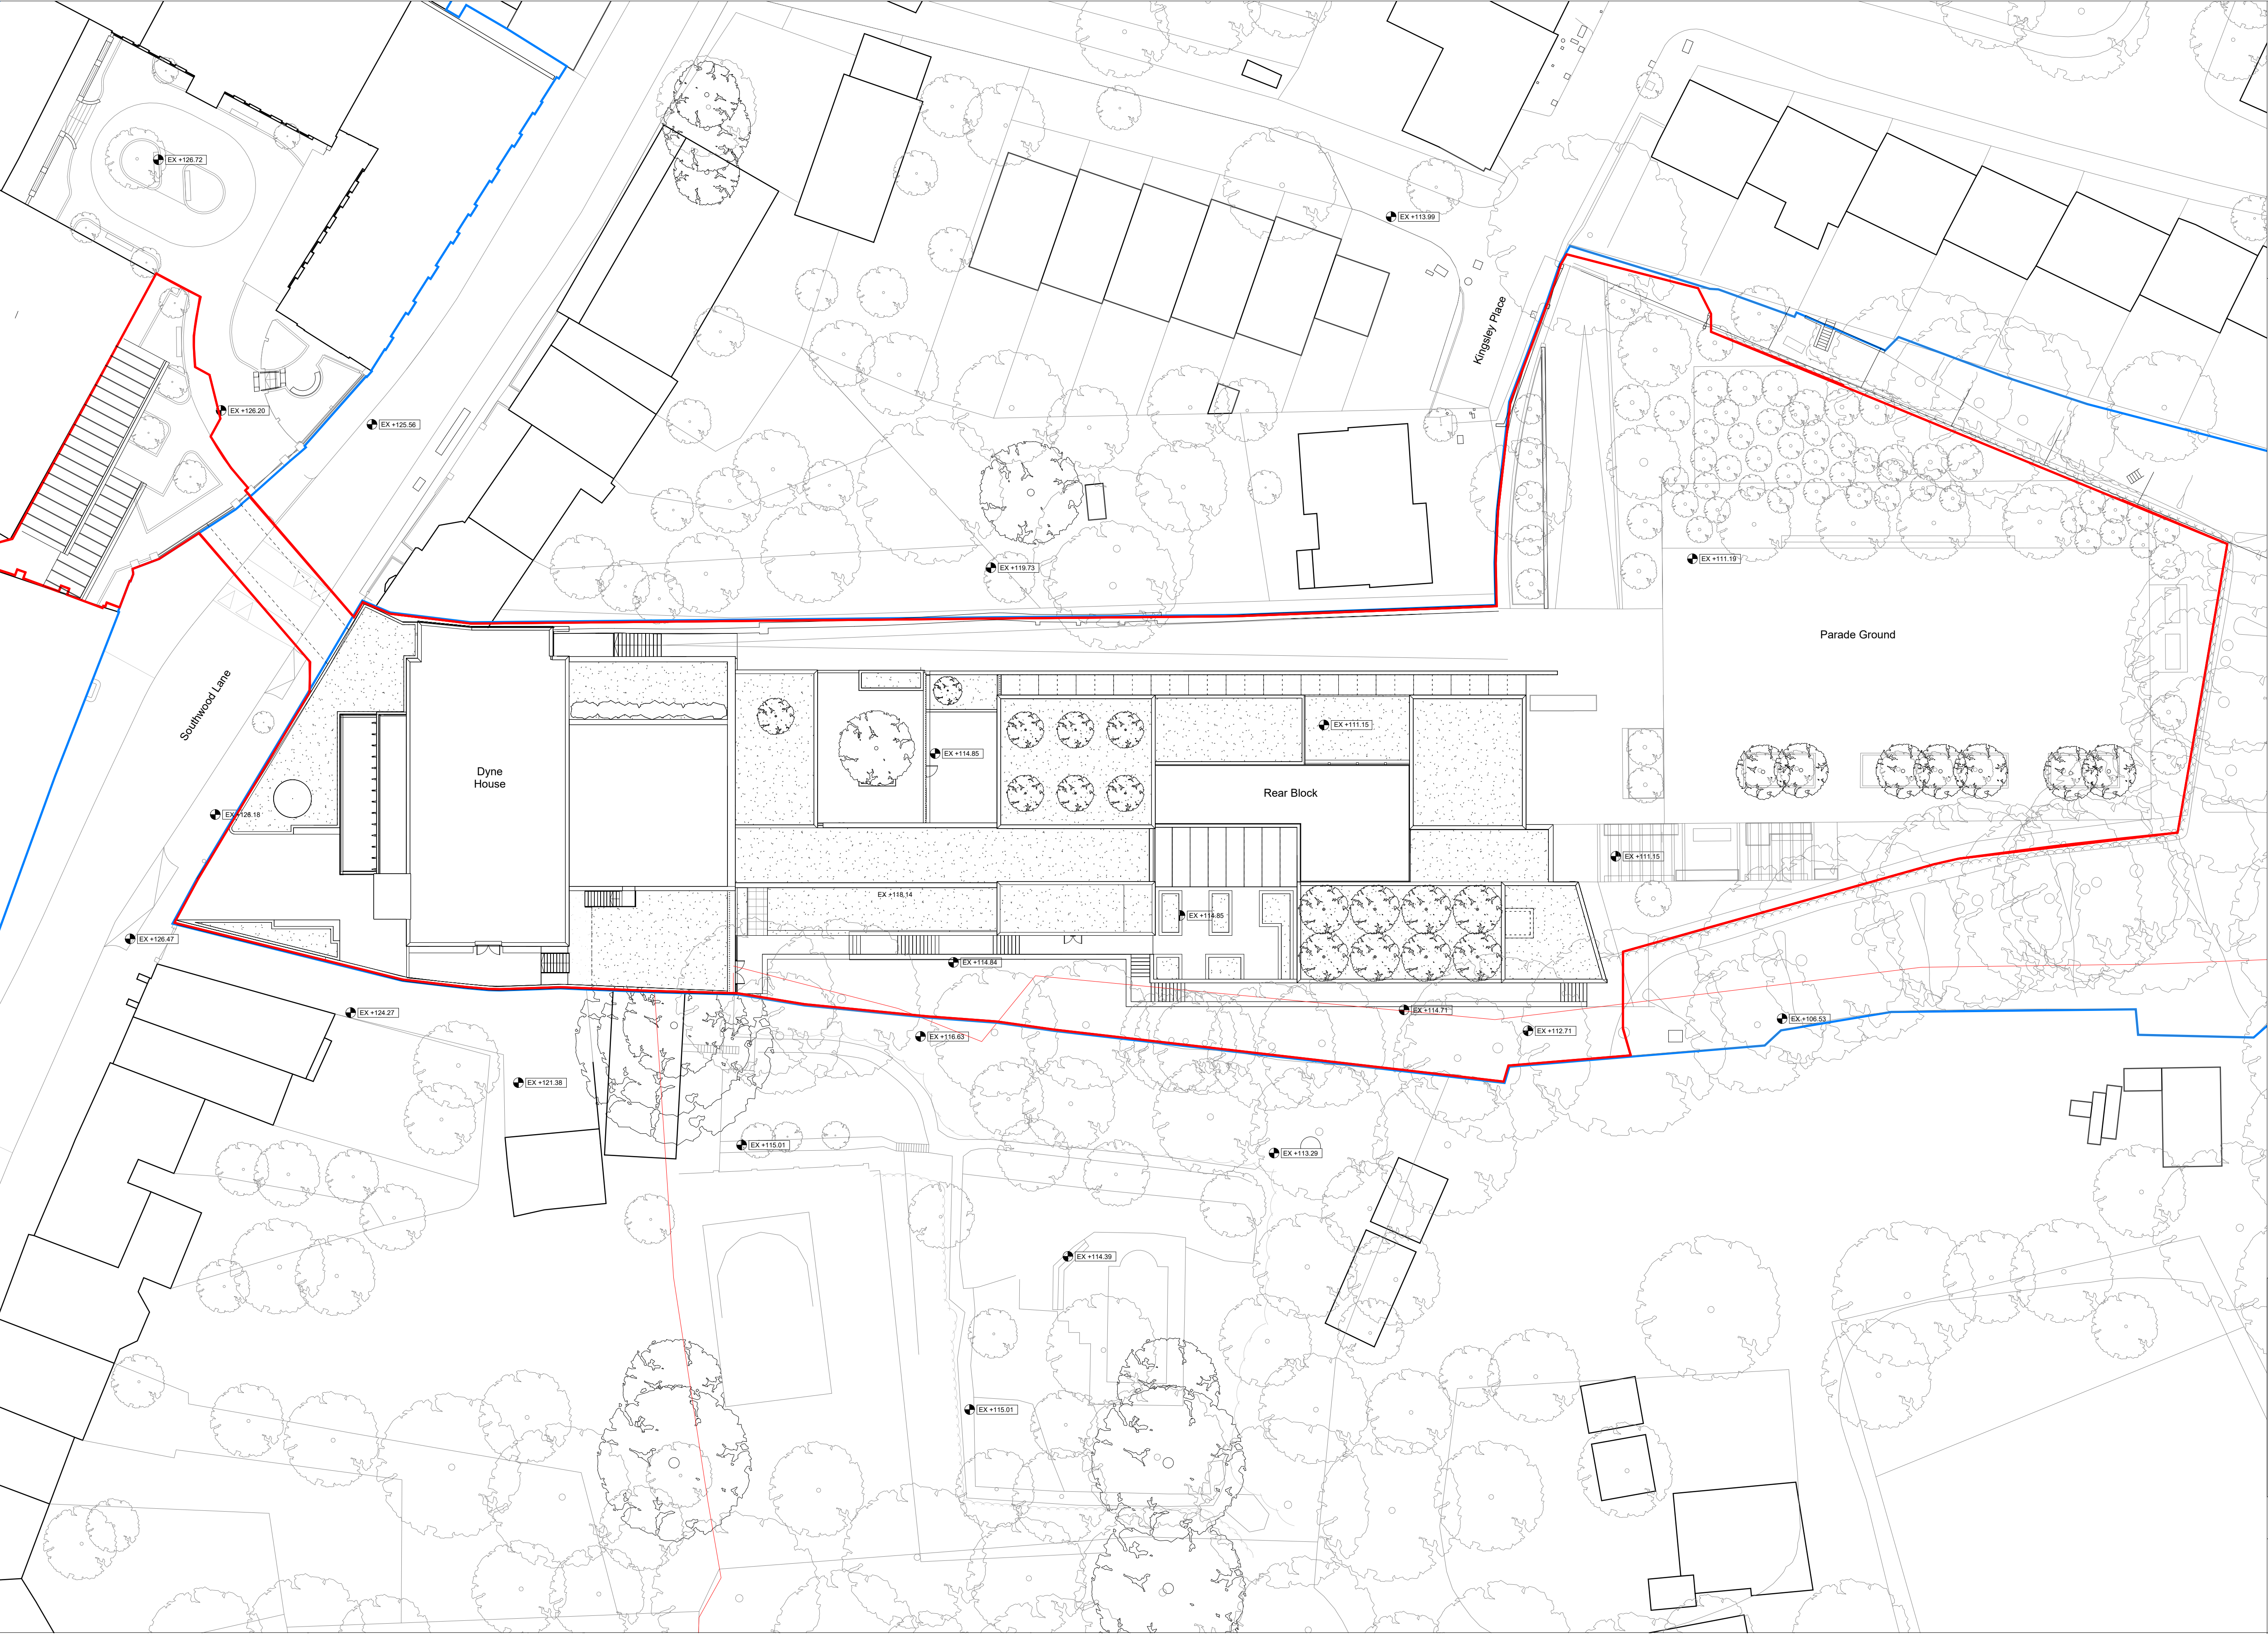


- General Notes:**
- G1** All Levels are above ordnance datum (AOD)
New Levels are shown thus: [Symbol] EX+20.345
Retained Existing Levels thus: [Symbol] EX+20.345
Existing Levels are shown: [Symbol] EX+20.345
- G2** Door tags are shown thus: [Symbol] DG-011 [Symbol] DRS-XXX [Symbol] FR-XXX
Door number
Instance of doors per room
Door type
Fire rating, 'V' denotes smoke seal
- G3** Abbreviations:
GN/AWC: Gender Neutral / Accessible WC
CS: Cleaner's Store
PH: Printer hub
ST: Store
RWP: Rain water pipe


Note: Refer to Landscape Architects drawings for detailed proposed landscape levels.

- Notes:**
- Structural information shown indicatively, refer to structural engineer's drawings for further information.
- [Blue line] Site Ownership Boundary
[Red line] Site Application Boundary
[Red dashed line] SA42 Allocation Boundary (Highgate Bowl)
[Green line] Open Space Allocation Boundary

Room Key:	
SP	Small Practice Room
EP	Ensemble Practice Room
AWC	Accessible WC's
F.WC	Female WC's
M.WC	Male WC's
CS	Cleaners Store
R	Riser

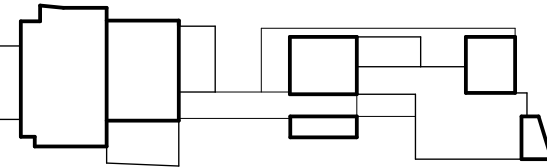

PLANNING

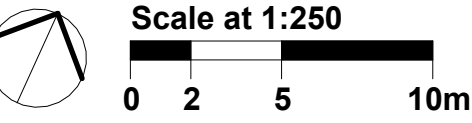

Work Package	Cost Check	Info/Briefing	Tender	Contract	Construction	Date	Rev.	Description	Approved By	Date	Rev.	Description	Approved By	Project	Highgate School Dyne House 3	Sort Code	Drawing Number	Rev.
						23.02.2023	F	ISS_0005_Planning - Additional Information	MB					Subject	Proposed Site Plan	A/Hs-DH3	2400	F
														Architects	Hopkins Architects Limited 27 Broadley Terrace, London, NW1 6LG T: 020 7724 1751 E: mail@hopkins.co.uk	Date: 21/09/18	Scale: As indicated	A1