
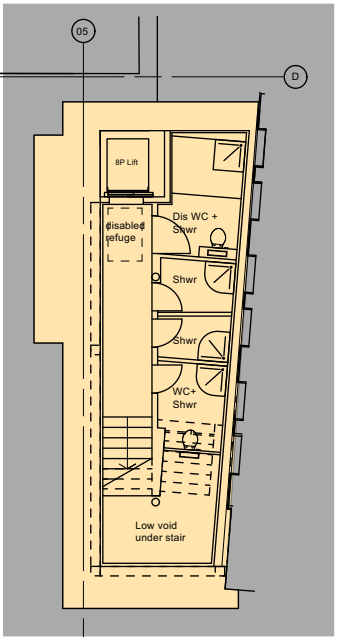


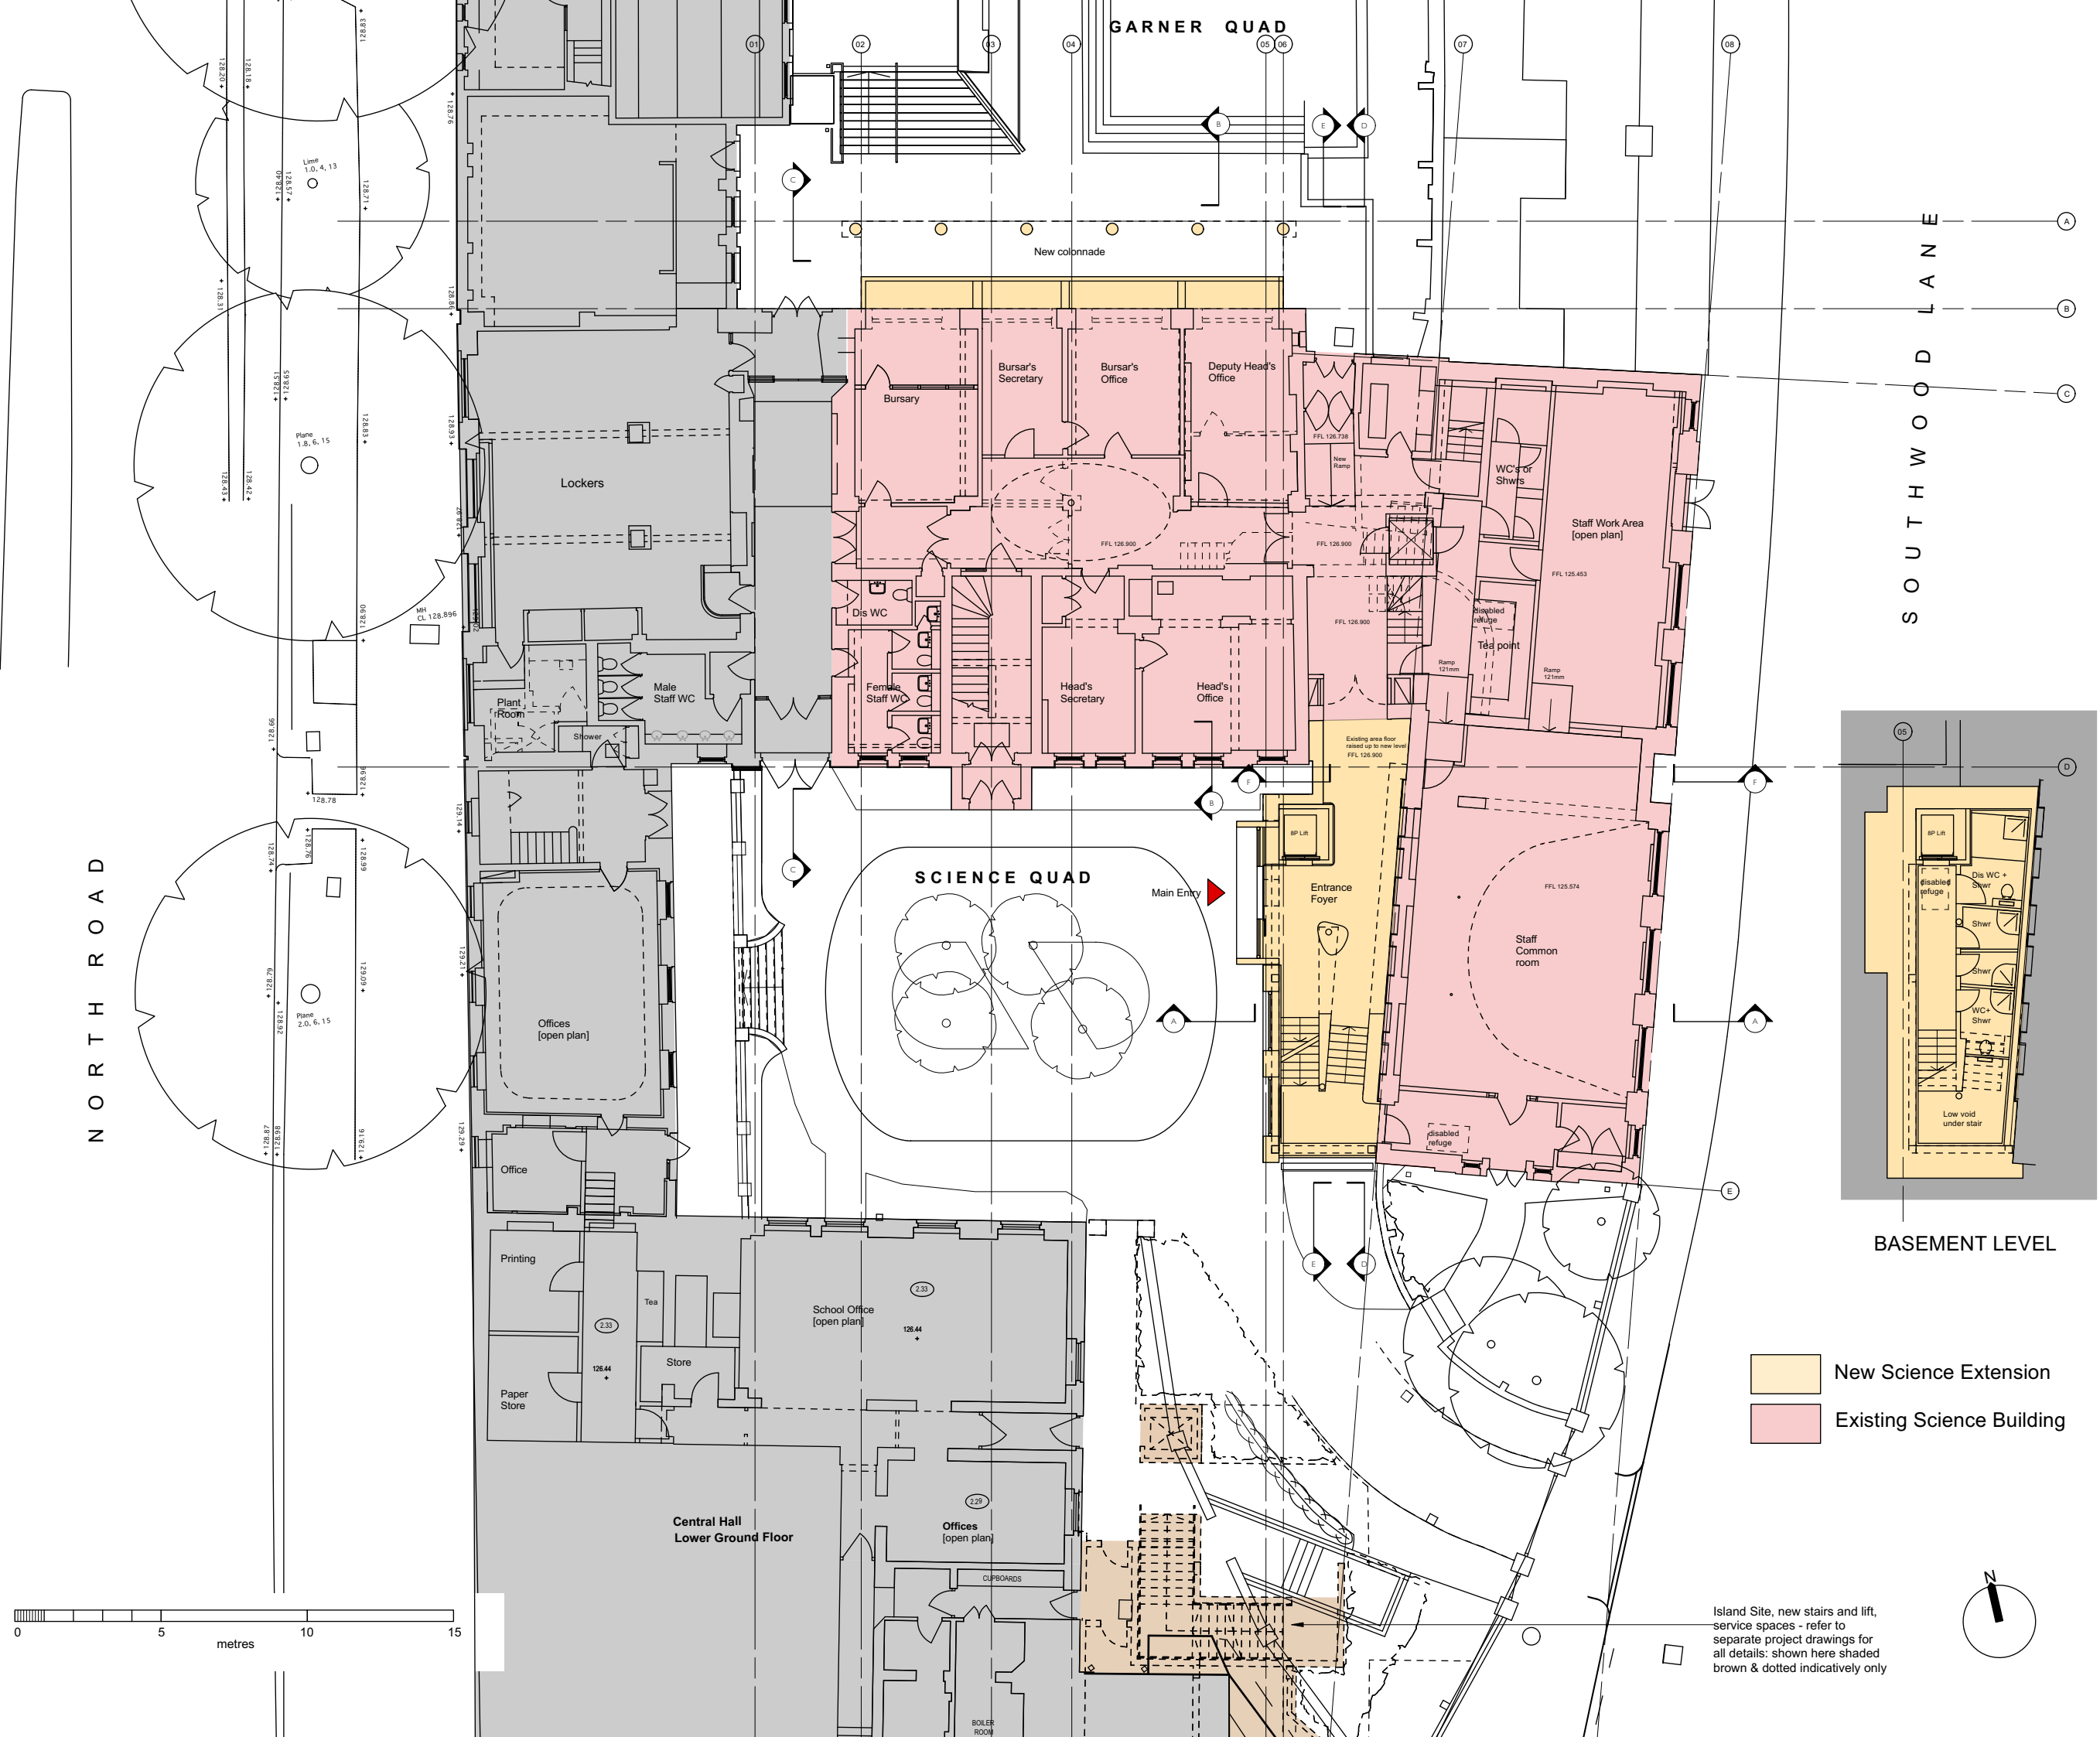

New Science Extension
Existing Science Building

Island Site, new stairs and lift,
service spaces - refer to
separate project drawings for
all details: shown here shaded
brown & dotted indicatively only

Rev B. 20/07/2025. General amendments to details

Revision:

ed toovey architects

Ed Toovey Architects
Studio 401 Royle Building
31 Wenlock Road
London N1 7SH
Tel: 07880 725763
Email: edtoovey@yahoo.co.uk

Project

Highgate School
Science Project

Drawing title

Ground floor plan proposed

Drwg. No.

1177_GA_011

Rev. **B**

Scale 1:200 @ A3

Date March 2017

Status ☒ For information ☐ For tender ☐ For construction

Do not scale. All dimensions to be confirmed on site.
Information contained in this drawing is the sole copyright of Ed Toovey Architects,
and is not to be reproduced without permission.