





2 Proposed East Elevation (Southwood Lane)
2512 1:100

- General Notes:**
- G1** All Levels are above ordnance datum (AOD)
New Levels are shown thus: [Symbol] 20.345
Retained Existing Levels thus: [Symbol] 20.345
Existing Levels are shown: [Symbol] 20.345
- G2** Door tags are shown thus: [Symbol] DG-011 [Symbol] DRS-XXX [Symbol] FR-XXG
Door number
Instance of doors per room
Door type
Fire rating, 'V' denotes smoke seal
- G3** Abbreviations:
GN/AWC: Gender Neutral / Accessible WC
CS: Cleaner's Store
PH: Printer hub
ST: Store
RWP: Rain water pipe
- Refer to drawing A/HS-DH3-2000 for Site Application and Ownership boundaries

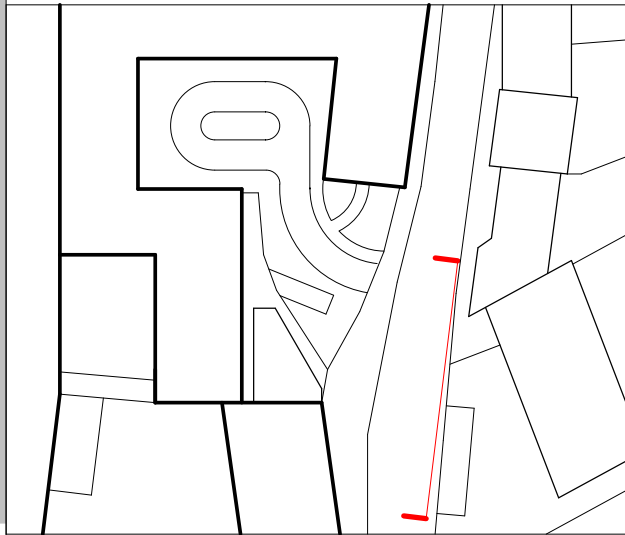

PLANNING

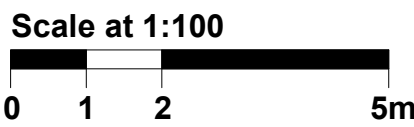

Work Package	Cost Check	Info/Briefing	Tender	Contract	Construction	Date	Rev.	Description	Approved By	Date	Rev.	Description	Approved By	Project	Subject	Architects	Sort Code	Drawing Number	Rev.
						04.08.2023	F	ISS_0007_Planning - Additional Information	MB					Highgate School Island Site	Island Site - East Elevation (Southwood Lane)	Hopkins Architects Limited 27 Broadley Terrace, London, NW1 6LG T: 020 7724 1751 E: mail@hopkins.co.uk	A/HS-IS	2512	F
																	Date: 06/03/19	Scale: As indicated	A1