


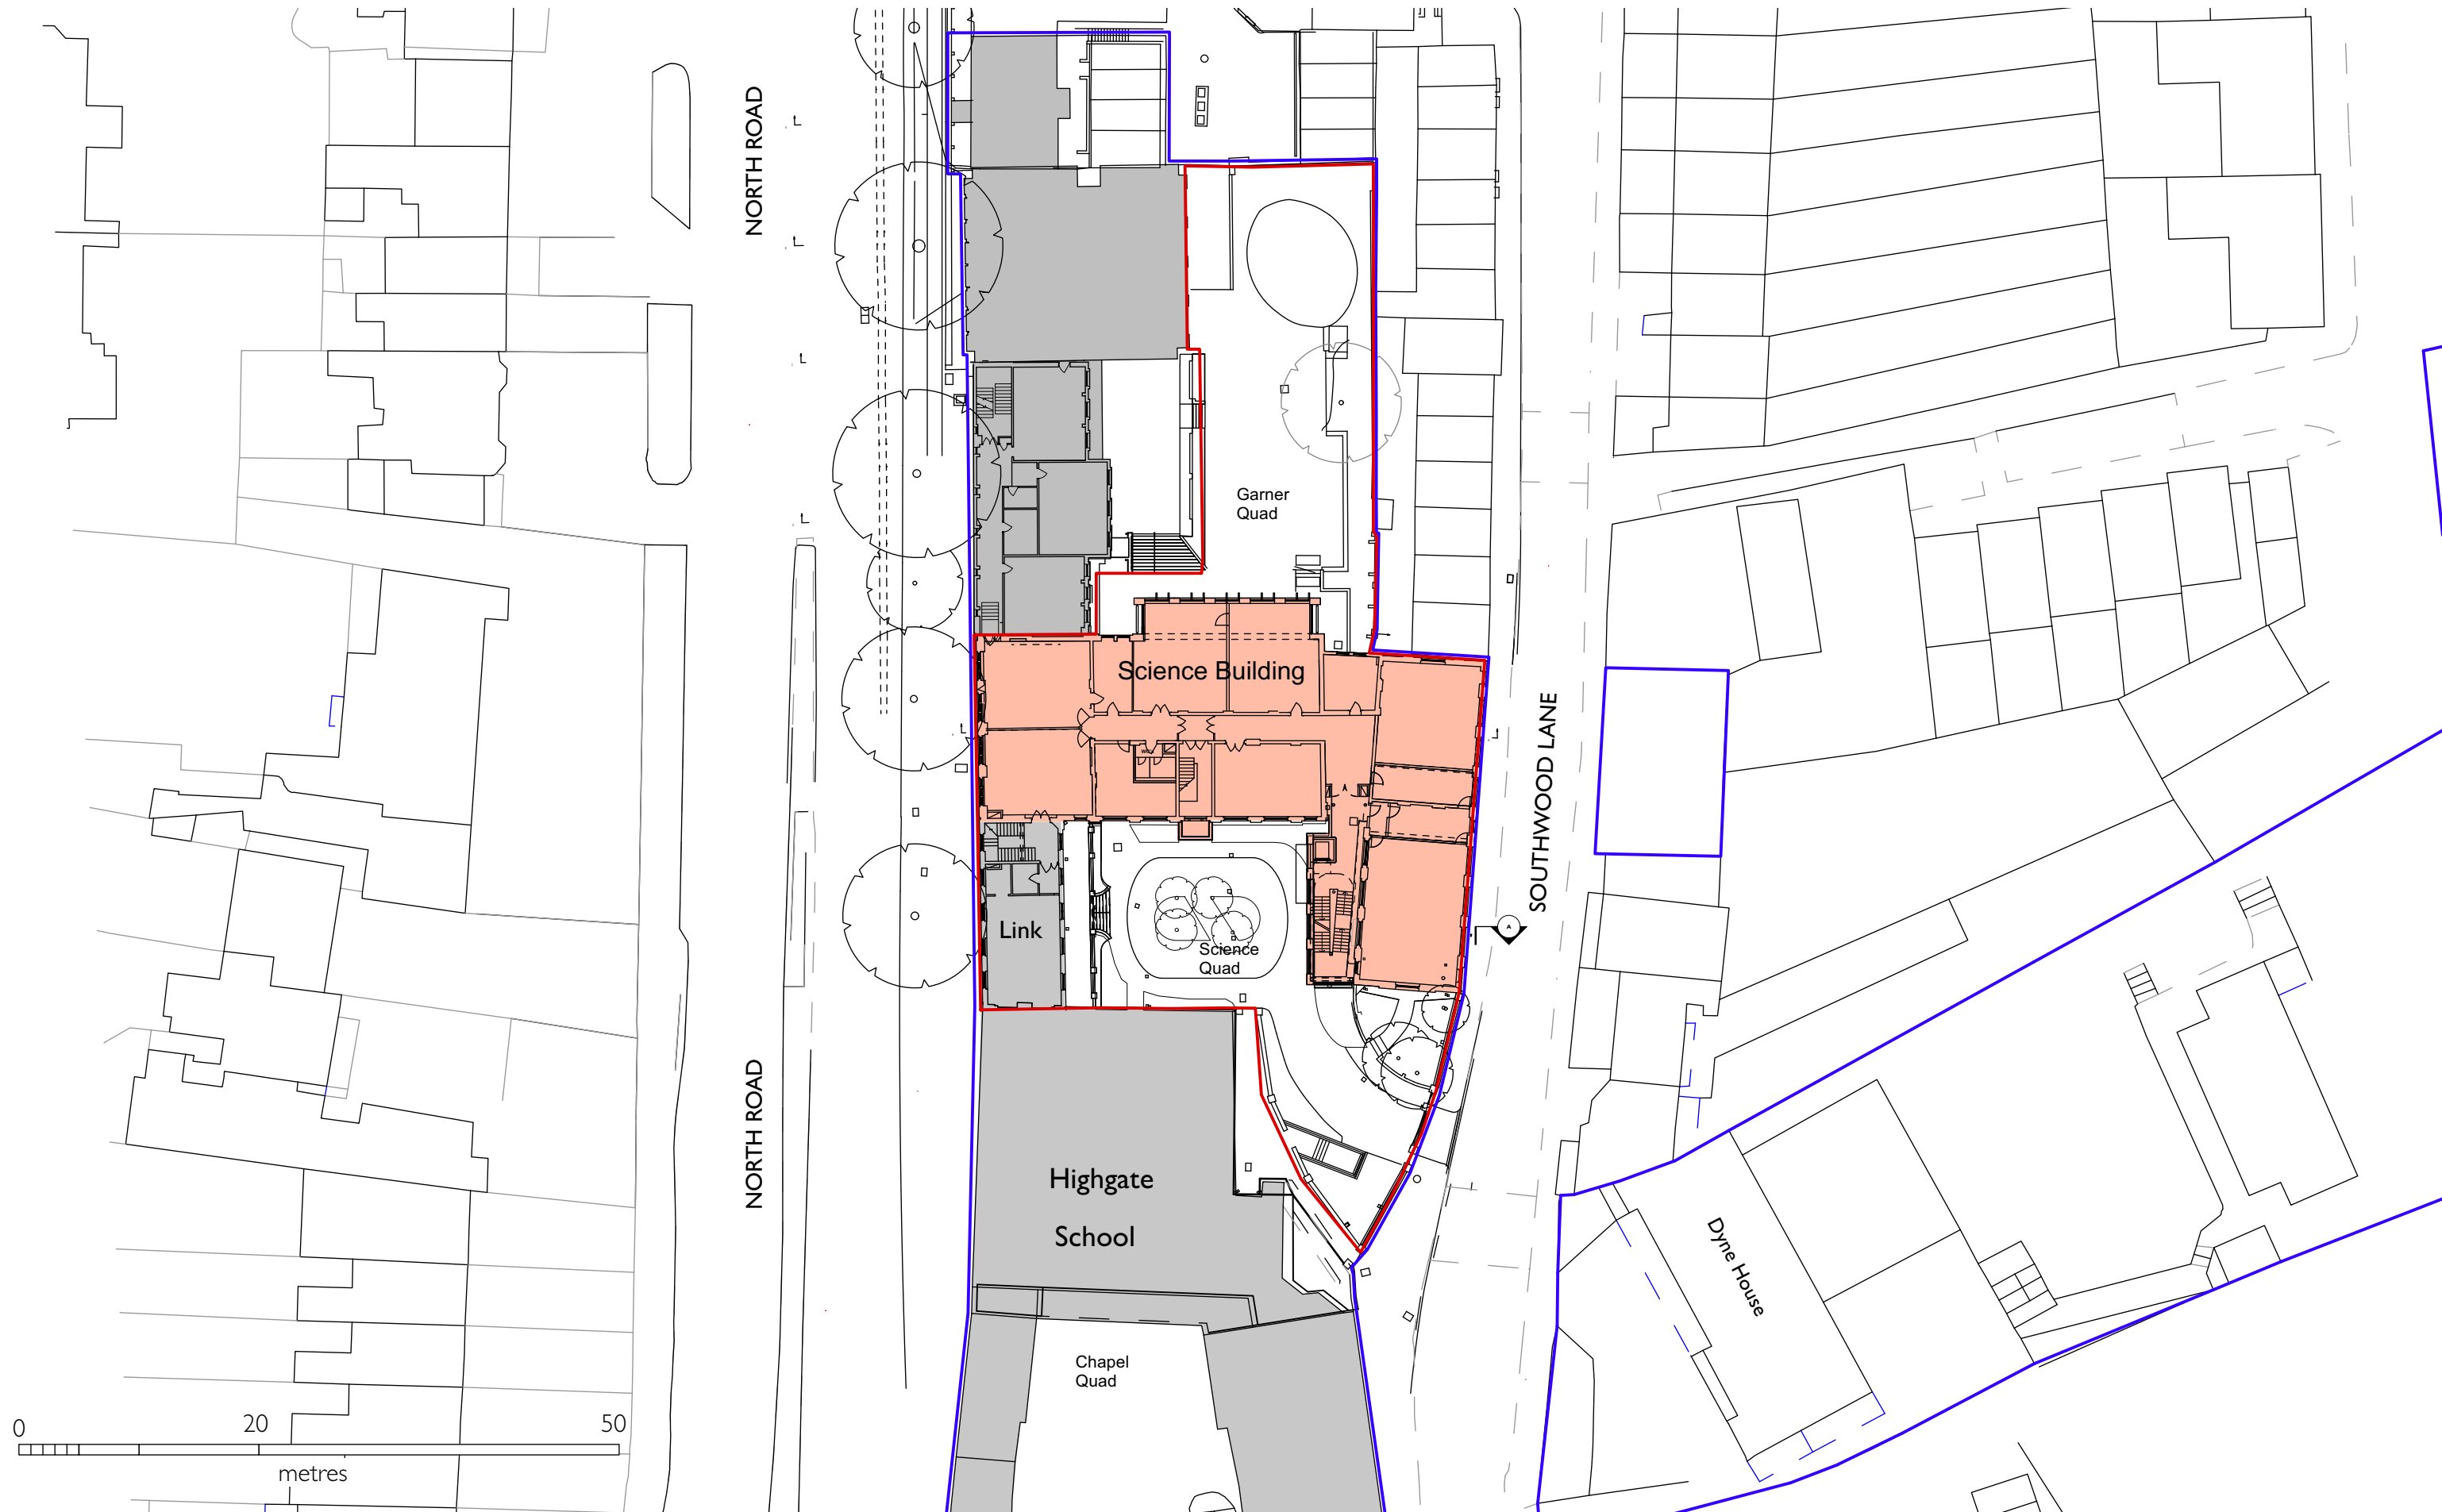

ed tooveyarchitects


studio 401 royle building
31 wenlock road
london n1 7sh
07880 725763
edtoovey@yahoo.co.uk

Revisions:

PLANNING ISSUE

Rev B. 24/10/2025. Amended North extension window width /privacy screen width
Rev A. 20/07/2025. Proposal east block amended

- Always take site measurements to verify dimensions
- Refer to M&E Engineers drawings for all services

 

Highgate School Science Project

Site plan proposed

January 2023

Drwg No. 1177 / GL / 011 - B

Scale 1:500 @ A3