


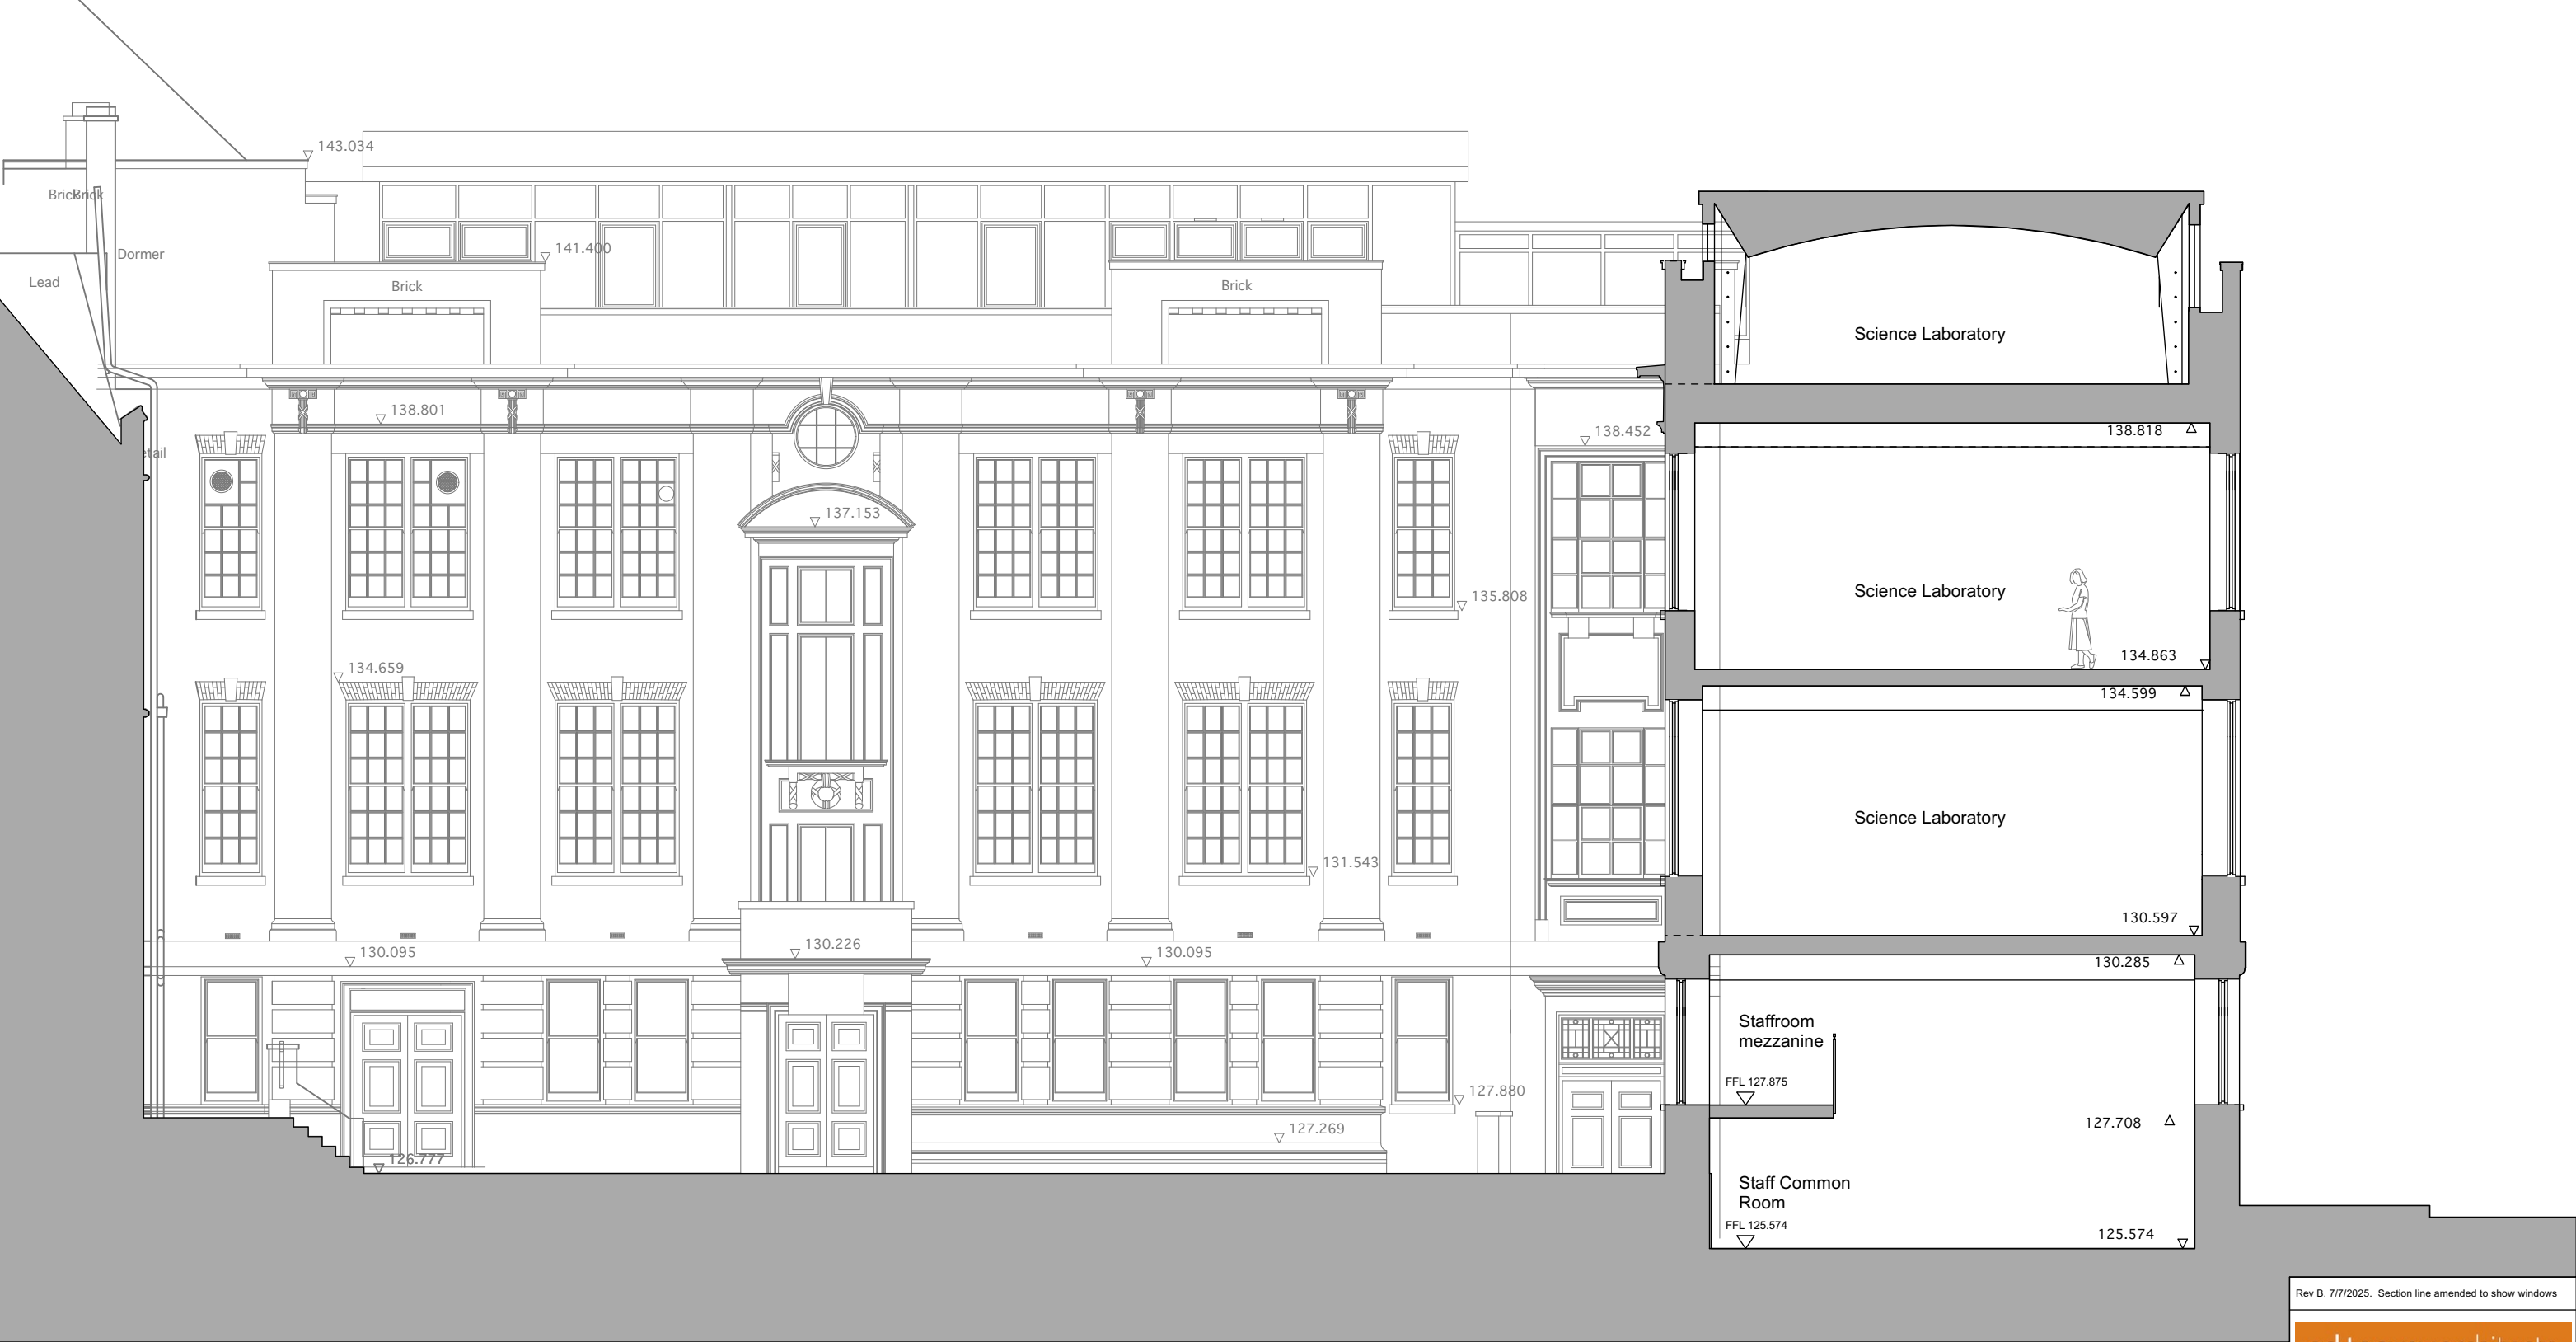


Link
Block

existing Science Block [centre wing] main north elevation

existing recessed
elevation with stairs

existing Science east wing

120m A.O.D.

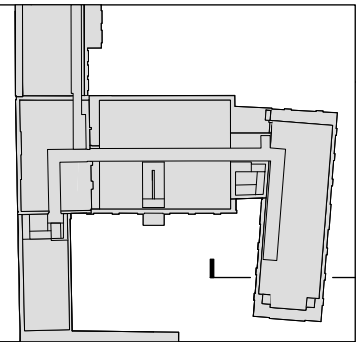

Rev B. 7/7/2025. Section line amended to show windows

ed toovey architects

Ed Toovey Architects
Studio 401 Royle Building
31 Wenlock Road
London N1 7SH
Tel: 07880 725763
Email: edtoovey@yahoo.co.uk

Project

Highgate School
Science Project

Drawing title

Section AA existing

Drwg. No.

1177_GS_001

Rev. B

Scale 1:100 @ A3

Date July 2017

Status ☒ For information ☐ For tender ☐ For construction

Do not scale. All dimensions to be confirmed on site.
Information contained in this drawing is the sole copyright of Ed Toovey Architects.
and is not to be reproduced without permission.