


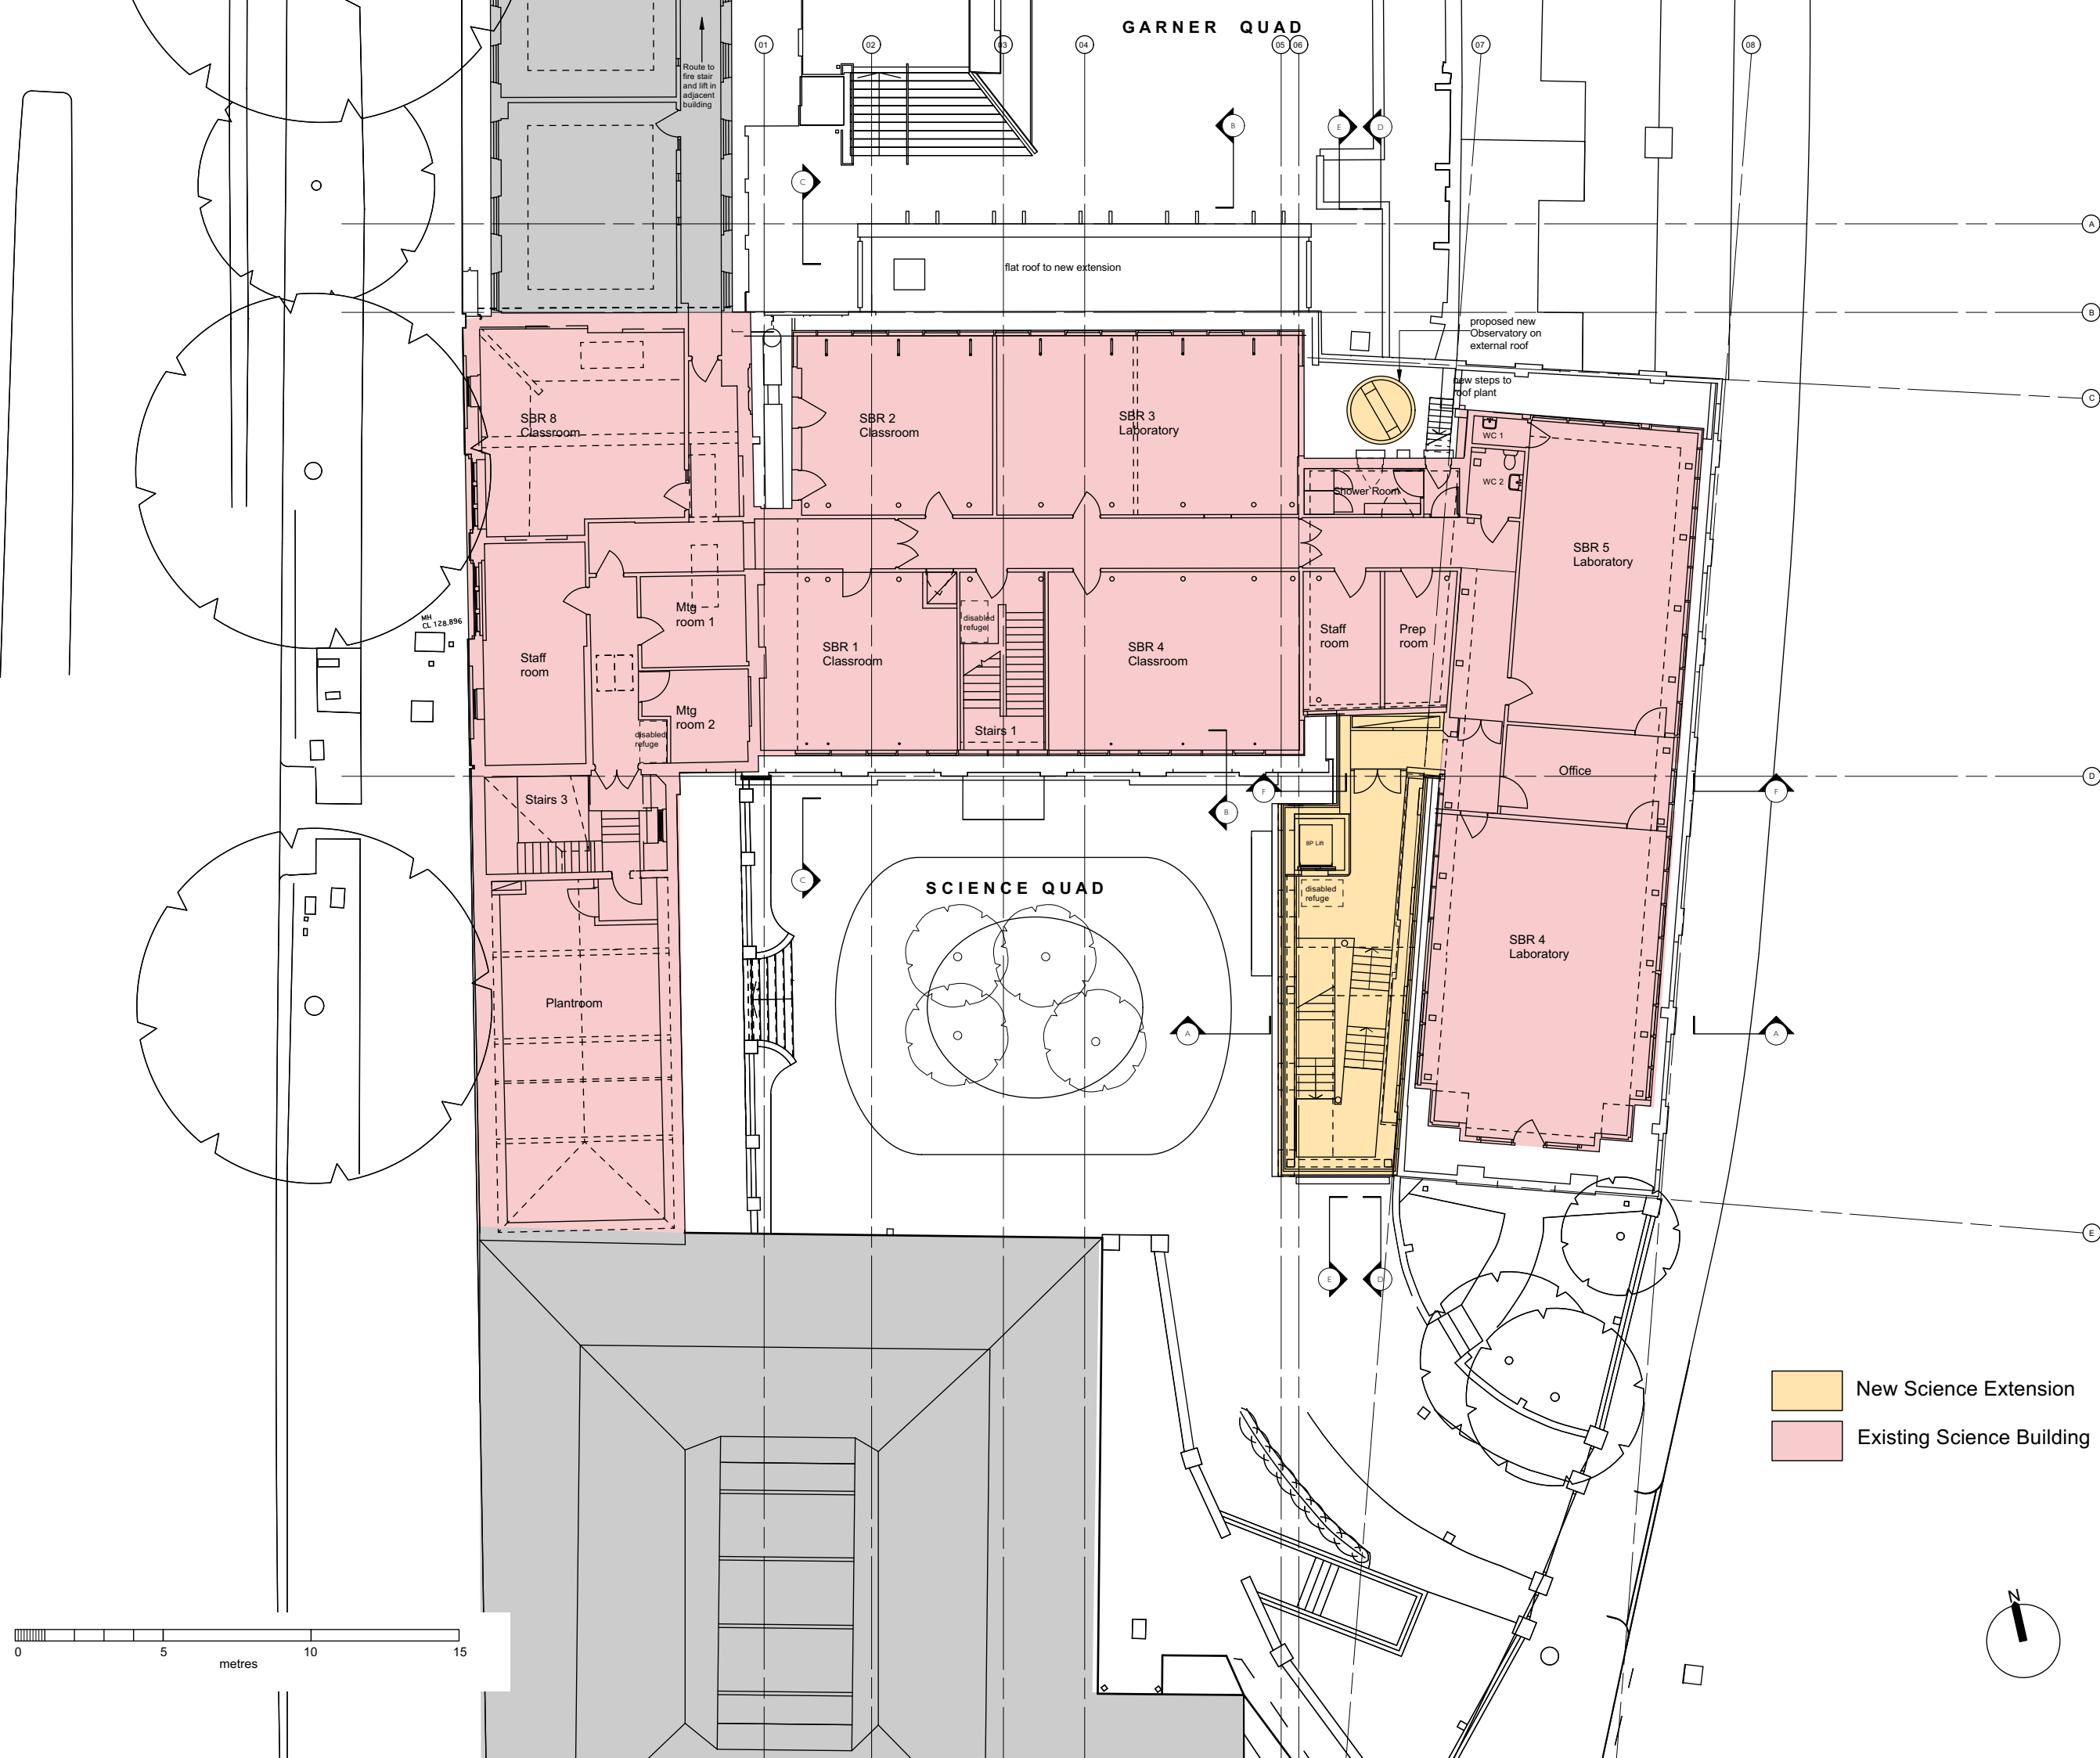

Rev B. 20/07/2025. General amendments to details

Revision:



Ed Toovey Architects
Studio 401 Royle Building
31 Wenlock Road
London N1 7SH
Tel: 07880 725763
Email: edtoovey@yahoo.co.uk

Project
**Highgate School
Science Project**

Drawing title
Third floor plan proposed

Drwg. No.
1177_GA_015 Rev. **B**

Scale 1:200 @ A3

Date March 2017

Status ☒ For information ☐ For tender ☐ For construction

Do not scale. All dimensions to be confirmed on site.
Information contained in this drawing is the sole copyright of Ed Toovey Architects,
and is not to be reproduced without permission.