


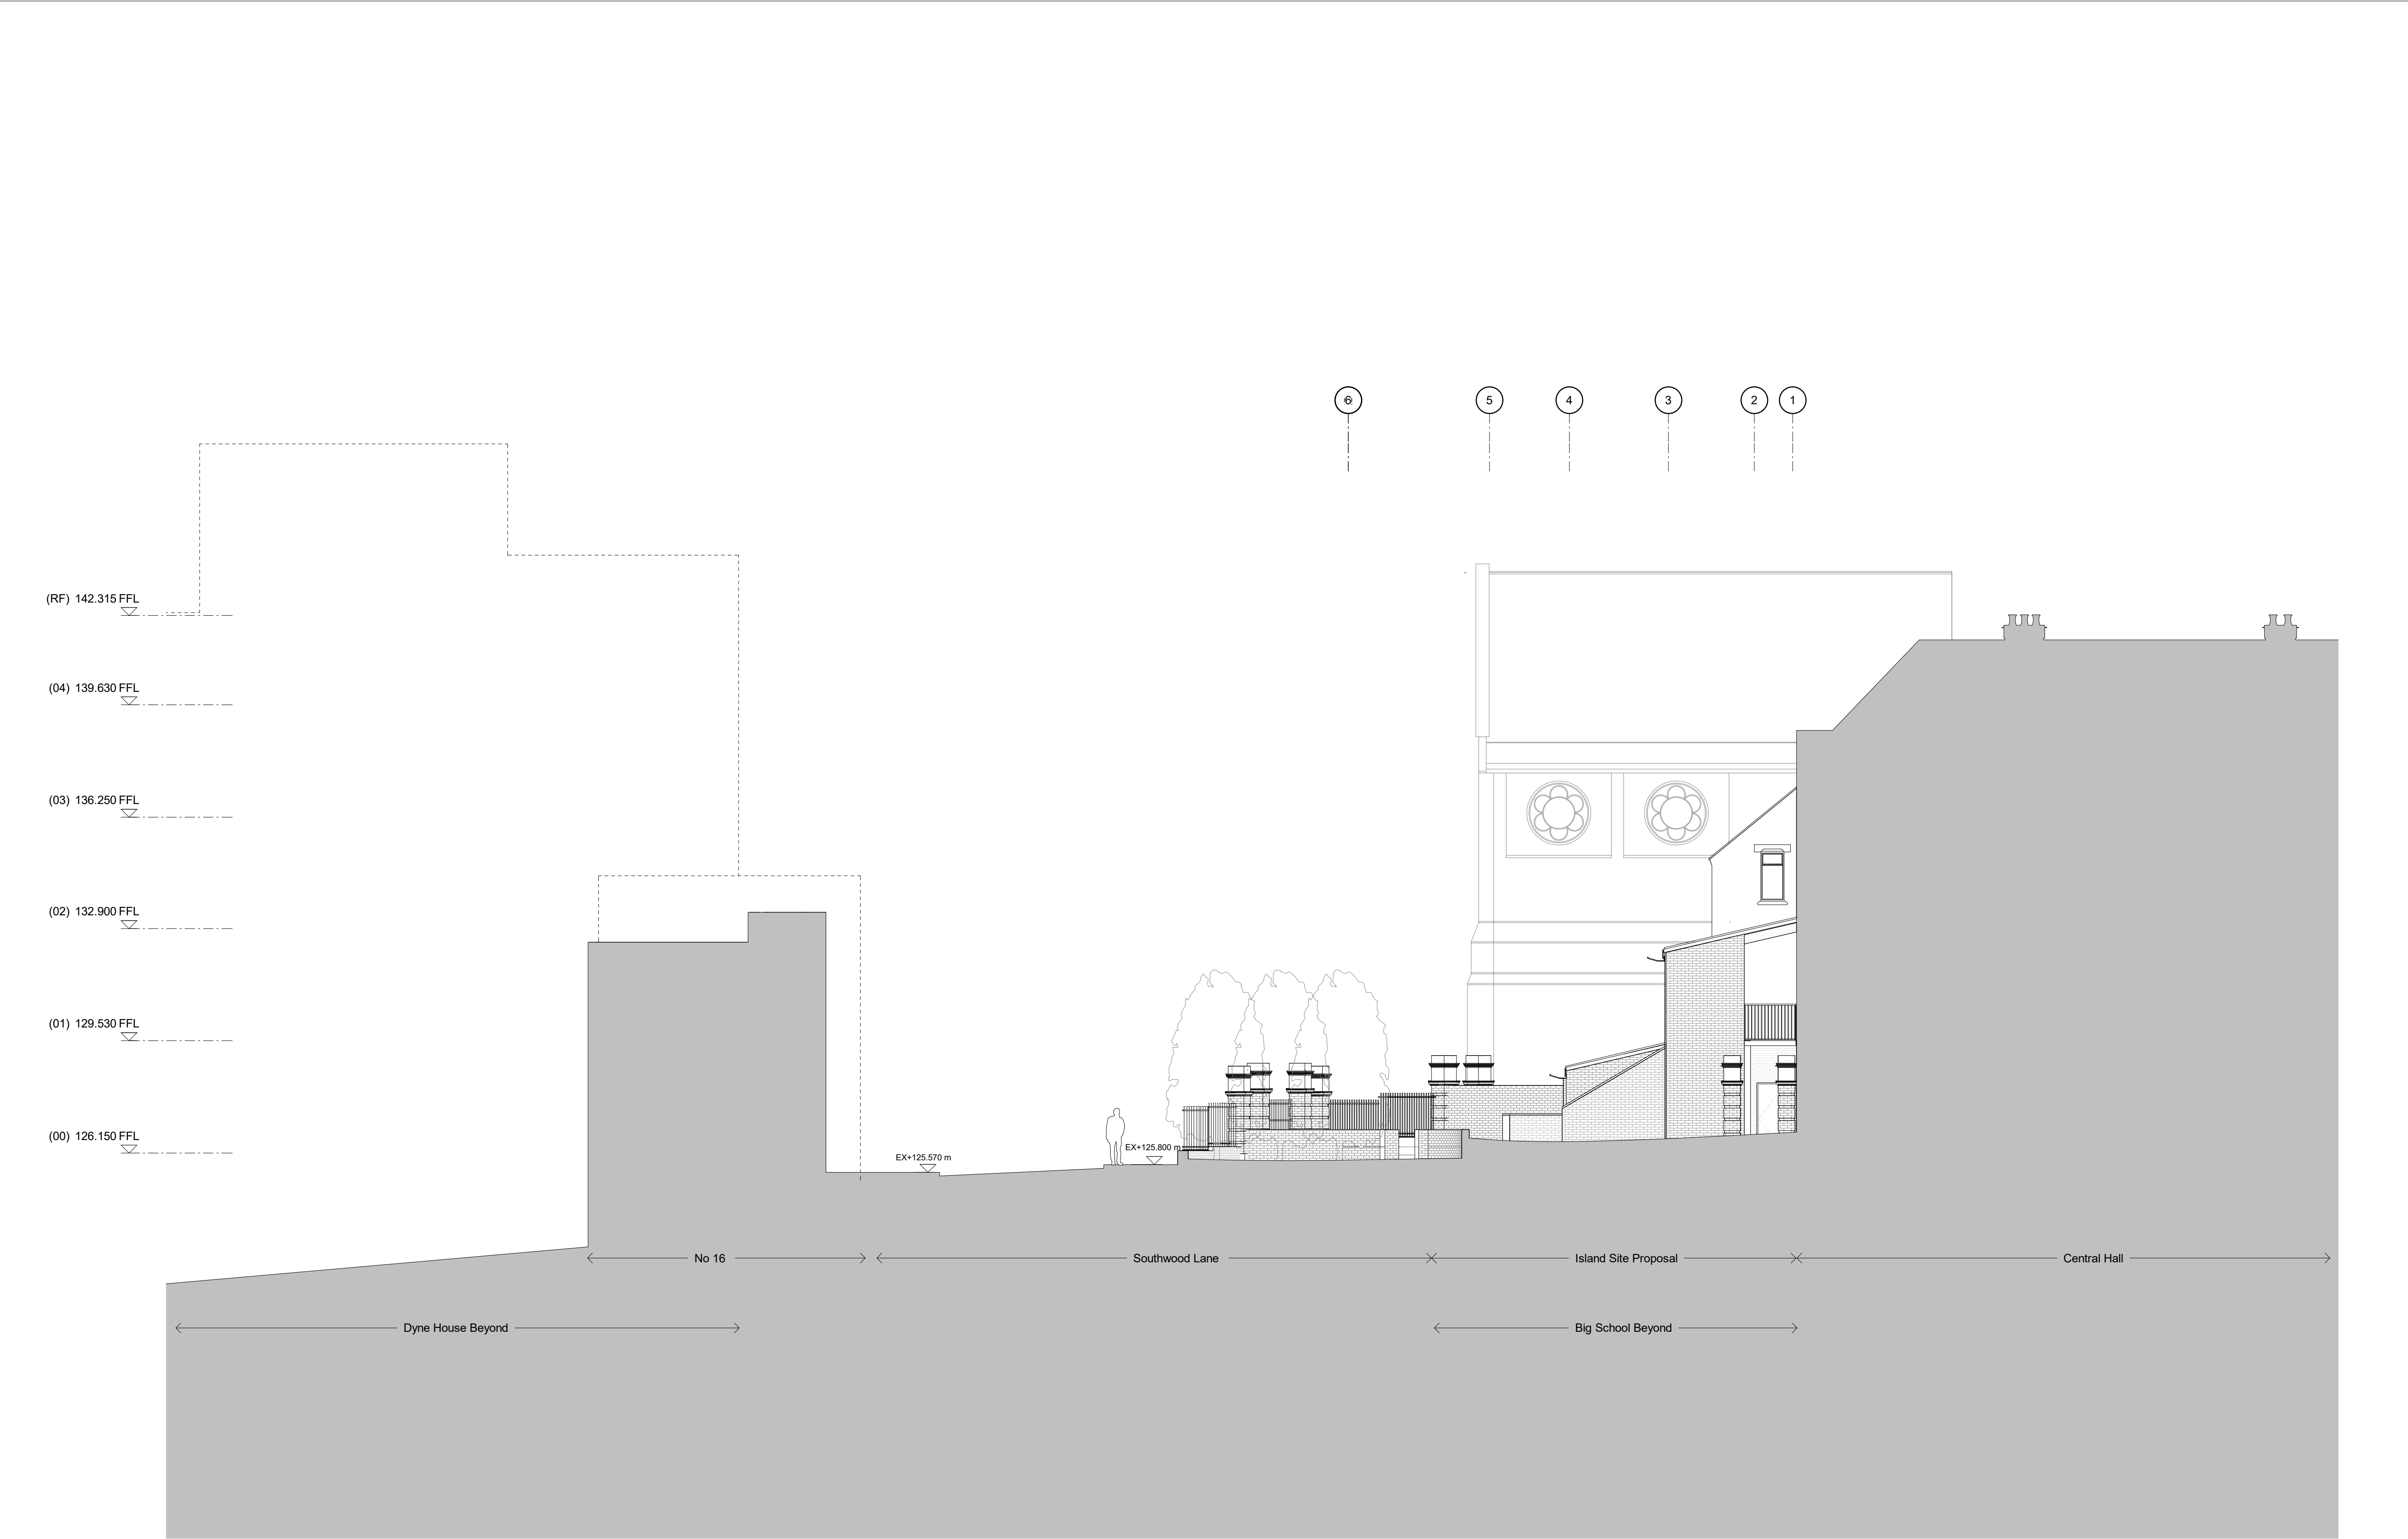

General Notes:


G1 All Levels are above ordnance datum (AOD)
New Levels are shown thus: [20.345]
Retained Existing Levels thus: [EX+20.345]
Existing Levels are shown: EX+20.345

G2 Door tags are shown thus: DG-011 (Door number)
DRS-XXX (Door type)
FR-XXX (Fire rating, 'V' denotes smoke seal)

G3 Abbreviations:

GN/AWC: Gender Neutral / Accessible WC
CS: Cleaner's Store
PH: Printer hub
ST: Store
RWP: Rain water pipe

- Refer to drawing A/HS-DH3-2000 for Site Application and Ownership boundaries

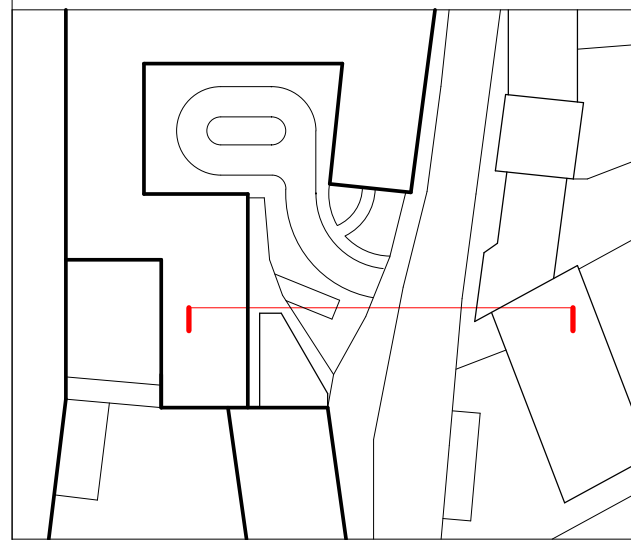

PLANNING

Scale at 1:100

0 1 2 5m

Work Package	Cost Check	Info/Briefing	Tender	Contract	Construction

Date	Rev.	Description	Approved By
04.08.2023	F	ISS_0007_Planning - Additional Information	MB

Date	Rev.	Description	Approved By

Project	Highgate School Island Site
Subject	Island Site - North Elevation Proposed Elevations
Architects	Hopkins Architects Limited 27 Broadley Terrace, London, NW1 6LG T: 020 7724 1751 E: mail@hopkins.co.uk

Sort Code	Drawing Number	Rev.
A/HS-IS	2511	F
Date: 06/03/19	Scale: As indicated	A1