
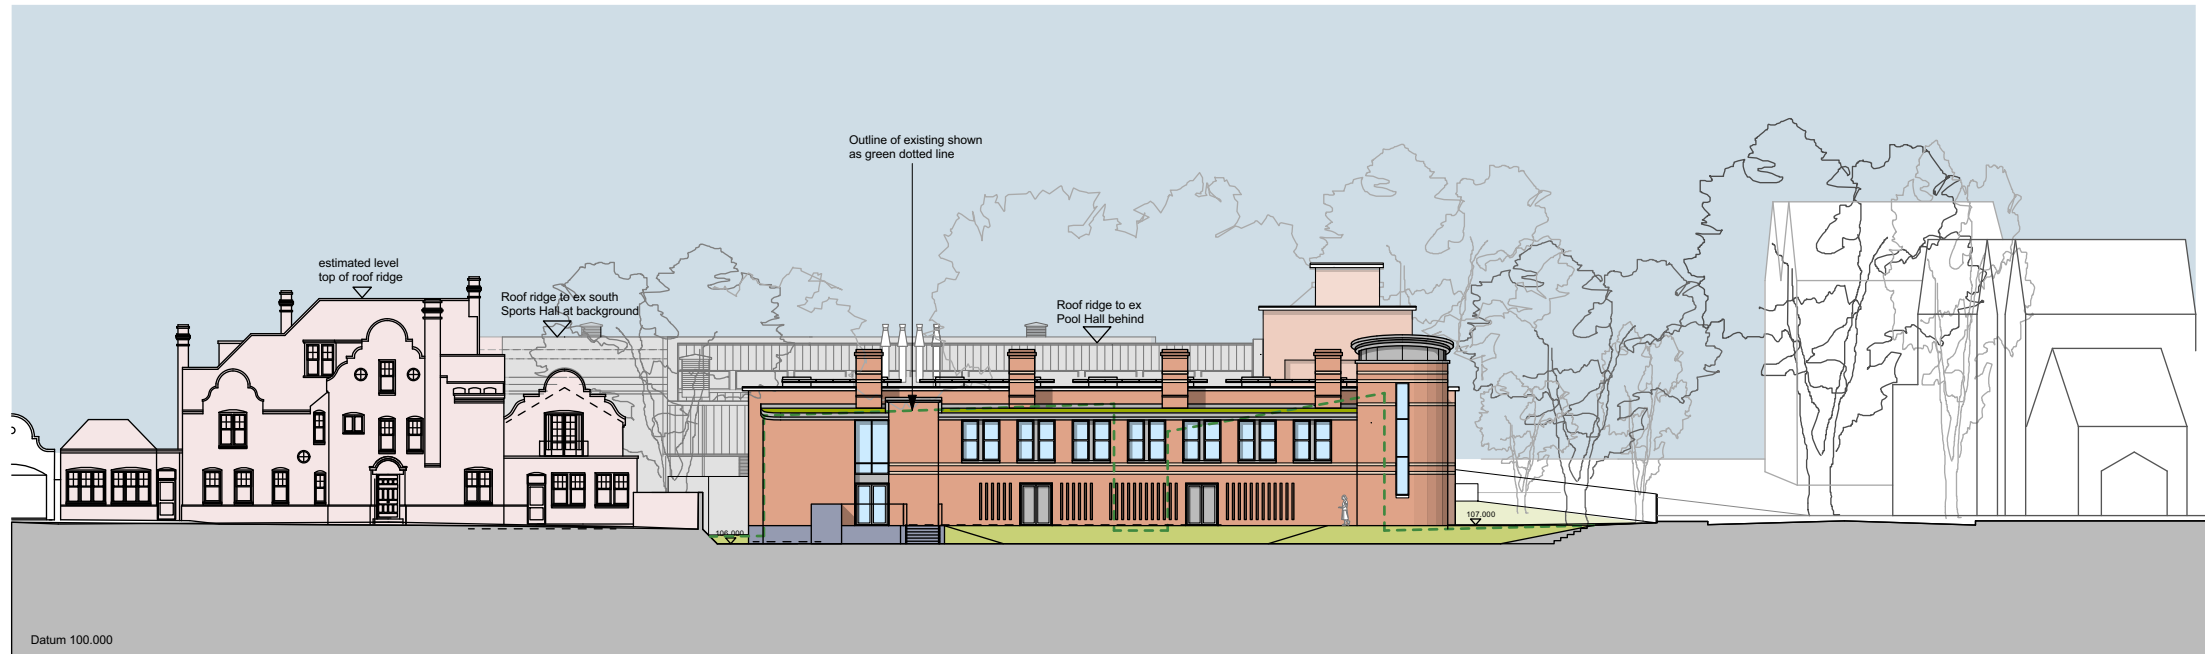
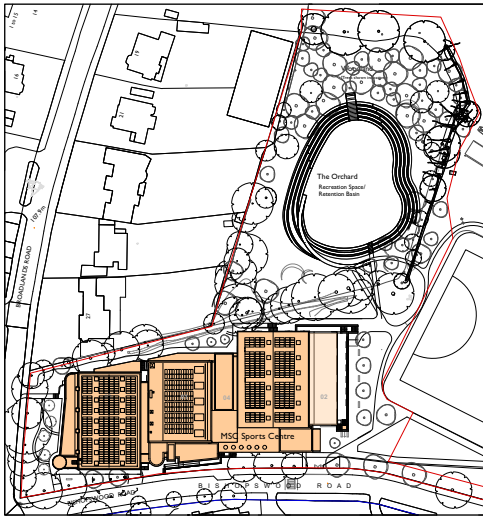


North elevation proposed + Outline of existing building

[Trees and railings along Broadlands Road frontage omitted for clarity, shown in outline only]

 

ed toovey architects

studio 401 royle building
31 wenlock road
london n1 7sh
07880 725763
edtoovey@yahoo.co.uk

Revisions:

PLANNING ISSUE

Revision B. 05/08/2025 Elevation amended with reduced north block scheme

- Always take site measurements to verify dimensions
- Refer to M&E Engineers drawings for all services

Highgate School MSC 4-Phase Future Development

Elevation North proposed

January 2022

Drwg No. 1182 / GE / 012- B

Scale 1:400 @ A3 ; 1:200 @ A1