

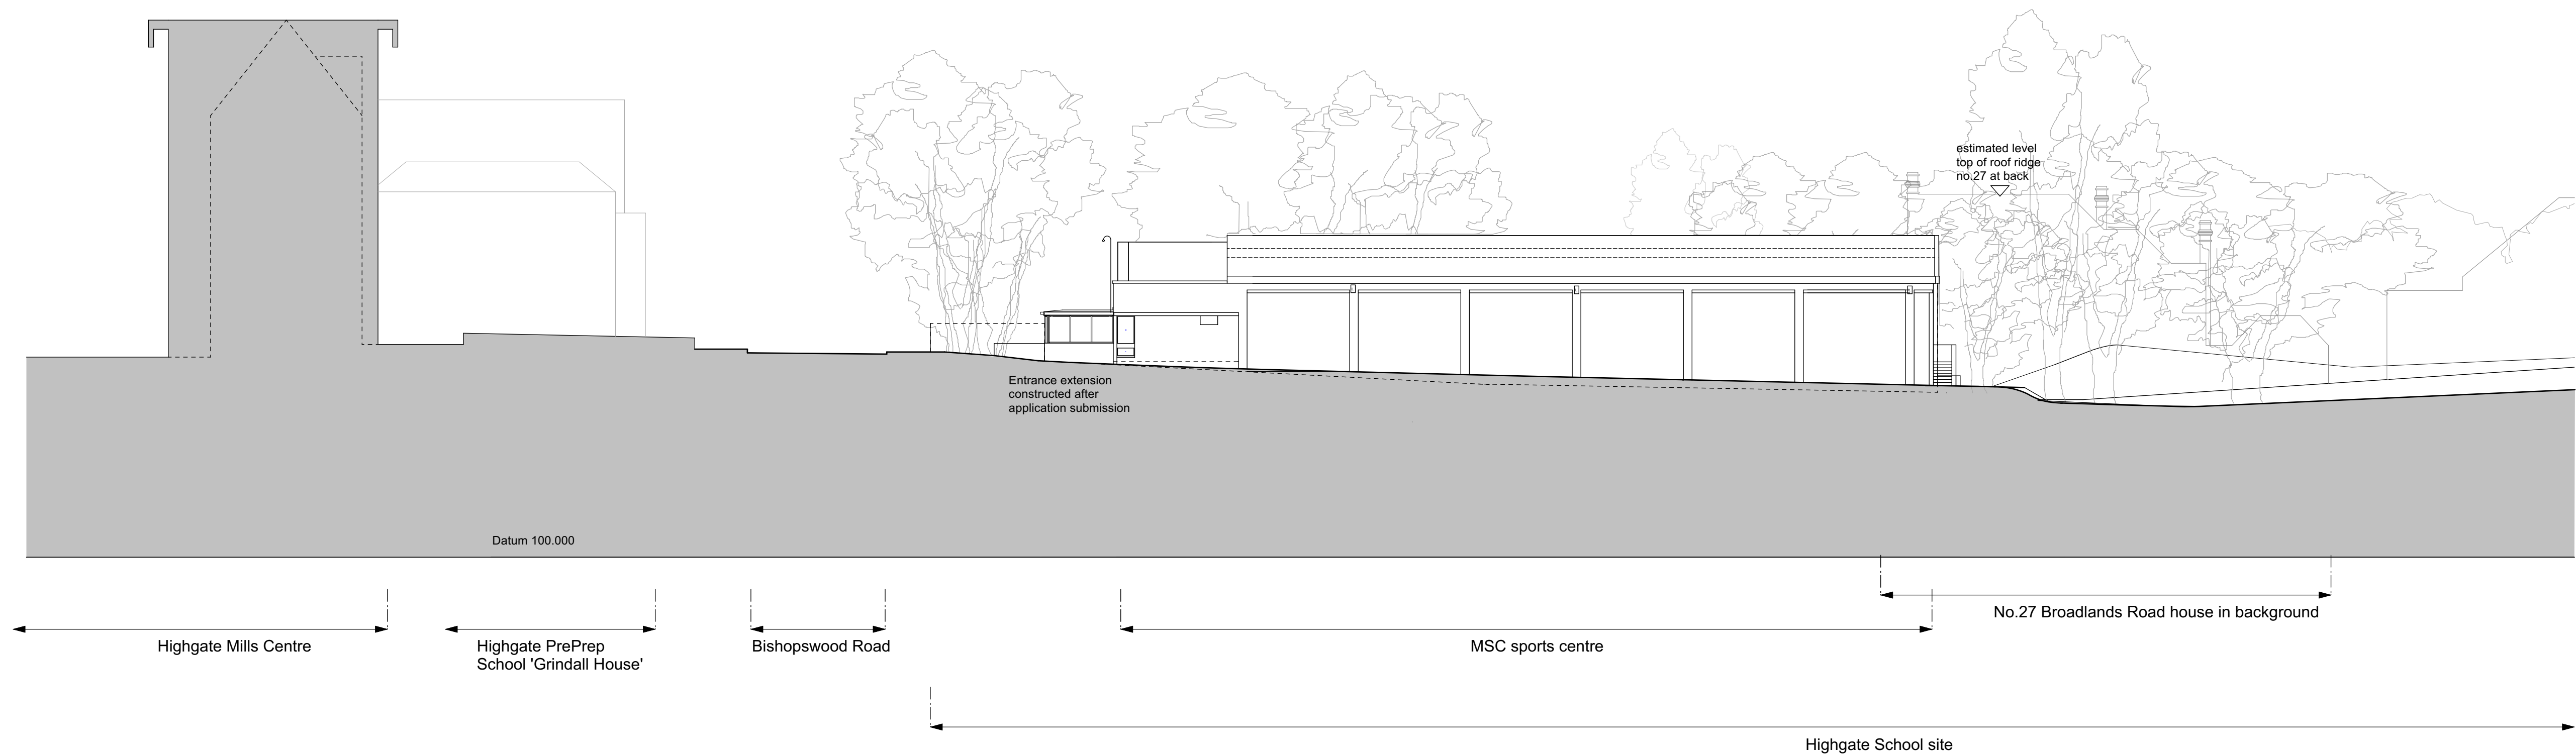


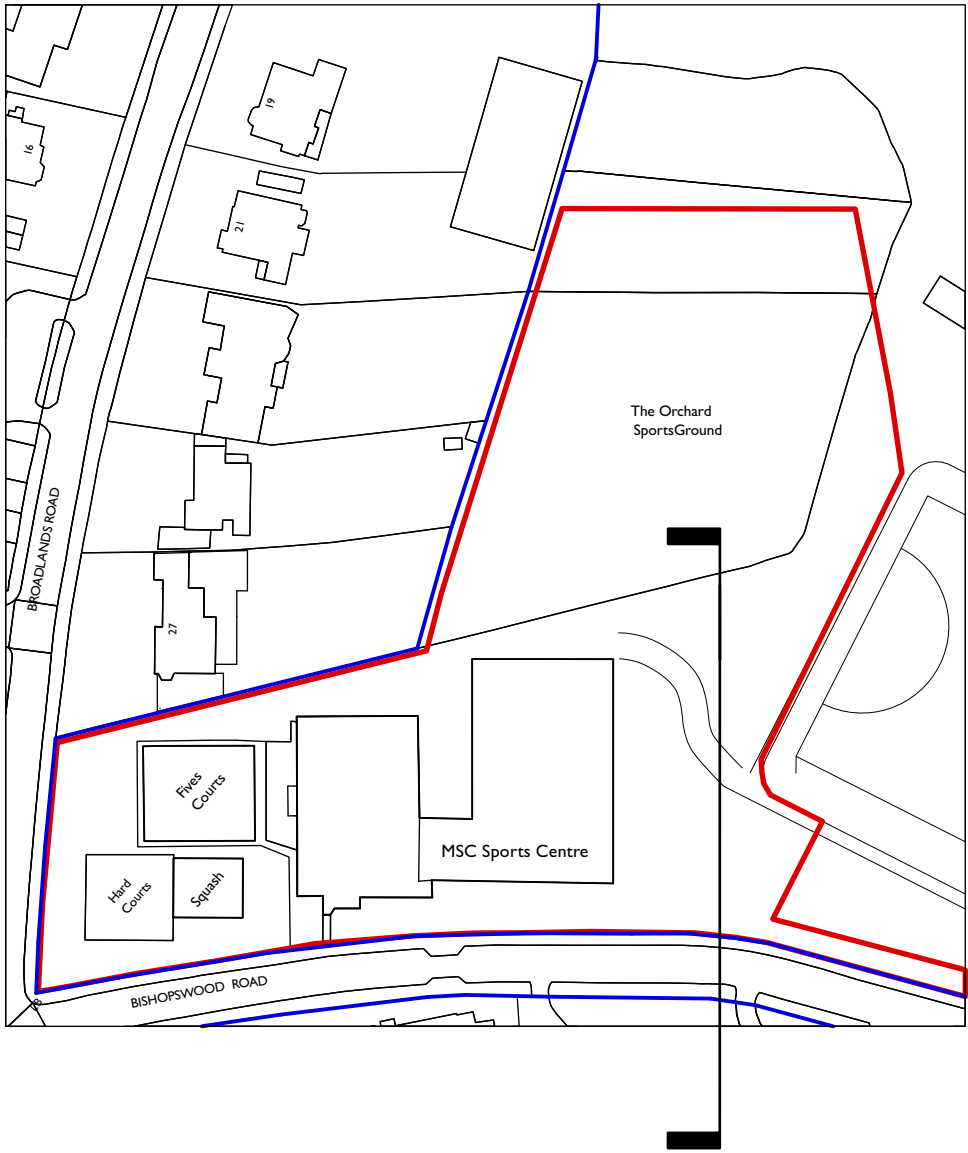

South elevation existing

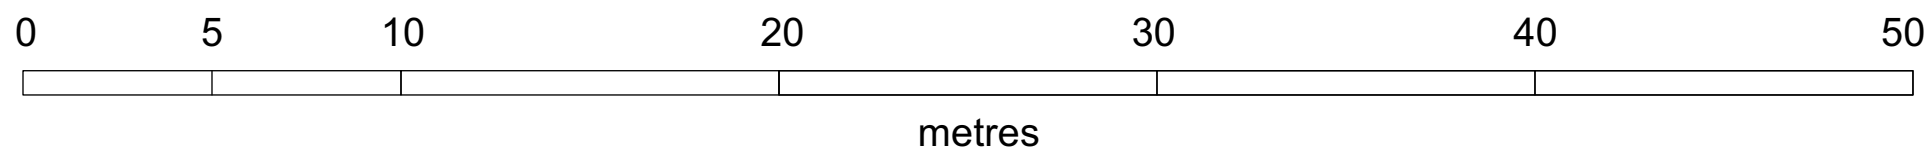

ed toovey architects studio 401 royle building 31 wenlock road london n1 7sh 07880 725763 edtoovey@yahoo.co.uk	Revisions: PLANNING ISSUE Revision A: July 2023 Ground amended, Roof ridges at back identified, Note on Foyer extension, Key added Revi B. 20/06/2025 Extension detail added	- Always take site measurements to verify dimensions - Refer to M&E Engineers drawings for all services	Highgate School MSC 4-Phase Future Development Elevation South existing October 2018 Drwg No. 1182 / GE / 003-B Scale 1:400 @ A3 ; 1:200 @ A1
---	---	---	--