


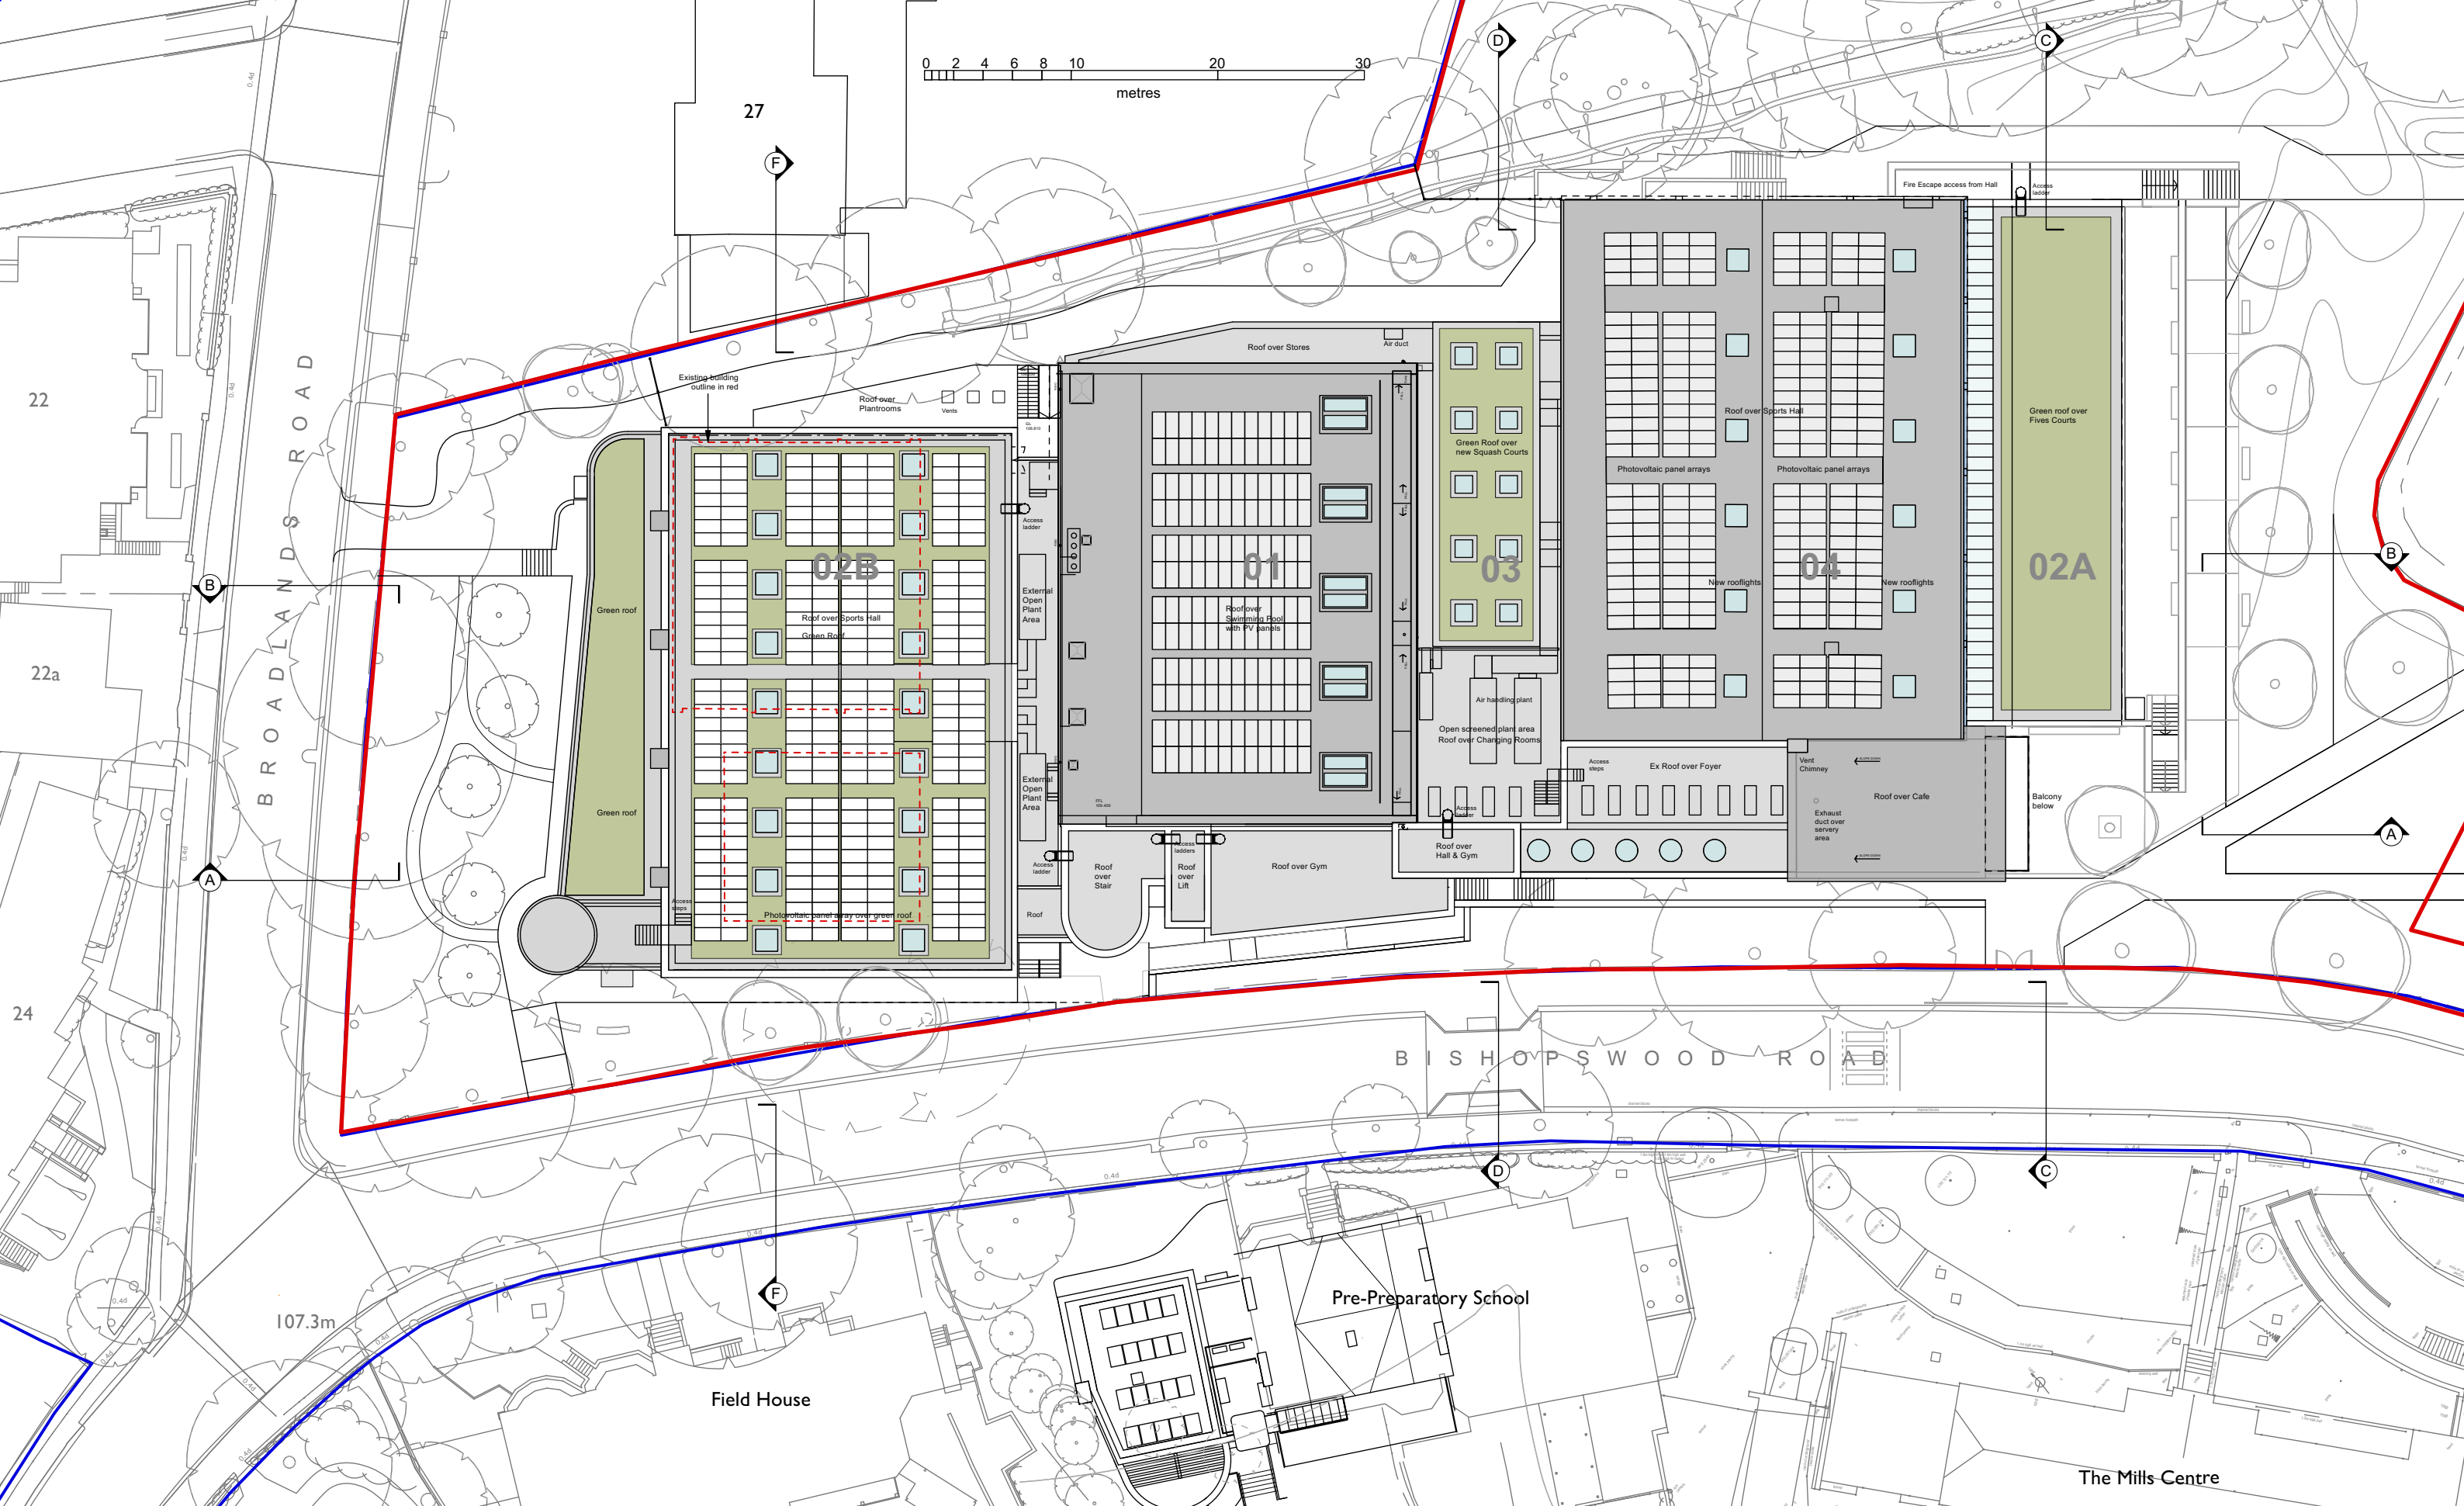

ed toovey architects


studio 401 royle building
31 wenlock road
london n1 7sh
07880 725763
edtoovey@yahoo.co.uk

Revisions:

PLANNING ISSUE

Rev D. 20/07/2025. Amended plan finalised

- Always take site measurements
to verify dimensions
- Refer to M&E Engineers
drawings for all services

 

Highgate School MSC 4-Phase Scheme

Roof Plan Level proposed

January 2025

Drwg No. 1182 / GA / 014 - D

Scale 1:200 @ A1 / 1:400 @ A3