


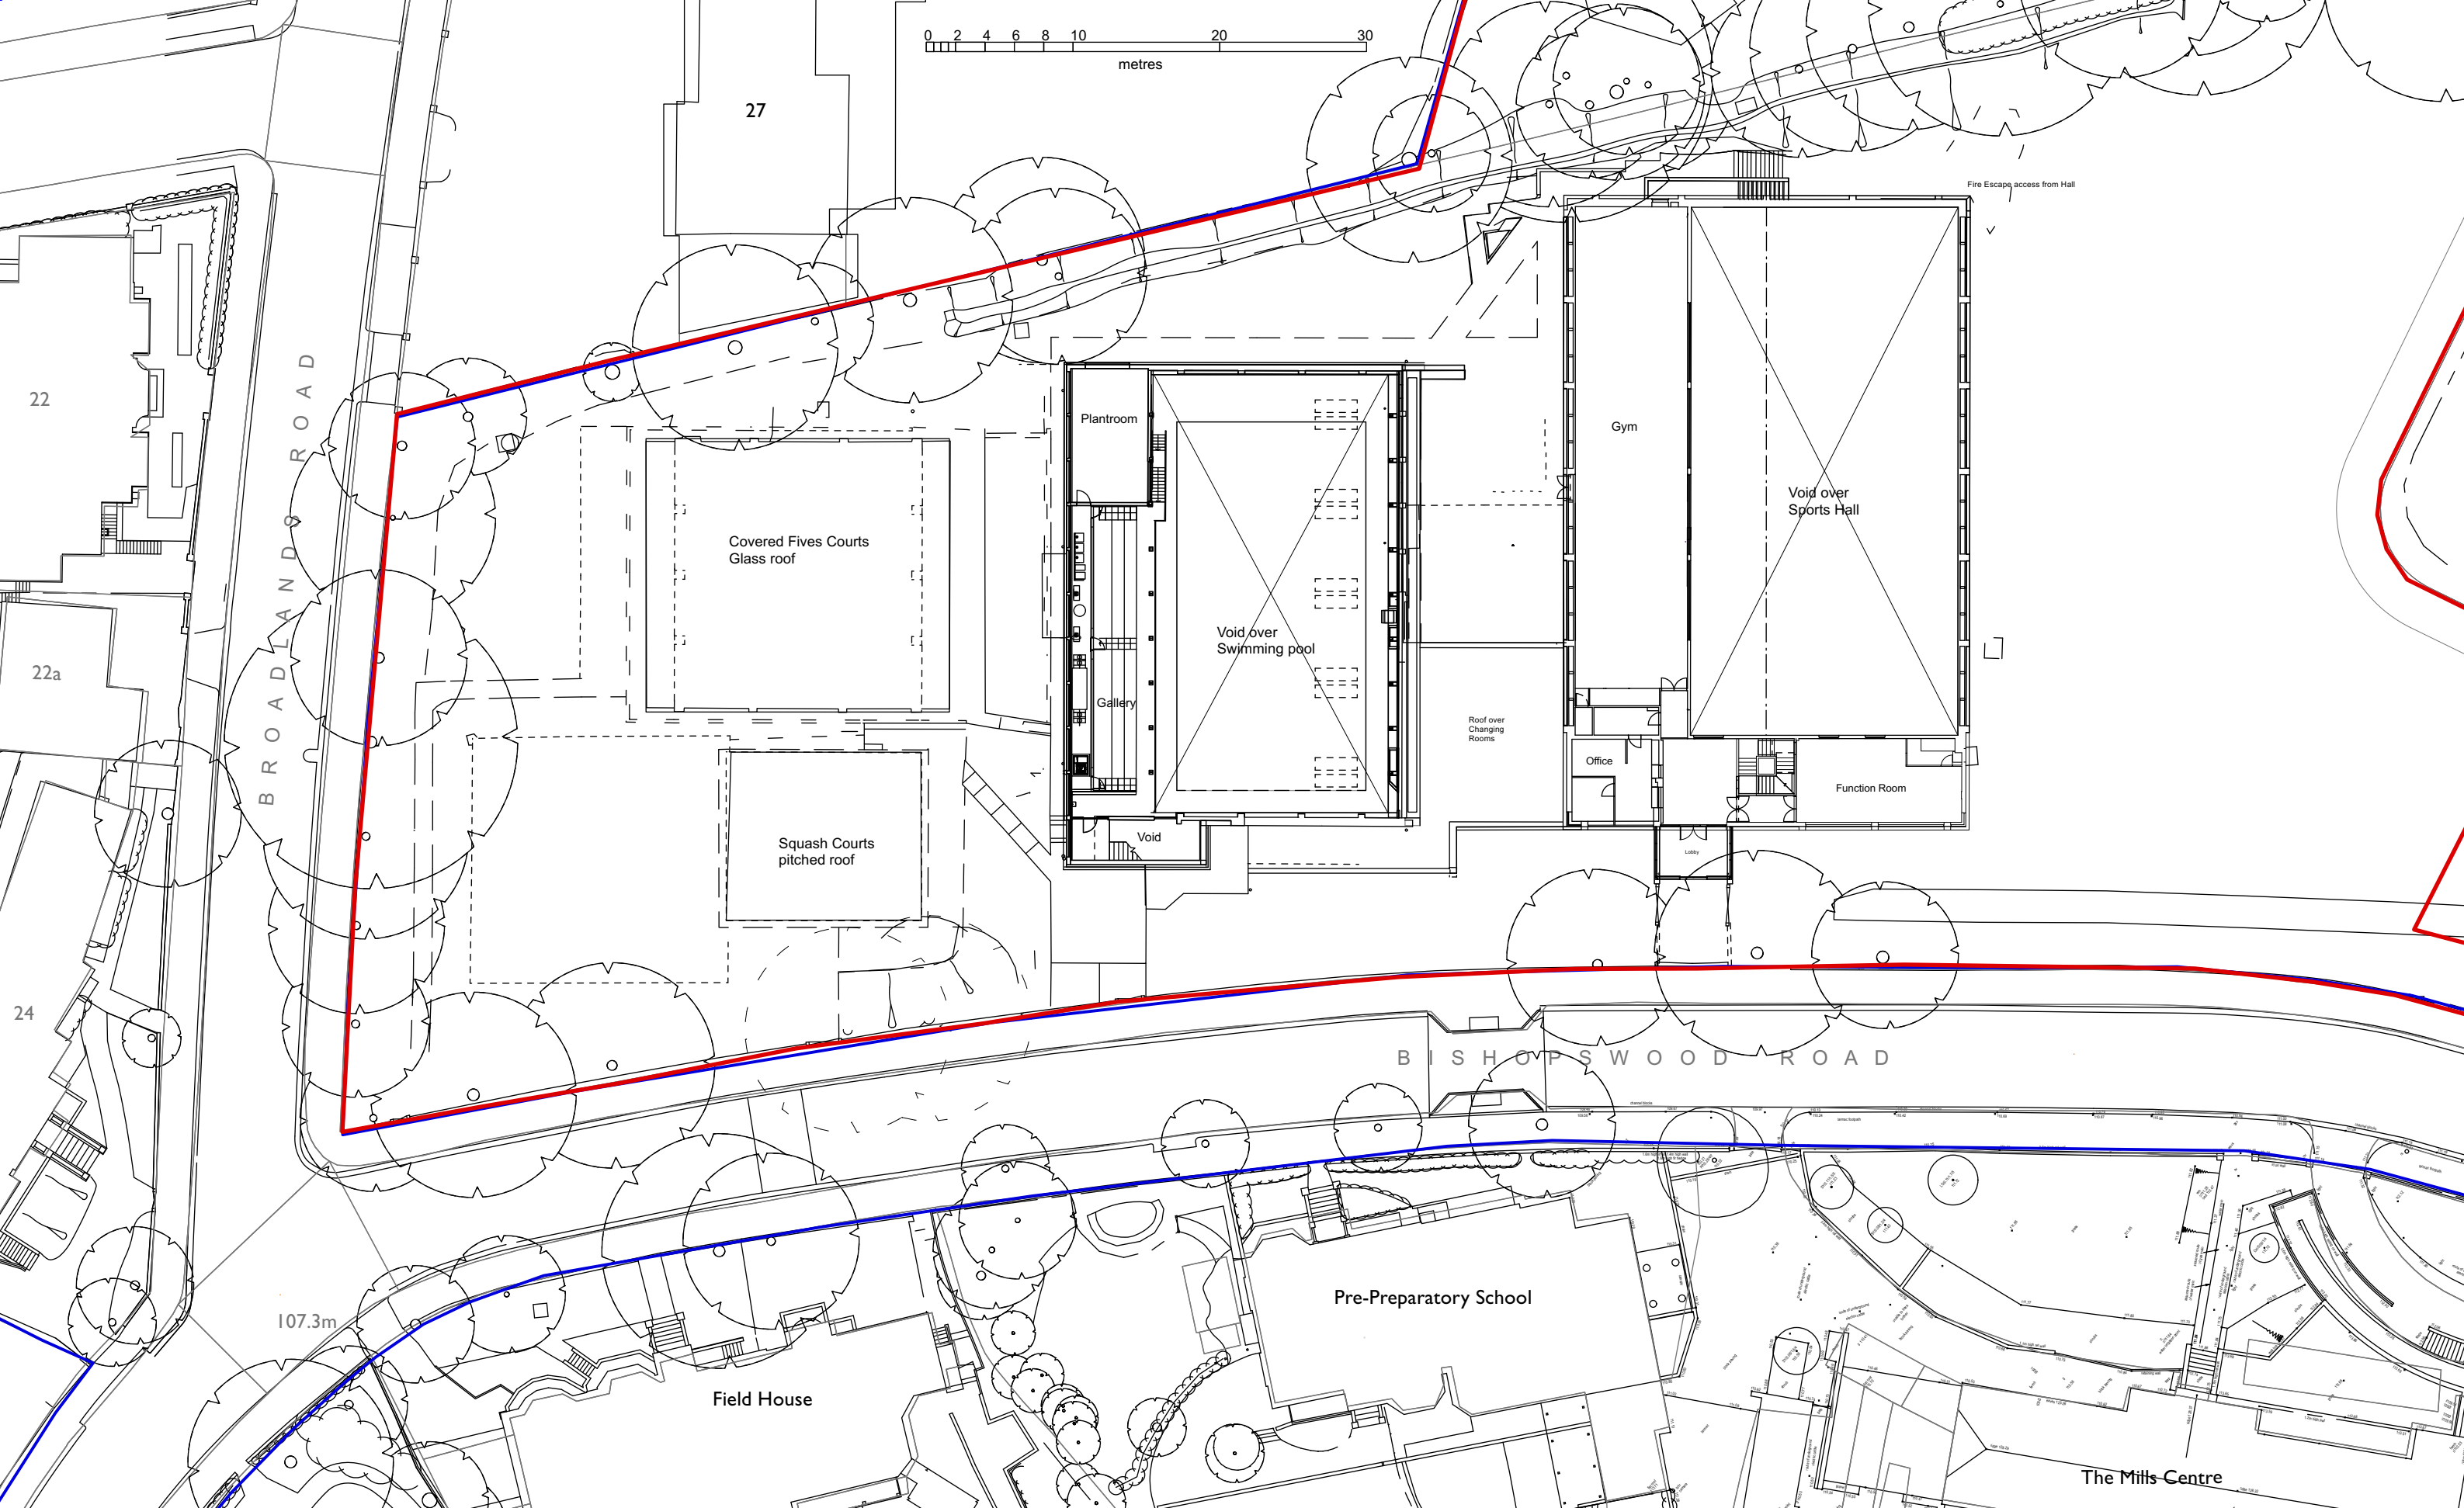

ed tooveyarchitects

studio 401 royle building
31 wenlock road
london n1 7sh
07880 725763
edtoovey@yahoo.co.uk

Revisions:

PLANNING ISSUE

Rev A 20/06/2025 MSC extension lobby added

- Always take site measurements
to verify dimensions
- Refer to M&E Engineers
drawings for all services



Highgate School MSC 4-Phase Scheme

First Floor Plan Level 3 existing

August 2019

Drwg No. 1182 / GA / 002 - A

Scale 1:200 @ A1 / 1:400 @ A3