



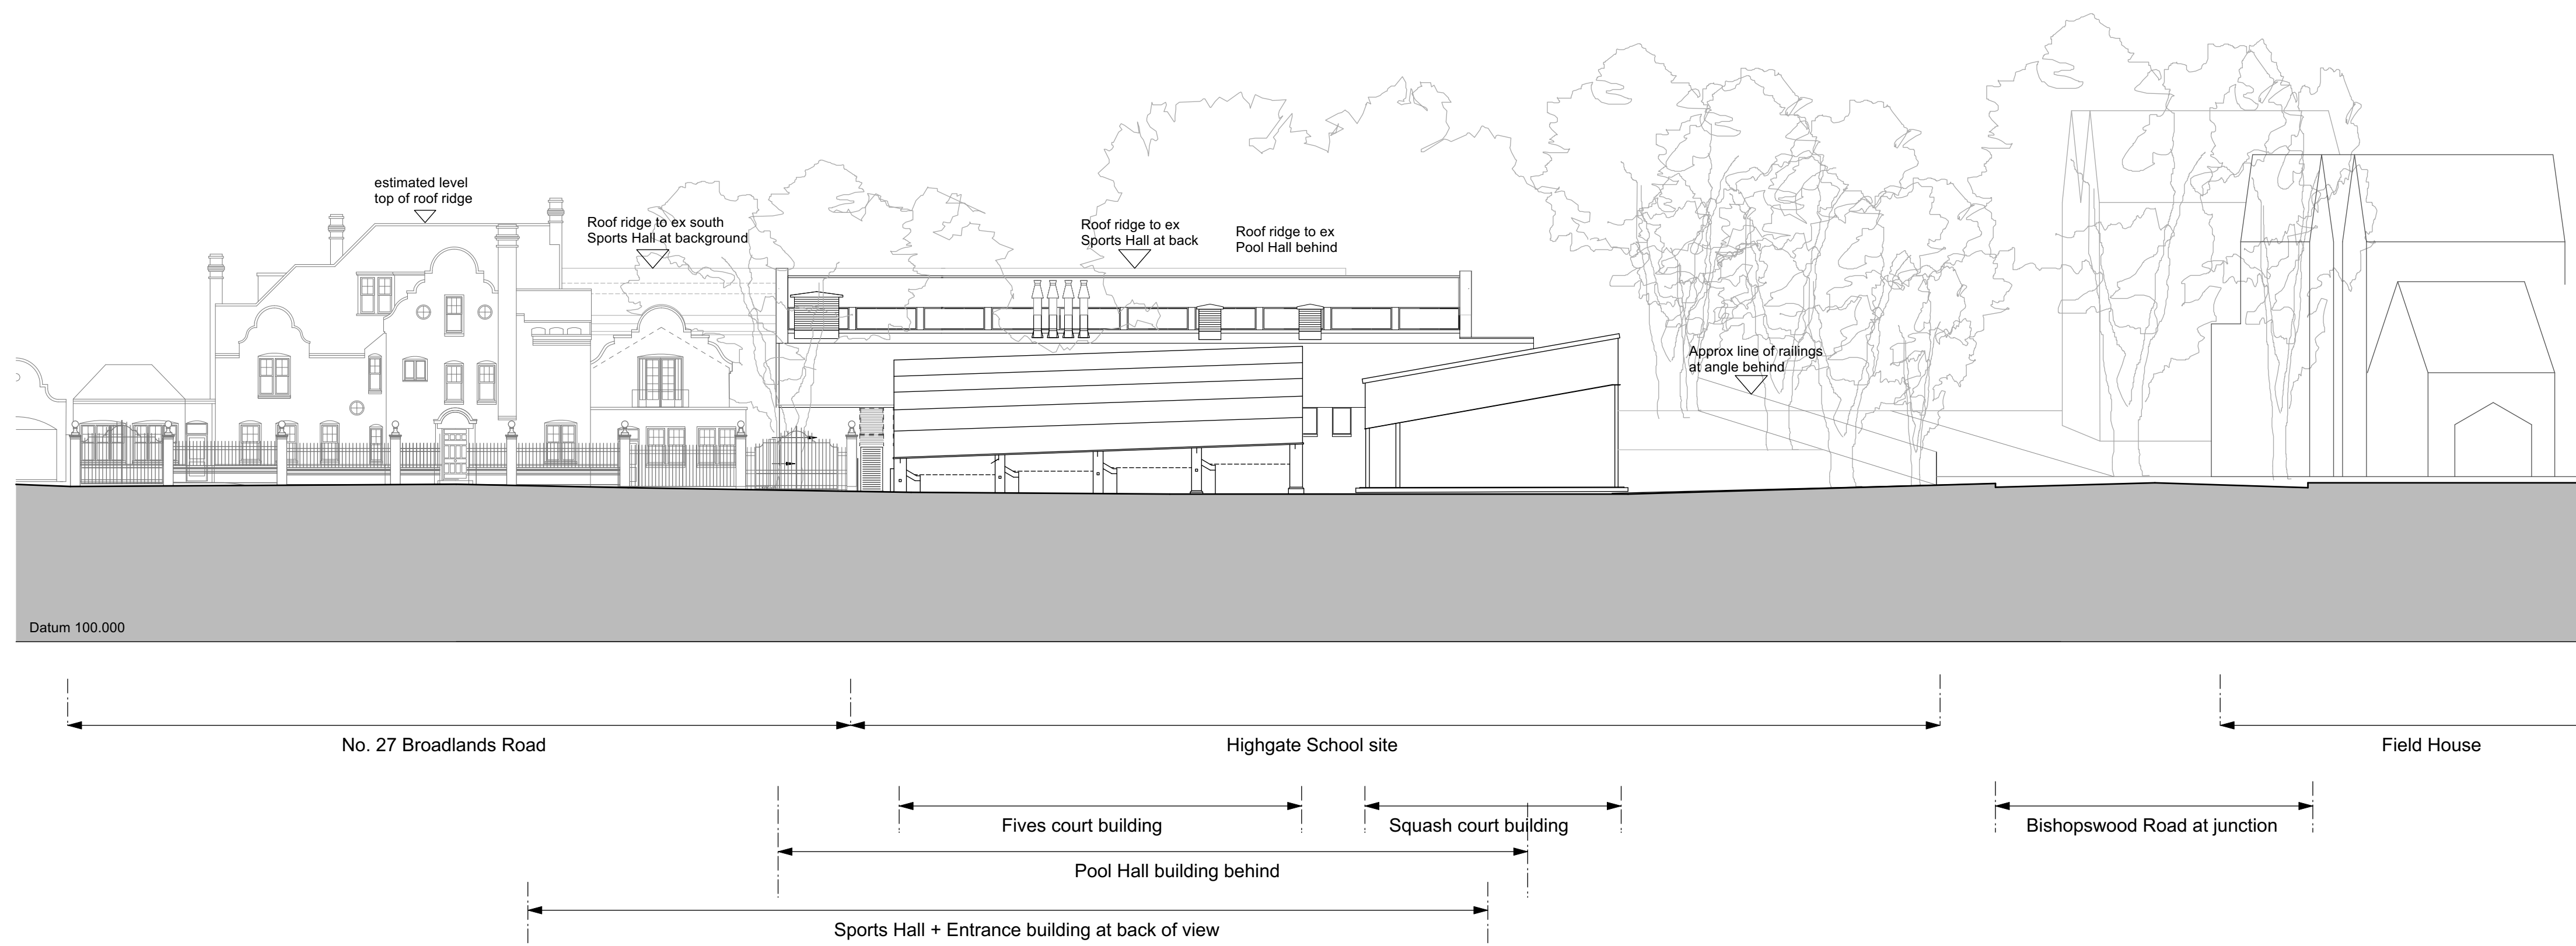

North elevation existing

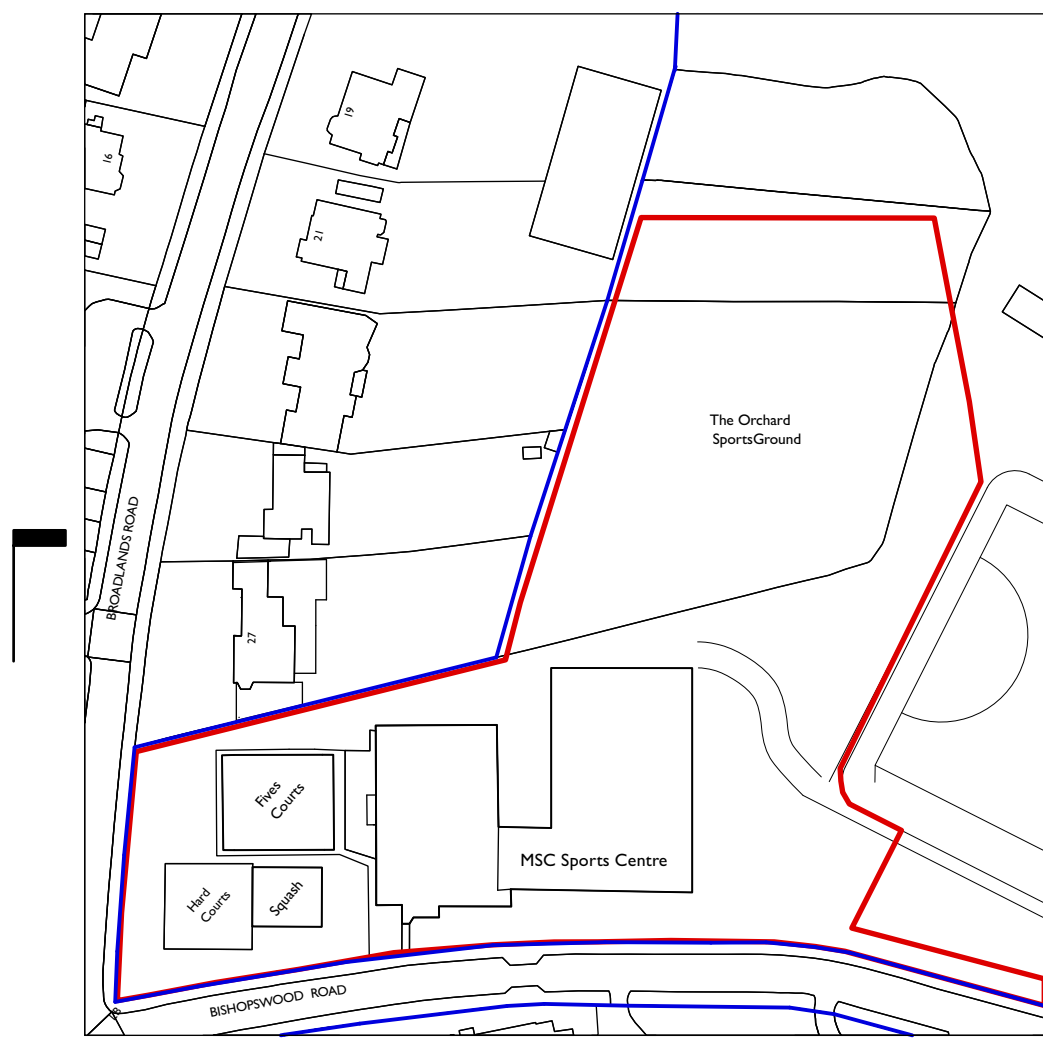

ed toovey architects

studio 401 royle building
31 wenlock road
london n1 7sh
07880 725763
edtoovey@yahoo.co.uk

Revisions:

PLANNING ISSUE

Revision A: July 2023 Roof ridges at back identified, Key added

- Always take site measurements
to verify dimensions
- Refer to M&E Engineers
drawings for all services

Highgate School MSC 4-Phase Future Development

Elevation North existing

October 2018

Drwg No. 1182 / GE / 002 - A

Scale 1:400 @ A3 ; 1:200 @ A1