


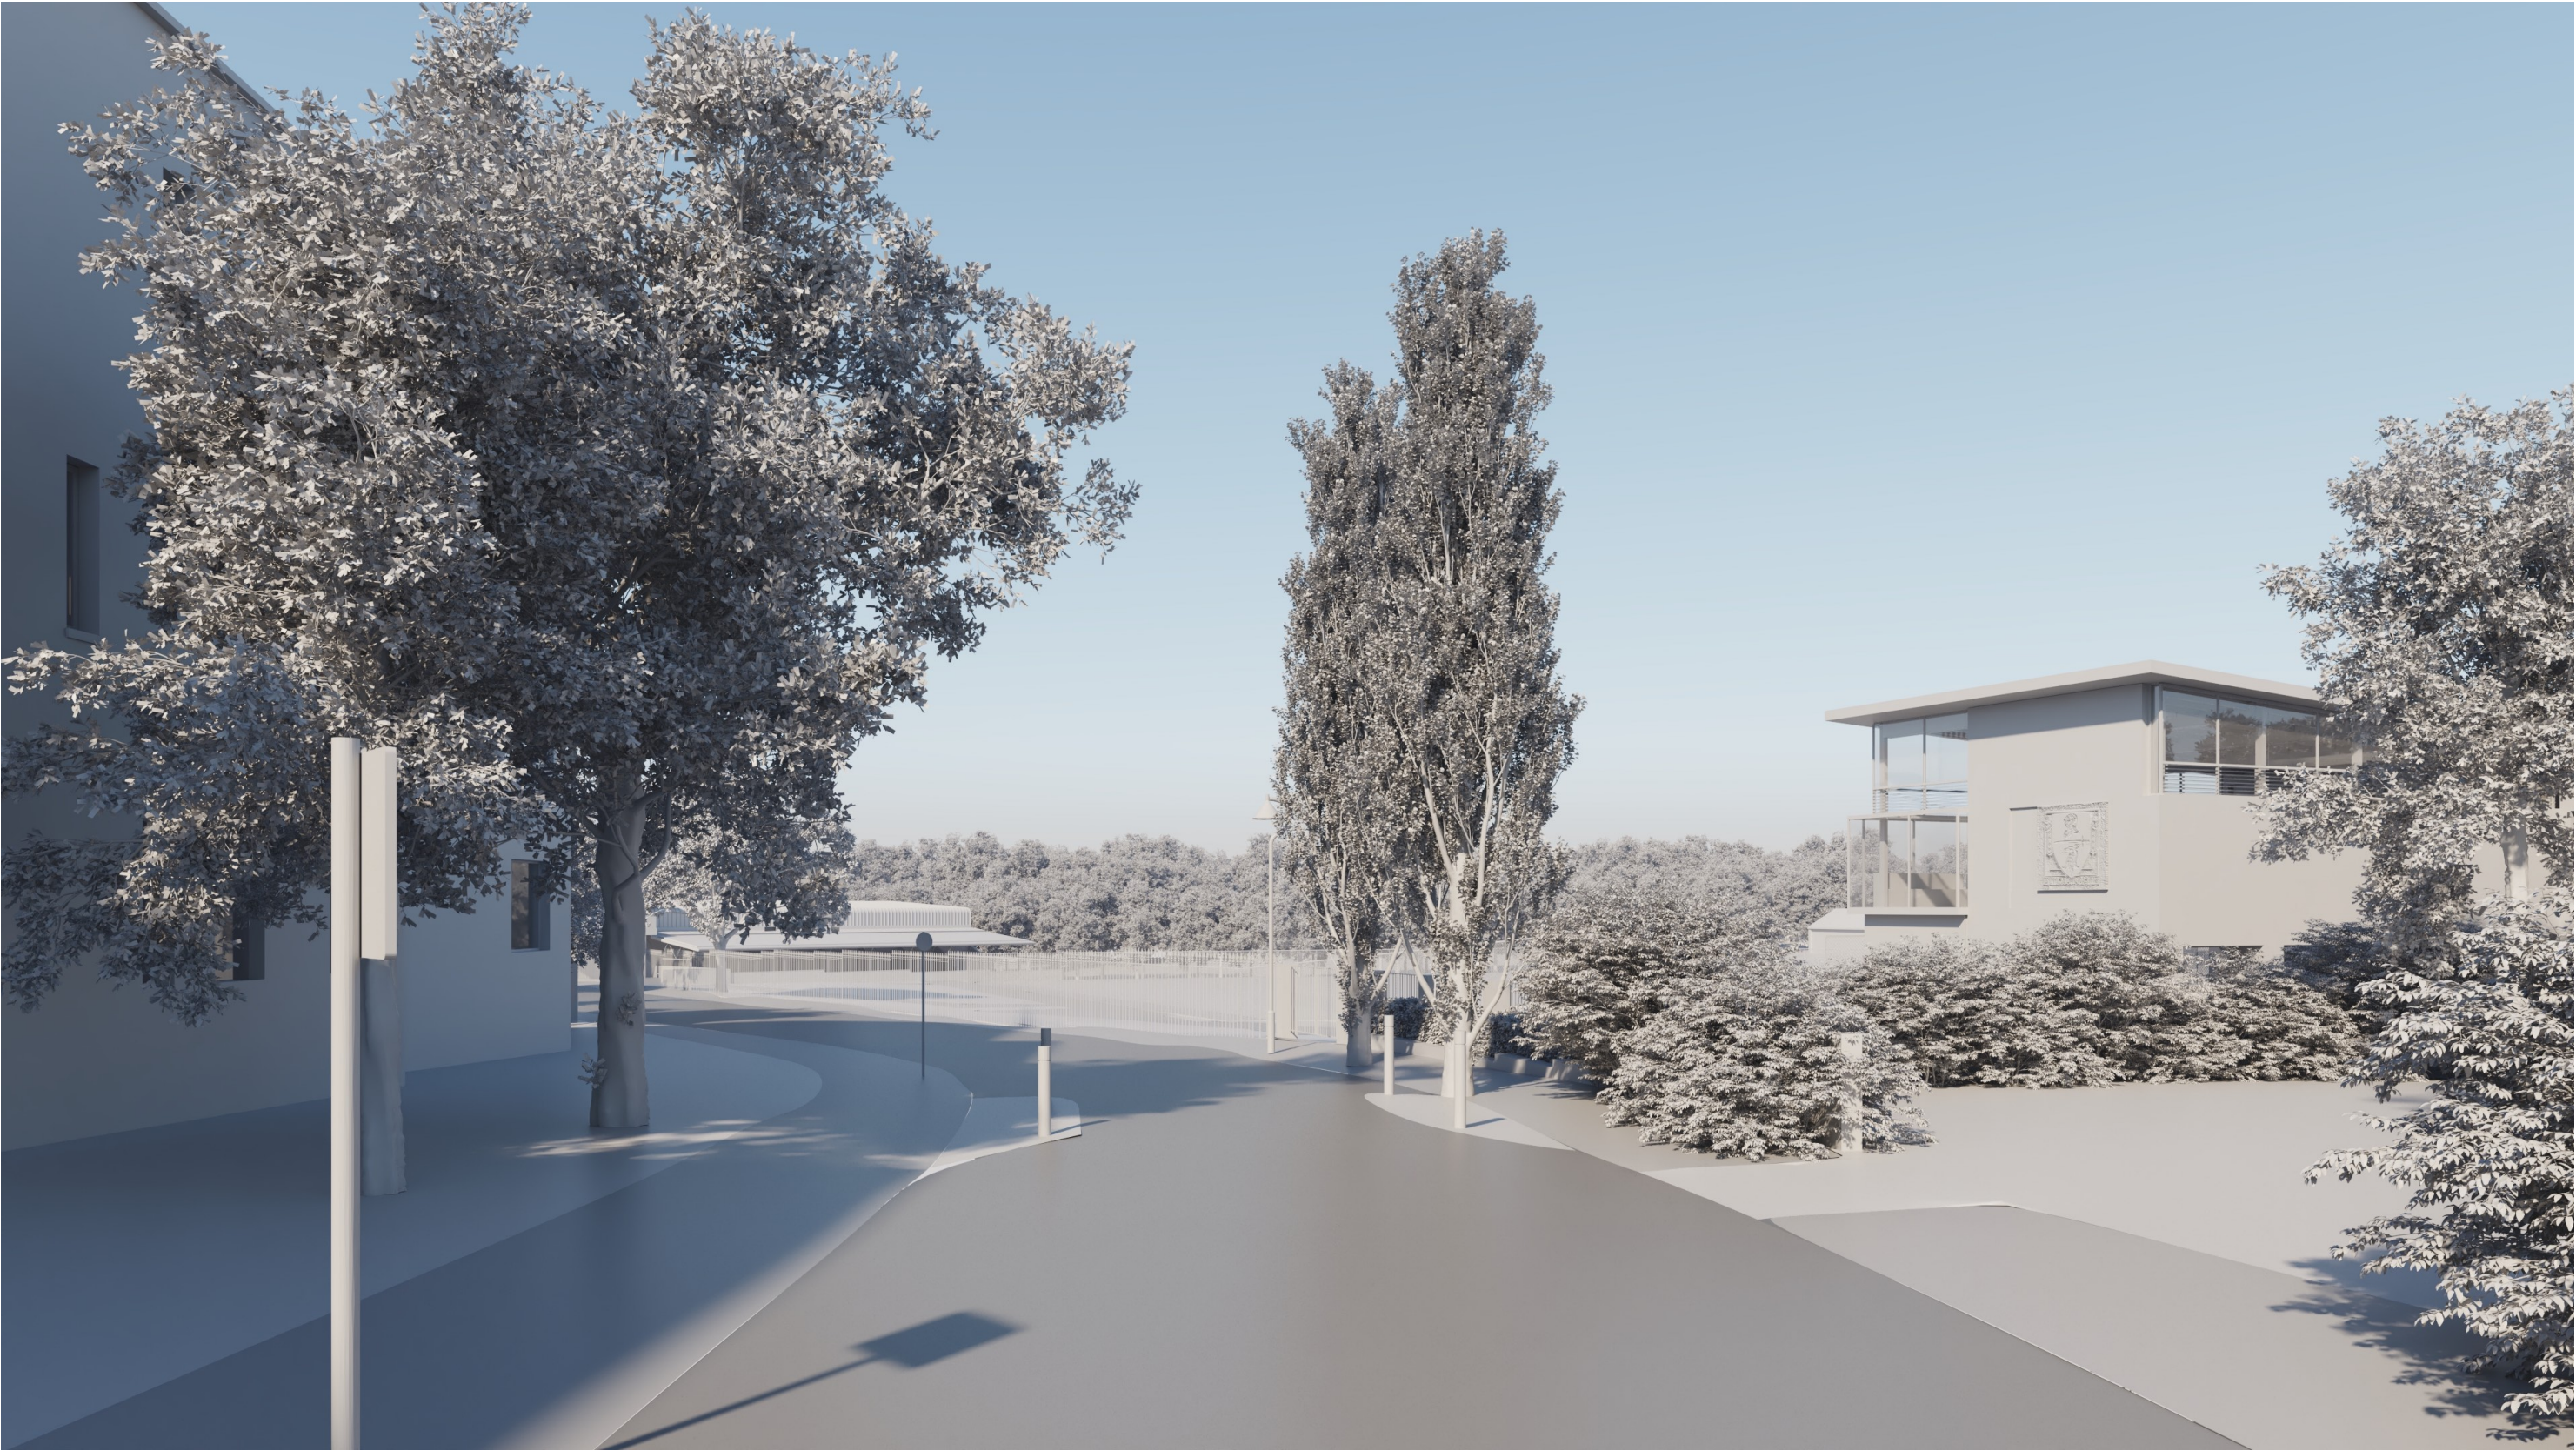

Context 3D CAD white model view from south on Bishopswood Road looking north: MSC project south elevation [centre] in context with RMC project proposal [right] , with all-weather pitches between

This is a general illustrative contextual perspective view from 3D CAD white model prepared by Hopkins Architects - for all details on RMC project proposals refer to separate application

|   |                                                 |   |   |                                                           |
|---|-------------------------------------------------|---|---|-----------------------------------------------------------|
| <div>ed tooveyarchitects</div> <div>studio 401 royle building<br/>31 wenlock road<br/>london n1 7sh<br/>07880 725763<br/>edtoovey@yahoo.co.uk</div> | <div>Revisions:</div> <div>PLANNING ISSUE</div> | <div>- Always take site measurements to verify dimensions<br/>- Refer to M&amp;E Engineers drawings for all services</div> | <div>Highgate School MSC 4-Phase Scheme</div> <div>Illustrative view - 3D CAD white model</div> <div>August 2023</div> | <div>Drwg No. 1182 / V / 003 -</div> <div>Scale NTS</div> |
|---|-------------------------------------------------|---|---|-----------------------------------------------------------|