


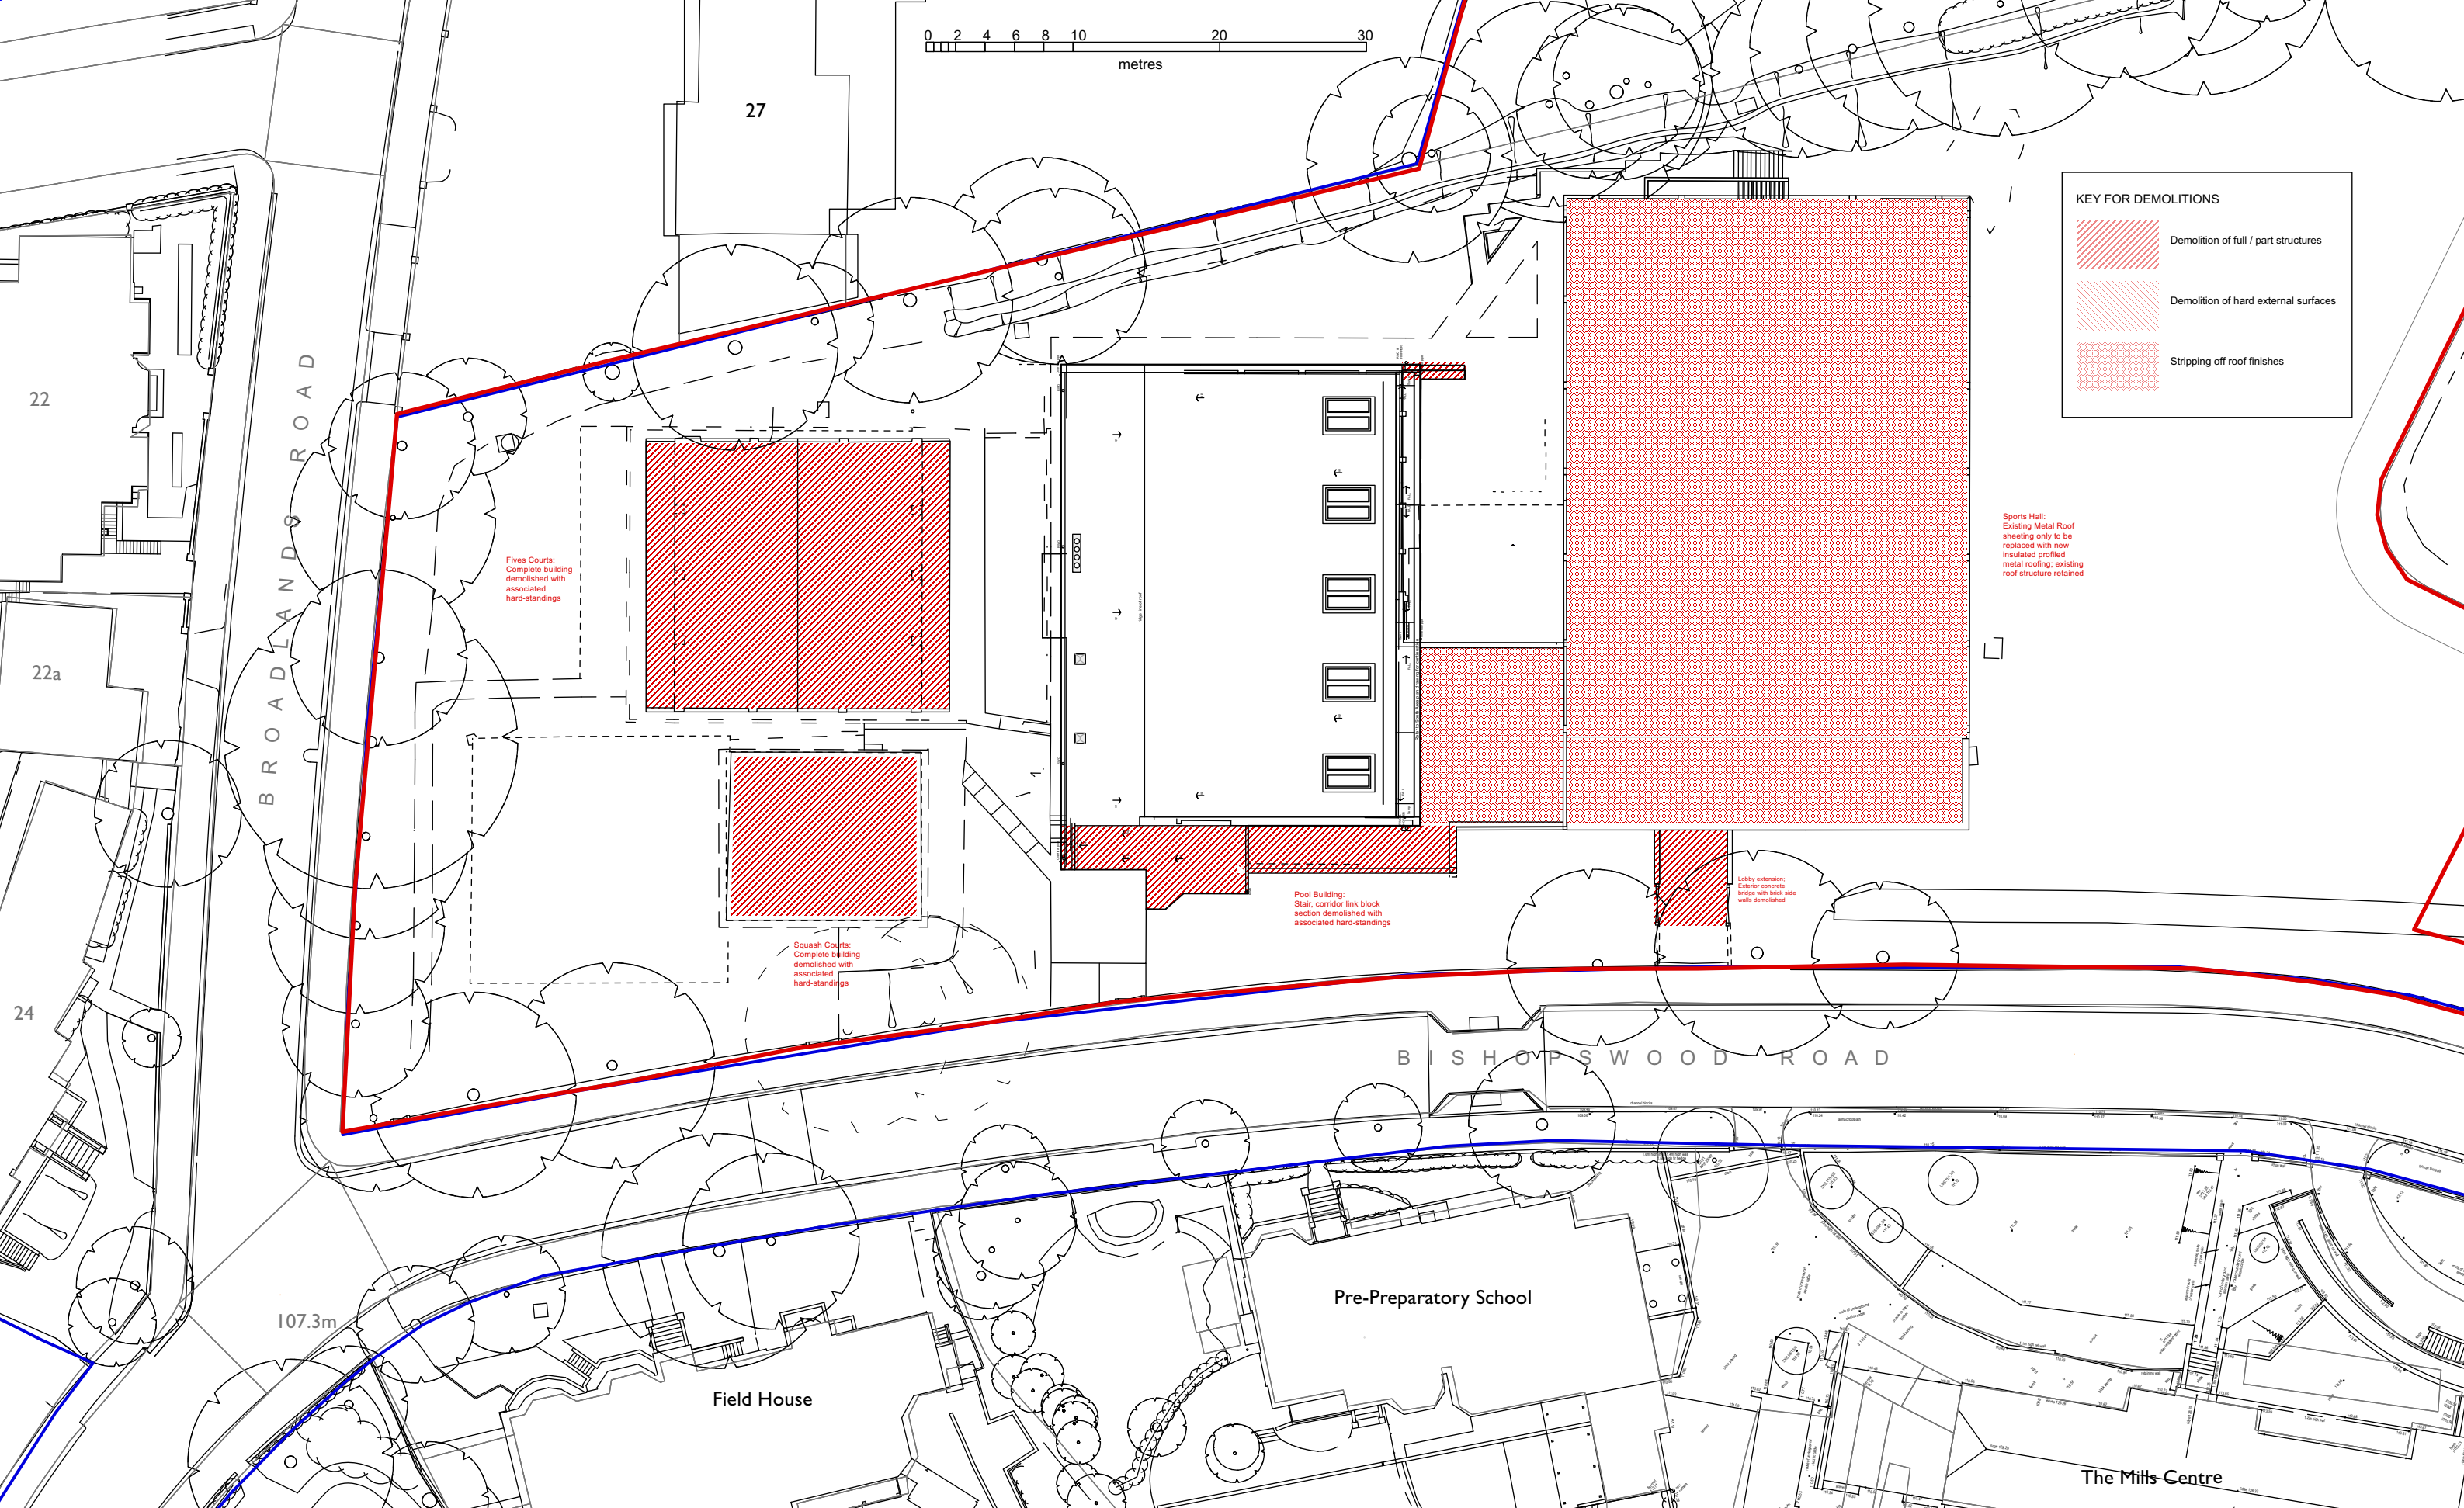

KEY FOR DEMOLITIONS	
	Demolition of full / part structures
	Demolition of hard external surfaces
	Stripping off roof finishes

Fives Courts:
Complete building
demolished with
associated
hard-standings

Squash Courts:
Complete building
demolished with
associated
hard-standings

Pool Building:
Stair, corridor link block
section demolished with
associated hard-standings

Lobby extension:
Exterior concrete
bridge with brick side
walls demolished

Sports Hall:
Existing Metal Roof
sheeting only to be
replaced with new
insulated profiled
metal roofing; existing
roof structure retained

ed tooveyarchitects

studio 401 royle building
31 wenlock road
london n1 7sh
07880 725763
edtoovey@yahoo.co.uk

Revisions:

PLANNING ISSUE

Rev A: 20/06/2025. Lobby extension added to demolitions

- Always take site measurements
to verify dimensions
- Refer to M&E Engineers
drawings for all services



Highgate School MSC 4-Phase Scheme

Roof Plan Level Demolitions

May 2022

Drwg No. 1182 / DEM / 003 - A

Scale 1:200 @ A1 / 1:400 @ A3