
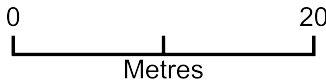


Highgate School Site Plan

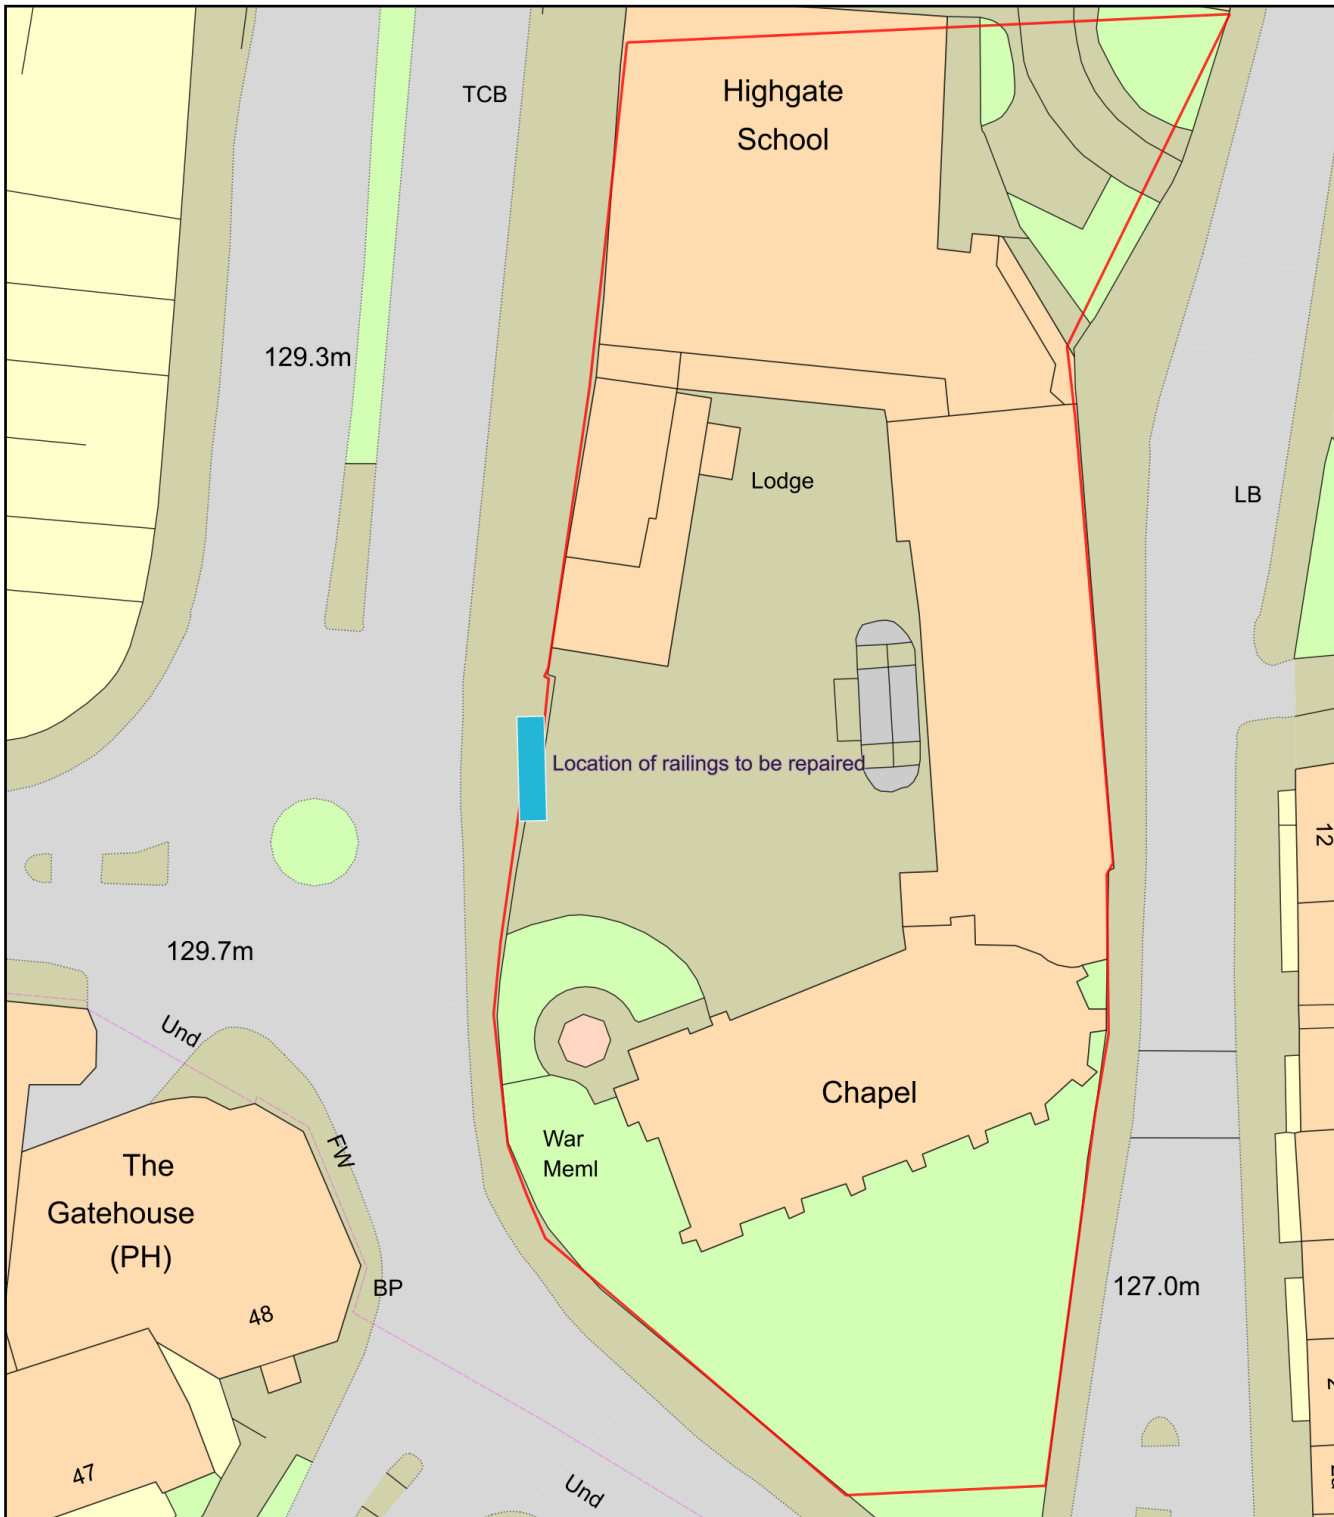

Plan Produced for: Listed Building Consent

Date Produced: 27 Sep 2022

Plan Reference Number: TQRQM22270130107179

Scale: 1:500 @ A4