



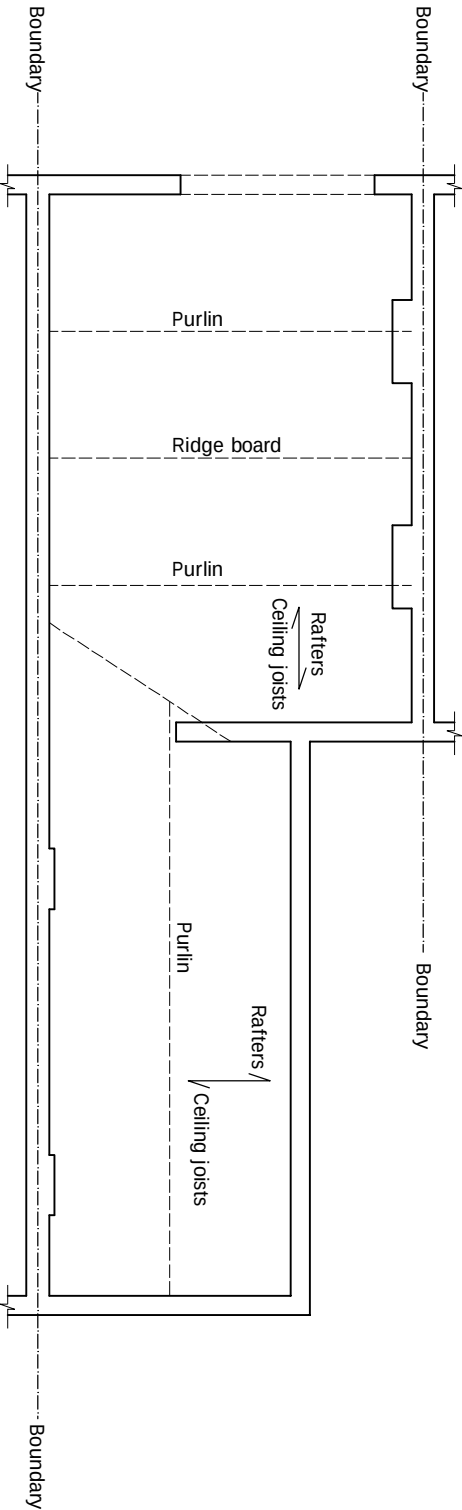


EXISTING ATTIC FLOOR PLAN

Scale 1:100

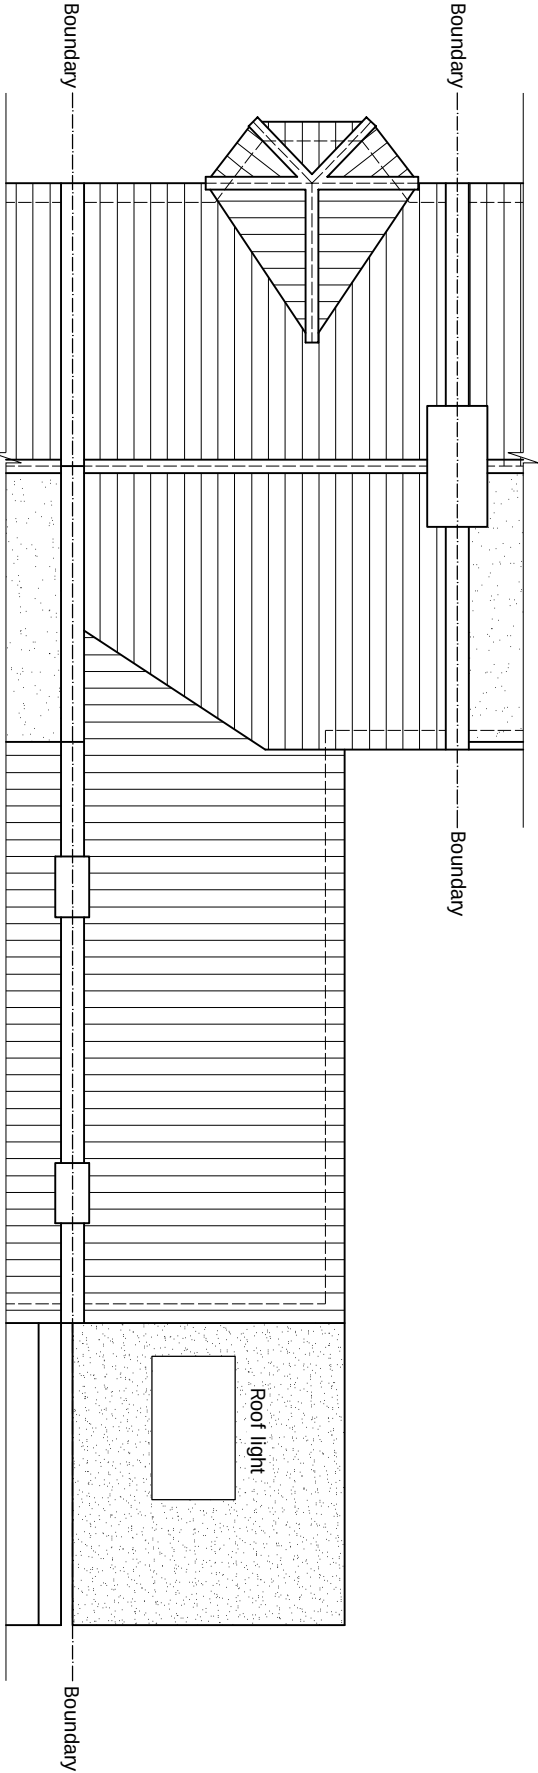

EXISTING ROOF PLAN

Scale 1:100

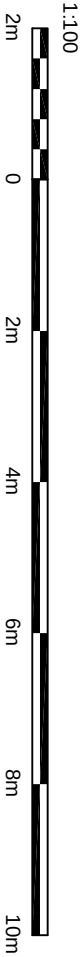

© This drawing and the works shown are the copyright of DISCOUNT PLANS LTD and may not be reproduced except by written permission

ALL STRUCTURAL ELEMENTS (such as beams, lintels, joists, rafters, columns, walls, foundations and etc.) SHOWN ON DRAWINGS ARE ONLY INDICATIVE. THEY ARE SUBJECTED TO FURTHER STRUCTURAL ENGINEER'S CONSIDERATION.

| DRAWING STATUS   |      | PLANNING         |             |
|---|------|------------------|-------------|
|   |      |                  |             |
| REV.   | DATE | NAME             | DESCRIPTION |
| Architectural Design Studio   |      |                  |             |
| 4 ST ANNES, DORIC WAY,<br>EUSTON, LONDON NW1 1LG<br>+44 07838 135 957   |      |                  |             |
| GENERAL NOTES:<br>Any dimensions shown are indicative only and are subject to verification on site. The contractor to set out, check, and co-ordinate all dimensions on site during the course of the works and prior to setting out on site. This drawing to be read in conjunction with all other Architect's and Engineer's drawings. Structural Engineers' calculations and any specialist supplier's drawings, however, is responsible and should ensure that all working drawings and calculations are completed, approved by Building Control or Planning Departments & that they are the current revised drawings before any works start on site.<br>2. Inform the Building Control department that the works are about to commence on site after receiving an approved decision from planning / building control in writing for your proposed works.<br>3. Verify boundary lines & ground conditions including checking positions and new connections of all gas, electricity, water, drainage, and other services. The contractor to ensure that all services are correctly installed and connected. Owner is responsible for establishing own boundary lines as DPL are not responsible for checking land ownership even if drawings have been approved by the planning and building control departments. If uncertain a land search should be carried out by the homeowner/contractor.<br>4. DPL are not responsible for builders changing design methods from proposed works. The client is responsible for ensuring that any changes to the design are agreed in writing with the architect/engineer before any works commence.<br>5. Owner is responsible for ensuring suitable and competent engineering details are provided for any additional structural design change on site from the start to end of building works requested by building control or any other third party's instruction during building works.<br>6. Request a copy of the Party Wall Award where works affect party wall or involve excavations within 3 meters of adjoining buildings or building over a public sewer. (Clients responsibility) |      |                  |             |
| 7. Where works involve demolition to ensure that all elements of the building and adjoining structures are accounted for and that all necessary propping and temporary supports are in place. Do not scale off this drawing as the scaling may be off.<br>8. Works carried out under a building notice or prior to approval of drawings are at the contractor's/owner's risk. (All DPL drawings must be approved before works commence) and the contractor is responsible for ensuring that all necessary permissions and approvals are obtained from the relevant authorities.<br>9. Any discrepancies, either between written and site dimensions or between this drawing and other consultant's or supplier drawings, should be brought to the immediate attention of DPL before executing the structural, drainage, mechanical and electrical works. If the discrepancy is not brought to the attention of DPL, the contractor/owner is responsible for the discrepancy and the contractor/owner must be approved before works commence.<br>10. All of DPL structural drawings are subject to building control approval. If the contractor/owner is not satisfied with the design, they should consult with the architect/engineer before the existing foundation type and building control either a raft or piled foundation, this will need to be agreed by an engineer to be on additional work being implemented on site.<br>11. All work/s to be carried out on site should be subject to building control approval. No work/s or claim can be given against DPL on the design/modifications changed for these steel/s.<br>12. All drawings connections is assumed & it is subject for checking by builder, Thomas will be approved by building control, and approved by Thomas before works commence.   |      |                  |             |
| OTHER NOTES:<br>All new proposed roof and wall finishes on this drawing to match existing materials. All new proposed roof and wall finishes should be in accordance with the Building Regulations. All new proposed windows shown on this drawing which overlook other property's are designed to be non-opening and of obscure glazing. For a permitted development left design the former designed on this drawing is set back from the street by 200mm, this note is a confirmation that it is designed this way. All works to be carried out in accordance with the latest appropriate codes of practice and to comply with current building regulations.<br>No inspection of the underground drainage was not possible on survey. Contractor should check drainage runs and ensure that they are in accordance with the Building Regulations. All drainage shown is ASSUMED AND MUST BE VERIFIED BY CONTRACTOR.<br>12. All drawings connections is assumed & it is subject for checking by builder, Thomas will be approved by building control, and approved by Thomas before works commence.   |      |                  |             |
| PRINT @ A3 SHEET SIZE   |      |                  |             |
| www.discountplansltd.com   |      |                  |             |
| THIS DRAWING, CONTENT INCLUDING NOTES IS BOND TO SIGNED AGREED CONTRACT BETWEEN CLIENT & DISCOUNT PLANS LTD   |      |                  |             |
| SITE ADDRESS   |      |                  |             |
| 41 RUTLAND GARDENS,<br>FINSBURY PARK, LONDON, N4 1JN   |      |                  |             |
| DRAWING TITLE   |      |                  |             |
| EXISTING DRAWINGS   |      |                  |             |
| DRAWN AT   |      | DRAWN BY         |             |
| SCALE AS SHOWN   |      | @ A3             |             |
| DRAWING NO.   |      | REVISION         |             |
| DPL 02   |      | 08. AUGUST. 2022 |             |
| www.discountplansltd.com   |      |                  |             |