


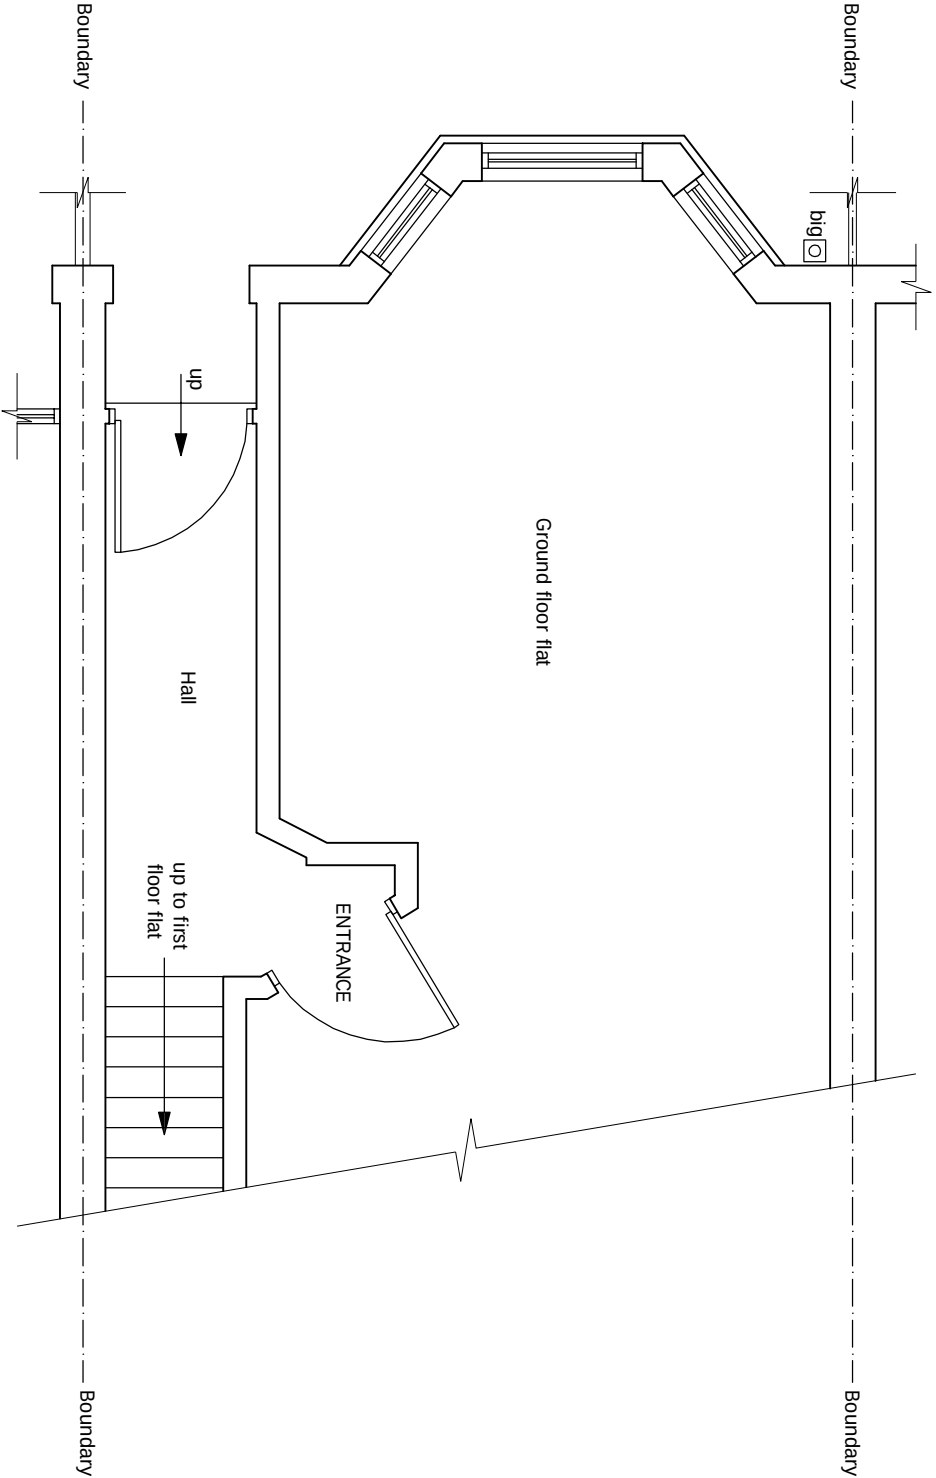

An inspection of the underground drainage was not possible on survey. Contractor should check drainage runs and invert levels prior to starting work on site and notify building control of results. THE DRAINAGE SHOWN IS ASSUMED AND MUST BE VERIFIED BY THE CONTRACTOR.

PROPOSED GROUND FLOOR PLAN (NO CHANGE)

Scale 1:50



© This drawing and the works shown are the copyright of DISCOUNT PLANS LTD and may not be reproduced except by written permission

DRAWING STATUS		PLANNING	
REV.	DATE	NAME	DESCRIPTION
Architectural Design Studio 4 ST ANNES, DORIC WAY, EUSTON, LONDON NW1 1LG +44 07838 135 957			
GENERAL NOTES: Any dimensions shown are indicative only and are subject to verification on site. The contractor to set out, check, and co-ordinate all dimensions on site during the course of the works and prior to setting out on site. This drawing to be read in conjunction with all other Architect's and Engineer's drawings. Structural Engineers' calculations and any specialist supplier's drawings. Homeowner is responsible and should ensure that all working drawings and calculations are approved by Building Control or Planning Departments & that they are the current revised drawings before any works start on site. 1. Inform the Building control department that the works are about to commence on site after receiving on approved decision from planning / building control in writing for your proposed works. 2. Inform the Building control department that the works are about to commence on site after receiving on approved decision from planning / building control in writing for your proposed works. 3. Verify boundary lines & ground conditions including checking positions and new connections of all gas, electrical, water & other services. If any services are found to be in conflict with the proposed works, the contractor is responsible for arranging for them to be moved or protected. The contractor is responsible for obtaining any necessary permissions for any additional structural design changes on site from the start to end of building works. 4. DPL are not responsible for building changing design methods from proposed works. The client is responsible for obtaining any necessary permissions for any additional structural design changes on site from the start to end of building works. 5. Owner is responsible for arranging suitable materials and covering any existing details. Costs for any additional structural design changes on site from the start to end of building works. 6. Request a copy of the Party Wall Award where works affect party wall or involve excavations within 3 meters of adjoining buildings or building over a public sewer. (Clients responsibility)			
7. Where works involve demolition to ensure that all elements of the building and adjoining structures are accounted for and that of necessary propping and temporary works are in place prior to the start of the works. 8. Works carried out under a building notice or prior to approval of drawings are of the contractor's/owner's risk. (all DPL drawings must be approved before works commence) 9. Builders building under plans being approved by planning & building control. (all drawings are fully responsible for the method of construction works). The drawing and other consultant's or suppliers drawings, should be provided to the immediate attention of DPL before executing the structural, drainage, mechanical and electrical works. This includes types of materials if materials shown on drawings do not match those specified in the drawings. The contractor is responsible for ensuring that all materials are checked and approved by building control or the engineer before works can commence. 10. All of DPL structural designs are subject to footings being 1m deep. If however the existing foundation is different, the contractor will need to a) establish the method of construction, if required by building control, either a cut or piled foundation. This will need to be approved by an engineer with an additional cost being implemented. 11. All walls which have been designed to be removed on plans are to be checked on site prior to demolition. If not found to be as designed, the contractor is responsible for the purchase of steel/s, if not found to be as designed, the contractor is responsible for the purchase of steel/s			