

The contractor is responsible to ensure that no products are to be utilised that do not comply with relevant British and/or European Standards and/or Codes of Practice, COSHH Regulations, Construction Regulations, or which are known or suspected at the time of product selection and/or construction to be deleterious to health and safety or to the durability of the work or not in accordance with good building practices.

The contractor is responsible for checking dimensions, tolerances, levels and references. This drawing/model is to be read in conjunction with all relevant Other Project Team Members' or specialists' drawings/models/any Federated Model. Any discrepancy is to be notified to Baily Garner LLP and is to be rectified before proceeding with the works on site or shop drawings. Where an item is covered by drawings to different scales, the larger scale drawing is to be worked to.

Any rights (including copyright) in this drawing/model and any proprietary work contained therein belong to Baily Garner LLP and may only be used in accordance with the licence granted to the Employer and with attribution to Baily Garner LLP.


The drawing to be read in conjunction with: Document Suitability Codes page or at www.bailygarner.co.uk/disclaimer/

LEGEND

- TIMBER FRAMED
- uPVC FRAMED
- uPVC VELUX FRAMED



FRONT ELEVATION:
1:100

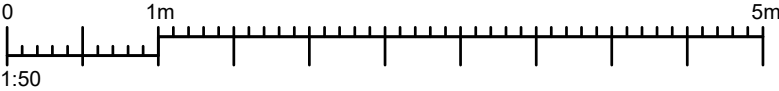

60 Rathcoole Gardens

Existing Front Elevation

CLIENT NAME Engie		PROJECT NAME 60 Rathcoole Gardens Window Replacements	
PROJECT ADDRESS 60 Rathcoole Road London, N8 9NB		DRAWING TITLE Existing Elevation	
		SUITABILITY CODE Planning	
SCALE 1:100	DRAWN OT	APPROVED JM	DATE 06/2022
PROJ NO 34053	AUTHOR BGL	VOLUME A1	LEVEL XX
		DRAWING DR	ROLE A
		NO 4400	REV STAT P
			REV NO 01



LONDON HEAD OFFICE
146-148 ELTHAM HILL
LONDON SE9 5DY
T 020 8294 1000
e. general@bailygarner.co.uk