

The contractor is responsible to ensure that no products are to be utilised that do not comply with relevant British and/or European Standards and/or Codes of Practice, COSHH Regulations, Construction Regulations, or which are known or suspected at the time of product selection and/or construction to be deleterious to health and safety or to the durability of the work or not in accordance with good building practices.

The contractor is responsible for checking dimensions, tolerances, levels and references. This drawing/model is to be read in conjunction with all relevant Other Project Team Members' or specialists' drawings/models/any Federated Model. Any discrepancy is to be notified to Baily Garner LLP and is to be rectified before proceeding with the works on site or shop drawings. Where an item is covered by drawings to different scales, the larger scale drawing is to be worked to.

Any rights (including copyright) in this drawing/model and any proprietary work contained therein belong to Baily Garner LLP and may only be used in accordance with the licence granted to the Employer and with attribution to Baily Garner LLP.

The drawing to be read in conjunction with: Document Suitability Codes page or at www.bailygarner.co.uk/disclaimer/

A3




EXISTING FRONT ELEVATION:
1:100



EXISTING REAR ELEVATION:
1:100



EXISTING SIDE ELEVATION:
1:100

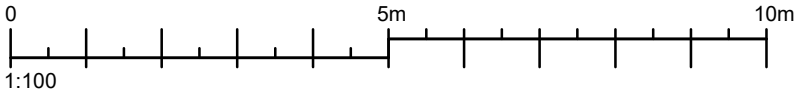

A-C, 112 Priory Road

Existing Elevations

KEY:

- TIMBER FRAMED
- uPVC FRAMED

CLIENT NAME AD Group				PROJECT NAME Window Replacements			
PROJECT ADDRESS A-C, 112 Priory Road London N8 7HP				DRAWING TITLE Existing Front, Rear & Side Elevation SUITABILITY CODE Planning			
SCALE: 1:100	DRAWN JC	APPROVED OT	APPROVED JM	DATE 11/2022			
PROJ NO 34512	AUTHOR BGR	VOLUME A1	LEVEL XX	DCTYP DR	ROLE A	DRW NO 6330	REV STAT P 01



LONDON HEAD OFFICE
146-148 ELTHAM HILL
LONDON SE9 5DY
t. 020 8294 1000
e. general@bailygarner.co.uk