



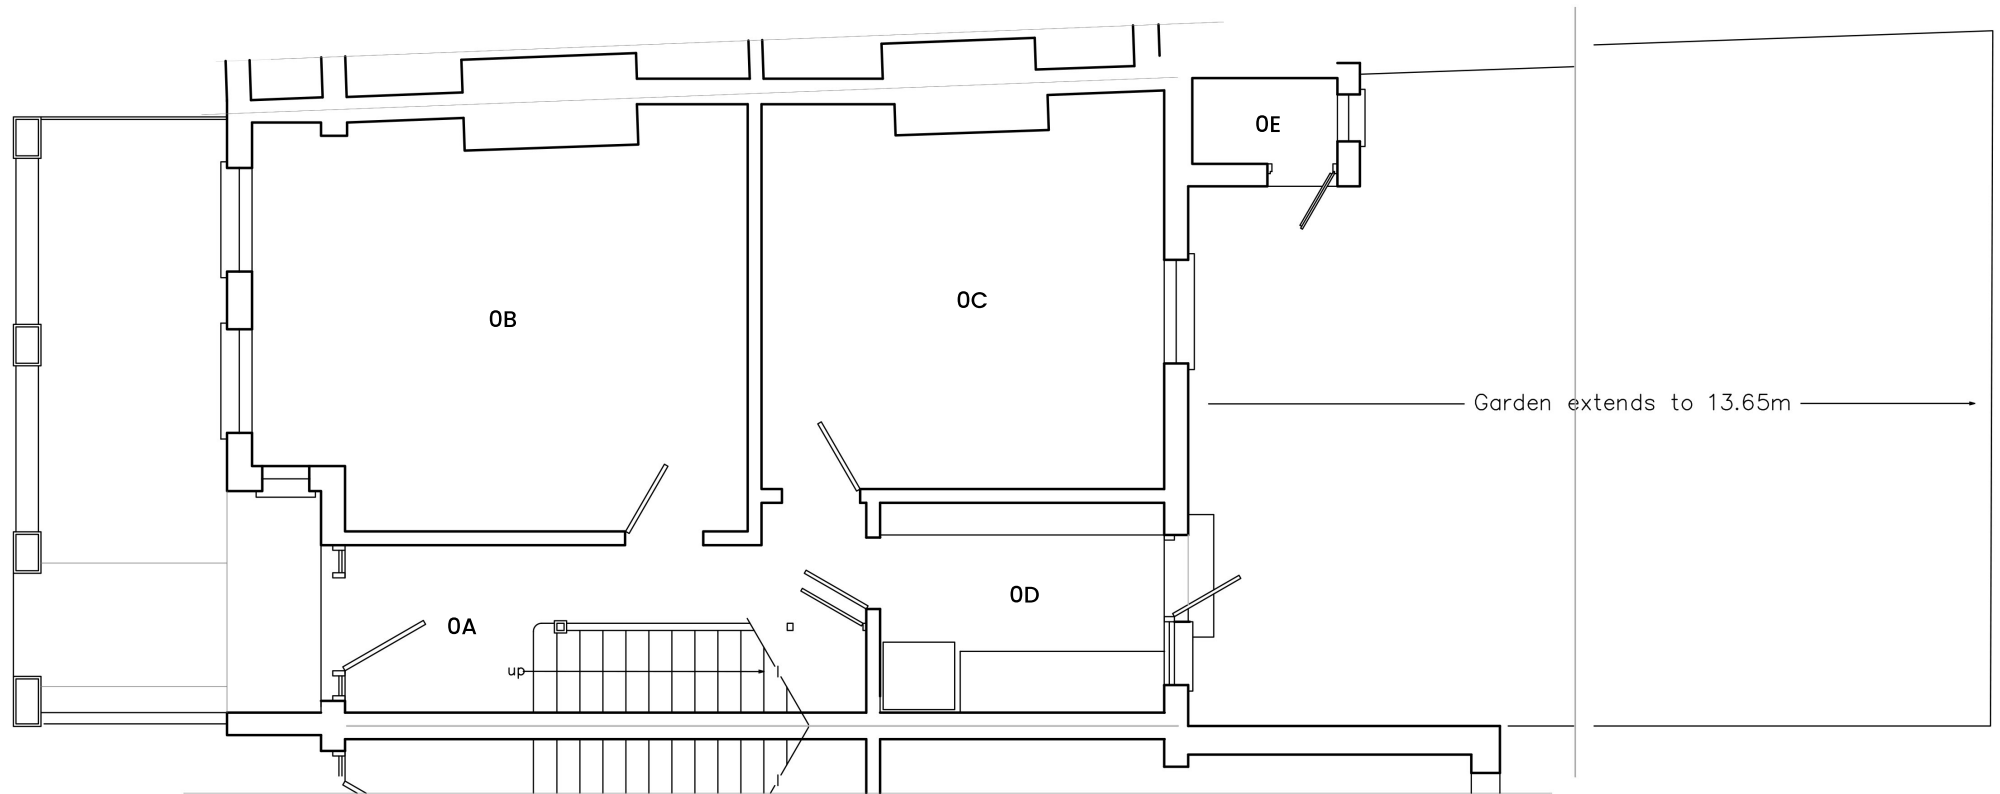

- OA Hallway
- OB Living Room
- OC Living Room
- OD Kitchen
- OE W.C.

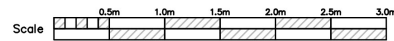

Simon Gatti AA Dipl

+44 (0) 7587 197 093
simongatti@gmail.com

Project Title	176 BOUNDARY ROAD, N22 6AJ	
Drawing Title	Ground Floor Plan as Existing	
Drawing Number	2022.BR.03	
Scale	1:50@A3	Date 18/11/2022