


No. 77
GRASMERE ROAD

No. 73
GRASMERE ROAD

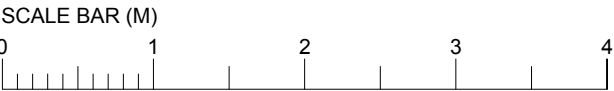

ZMINKOWSKA DE BOISE ARCHITECTS

PROJECT NAME:
75 GRASMERE ROAD

DRAWING NAME: PROPOSED SECOND FLOOR PLAN

DRAWING STATUS:
PLANNING

DRAWING NUMBER: 2204.204
REVISION:

DATE: OCTOBER 2022
SCALE: 1:50 @ A3

