
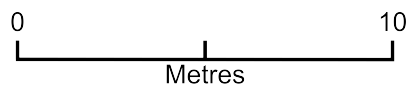


Site Plan

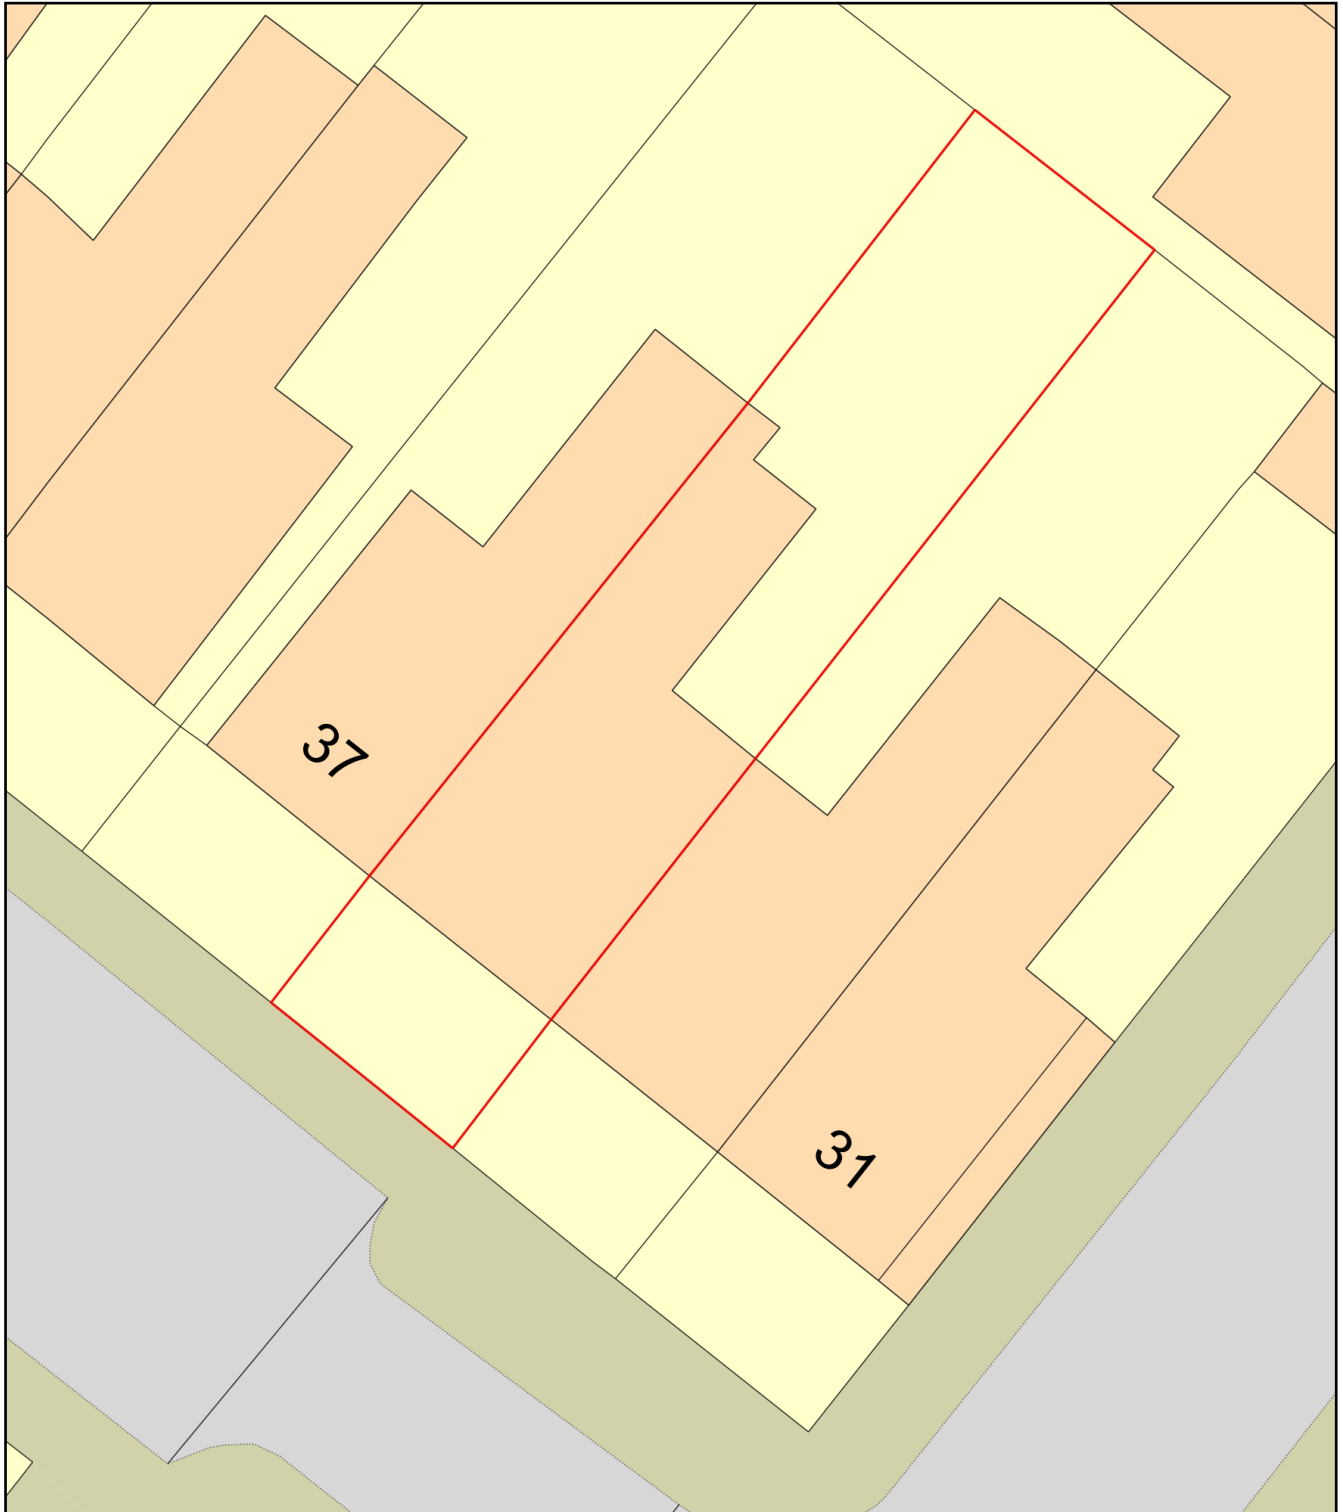

Plan Produced for: Sophie Shalgi

Date Produced: 12 Dec 2022

Plan Reference Number: TQRQM22346150940766

Scale: 1:200 @ A4