


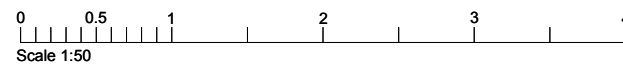

1 EXISTING FRONT ELEVATION
Scale 1:50

TYPE

This drawing is prepared solely for design and planning submission purposes. It is not intended or suitable for either Building Regulations or Construction purposes and should not be used for such.



Revision	Date	Description
-	15/12/22	ISSUED FOR PLANNING - NOT FOR CONSTRUCTION

Drawn	Checked
OR	TP



Project 37 Florence Road, London, N4 4DJ
Drawing Title Existing front elevation

Drawing Number 084.070	Rev. -
Status Planning	Scale 1:50@A3