




1 PROPOSED FRONT ELEVATION
Scale 1:50

TYPE

This drawing is prepared solely for design and planning submission purposes. It is not intended or suitable for either Building Regulations or Construction purposes and should not be used for such.

contact@typestudio.co.uk

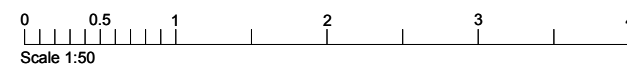

Revision	Date	Description
-	15/12/22	ISSUED FOR PLANNING - NOT FOR CONSTRUCTION

Drawn	Checked
OR	TP



Project
37 Florence Road, London, N4 4DJ

Drawing Title
Proposed front elevation

Drawing Number
084.200

Status
Planning

Rev.
-

Scale
1:50@A3