

Pencil and Brick

6 Links Yard, 29a Spelman Street, E1 5LX
studio@pencilandbrick.co.uk

Client
Concealed for privacy

Site
4 Mount Pleasant Villas, N4 4HD, Haringey, London


Drawing Title
Existing and Proposed Site Plan

Drawing No.	Date
100-EaP-SP	18/01/2023

Scale	Revision
1:200 @ A3	

Status
For Planning

Rev	Date	Detail
-----	------	--------

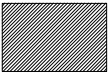
 Existing Wall

 New Wall


North

Existing and Proposed Site Plan

Scale 1:200 @A3

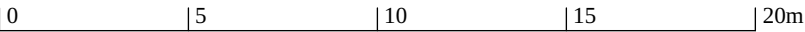

All dimensions in millimetres unless otherwise indicated. Drawing is issued for information purposes only. All dimensions to be verified on site prior to commencement of any work or the production of any shop drawing. All discrepancies to be reported to Pencil and Brick immediately. This drawing is to be read with all consultants drawings and any other related information.

