

GENERAL NOTES


This drawing has been prepared for the sole purpose of obtaining planning permission for a Electric Vehicle Charging Installation

This drawing is to be read in conjunction with drawings numbered;


20 - Existing Site Layout
21 - Existing Site Elevations
22 - Proposed Site Layout
23 - Proposed Site Elevations
24 - Sales Building Details
25 - EV Canopy Details
26 - Proposed Equipment Details

OS Site Location Plan


Any advertisements are indicative and are subject to a separate advertisement application.

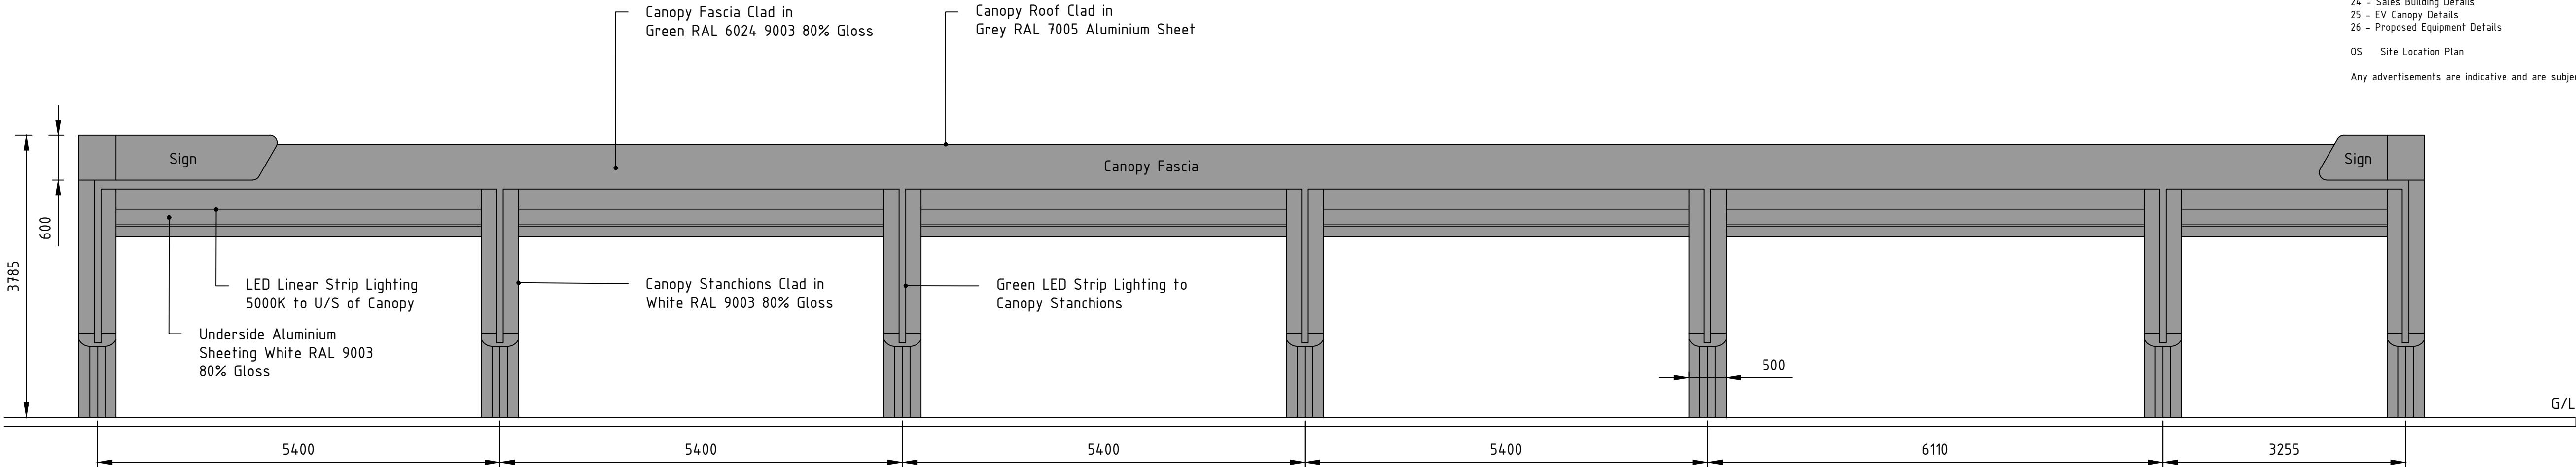

EV CANOPY FRONT ELEVATION (10 BAY)

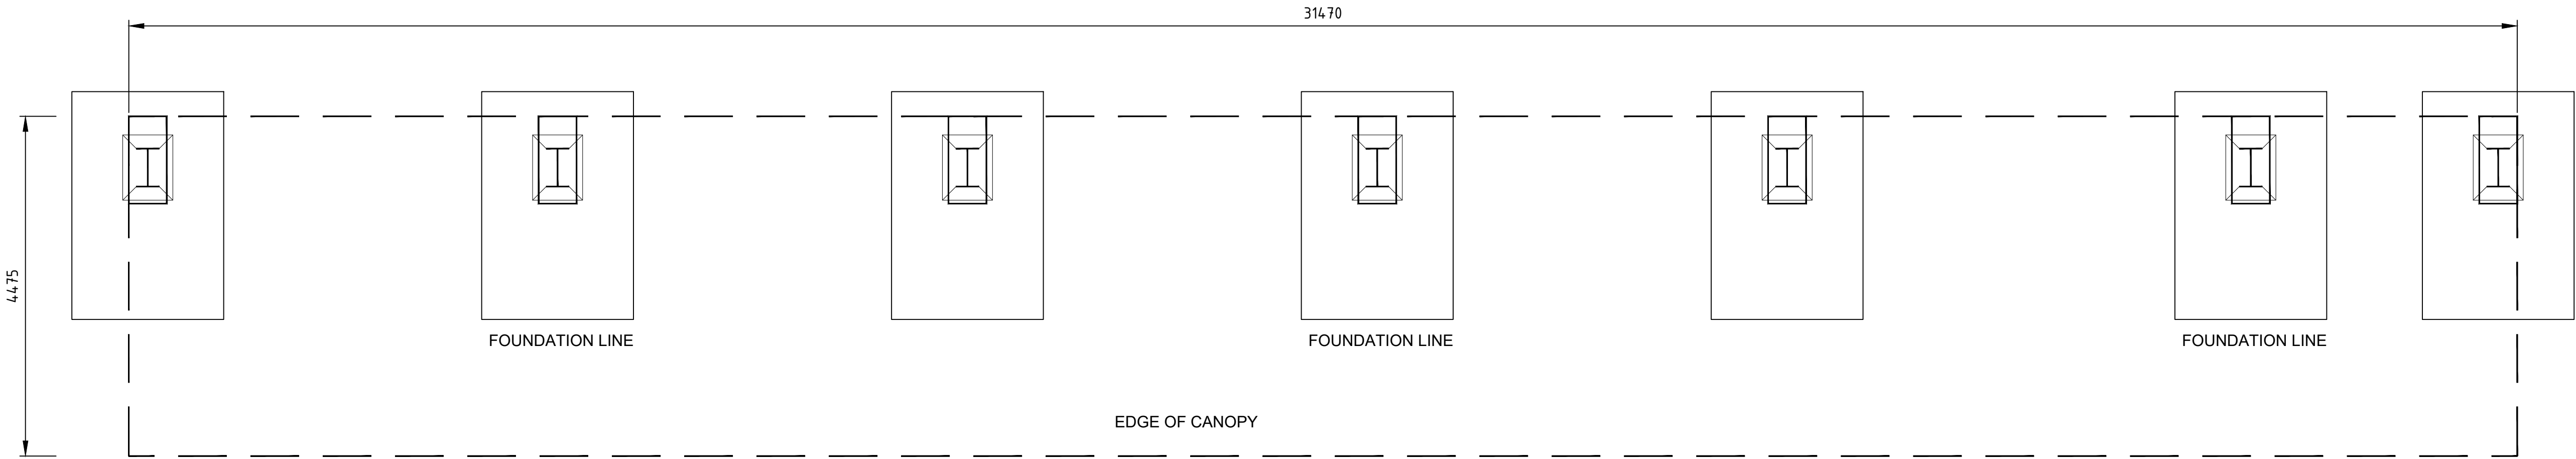

EV CANOPY PLAN (10 BAY)

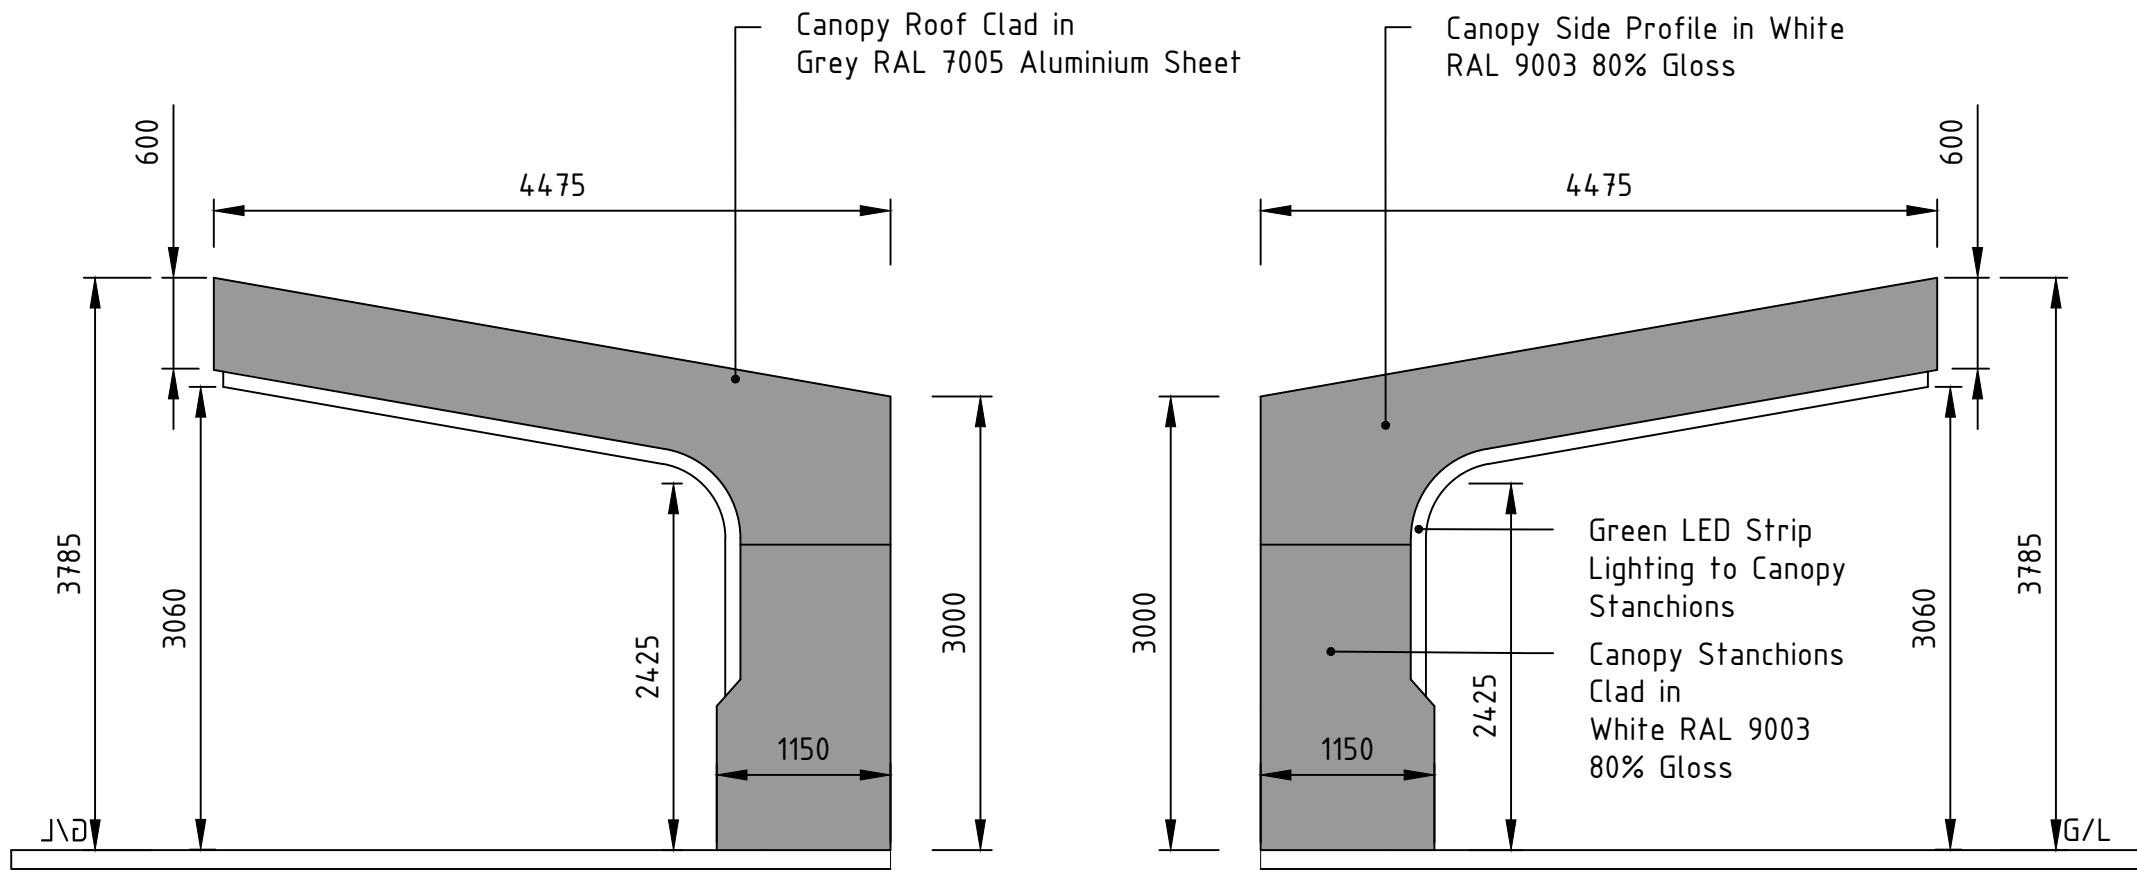

EV CANOPY SIDE ELEVATIONS

B	12.01.23	Revised to BP comments PSB
A	22.12.22	Updates to Latest Standards PSB
NR	DATE	DESCRIPTION
REVISIONS		
STATUS		PLANNING DRAWING
BP Pulse Breckland, Linford Wood Milton Keynes Buckinghamshire MK14 6GY		PINKHAM WAY SF CONNECT A406 NORTH CIRCULAR BOUNDS GREEN, LONDON N11 2UU
DRAWN: JP DATE: 04.08.2022 DESIGN CHECKED: PSB DATE: - APPROVED: - DATE: - ATRACK CHECKED: - DATE: - SCALE: 150@A1		EV CANOPY DETAIL(10 BAY)
SCALED DIMENSIONS SHOULD NOT BE TAKEN FROM THIS DRAWING (APPROPRIATE FOR A1 ONLY)		DRAWING NUMBER 14.026-25
		REV B
		ARCHITECT: MBH
This drawing has been produced in accordance with BP Chargemaster design standards & current legal requirements. Copyright of BP Chargemaster. Illegal use is prohibited. Reproduction only with permission of BP Chargemaster		

