




1 EXISTING SOUTH-WEST ELEVATION
1:50@A1/1:100@A3



2 PROPOSED SOUTH-WEST ELEVATION
1:50@A1/1:100@A3

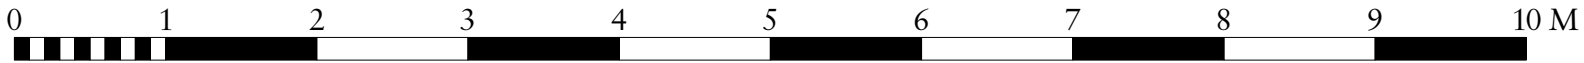

Rev	Date	Details	By
-----	------	---------	----

Charlton Brown Architecture & Interiors

The Belvedere, 2 Back Lane, Hampstead, London, NW3 1HL

Telephone +44(0)20 7794 1234
Email office@charltonbrown.com
Website www.charltonbrown.com

Client
Alistair & Paula Flutter

Project
11 View Road, N6 4DJ

Drawing Title
South-West Elevation Comparison

Date	Drawn	Checked
30.09.2021	ML	JM

Scale
1:50@A1/1:100@A1

Issue Status

PLANNING

Project Number	Drawing Number	Revision
20055	PL-00-303-B	