

A.1 ILLUSTRATED PLAQUE PROPOSAL**NO. 790 DIAL HOUSE**


Proposed front elevation visual shows the bronze plaque to the railings and blue plaque to the High Road frontage.



PROPOSED PLAQUE LOCATIONS

A.1 ILLUSTRATED PLAQUE PROPOSAL

NO. 790 DIAL HOUSE

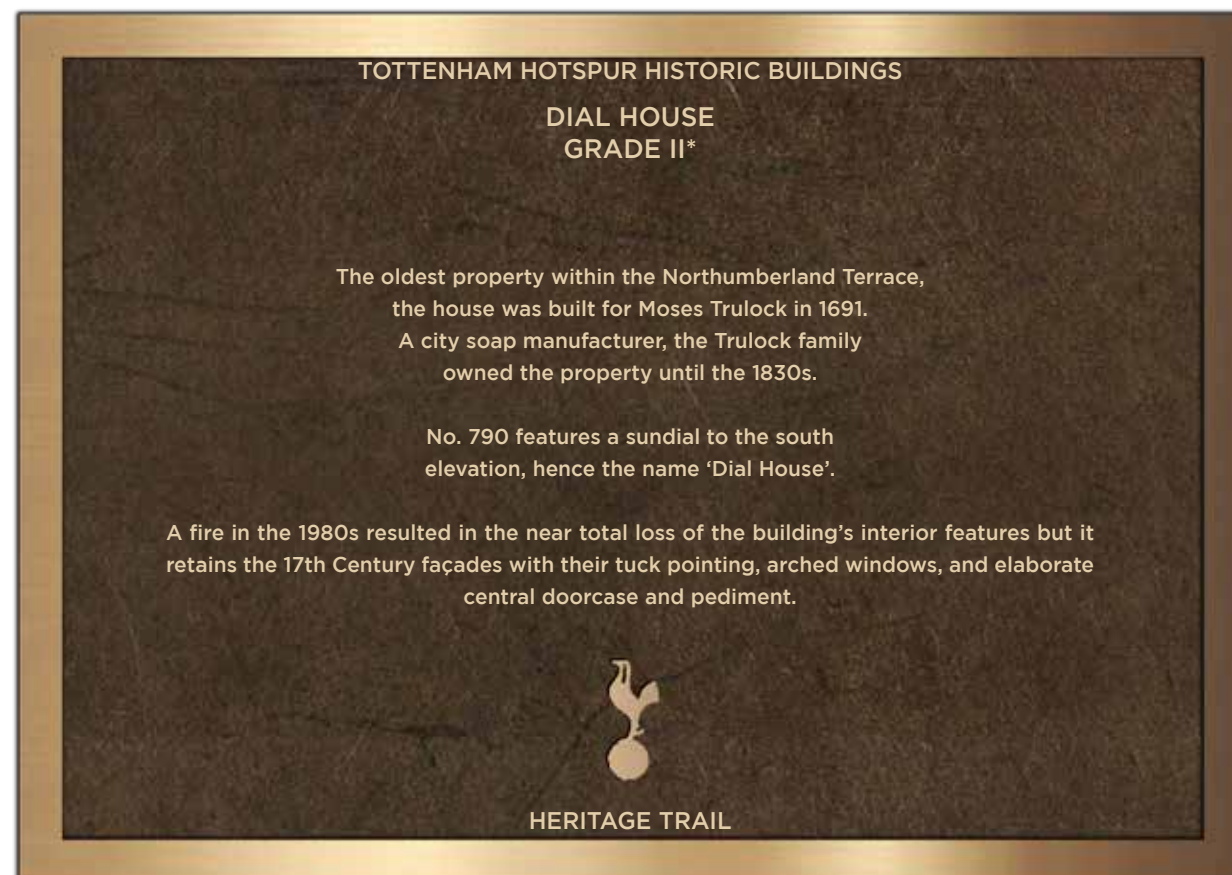


A.1 ILLUSTRATED PLAQUE PROPOSAL

NO. 792 HIGH ROAD



A.1 ILLUSTRATED PLAQUE PROPOSAL

NO. 794 HIGH ROAD

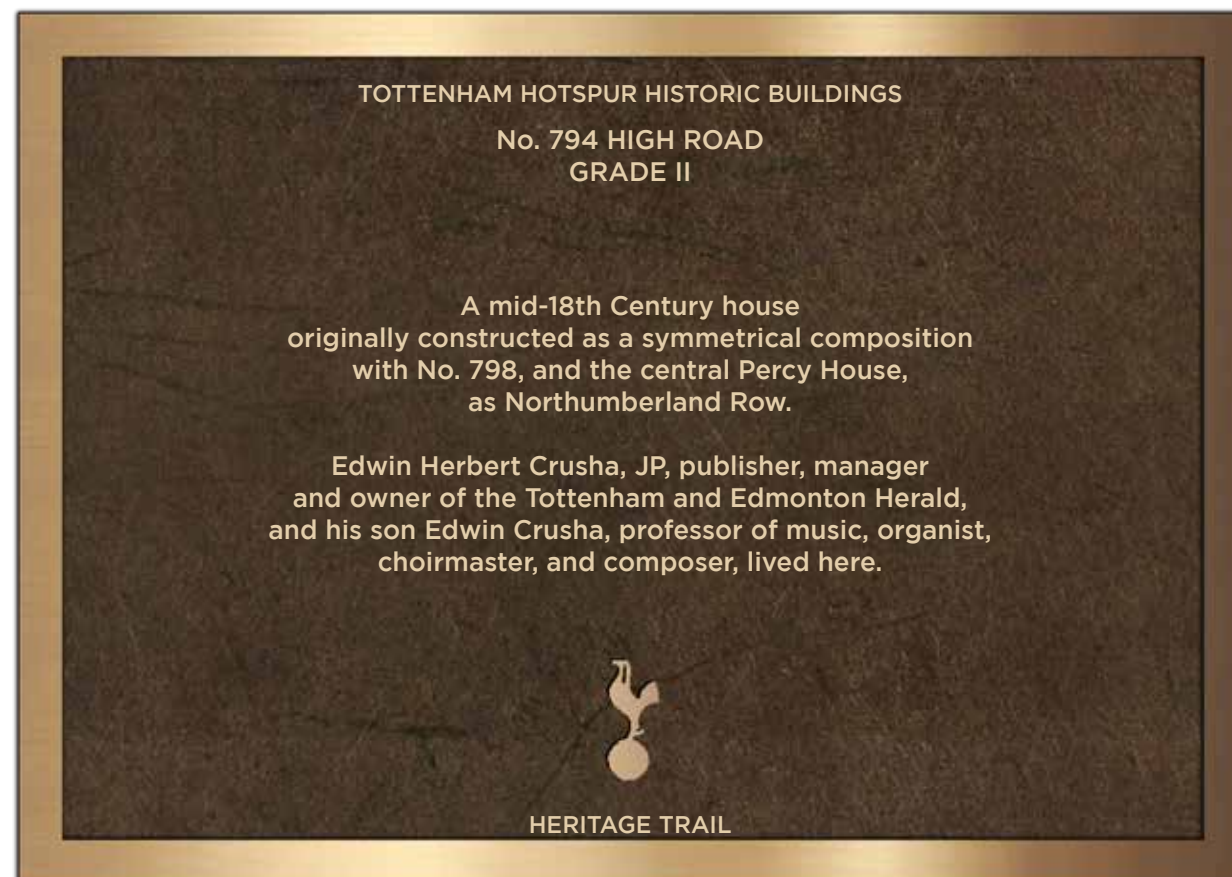

A.1 ILLUSTRATED PLAQUE PROPOSAL

NO. 796 PERCY HOUSE

Proposed front elevation visual shows the bronze plaque to the gate post and blue plaque to the High Road frontage.



A.1 ILLUSTRATED PLAQUE PROPOSAL

NO. 796 PERCY HOUSE




A.1 ILLUSTRATED PLAQUE PROPOSAL

NO. 798 JATKO HOUSE



A.1 ILLUSTRATED PLAQUE PROPOSAL

NO. 800 GIBSON HOUSE

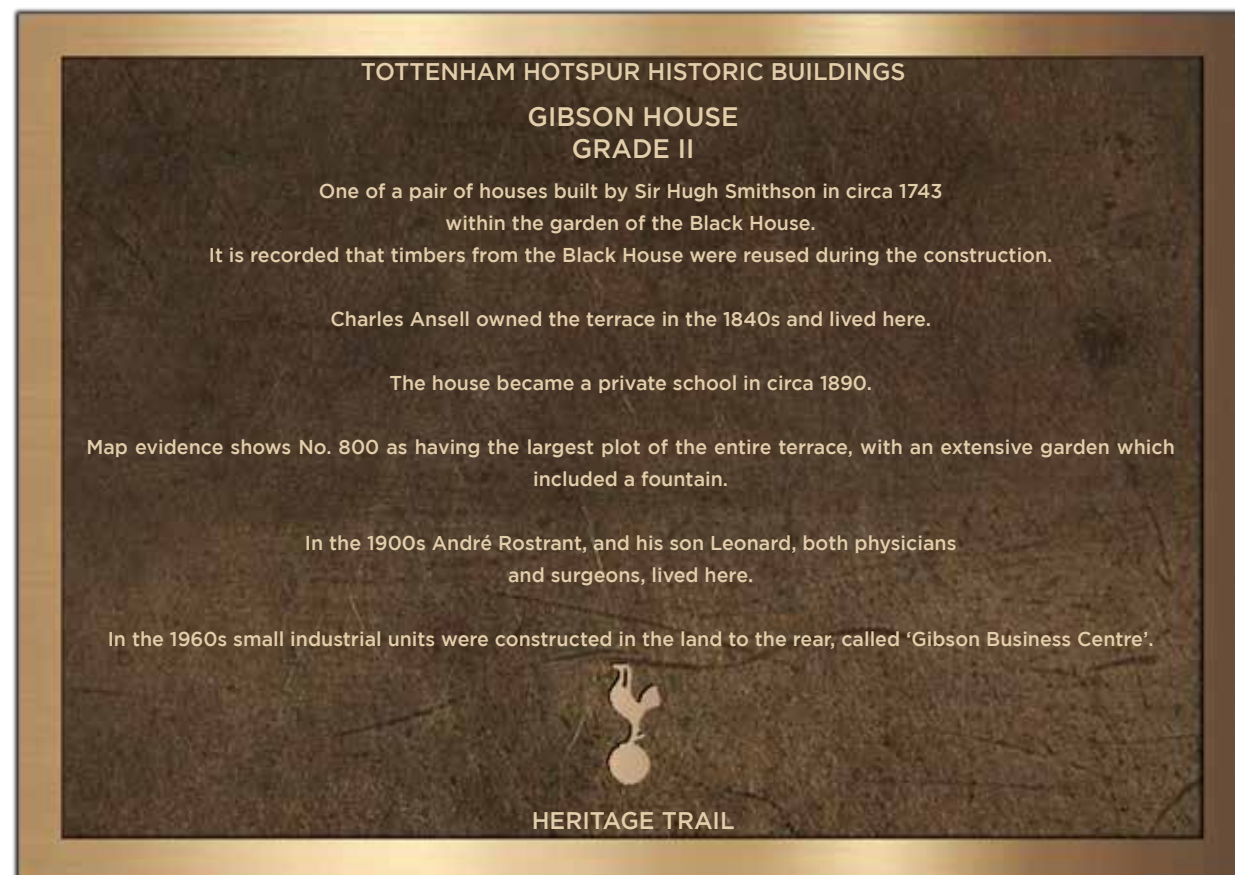

A.1 ILLUSTRATED PLAQUE PROPOSAL

NO. 802 HIGH ROAD



A.1 ILLUSTRATED PLAQUE PROPOSAL

NO. 808 PRUDHOE HOUSE



A.1 ILLUSTRATED PLAQUE PROPOSAL

NO. 810/812 HOLLY HOUSE




A.1 ILLUSTRATED PLAQUE PROPOSAL**NO. 808 - 810/812 HIGH ROAD**

Proposed front elevation visual shows the bronze plaques to the gate post and blue plaques to the High Road frontage




A.1 ILLUSTRATED PLAQUE PROPOSAL

NO. 814 HIGH ROAD

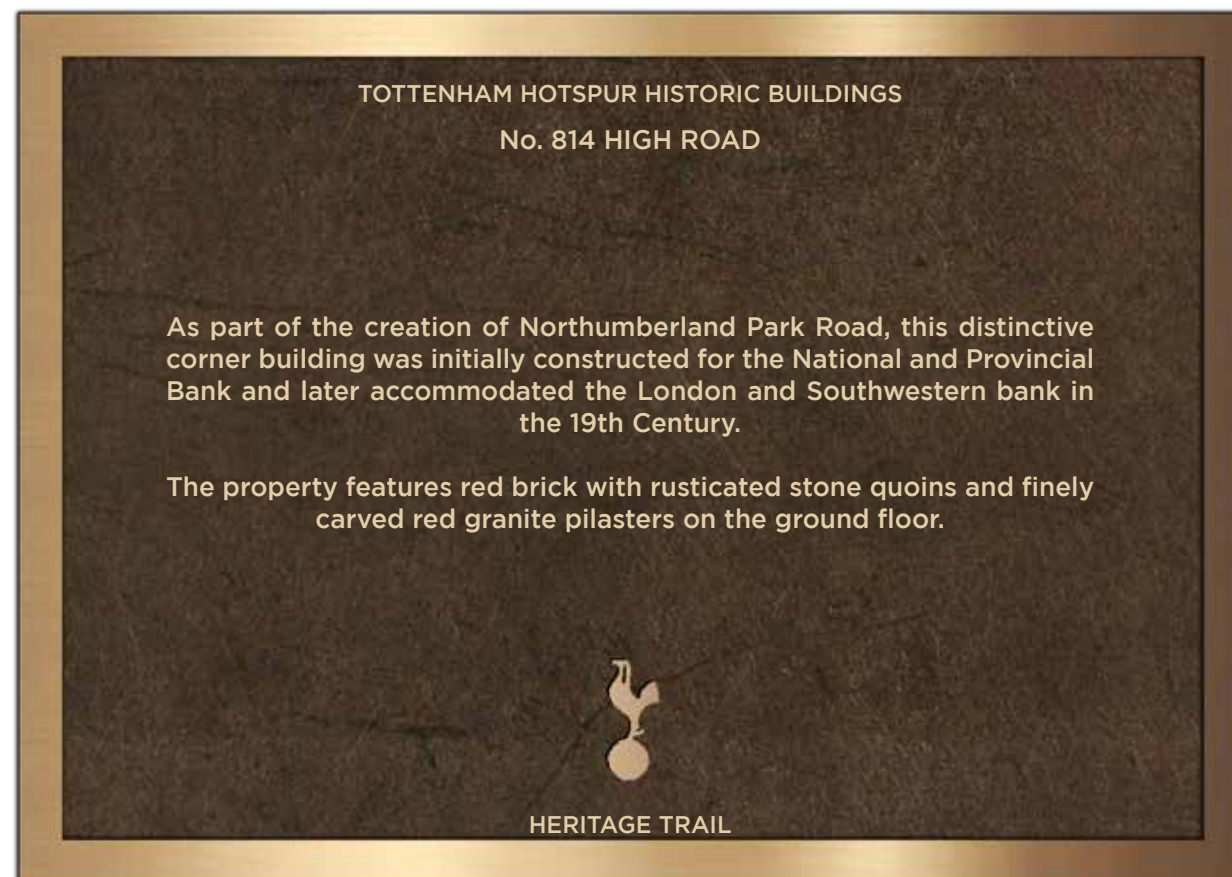

B.1 ARCHITECTURAL DRAWINGS

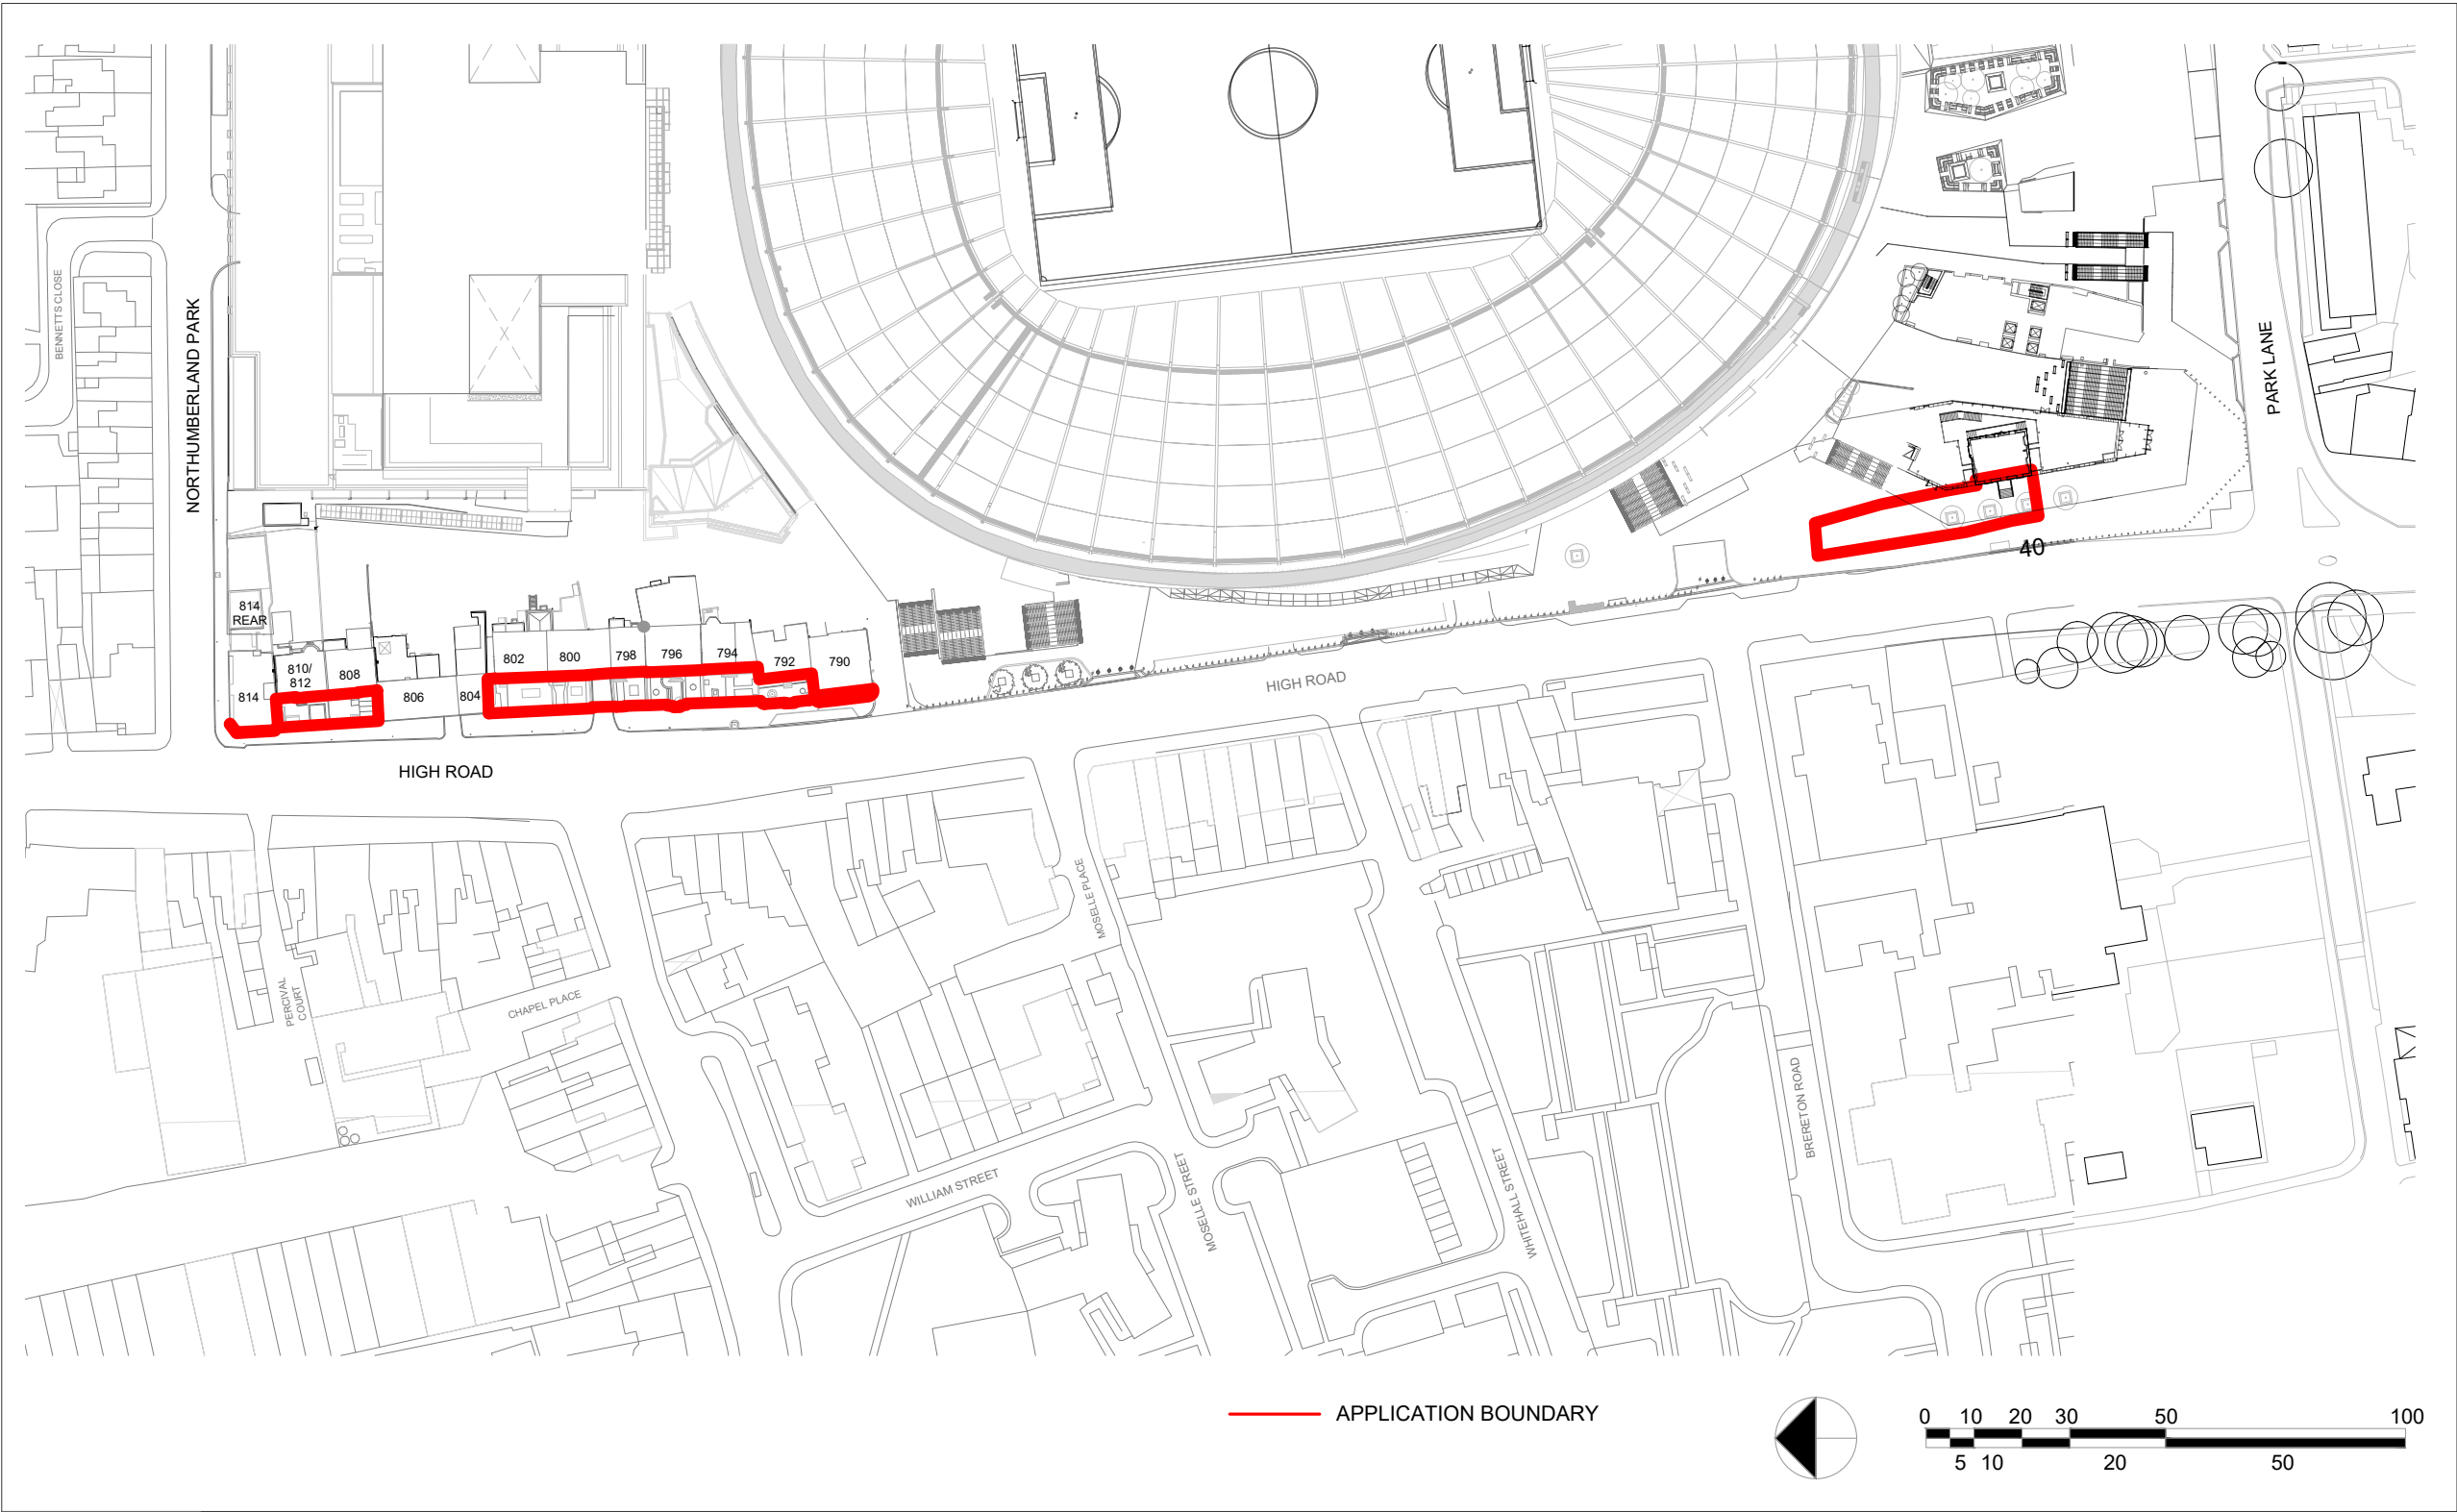

A: 5 Rochester Mews - London - NW1 9JB
T: 020 7267 8332
W: f3architects.com
E: info@f3architects.com

Revisions					
14/12/2022	AC	ISSUED FOR PLANNING	S2	P1	
DATE	CHK	DESCRIPTION	STA	NO.	

Notes

This drawing is copyright and owned by F3 Architects LLP and is for use on this site only unless contractually stated otherwise.

All other design team elements, where indicated have been imported from the consultant's drawings and reference should be made to the individual consultant's drawings for exact setting out, size and type of component.


Discrepancies and / or ambiguities within this drawing, between it and information given elsewhere, must be reported immediately to the architect for clarification before proceeding.

Responsibility for the reproduction of this drawing in any format, lies with the recipient.

The information on this drawing is based on a third party measured survey and F3 Architects do no warrant the accuracy of that information. It is the responsibility of the Main Contractor to check all information contained within this drawing prior to work being carried out.

Title SITE LOCATION PLAN				
Drawn By	Scale	Paper	Project No.	Status
AH	1 : 1250	A3	210903	STAGE 3
Drawing no				Revision
NTHT-F3-ZZ-LZZ-ST-A-08001				S2.P1


B.1 ARCHITECTURAL DRAWINGS

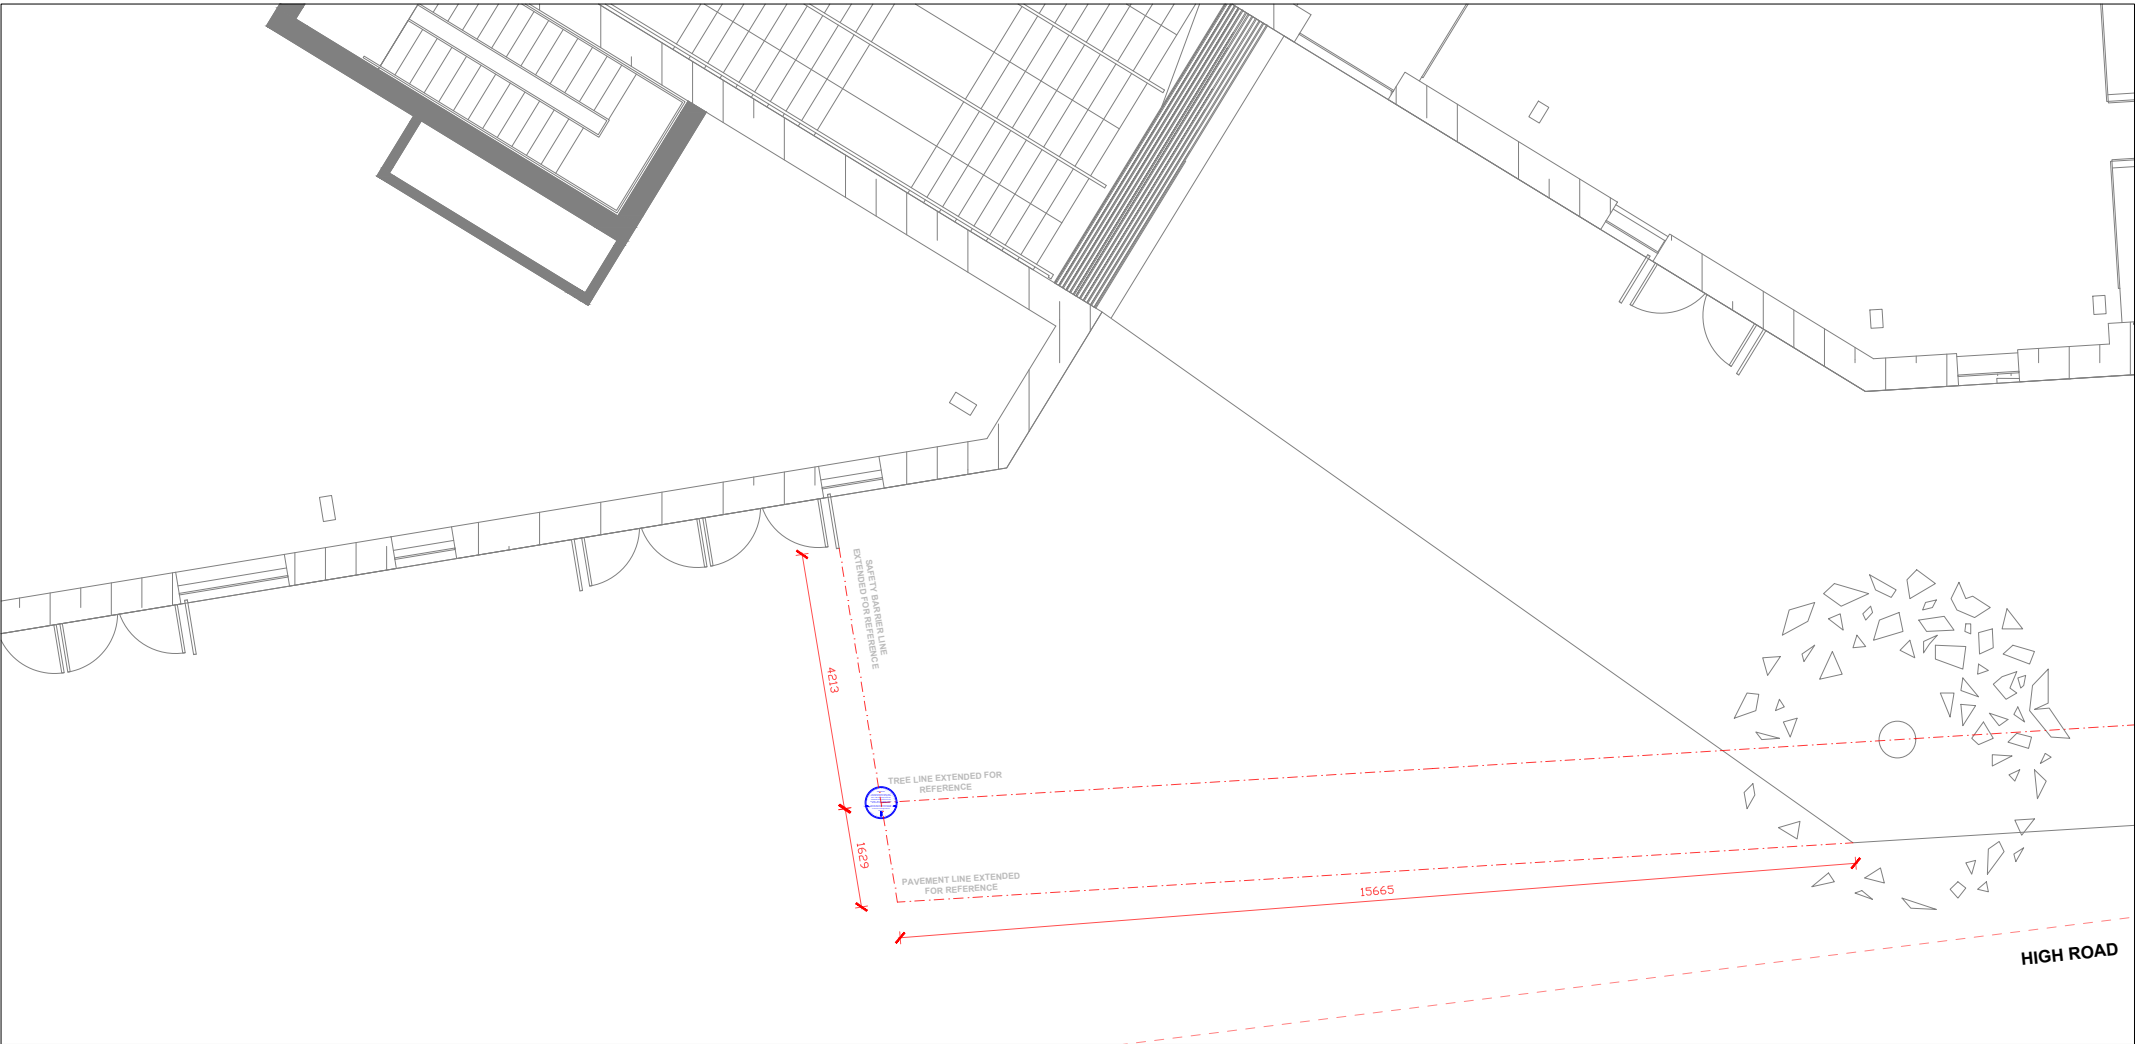

01 No. 748 PROPOSED SETTING OUT PLAN
20101 Scale 1:100



02 No. 748 PROPOSED PLAQUE
20101 Scale NTS

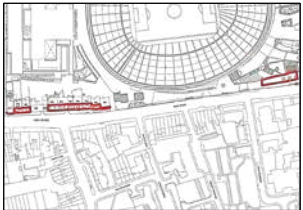

KEY PLAN

NOTES:

This drawing is copyright and owned by F3 Architects LLP and is for use on this site only unless contractually stated otherwise.

All other design team elements, where indicated have been imported from the consultant's drawings and reference should be made to the individual consultant's drawings for exact setting out, size and type of component.

Discrepancies and / or omissions within this drawing, between it and information given elsewhere, must be reported immediately to the architect for clarification before proceeding.

All works are to be carried out in accordance with the latest British Standards and Codes of Practice unless specifically directed in the specification.

Responsibility for the reproduction of this drawing in any format, lies with the recipient to check that all information has been replicated in full and is correct when compared to the original paper or electronic image. Graphical representations of equipment on this drawing are approximations only. Please refer to specifications and / or details for actual sizes and / or specific contractor construction information.

This original document is issued for the purpose indicated in the title block and contains information of a confidential nature. Further copies and circulation will be strictly in accordance with the confidentiality agreement under the contract. This original must be destroyed or returned to the engineer.

Levels shown have been interpolated from drawn information received from a third party and F3 Architects do not warrant the accuracy of that information. It is the responsibility of the Main Contractor to check all information contained within this drawing prior to work being carried out. Any discrepancies or omissions within this drawing, between it and the existing site, must be reported immediately to the Design Team before proceeding. The boundary redline shown is indicative.

The information on this drawing is based on a third party measured survey.

SAFETY, HEALTH AND ENVIRONMENTAL INFORMATION

It is assumed that all works on this drawing will be carried out by a competent contractor, working where appropriate to an approved method statement.

Except for Planning purposes, figured dimensions only are to be taken from this drawing. All dimensions are in millimetres unless otherwise stated. All dimensions shall be checked on site prior to works commencing. Any discrepancies shall be reported to the Architect. © Copyright F3 Architects. All rights reserved.

DATE	CHK.	DESCRIPTION	BY	STA	NO.
22/07/2022	AD	ISSUED FOR PLANNING	BB	P1	
REVISION HISTORY					



A: 5 Rochester Mews - London - NW1 9JB
T: 020 7287 8332
W: f3architects.com
E: info@f3architects.com

Health and Safety

Refer to relevant Construction (Design and Management) documentation where applicable. The Contractor shall plan, manage and monitor the works inclusive of temporary erection stability. Any works that are found to be unstable in the temporary state are to be reported directly to the structural engineer and Main Contractor/Package Manager in order to provide safe temporary support. Check on site prior to commencement of work/Installation etc.

Project

HERITAGE TRAIL
Nos. 744-748 & Nos. 790-814 HIGH ROAD
LONDON
N17 0BX

Title

**No. 748 HIGH ROAD
SETTING OUT PLAN**

Drawn By Scale Paper **Project No.**
AH 1:100 A1 **210903**

Status Revision
STAGE 3 - PLANNING + LBC **S2.P1**

Drawing no
NTHT-F3-ZZ-LZZ-GA-A-20101



NOTES:

NOTES:

This drawing is copyright and owned by F3 Architects LLP and is for use on this site only unless contractually stated otherwise.

All other design team elements, where indicated have been imported from the consultant's drawings and reference should be made to the individual consultant's drawings for exact setting out, size and type of component.

Discrepancies and / or ambiguities within this drawing, between it and information given elsewhere, must be reported immediately to the architect for clarification before proceeding.

All works are to be carried out in accordance with the latest British Standards and Codes of Practice unless specifically directed in the specification.

check that all information has been replicated in full and is correct when compared to the original paper or electronic image. Graphical representations of equipment on this drawing are approximations only. Please refer to specifications and / or details for actual sizes and / or specific contractor construction information.

This original document is issued for the purpose indicated in the title block and contains information of a confidential nature. Further copies and circulation will be strictly in accordance with the confidentiality agreement under the contract. This original must be destroyed or returned to the originator.

Levels shown have been interpolated from drawn information received from a third party and F
Architects do not warrant the accuracy of that information. It is the responsibility of the Main
Contractor to check all information contained within this drawing prior to work being carried out.
Any discrepancies or ambiguities within this drawing, between it and the existing site, must be
reported immediately to the Design Team before proceeding. The boundary redline shown is
indicative

The information on this drawing is based on a third party measured survey.

SAFETY, HEALTH AND ENVIRONMENTAL INFORMATION

It is assumed that all works on this drawing will be carried out by a competent contractor, working where appropriate to an approved method statement.

Except for Planning purposes, figured dimensions only are to be taken from this drawing.
All dimensions are in millimetres unless otherwise stated.
All dimensions shall be checked on site prior to works commencing.
Any discrepancies shall be reported to the Architect.

[illegible]

22/07/2022	AC	ISSUED FOR PLANNING	S2	P
DATE	CHK	DESCRIPTION	STA	N

REVISION HISTORY



A: 5 Rochester Mews - London - NW1 9JB
T: 020 7267 8332
W: f3architects.com
E: info@f3architects.com

Health and Safety

Refer to relevant Construction (Design and Management) documentation where applicable. The Contractor shall plan, manage and monitor the works inclusive of temporary erection stability. A works that are found to be unstable in the temporary state are to be reported directly to the structural engineer and Main Contractor/Package Manager in order to provide safe temporary support. Check on site prior to commencement of works/fabrication etc.

	Project

HERITAGE TRAIL
Nos. 744-748 & Nos. 790-814 HIGH ROAD
LONDON
N17 0BX

Title
No. 744 HIGH ROAD
EXISTING AND PROPOSED WEST ELEVATION

Drawn By	Scale	Paper	Project No.
AH	1 : 100	A1	210903

Status	Revised
STAGE 3 - PLANNING + LBC	S2.1

Drawing no	NTWT-F2-77-1 77-FL-A-08100
------------	----------------------------


KEY

— . — Property Boundary


— Proposed Plaques



B.1 ARCHITECTURAL DRAWINGS

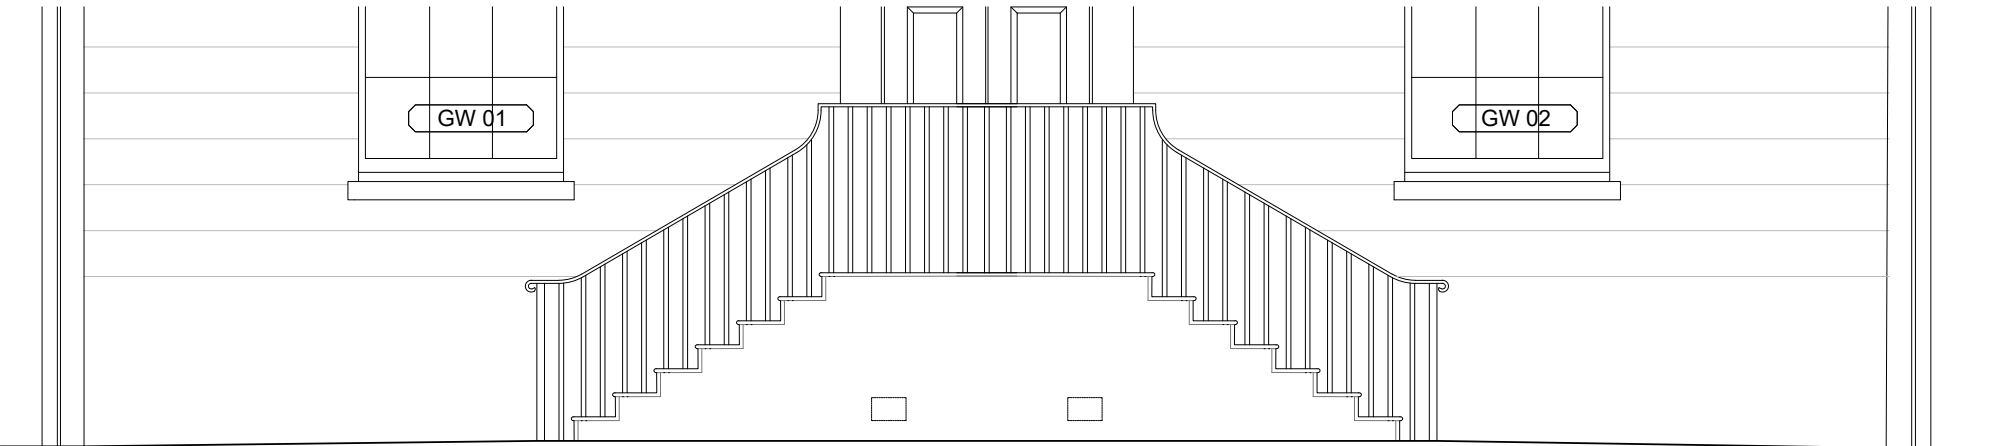

01
08101 EXISTING WEST ELEVATION
Scale 1:50

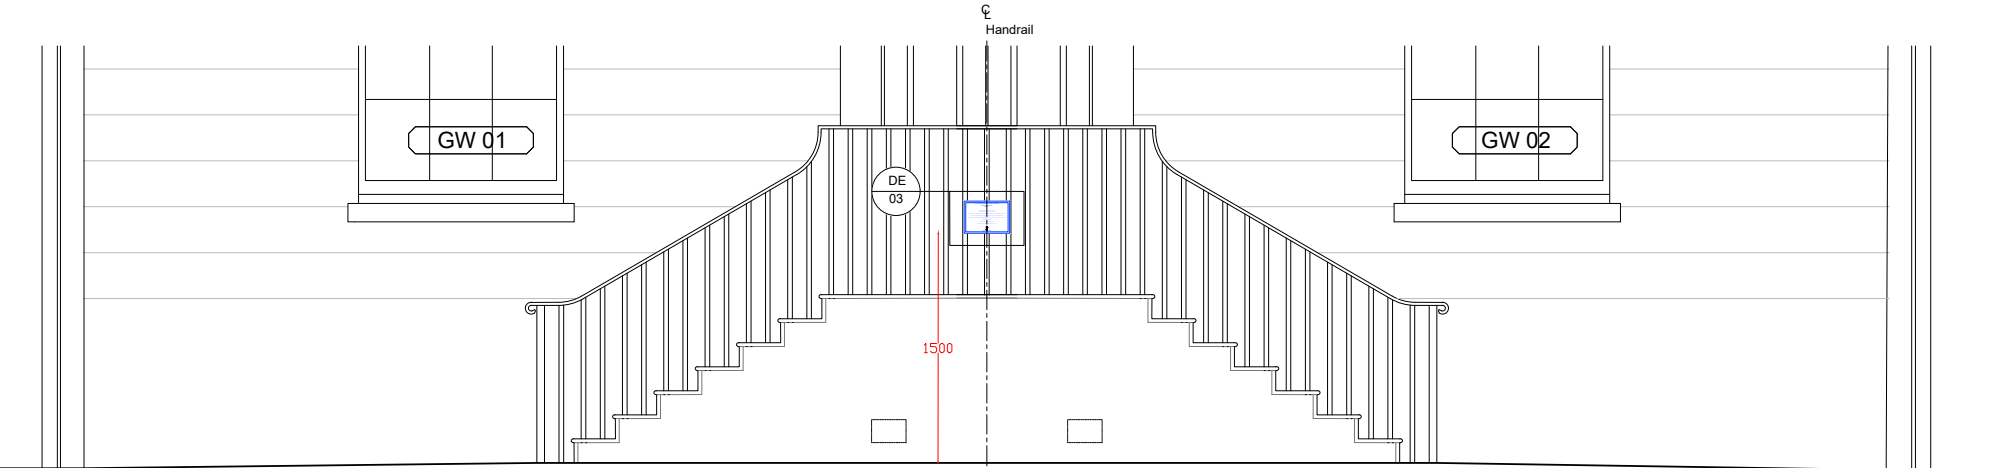


02
08101 PROPOSED WEST ELEVATION
Scale 1:50



03
08101 PROPOSED PLAQUE DESIGN
NTS

KEY
- - - Property Boundary
- - - Proposed Plaques
NORTH

0m 1m 2m 3m 5m

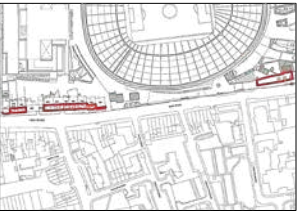

KEY PLAN

NOTES:

This drawing is copyright and owned by F3 Architects LLP and is for use on this site only unless contractually stated otherwise.

All other design team elements, where indicated have been imported from the consultant's drawings and reference should be made to the individual consultant's drawings for exact setting out, size and type of component.

Discrepancies and / or omissions within this drawing, between it and information given elsewhere, must be reported immediately to the architect for clarification before proceeding.

All works are to be carried out in accordance with the latest British Standards and Codes of Practice unless specifically directed in the specification.

Responsibility for the reproduction of this drawing in any format, lies with the recipient to check that all information has been replicated in full and is correct when compared to the original paper or electronic image. Graphical representations of equipment on this drawing are approximations only. Please refer to specifications and / or details for actual sizes and / or specific contractor construction information.

This original document is issued for the purpose indicated in the title block and contains information of a confidential nature. Further copies and circulation will be strictly in accordance with the confidentiality agreement under the contract. This original must be destroyed or returned to the engineer.

Levels shown have been interpolated from drawn information received from a third party and F3 Architects do not warrant the accuracy of that information. It is the responsibility of the Main Contractor to check all information contained within this drawing prior to work being carried out. Any discrepancies or omissions within the drawing, between it and the existing site, must be reported immediately to the Design Team before proceeding. The boundary redline shown is indicative.

The information on this drawing is based on a third party measured survey.

SAFETY, HEALTH AND ENVIRONMENTAL INFORMATION

It is assumed that all works on this drawing will be carried out by a competent contractor, working where appropriate to an approved method statement.

Except for Planning purposes, figured dimensions only are to be taken from this drawing. All dimensions are in millimetres unless otherwise stated. All dimensions shall be checked on site prior to works commencing. Any discrepancies shall be reported to the Architect. © Copyright F3 Architects. All rights reserved.

DATE	CHK.	DESCRIPTION	BY	STA	NO.
22/07/2022	AC	ISSUED FOR PLANNING	BB	P1	
REVISION HISTORY					



A: 5 Rochester Mews - London - NW1 9JB
T: 020 7287 8332
W: f3architects.com
E: info@f3architects.com

Health and Safety
Refer to relevant Construction (Design and Management) documentation where applicable. The Contractor shall plan, manage and monitor the works inclusive of temporary erection stability. Any works that are found to be unstable in the temporary state are to be reported directly to the structural engineer and Main Contractor/Package Manager in order to provide safe temporary support. Check on site prior to commencement of work/installation etc.

Project
HERITAGE TRAIL
Nos. 744-748 & Nos. 790-814 HIGH ROAD
LONDON
N17 0BX


Title
No. 744 HIGH ROAD
EXISTING AND PROPOSED BOUNDARY WALL

Drawn By Scale Paper Project No.
AH 1:100 A1 210903

Status Revision
STAGE 3 - PLANNING + LBC S2.P1

Drawing no
NTHT-F3-ZZ-LZZ-EL-A-08101

B.1 ARCHITECTURAL DRAWINGS

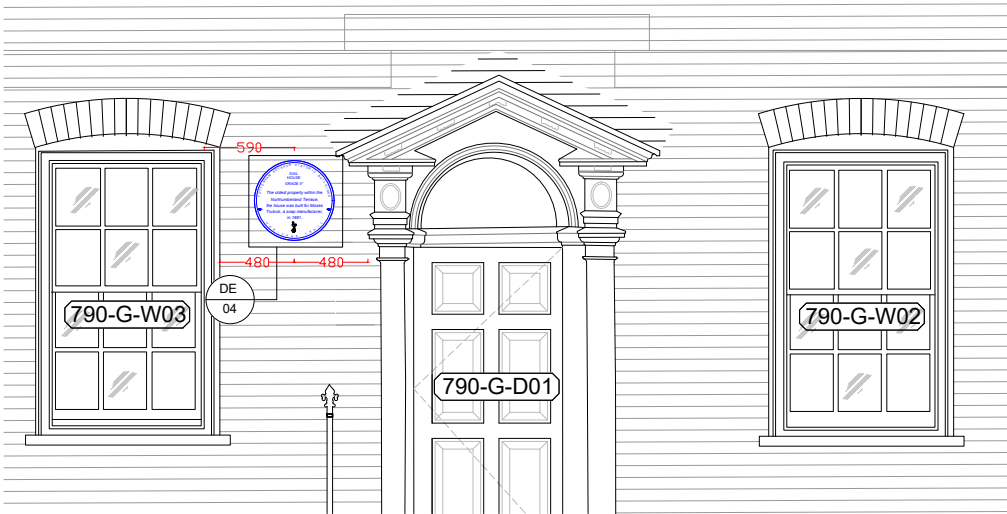


KEY

--- Property Boundary

--- Proposed Plaques

NORTH

0m 1m 2m 3m 4m

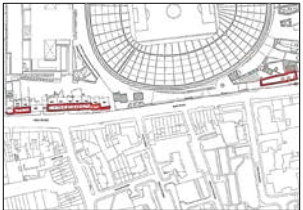

NOTES:

This drawing is copyright and owned by F3 Architects LLP and is for use on this site only unless contractually stated otherwise.

All other design team elements, where indicated have been imported from the consultant's drawings and reference should be made to the individual consultant's drawings for exact setting out, size and type of component.

Discrepancies and/or omissions within this drawing, between it and information given elsewhere, must be reported immediately to the architect for clarification before proceeding.

All works are to be carried out in accordance with the latest British Standards and Codes of Practice unless specifically directed in the specification.

Responsibility for the reproduction of this drawing in any format, lies with the recipient to check that all information has been replicated in full and is correct when compared to the original paper or electronic image. Graphical representations of equipment on this drawing are approximations only. Please refer to specifications and / or details for actual sizes and / or specific contractor construction information.

This original document is issued for the purpose indicated in the title block and contains information of a confidential nature. Further copies and circulation will be strictly in accordance with the confidentiality agreement under the contract. This original must be destroyed or returned to the engineer.

Levels shown have been interpolated from drawn information received from a third party and F3 Architects do not warrant the accuracy of that information. It is the responsibility of the Main Contractor to check all information contained within this drawing prior to work being carried out. Any discrepancy or ambiguity within this drawing, between it and the existing site, must be reported immediately to the Design Team before proceeding. The boundary redline shown is indicative.

The information on this drawing is based on a third party measured survey.

SAFETY, HEALTH AND ENVIRONMENTAL INFORMATION

It is assumed that all works on this drawing will be carried out by a competent contractor, working where appropriate to an approved method statement.

Except for Planning purposes, figured dimensions only are to be taken from this drawing. All dimensions are in millimetres unless otherwise stated. All dimensions shall be checked on site prior to works commencing. Any discrepancies shall be reported to the Architect. © Copyright F3 Architects. All rights reserved.

DATE	CHK.	DESCRIPTION	BY	STA.	NO.
16/12/2022	AC	ISSUED FOR PLANNING	BS	P1	
REVISION HISTORY					



A: 5 Rochester Mews - London - NW1 9JB
T: 020 7287 6332
W: f3architects.com
E: info@f3architects.com

Health and Safety

Refer to relevant Construction (Design and Management) documentation where applicable. The Contractor shall plan, manage and monitor the works inclusive of temporary erection stability. Any works that are found to be unstable in the temporary state are to be reported directly to the structural engineer and Main Contractor/Package Manager in order to provide safe temporary support. Check on site prior to commencement of work/Installation etc.

Project

HERITAGE TRAIL

Nos. 744-748 & Nos. 790-814 HIGH ROAD

LONDON

N17 0BX

Title

No. 740 HIGH ROAD

EXISTING AND PROPOSED WEST ELEVATION

Drawn By Scale Paper Project No.

AH 1:100 A1 210903

Status Revision

STAGE 3 - PLANNING + LBC S2.P1

Drawing no

NTHT-F3-ZZ-LZZ-EL-A-08102

01 EXISTING WEST ELEVATION

Scale 1:50

02 PROPOSED WEST ELEVATION

Scale 1:50

03 PROPOSED PLAQUE DESIGN

NTS

KEY PLAN

NOTES:

This drawing is copyright and owned by F3 Architects LLP and is for use on this site only unless expressly stated otherwise.

All other design team elements, where indicated have been imported from the consultant's drawings and reference should be made to the individual consultant's drawings for exact setting out, size and type of component.

Discrepancies and / or ambiguities within this drawing, between it and information given elsewhere, must be reported immediately to the architect for clarification before proceeding.

All works are to be carried out in accordance with the latest British Standards and Codes of Practice unless specifically directed in the specification.

Responsibility for the reproduction of this drawing in any format, lies with the recipient to check that all information has been replicated in full and is correct when compared to the original paper or electronic image. Graphical representations of equipment on this drawing are approximations only. Please refer to specifications and / or details for actual sizes and / or specific contractor construction information.

This original document is issued for the purpose indicated in the title block and contains information of a confidential nature. Further copies and circulation will be strictly in accordance with the confidentiality agreement under the contract. This original must be destroyed or returned to the originator.

Levels shown have been interpolated from drawn information received from a third party and F3 Architects do not warrant the accuracy of that information. It is the responsibility of the Main Contractor to check all information contained within this drawing prior to work being carried out. Any discrepancies or ambiguities within this drawing, between it and the existing site, must be reported immediately to the Design Team before proceeding. The boundary redline shown is indicative.

The information on this drawing is based on a third party measured survey.

SAFETY, HEALTH AND ENVIRONMENTAL INFORMATION

It is assumed that all works on this drawing will be carried out by a competent contractor, working where appropriate to an approved method statement.

Except for Planning purposes, figured dimensions only are to be taken from this drawing. All dimensions are in millimetres unless otherwise stated. All dimensions shall be checked on site prior to works commencing. Any discrepancies shall be reported to the Architect. © Copyright F3 Architects. All rights reserved.

DATE	CHK	DESCRIPTION	ISSUED FOR PLANNING	NO	P1
14/12/2022	AC	ISSUED FOR PLANNING		S2	P1

REVISION HISTORY

F3 ARCHITECTS

A: 5 Rochester Mews - London - NW1 9JB
T: 020 7267 8332
W: f3architects.com
E: info@f3architects.com

Health and Safety

Refer to relevant Construction (Design and Management) documentation where applicable. The Contractor shall plan, manage and monitor the works to ensure the temporary safety of the site. Any work shall be carried out in accordance with the Temporary Works Order and shall be reported directly to the structural engineer and Main Contractor / Package Manager in order to provide safe temporary support. Check on site prior to commencement of works/Installation etc.

Project

HERITAGE TRAIL
Nos. 744-748 & Nos. 790-814 HIGH ROAD LONDON N17 0BX

Title

No. 790 HIGH ROAD EXISTING AND PROPOSED BOUNDARY WALL

Drawn By
AH

Scale
1 : 100

Paper
A1

Project No.
210903

Status
STAGE 3 - PLANNING + LBC

Revision
S2.P1

Drawing no
NTGM-F3-ZZ-LZZ-EL-A-08103

KEY

- - - Property Boundary

— Proposed Plaques

NORTH


0m 1m 2m 3m 5m

500mm

B.1 ARCHITECTURAL DRAWINGS




01
08104 EXISTING WEST ELEVATION
Scale 1:50

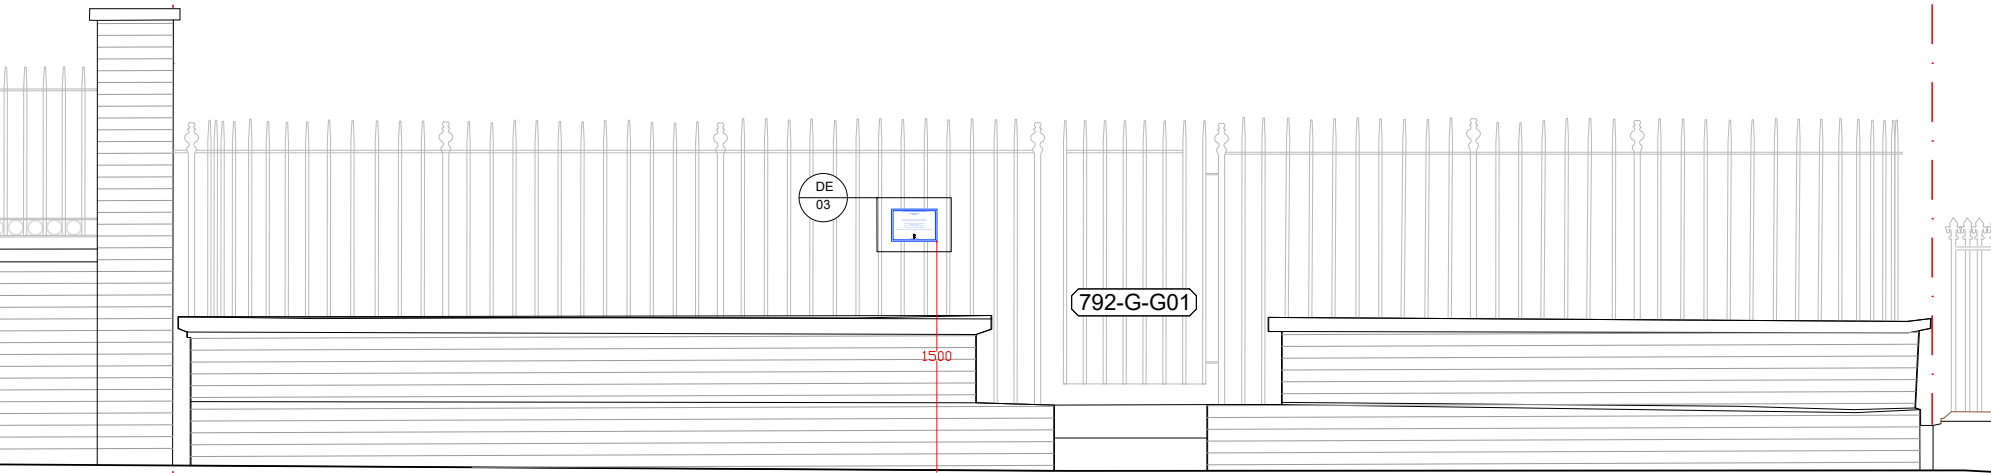

02
08104 PROPOSED WEST ELEVATION
Scale 1:50



03
08104 PROPOSED PLAQUE DESIGN
Scale 1:50

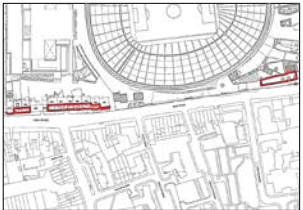

KEY PLAN

NOTES:

This drawing is copyright and owned by F3 Architects LLP and is for use on this site only unless contractually stated otherwise.

All other design team elements, where indicated have been imported from the consultant's drawings and reference should be made to the individual consultant's drawings for exact setting out, size and type of component.

Discrepancies and/or omissions within this drawing, between it and information given elsewhere, must be reported immediately to the architect for clarification before proceeding.

All works are to be carried out in accordance with the latest British Standards and Codes of Practice unless specifically directed to the specification.

Responsibility for the reproduction of this drawing in any format, lies with the recipient to check that all information has been replicated in full and is correct when compared to the original paper or electronic image. Graphical representations of equipment on this drawing are approximations only. Please refer to specifications and / or details for actual sizes and / or specific contractor construction information.

This original document is issued for the purpose indicated in the title block and contains information of a confidential nature. Further copies and circulation will be strictly in accordance with the confidentiality agreement under the contract. This original must be destroyed or returned to the engineer.

Levels shown have been interpolated from drawn information received from a third party and F3 Architects do not warrant the accuracy of that information. It is the responsibility of the Main Contractor to check all information contained within this drawing prior to work being carried out. Any discrepancies or omissions within this drawing, between it and the existing site, must be reported immediately to the Design Team before proceeding. The boundary redline shown is indicative.

The information on this drawing is based on a third party measured survey.

SAFETY, HEALTH AND ENVIRONMENTAL INFORMATION

It is assumed that all works on this drawing will be carried out by a competent contractor, working where appropriate to an approved method statement.

Except for Planning purposes, typical dimensions only are to be taken from this drawing. All dimensions are in millimetres unless otherwise stated. All dimensions shall be checked on site prior to works commencing. Any discrepancies shall be reported to the Architect. © Copyright F3 Architects. All rights reserved.

DATE	CHK.	DESCRIPTION	BY	STA	NO.
16/12/2022	AC	ISSUED FOR PLANNING	BB	P1	
REVISION HISTORY					



A: 5 Rochester Mews - London - NW1 9JB
T: 020 7287 8332
W: f3architects.com
E: info@f3architects.com

Health and Safety
Refer to relevant Construction (Design and Management) documentation where applicable. The Contractor shall plan, manage and monitor the works inclusive of temporary erection stability. Any works that are found to be unstable in the temporary state are to be reported directly to the structural engineer and Main Contractor/Package Manager in order to provide safe temporary support. Check on site prior to commencement of works/Installation etc.

Project
HERITAGE TRAIL
Nos. 744-748 & Nos. 790-814 HIGH ROAD
LONDON
N17 0BX

Title
**No. 792 HIGH ROAD
EXISTING AND PROPOSED BOUNDARY WALL**

Drawn By Scale Paper Project No.
AH 1 : 100 A1 210903

Status Revision
STAGE 3 - PLANNING + LBC S2.P1

Drawing no
NTHT-F3-ZZ-LZZ-EL-A-08104

KEY

- - - Property Boundary

— Proposed Plaques



KEY PLAN

NOTES:

This drawing is copyright and owned by F3 Architects LLP and is for use on this site only unless
correctly stated otherwise.

All other design team elements, where indicated have been imported from the consultant's
drawings and reference should be made to the individual consultant's drawings for exact setting
out, size and type of component.

Discrepancies and / or ambiguities within this drawing, between it and information given
elsewhere, must be reported immediately to the architect for clarification before proceeding.

All works are to be carried out in accordance with the latest British Standards and Codes of
Practice unless specifically directed in the specification.

Responsibility for the reproduction of this drawing in any format, lies with the recipient to
check that all information has been replicated in full and is correct when compared to the original
paper or electronic image. Graphical representations of equipment on this drawing are
approximations only. Please refer to specifications and / or details for actual sizes and / or specific
contractor construction information.

This original document is issued for the purpose indicated in the title block and contains
information of a confidential nature. Further copies and circulation will be strictly in accordance
with the confidentiality agreement under the contract. This original must be destroyed or returned
to the originator.

Levels shown have been interpolated from drawn information received from a third party and F3
Architects do not warrant the accuracy of that information. It is the responsibility of the Main
Contractor to check all information contained within this drawing prior to work being carried out.
Any discrepancies or ambiguities within this drawing, between it and the existing site, must be
reported immediately to the Design Team before proceeding. The boundary redline shown is
indicative.

The information on this drawing is based on a third party measured survey.

SAFETY, HEALTH AND ENVIRONMENTAL INFORMATION

It is assumed that all works on this drawing will be carried out by a competent contractor, working
where appropriate to an approved method statement.

Except for Planning purposes, figured dimensions only are to be taken from this drawing.
All dimensions are in millimetres unless otherwise stated.
All dimensions shall be checked on site prior to works commencing.
Any discrepancies shall be reported to the Architect.
© Copyright F3 Architects. All rights reserved.

DATE	CHK	DESCRIPTION	SIG	P1
14/12/2022	AC	ISSUED FOR PLANNING		

REVISION HISTORY

F3ARCHITECTS

A:
T:
W:
E:

5 Rochester Mews - London - NW1 9JB
020 7267 8332
f3architects.com
info@f3architects.com

Health and Safety

Refer to relevant Construction (Design and Management) documentation where applicable. The
Contractor shall plan, manage and monitor the works inclusive of temporary protection safety. Any
work shall be notified to the relevant authority and the Contractor shall provide direct support to the
structural engineer and Main Contractor / Package Manager in order to provide safe temporary
support. Check on site prior to commencement of works/partition etc.

Project	HERITAGE TRAIL Nos. 744-748 & Nos. 790-814 HIGH ROAD LONDON N17 0BX		
Title	No. 794 HIGH ROAD EXISTING AND PROPOSED BOUNDARY WALL		
Drawn By	Scale	Paper	Project No.
AH	1 : 100	A1	210903
Status			Revision
STAGE 3 - PLANNING + LBC			S2.P1
Drawing no	NTGM-F3-ZZ-LZZ-EL-A-08105		

01 EXISTING WEST ELEVATION Scale 1:50

02 PROPOSED WEST ELEVATION Scale 1:50

03 PROPOSED PLAQUE DESIGN NTS

KEY

- - - Property Boundary

— Proposed Plaques

NORTH

0m 1m 2m 3m 6m


B.1 ARCHITECTURAL DRAWINGS



01 EXISTING WEST ELEVATION
08106 Scale 1:50




01 PROPOSED WEST ELEVATION
08106 Scale 1:50

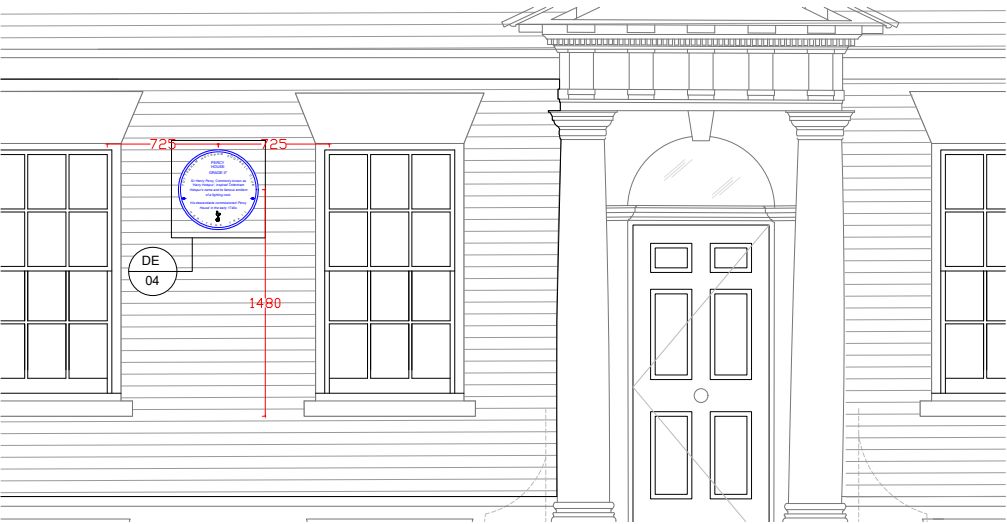

03 SETTING OUT
08106 Scale 1:50



04 PROPOSED PLAQUE DESIGN
08106 Scale 1:50

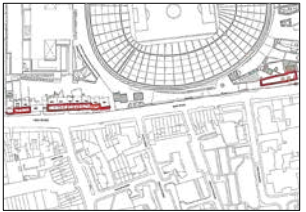

KEY PLAN

NOTES:

This drawing is copyright and owned by F3 Architects LLP and is for use on this site only unless contractually stated otherwise.

All other design team elements, where indicated have been imported from the consultant's drawings and reference should be made to the individual consultant's drawings for exact setting out, size and type of component.

Discrepancies and / or omissions within this drawing, between it and information given elsewhere, must be reported immediately to the architect for clarification before proceeding.

All works are to be carried out in accordance with the latest British Standards and Codes of Practice unless specifically directed in the specification.

Responsibility for the reproduction of this drawing in any format, lies with the recipient to check that all information has been replicated in full and is correct when compared to the original paper or electronic image. Graphical representations of equipment on this drawing are approximations only. Please refer to specifications and / or details for actual sizes and / or specific contractor construction information.

This original document is issued for the purpose indicated in the title block and contains information of a confidential nature. Further copies and circulation will be strictly in accordance with the confidentiality agreement under the contract. This original must be destroyed or returned to the engineer.

Levels shown have been interpolated from drawn information received from a third party and F3 Architects do not warrant the accuracy of that information. It is the responsibility of the Main Contractor to check all information contained within this drawing prior to work being carried out. Any discrepancies or omissions within this drawing, between it and the existing site, must be reported immediately to the Design Team before proceeding. The boundary redline shown is indicative.

The information on this drawing is based on a third party measured survey.

SAFETY, HEALTH AND ENVIRONMENTAL INFORMATION

It is assumed that all works on this drawing will be carried out by a competent contractor, working where appropriate to an approved method statement.

Except for Planning purposes, figured dimensions only are to be taken from this drawing. All dimensions are in millimetres unless otherwise stated. All dimensions shall be checked on site prior to works commencing. Any discrepancies shall be reported to the Architect. © Copyright F3 Architects. All rights reserved.

16/12/2022	AD	ISSUED FOR PLANNING	B2	P1
DATE	CHK.	DESCRIPTION	STA	NO.

REVISION HISTORY



A: 5 Rochester Mews - London - NW1 9JB
T: 020 7287 6332
W: f3architects.com
E: info@f3architects.com

Health and Safety

Refer to relevant Construction (Design and Management) documentation where applicable. The Contractor shall plan, manage and monitor the works inclusive of temporary erection stability. Any works that are found to be unstable in the temporary state are to be reported directly to the structural engineer and Main Contractor/Package Manager in order to provide safe temporary support. Check on site prior to commencement of works/alteration etc.

Project

HERITAGE TRAIL
Nos. 744-748 & Nos. 790-814 HIGH ROAD
LONDON
N17 0BX

Title


**No. 796 HIGH ROAD
EXISTING AND PROPOSED WEST ELEVATION**

Drawn By	Scale	Paper	Project No.
AH	1:100	A1	210903

Status	Revision
STAGE 3 - PLANNING + LBC	S2.P1

Drawing no

NTGM-F3-ZZ-LZZ-EL-A-08106

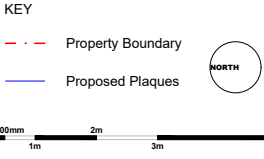


[illegible]


[illegible]

[illegible]

B.1 ARCHITECTURAL DRAWINGS

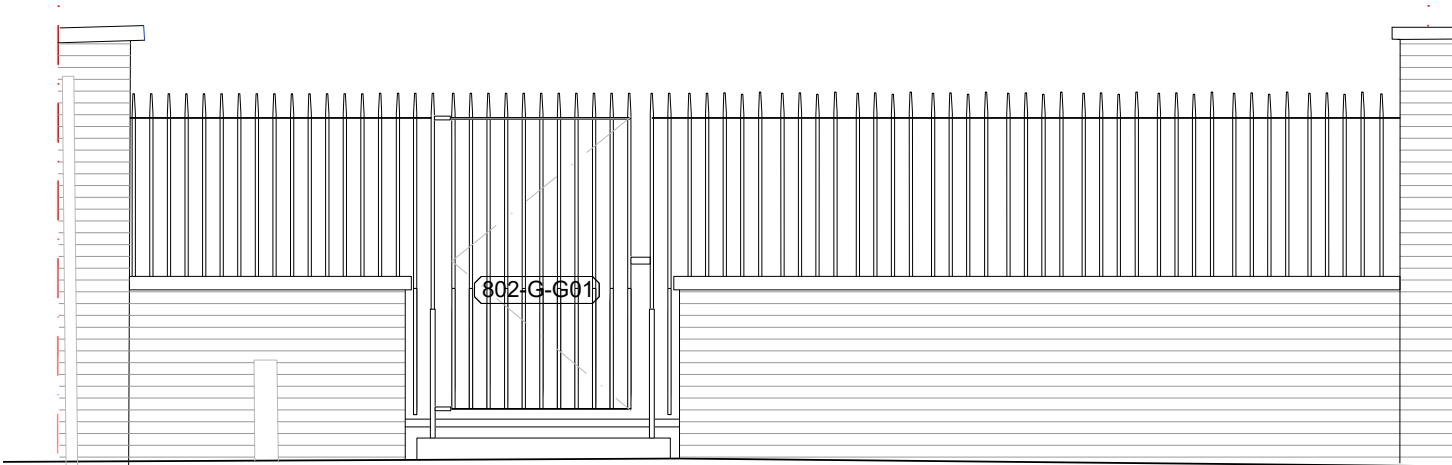

01 EXISTING WEST ELEVATION
Scale 1:50

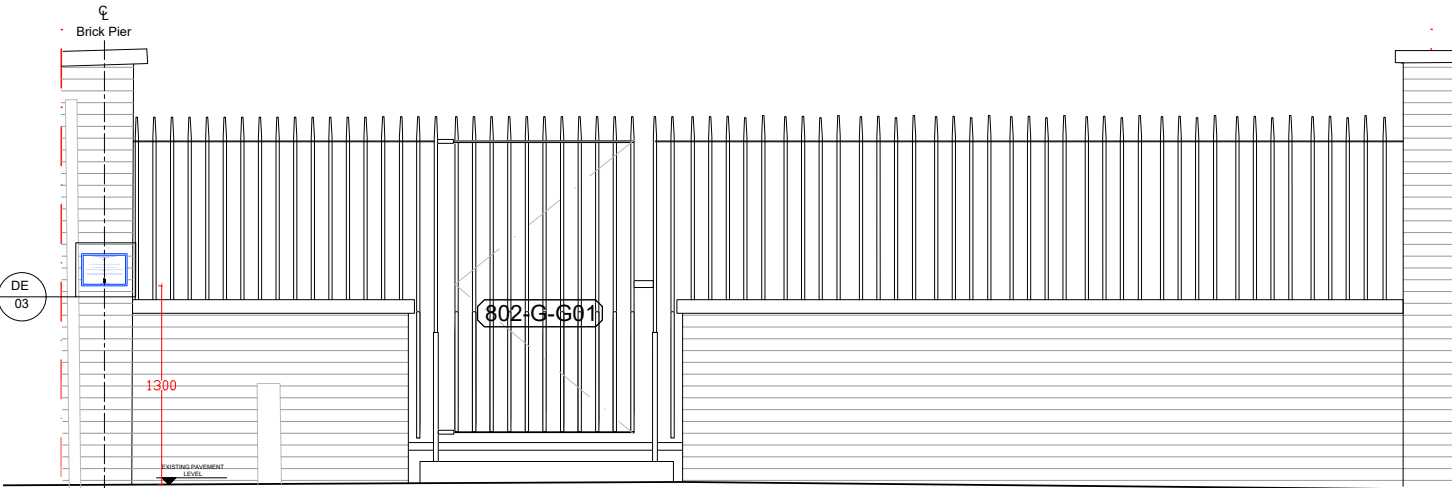

02 PROPOSED WEST ELEVATION
Scale 1:50


KEY
- - - Property Boundary
- - - Proposed Plaques



0m 1m 2m 3m 4m



03 PROPOSED PLAQUE DESIGN
NTS

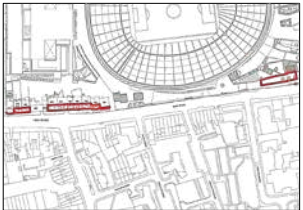

KEY PLAN

NOTES:

This drawing is copyright and owned by F3 Architects LLP and is for use on this site only unless contractually stated otherwise.

All other design team elements, where indicated have been imported from the consultant's drawings and reference should be made to the individual consultant's drawings for exact setting out, size and type of component.

Discrepancies and/or omissions within this drawing, between it and information given elsewhere, must be reported immediately to the architect for clarification before proceeding.

All works are to be carried out in accordance with the latest British Standards and Codes of Practice unless specifically directed to the specification.

Responsibility for the reproduction of this drawing in any format, lies with the recipient to check that all information has been replicated in full and is correct when compared to the original paper or electronic image. Graphical representations of equipment on this drawing are approximations only. Please refer to specifications and / or details for actual sizes and / or specific contractor construction information.

This original document is issued for the purpose indicated in the title block and contains information of a confidential nature. Further copies and circulation will be strictly in accordance with the confidentiality agreement under the contract. This original must be destroyed or returned to the engineer.

Levels shown have been interpolated from drawn information received from a third party and F3 Architects do not warrant the accuracy of that information. It is the responsibility of the Main Contractor to check all information contained within this drawing prior to work being carried out. Any discrepancy or omissions within this drawing, between it and the existing site, must be reported immediately to the Design Team before proceeding. The boundary redline shown is indicative.

The information on this drawing is based on a third party measured survey.

SAFETY, HEALTH AND ENVIRONMENTAL INFORMATION

It is assumed that all works on this drawing will be carried out by a competent contractor, working where appropriate to an approved method statement.

Except for Planning purposes, typical dimensions only are to be taken from this drawing. All dimensions are in millimetres unless otherwise stated. All dimensions shall be checked on site prior to works commencing. Any discrepancies shall be reported to the Architect. © Copyright F3 Architects. All rights reserved.

DATE	CHK.	DESCRIPTION	BY	PI	STA	NO.
16/12/2022	AC	ISSUED FOR PLANNING	BB	PI		
REVISION HISTORY						



A: 5 Rochester Mews - London - NW1 9JB
T: 020 7287 8332
W: f3architects.com
E: info@f3architects.com

Health and Safety
Refer to relevant Construction (Design and Management) documentation where applicable. The Contractor shall plan, manage and monitor the works inclusive of temporary erection stability. Any works that are found to be unstable in the temporary state are to be reported directly to the structural engineer and Main Contractor/Package Manager in order to provide safe temporary support. Check on site prior to commencement of works/installation etc.

Project
HERITAGE TRAIL
Nos. 744-748 & Nos. 790-814 HIGH ROAD
LONDON
N17 0BX

Title
**No. 802 HIGH ROAD
EXISTING AND PROPOSED BOUNDARY WALL**

Drawn By Scale **Paper** **Project No.**
AH 1:100 A1 210903

Status **Revision**
STAGE 3 - PLANNING + LBC S2.P1

Drawing no
NTGM-F3-ZZ-LZZ-EL-A-08110

01 EXISTING WEST ELEVATION
Scale 1:50

01 PROPOSED WEST ELEVATION
Scale 1:50

03 SETTING OUT
Scale 1:50

04 PROPOSED PLAQUE DESIGN
NTS

KEY PLAN

NOTES:

This drawing is copyright and owned by F3 Architects LLP and is for use on this site only unless contractually stated otherwise.

All other design team elements, where indicated have been imported from the consultant's drawings and reference should be made to the individual consultant's drawings for exact setting out, size and type of component.

Discrepancies and / or ambiguities within this drawing, between it and information given elsewhere, must be reported immediately to the architect for clarification before proceeding.

All works are to be carried out in accordance with the latest British Standards and Codes of Practice unless specifically directed in the specifications.

Responsibility for the reproduction of this drawing in any format, lies with the recipient to check that all information has been replicated in full and is correct when compared to the original paper or electronic image. Original representations of equipment on this drawing are approximations only. Please refer to specifications and / or details for actual sizes and / or specific connector connection information.

This original document is issued for the purpose indicated in the title block and contains information of a confidential nature. Further copies and circulation will be strictly in accordance with the confidentiality agreement under the contract. This original must be destroyed or returned to the originator.

Levels shown have been interpolated from ground information received from a third party and F3 Architects do not warrant the accuracy of that information. It is the responsibility of the Main Contractor to check all information contained within this drawing prior to work being carried out. Any discrepancies or ambiguities within this drawing, between it and the existing site, must be reported immediately to the Design Team before proceeding. The boundary visible shows is indicative.

The information on this drawing is based on a third party measured survey.

SAFETY, HEALTH AND ENVIRONMENTAL INFORMATION

It is assumed that all works on this drawing will be carried out by a competent contractor, working where appropriate to an approved method statement.

Except for Planning purposes, figured dimensions only are to be taken from this drawing. All dimensions are in millimetres unless otherwise stated. All dimensions shall be checked on site prior to works commencing. Any discrepancies shall be reported to the Architect. © Copyright F3 Architects. All rights reserved.

REVISION HISTORY

DATE	CHK	DESCRIPTION	ISS	P1	STA	NO.
14/12/2022	AC	ISSUED FOR PLANNING	82	P1		

F3 ARCHITECTS

A: 5 Rochester Mews - London - NW1 9JB
T: 020 7267 8332
W: f3architects.com
E: info@f3architects.com

Health and Safety

Refer to relevant Construction (Design and Management) documentation where applicable. The Contractor shall plan, manage and monitor the works inclusive of temporary erection stability. Any work that shall need to be undertaken in the temporary state are to be reported directly to the structural engineer and Main Contractor / Package Manager in order to provide safe temporary support. Check on site prior to commencement of works/erection etc.

Project

HERITAGE TRAIL
Nos. 744-748 & Nos. 790-814 HIGH ROAD
LONDON
N17 0BX

Title

**No. 808 HIGH ROAD
EXISTING AND PROPOSED WEST ELEVATION**

Drawn By AH **Scale** 1:100 **Paper** A1 **Project No.** 210903

Status STAGE 3 - PLANNING + LBC **Revision** S2.P1

Drawing no NTGM-F3-ZZ-LZZ-EL-A-08111

KEY

--- Property Boundary

--- Proposed Plaques

5440

625

190

190

DE 04

808-F-W02

808-F-W03

808-F-W04

808-S-W01

808-S-W02

808-S-W03

808-S-W04

808-F-W04

808-G-W01

808-G-W02

808-G-W03

808-G-W04

808-S-W01

808-S-W02

808-S-W03

808-S-W04

808-F-W01

808-F-W02

808-F-W03

808-F-W04

808-G-W01

808-G-W02

808-G-W03

808-G-W04

808-S-W01

808-S-W02

808-S-W03

808-S-W04

808-F-W01

808-F-W02

808-F-W03

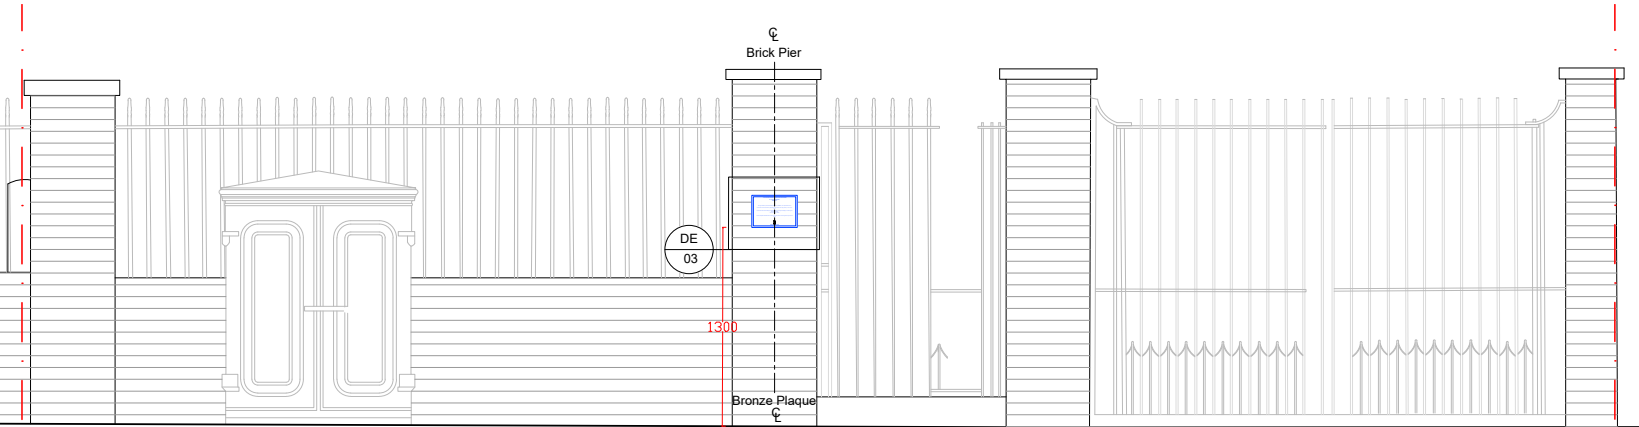


02 PROPOSED WEST ELEVATION
08113 Scale 1:50



03 PROPOSED PLAQUE DESIGN
08113 NTS

KEY
- - - Property Boundary
- - - Proposed Plaques

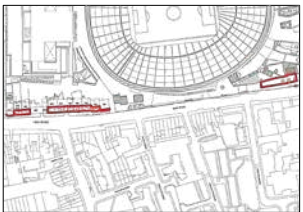

KEY PLAN

NOTES:

This drawing is copyright and owned by F3 Architects LLP and is for use on this site only unless contractually stated otherwise.

All other design team elements, where indicated have been imported from the consultant's drawings and reference should be made to the individual consultant's drawings for exact setting out, size and type of component.

Discrepancies and/or omissions within this drawing, between it and information given elsewhere, must be reported immediately to the architect for clarification before proceeding.

All works are to be carried out in accordance with the latest British Standards and Codes of Practice unless specifically directed to the specification.

Responsibility for the reproduction of this drawing in any format, lies with the recipient to check that all information has been replicated in full and is correct when compared to the original paper or electronic image. Graphical representations of equipment on this drawing are approximations only. Please refer to specifications and / or details for actual sizes and / or specific contractor construction information.

This original document is issued for the purpose indicated in the title block and contains information of a confidential nature. Further copies and circulation will be strictly in accordance with the confidentiality agreement under the contract. This original must be destroyed or returned to the engineer.

Levels shown have been interpolated from drawn information received from a third party and F3 Architects do not warrant the accuracy of that information. It is the responsibility of the client/contractor to check all information contained within this drawing prior to work being carried out. Any discrepancies or omissions within the drawing, between it and the existing site, must be reported immediately to the Design Team before proceeding. The boundary redline shown is indicative.

The information on this drawing is based on a third party measured survey.

SAFETY, HEALTH AND ENVIRONMENTAL INFORMATION

It is assumed that all works on this drawing will be carried out by a competent contractor, working where appropriate to an approved method statement.

Except for Planning purposes, typical dimensions only are to be taken from this drawing. All dimensions are in millimetres unless otherwise stated. All dimensions shall be checked on site prior to works commencing. Any discrepancies shall be reported to the Architect. © Copyright F3 Architects. All rights reserved.

DATE	CHK.	DESCRIPTION	BY	STA	NO.
16/12/2022	AC	ISSUED FOR PLANNING	BB	P1	
REVISION HISTORY					



A: 5 Rochester Mews - London - NW1 9JB
T: 020 7478 7834
W: www.f3architects.com
E: info@f3architects.com

Health and Safety
Refer to relevant Construction (Design and Management) documentation where applicable. The Contractor shall plan, manage and monitor the works inclusive of temporary erection stability. Any works that are found to be unstable in the temporary state are to be reported directly to the structural engineer and Main Contractor/Package Manager in order to provide safe temporary support. Check on site prior to commencement of work/installation etc.

Project
HERITAGE TRAIL
Nos. 744-748 & Nos. 790-814 HIGH ROAD
LONDON
N17 0BX


Title
No. 808 HIGH ROAD
EXISTING AND PROPOSED BOUNDARY WALL

Drawn By Scale Paper Project No.
AH 1:100 A1 210903


Status Revision
STAGE 3 - PLANNING + LBC S2.P1

Drawing no
NTGM-F3-ZZ-LZZ-EL-A-08113

B.1 ARCHITECTURAL DRAWINGS

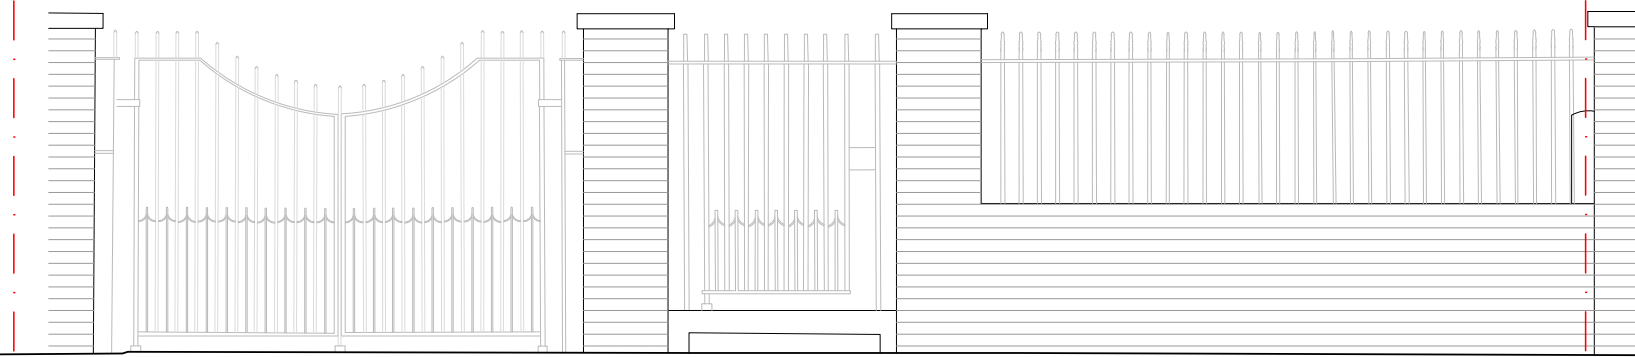


01 EXISTING WEST ELEVATION
08114 Scale 1:50

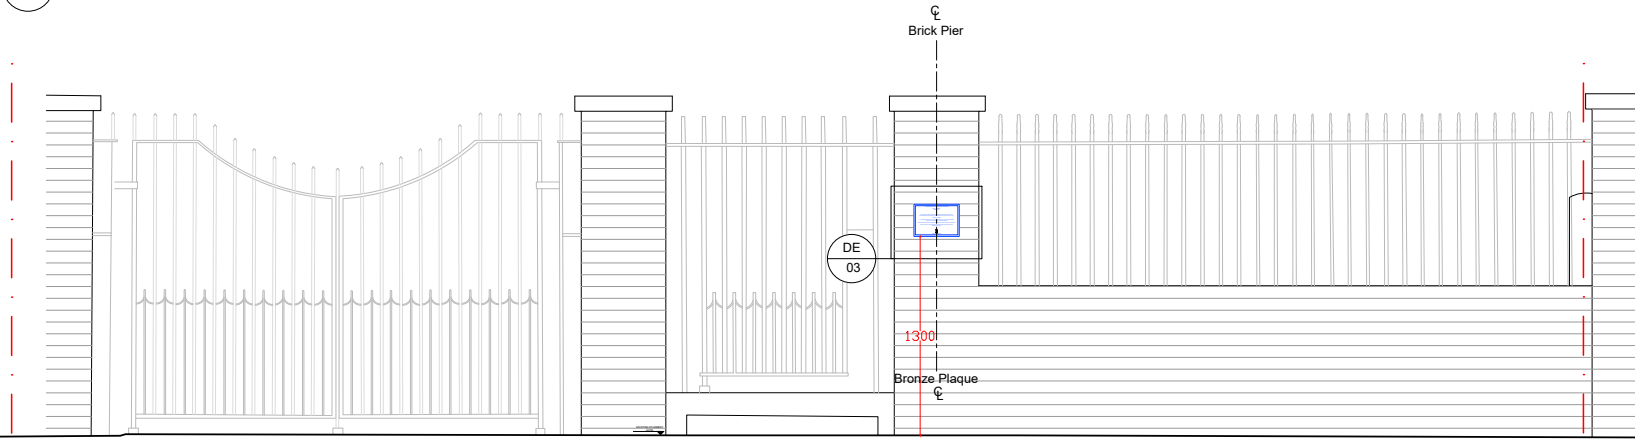

02 PROPOSED WEST ELEVATION
08114 Scale 1:50



03 PROPOSED PLAQUE DESIGN
08114 NTS

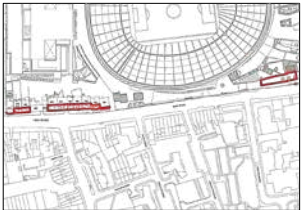

KEY PLAN

NOTES:

This drawing is copyright and owned by F3 Architects LLP and is for use on this site only unless contractually stated otherwise.

All other design team elements, where indicated have been imported from the consultant's drawings and reference should be made to the individual consultant's drawings for exact setting out, size and type of component.

Discrepancies and/or omissions within this drawing, between it and information given elsewhere, must be reported immediately to the architect for clarification before proceeding.

All works are to be carried out in accordance with the latest British Standards and Codes of Practice unless specifically directed to the specification.

Responsibility for the reproduction of this drawing in any format, lies with the recipient to check that all information has been replicated in full and is correct when compared to the original paper or electronic image. Graphical representations of equipment on this drawing are approximations only. Please refer to specifications and / or details for actual sizes and / or specific contractor construction information.

This original document is issued for the purpose indicated in the title block and contains information of a confidential nature. Further copies and circulation will be strictly in accordance with the confidentiality agreement under the contract. This original must be destroyed or returned to the engineer.

Levels shown have been interpolated from drawn information received from a third party and F3 Architects do not warrant the accuracy of that information. It is the responsibility of the Main Contractor to check all information contained within this drawing prior to work being carried out. Any discrepancies or omissions within this drawing, between it and the existing site, must be reported immediately to the Design Team before proceeding. The boundary redline shown is indicative.

The information on this drawing is based on a third party measured survey.

SAFETY, HEALTH AND ENVIRONMENTAL INFORMATION

It is assumed that all works on this drawing will be carried out by a competent contractor, working where appropriate to an approved method statement.

Except for Planning purposes, figure dimensions only are to be taken from this drawing. All dimensions are in millimetres unless otherwise stated. All dimensions shall be checked on site prior to works commencing. Any discrepancies shall be reported to the Architect. © Copyright F3 Architects. All rights reserved.

DATE	CHK.	DESCRIPTION	BY	STA	NO.
16/12/2022	AC	ISSUED FOR PLANNING	BB	P1	
REVISION HISTORY					



A: 5 Rochester Mews - London - NW1 9JB
T: 020 7287 8332
W: f3architects.com
E: info@f3architects.com

Health and Safety

Refer to relevant Construction (Design and Management) documentation where applicable. The Contractor shall plan, manage and monitor the works inclusive of temporary erection stability. Any works that are found to be unstable in the temporary state are to be reported directly to the structural engineer and Main Contractor/Package Manager in order to provide safe temporary support. Check on site prior to commencement of works/Installation etc.

Project

HERITAGE TRAIL
Nos. 744-748 & Nos. 790-814 HIGH ROAD
LONDON
N17 0BX


Title

No. 810-812 HIGH ROAD
EXISTING AND PROPOSED BOUNDARY WALL

Drawn By Scale Paper Project No.
AH 1:100 A1 210903

Status Revision
STAGE 3 - PLANNING + LBC S2.P1

Drawing no
NTGM-F3-ZZ-LZZ-EL-A-08114

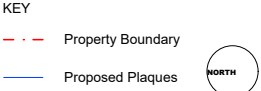

B.1 ARCHITECTURAL DRAWINGS



01 EXISTING WEST ELEVATION
08115 Scale 1:50




02 PROPOSED WEST ELEVATION
08115 Scale 1:50



03 PROPOSED PLAQUE DESIGN - SETTING
08115 Scale 1:50



04 PROPOSED PLAQUE DESIGN
08115 NTS

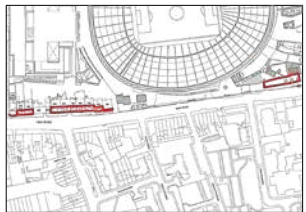

KEY PLAN

NOTES:

This drawing is copyright and owned by F3 Architects LLP and is for use on this site only unless contractually stated otherwise.

All other design team elements, where indicated have been imported from the consultant's drawings and reference should be made to the individual consultant's drawings for exact setting out, size and type of component.

Discrepancies and/or omissions within this drawing, between it and information given elsewhere, must be reported immediately to the architect for clarification before proceeding.

All works are to be carried out in accordance with the latest British Standards and Codes of Practice unless specifically directed to the specification.

Responsibility for the reproduction of this drawing in any format, lies with the recipient to check that all information has been replicated in full and is correct when compared to the original paper or electronic image. Graphical representations of equipment on this drawing are approximations only. Please refer to specifications and / or details for actual sizes and / or specific contractor construction information.

This original document is issued for the purpose indicated in the title block and contains information of a confidential nature. Further copies and circulation will be strictly in accordance with the confidentiality agreement under the contract. This original must be destroyed or returned to the engineer.

Levels shown have been interpolated from drawn information received from a third party and F3 Architects do not warrant the accuracy of that information. It is the responsibility of the Main Contractor to check all information contained within this drawing prior to work being carried out. Any discrepancies or omissions within this drawing, between it and the existing site, must be reported immediately to the Design Team before proceeding. The boundary redline shown is indicative.

The information on this drawing is based on a third party measured survey.

SAFETY, HEALTH AND ENVIRONMENTAL INFORMATION

It is assumed that all works on this drawing will be carried out by a competent contractor, working where appropriate to an approved method statement.

Except for Planning purposes, typical dimensions only are to be taken from this drawing. All dimensions are in millimetres unless otherwise stated. All dimensions shall be checked on site prior to works commencing. Any discrepancies shall be reported to the Architect. © Copyright F3 Architects. All rights reserved.

DATE	CHK.	DESCRIPTION	BY	STA	NO.
16/12/2022	AC	ISSUED FOR PLANNING	BB	P1	
REVISION HISTORY					



A: 5 Rochester Mews - London - NW1 9JB
T: 020 7287 8332
W: f3architects.com
E: info@f3architects.com

Health and Safety
Refer to relevant Construction (Design and Management) documentation where applicable. The Contractor shall plan, manage and monitor the works inclusive of temporary erection stability. Any works that are found to be unstable in the temporary state are to be reported directly to the structural engineer and Main Contractor/Package Manager in order to provide safe temporary support. Check on site prior to commencement of work/Installation etc.

Project
HERITAGE TRAIL
Nos. 744-748 & Nos. 790-814 HIGH ROAD
LONDON
N17 0BX

Title
No. 814 HIGH ROAD
EXISTING AND PROPOSED ELEVATION

Drawn By Scale Paper **Project No.**
AH 1:100 A1 **210903**

Status Revision
STAGE 3 - PLANNING + LBC **S2.P1**

Drawing no
NTGM-F3-ZZ-LZZ-EL-A-08115

KEY
- - - Property Boundary
- - - Proposed Plaques





www.f3architects.com

e: info@f3architects.com

p: +44 (0)20 7267 8332