

GENERAL NOTES:

1. DO NOT scale from this drawing for construction.
2. The Contractor is to check all dimensions on site. All dimensions must be checked and all discrepancies immediately verified by the Architect.
3. All dimensions in millimetres unless otherwise stated.
4. The Copyright of this drawing belongs to Studio 16 Ltd. Reproduction without permission is not permitted.
5. These drawings must be read in conjunction with all other consultants information.

FOR PLANNING




1 EXISTING REAR ELEVATION

008 SCALE: 1: 100@A3



2 PROPOSED REAR ELEVATION

008 SCALE: 1: 100@A3

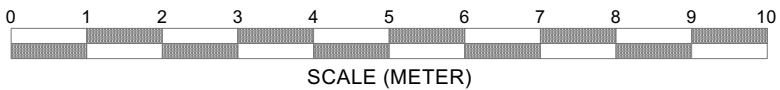

A	06.02.2023	FOR PLANNING SUBMISSION
-	20.10.2022	FIRST ISSUED PRE-APPLICATION
No.	Date	Issue Notes

STUDIO16 E: mail@studio16london.co.uk	DRAWN BY	SCALE	DRAWING TITLE	PROJECT TITLE	DRAWING NUMBER	
	CHECKED BY	1:100 @A3	EXISTING & PROPOSED REAR ELEVATION	101A FIRST FLOOR FLAT HORNSEY LANE N6 5LW LONDON	S160126-008	
	KW				DRAWING DATE	REV
					06.02.2023	A