


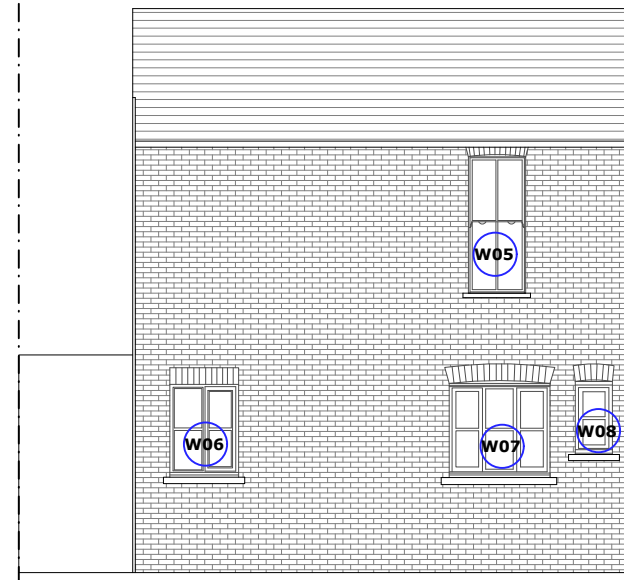

1 Proposed North Elevation  
Scale: 1:100 @ A3



2 Proposed South Elevation  
Scale: 1:100 @ A3



3 Proposed East Elevation  
Scale: 1:100 @ A3

Scale Bar 1:100 0 1 2 5m

|   |             |    |    |            |                                          |                     |            |       |                   |
|---|-------------|----|----|------------|------------------------------------------|---------------------|------------|-------|-------------------|
|   |             |    |    |            | Client                                   | Wates               | Sheet Name | Scale | As indicated @ A3 |
|   |             |    |    |            |                                          |                     |            |       |                   |
| P1   | Planning    | SM | AS | 31.01.2023 | Project Name                             | Proposed Elevations |            |       |                   |
| Rev   | Description | By | QA | DD.MM.YY   | Capital Works                            |                     |            |       |                   |
| © This drawing and any design hereon is the copyright of Potter Raper and must not be reproduced without their written consent. All drawings remain the property of Potter Raper. Figured dimension only to be taken from this drawing. All dimensions to be checked on site. Please inform Potter Raper immediately of any discrepancies before work proceeds. |             |    |    |            | Project Location                         | Project Status      | Planning   |       |                   |
|   |             |    |    |            | 140 The Avenue<br>London<br>N17 6TG      |                     |            |       |                   |
|   |             |    |    |            | Drawing Nr.<br>BE091-PR-TA-ZZ-DR-A-PL202 |                     |            |       |                   |
|   |             |    |    |            |                                          |                     |            |       |                   |
|   |             |    |    |            |                                          |                     |            |       |                   |
