



NOTES:

1. FINAL SETTING OUT OF ALL EQUIPMENT TO BE AGREED WITH CONTRACT ADMINISTRATOR PRIOR TO INSTALLATION.

DOMESTIC TOWN MAINS COLD WATER INSTALLATION

2. NEW COLD WATER MAIN SUPPLY TO SERVE ALL TERMINAL OUTLETS. PIPEWORK TO BE DISTRIBUTED WITHIN ACCESSIBLE VOIDS, BOXINGS & ENCLOSURES.
3. THE CONTRACTORS ATTENTION IS DRAWN TO THE WATER REGULATIONS. THE CONTRACTOR SHALL ARRANGE WITH THE LOCAL WATER AUTHORITY TO SUBMIT HIS WORKING DRAWINGS AND MATERIALS SCHEDULE FOR COMMENT AND APPROVAL PRIOR TO COMMENCEMENT ON SITE, AND IF REQUESTED BY LOCAL WATER AUTHORITY, MEET WITH THEIR REPRESENTATIVES ON SITE.
4. LOCAL WATER AUTHORITY TO INSPECT THE COMPLETED INSTALLATION. ANY DEFECTS FOUND TO BE ACTIONED AND RECTIFIED BY THE CONTRACTOR(S) AT NO EXPENSE OR VARIATION CLAIM.
5. PIPEWORK INSTALLED WITHIN BOXINGS, RISERS, FLOOR VOIDS, ETC. CAN BE EITHER PUSH FIT, COPPER TABLE X OR PEX PIPEWORK WITH CRIMPED JOINTS.


- KEY:
- BELOW FFL
- HIGH LEVEL IN CEILING VOID
- LOW LEVEL

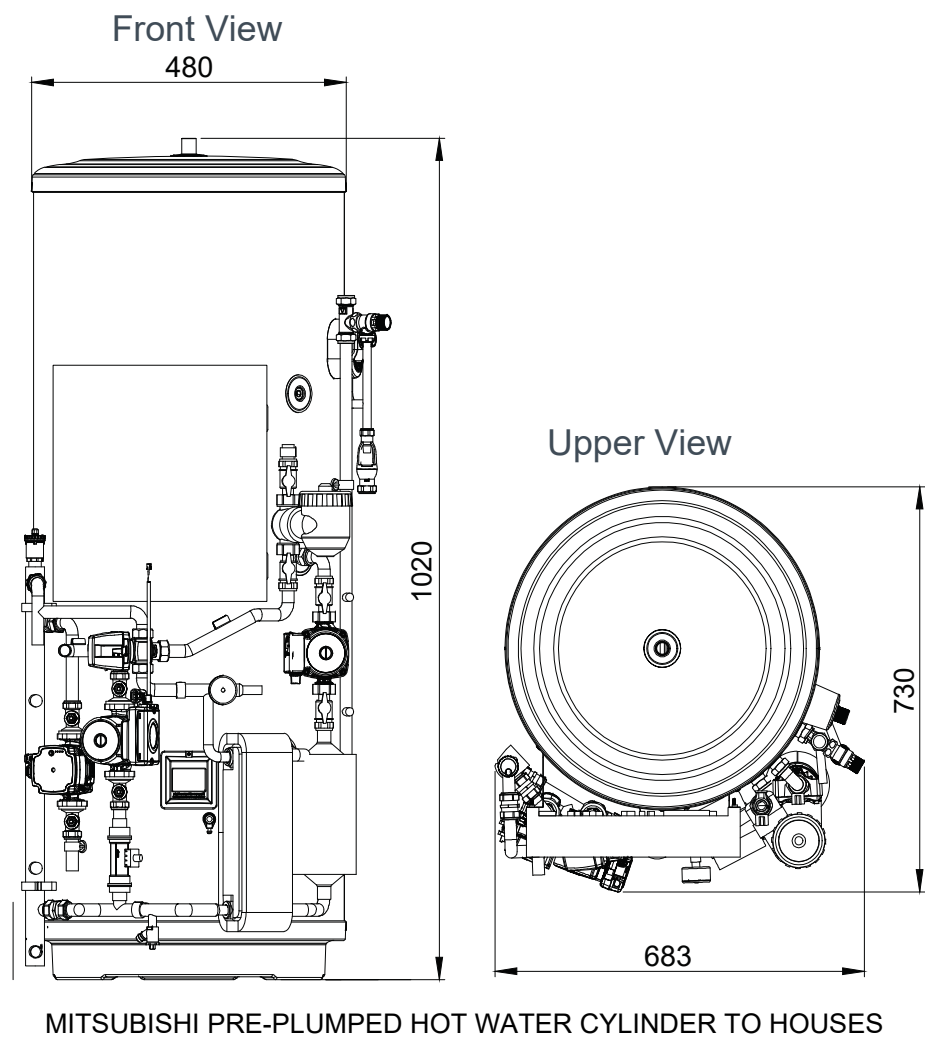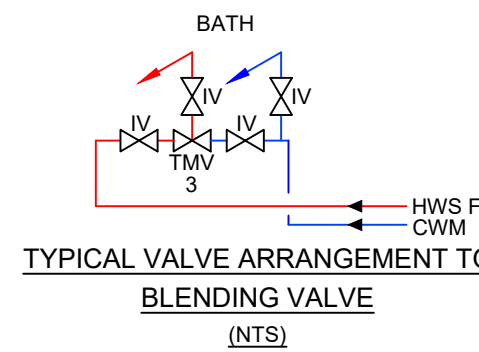

FLATS - ELECTRIC TOWEL RAILS							
MANUFACTURER : DIMPLEX							
REF	MODEL	LOCATION	DIMENSIONS	OUTPUT	WEIGHT	FINISH	ANCLILLARIES
TR -ALL	BR400	BATHROOMS / EN-SUITES	1003mmH X 630mmW x 155mmD	400W	15 kg	WHITE	TRANSMITTER WITH 24HR TIMER - RF24T
1. FINAL LOCATIONS OF PANEL HEATERS/TOWEL RAILS TO BE AGREED WITH CONTRACT ADMINISTRATOR. 2. FINISH: TRAFFIC WHITE (RAL 9013). FINAL SPECIFICATION INCLUDING FINISHES TO BE AGREED WITH CONTRACT ADMINISTRATOR. 3. EACH PANEL HEATER COMPLETE WITH DIGITAL CONTROLLED 7 DAY PROGRAMMER.							

RADIATOR SCHEDULE -						
MANUFACTURER: STELRAD - 55°C F / 45°C R (30ΔT)						
REF	LOCATION	MODEL	TYPE	LENGTH (mm)	HEIGHT (mm)	ACTUAL OUTPUT (W)
FLAT 3						
RAD 3-1	KITCHEN	VITA PLAN	K2	1000	600	842
RAD 3-2	LOUNGE	VITA PLAN	K2	1000	600	824
RAD 3-3	BED 1	VITA PLAN	K2	1000	600	842
RAD 3-4	BED 2	VITA PLAN	K2	1000	600	842
RAD 3-5	CORRIDOR	VITA PLAN	K2	600	600	505
FLAT 4						
RAD 4-1	LOUNGE	VITA PLAN	K2	1000	600	842
RAD 4-2	KITCHEN	VITA PLAN	K2	1000	600	842
RAD 4-3	BED 2	VITA PLAN	K2	600	600	505
RAD 4-4	BED 1	VITA PLAN	K2	1000	600	824
RAD 4-5	CORRIDOR	VITA PLAN	K2	600	600	505
1. FINAL LOCATIONS OF RADIATORS TO BE AGREED WITH CONTRACT ADMINISTRATOR. 2. FINAL SPECIFICATION INCLUDING FINISHES TO BE AGREED WITH CONTRACT ADMINISTRATOR. 3. PRIOR TO ORDERING CONTRACTOR TO MEASURE SITE DIMENSIONS INCLUDING FFL TO WINDOW SEAL HEIGHTS AND IN LOCATION WHERE HEATERS TO BE INSTALLED INCLUDING CO-ORDINATE WITH ELECTRICAL SOCKETS ETC. 4. RADIATORS TO BE COMPLETE WITH MATCHING TRV AND LOCKSHIELD VALVES						

FLATS 1-2: AIR SOURCE HEAT PUMP CONDENSER & HOT WATER CYLINDER								
MANUFACTURER : MITSUBISHI								
REF	MODEL	LOCATION	DIMENSIONS	ELEC	CAPACITY	WEIGHT (FULL)	NOISE	ACCESSORIES
HWC 01	170 STANDARD HOT WATER CYLINDER	STORE	1256mmH (DIM A) x 579mm DIA	3kw IMMERSION HEATER	170 L	232 kg	N/A	FTC4 CONTROL SYSTEM

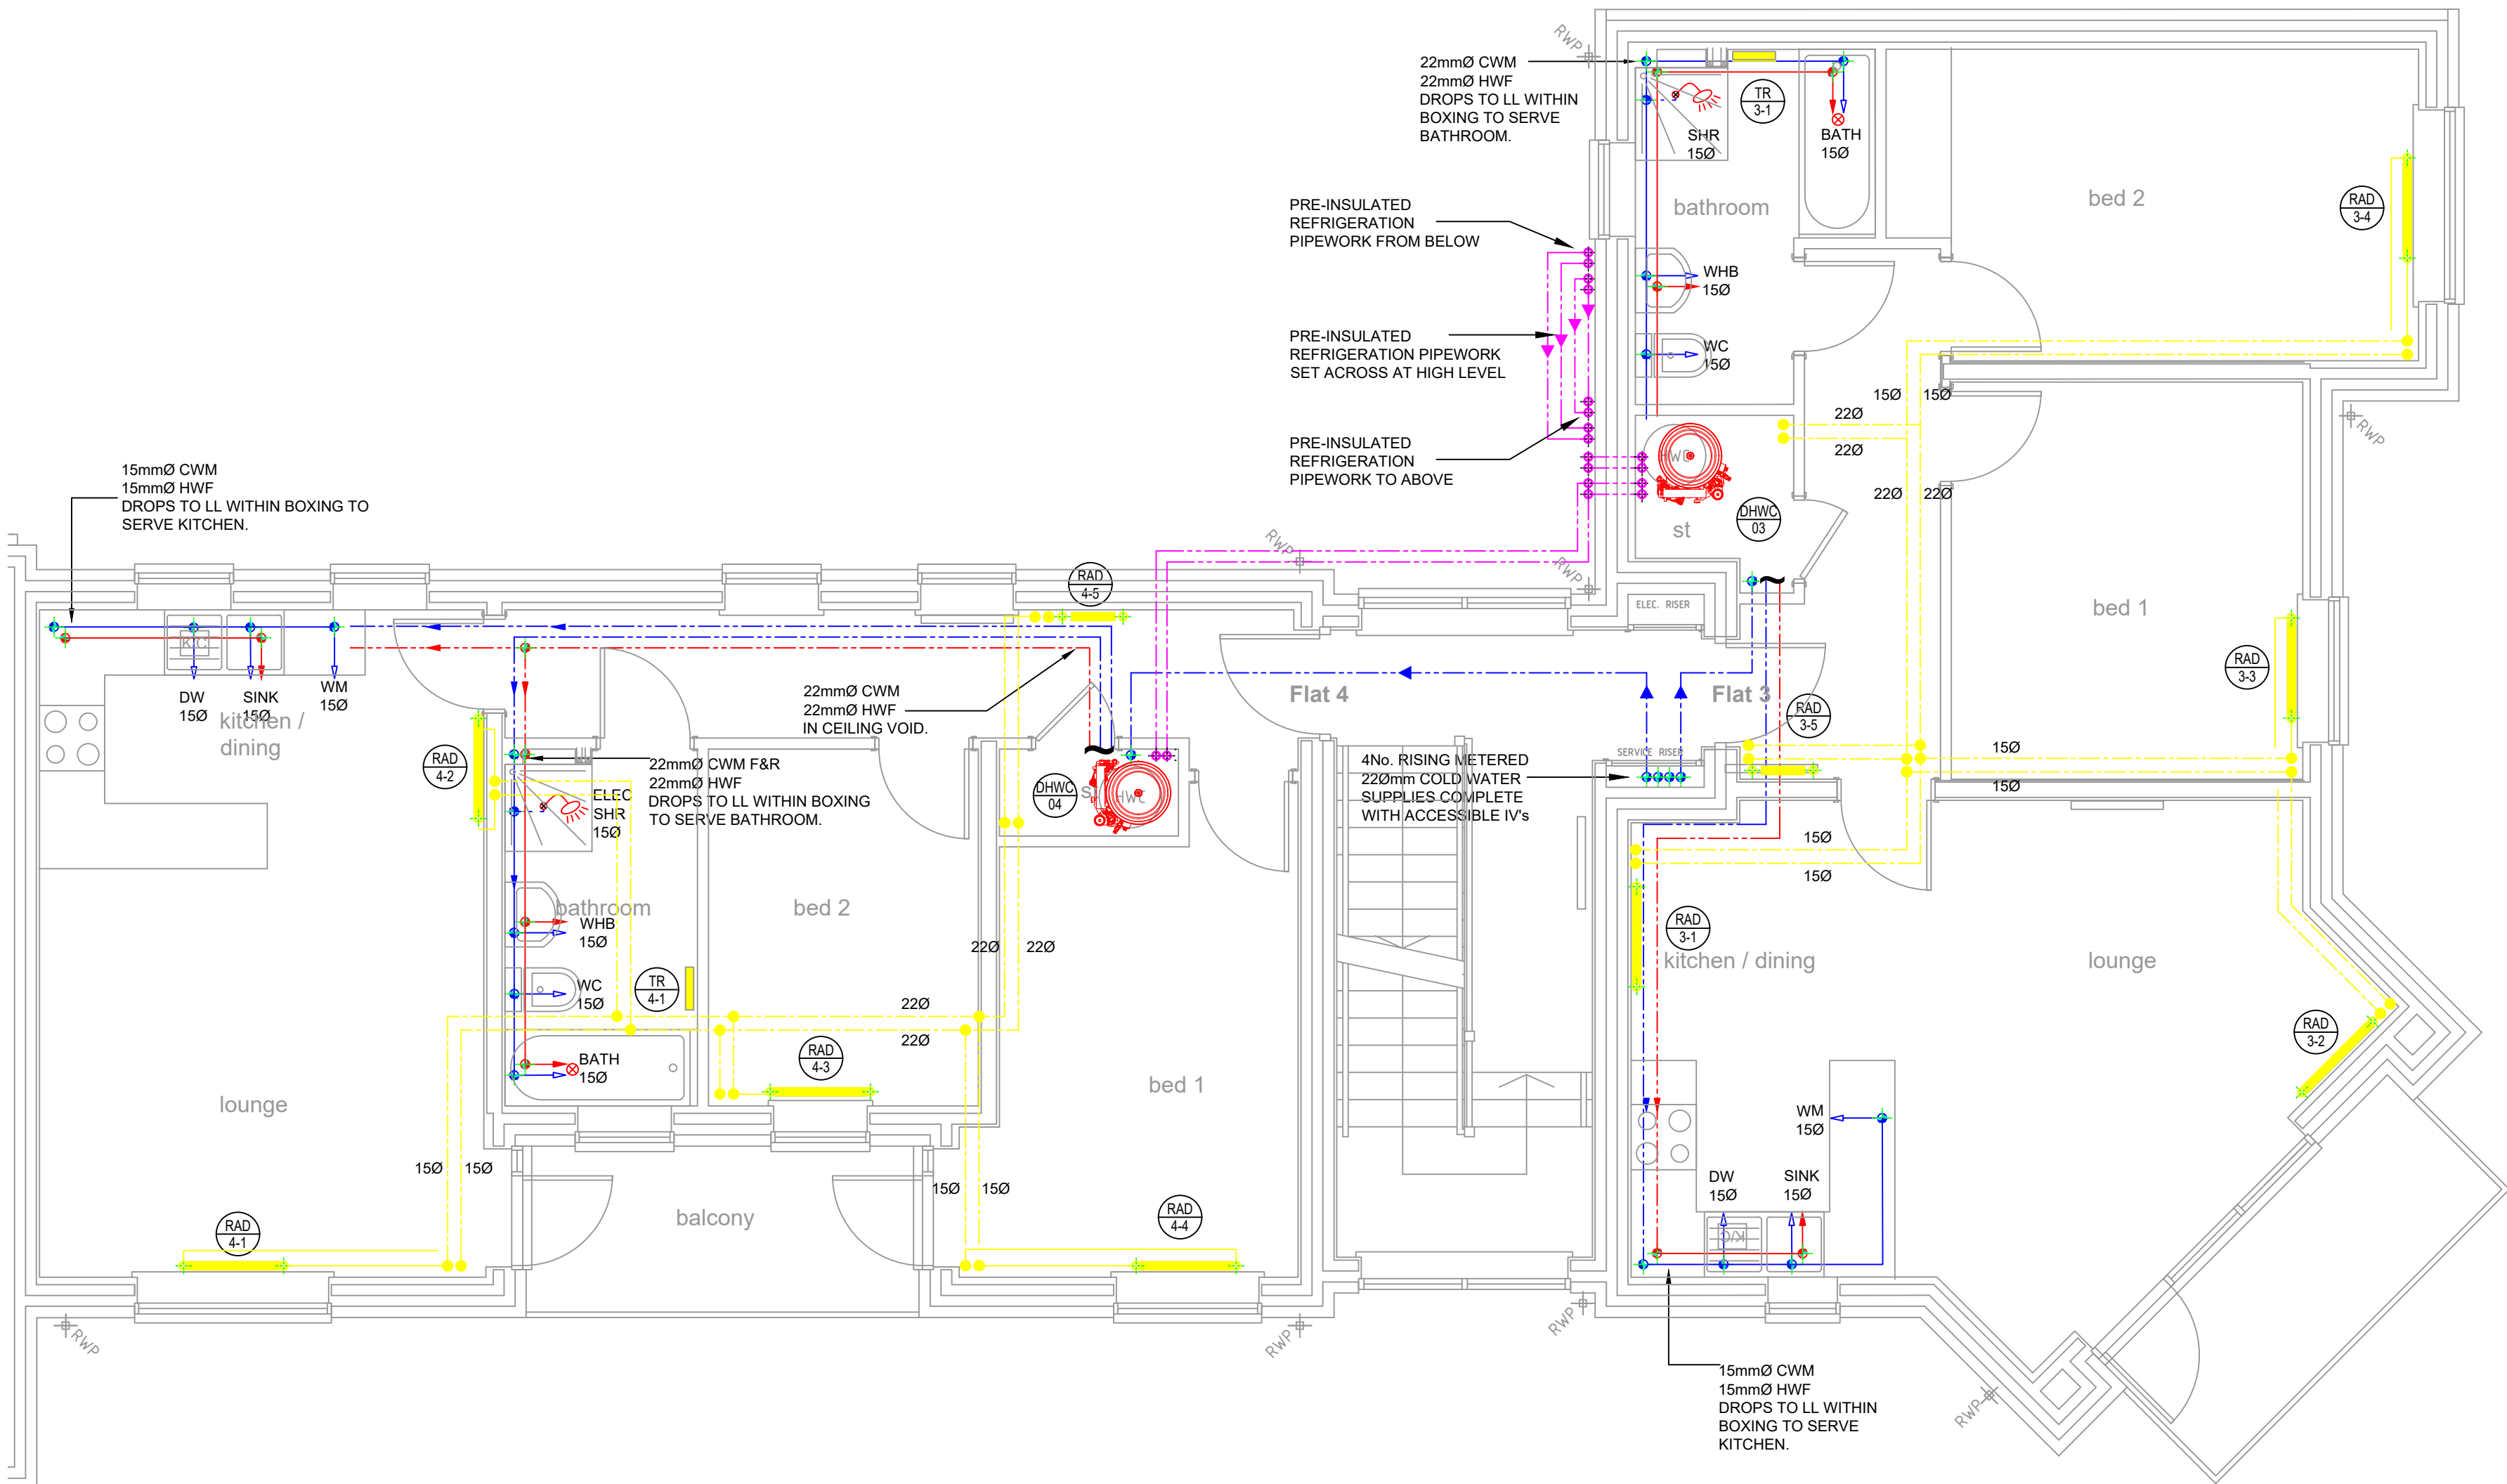

BUILDING REGULATIONS NOTES:

PART G - HYGIENE

1. SANITARYWARE FITTINGS INSTALLED AND CALCULATED TO BUILDING REGULATIONS 17 K WITHIN EACH DWELLING, SHALL NOT EXCEED 125 LITRES CONSUMPTION PER PERSON PER DAY, OF WHOLESOME WATER BY PERSONS OCCUPYING THE DWELLING.
2. THERMOSTATIC MIXING VALVES SHALL BE INSTALLED ON ALL BATHS TO LIMIT THE HOT WATER TEMPERATURE TO A MAXIMUM OF 48°C.
3. WHOLESOME POTABLE WATER SHALL BE PROVIDED IN THE FOLLOWING LOCATIONS:
 - WHERE DRINKING WATER IS USED
 - WHERE ANY WASHBASIN OR BIDET IS PROVIDED NEAR TO A WC
 - WHERE ANY WASHBASIN/BIDET/SHOWER OR FIXED BATH IS INSTALLED IN A BATHROOM
 - WHERE ANY SINK IS PROVIDED WHERE FOOD IS PREPARED
5. HOT WATER SHALL BE PROVIDED TO SANITARYWARE INCLUDING WASH BASINS, BIDETS, FIXED BATHS, SHOWERS AND SINKS.

G1 COLD WATER SUPPLY

6. THE WATER SUPPLY IS FROM A GUARANTEED WHOLESOME WATER SUPPLY, I.E. MAINS WATER SUPPLY.

G3 HOT WATER SUPPLY AND SYSTEMS

7. THE HOT WATER SYSTEM TO MEET THE REQUIREMENTS OF BS 806 OR BS EN 12897: 2006.
8. HOT WATER STORAGE VESSELS TO CONFORM WITH BS 853-1:1996, BS 1566-1: 2002, BS 3198:1981.

VENTED HOT WATER STORAGE SYSTEMS

9. THE SYSTEM INCORPORATES A VENT PIPE.

UNVENTED HOT WATER STORAGE SYSTEMS- ALL SYSTEMS.

11. CONTRACTOR TO PROVIDE DETAILS OF THE PROPOSED INSTALLER OF THE UNVENTED HOT WATER SYSTEM. THE INSTALLER SHOULD BE REGISTERED TO INSTALL SUCH SYSTEMS, BUILDING CONTROL WILL REQUIRE A COPY OF THE INSTALLERS REGISTRATION CARD PRIOR TO THE ISSUING OF THE FINAL CERTIFICATE.

ELECTRIC WATER HEATING

12. FIXED IMMERSION HEATER TO COMPLY WITH BS EN 60335-2-73: 2003.
13. ELECTRIC INSTANTANEOUS WATER HEATER SHOULD COMPLY WITH BS EN 60335-2-35: 2002.
14. ELECTRIC STORAGE WATER HEATER SHOULD COMPLY WITH BS EN 60335-2-21: 2003.

PREVENTION OF EXCESSIVE TEMPERATURES AND SCALDING

15. THE HOT WATER SUPPLIED TO THE DOMESTIC HOT WATER DISTRIBUTION SYSTEM DOES NOT EXCEED 60°C.

COMMISSIONING OF FIXED BUILDING SERVICES

16. CONTRACTOR TO PROVIDE THE RELEVANT COMMISSIONING CERTIFICATE FOR THE HOT WATER SYSTEM IN ACCORDANCE WITH THE DOMESTIC BUILDING SERVICES COMPLIANCE GUIDE: 2013 .

PART L - CONSERVATION OF FUEL AND POWER

17. PLEASE SEE SEPARATE SUBMISSION FOR SAP CALCULATIONS

T	Dec. 22	TENDER ISSUE	RAM
Rev.	Date:	Amendments:	Drawn:

TENDER

Brontide Consulting
Building Services Consultants

Unit 15, Old Park Farm, Main Road,
Ford End, Chelmsford, Essex, CM3 1LN

Telephone: 01245 - 237336

Email: info@BrontideConsulting.com
Web: www.brontideconsulting.com

CARBON
ENERGY
LOW
ASSESSORS
CBE

Project:
102 - 104 NORTHUMBERLAND PARK
TRULOCK ROAD
LONDON, N17 0TS

Title:
FLATS 3 & 4. FIRST FLOOR
DOMESTIC WATER SERVICES
& LTHW HEATING LAYOUT

Drawn:	Engineer:	Approved:	Date:
S.JW	IMW	IMW	DEC. 22
Scale:	Reference File:		
1:50 @ A1	-		

MECHANICAL SERVICES

Drawing Number:	Revision:
-----------------	-----------

9522 - M - 3101

T