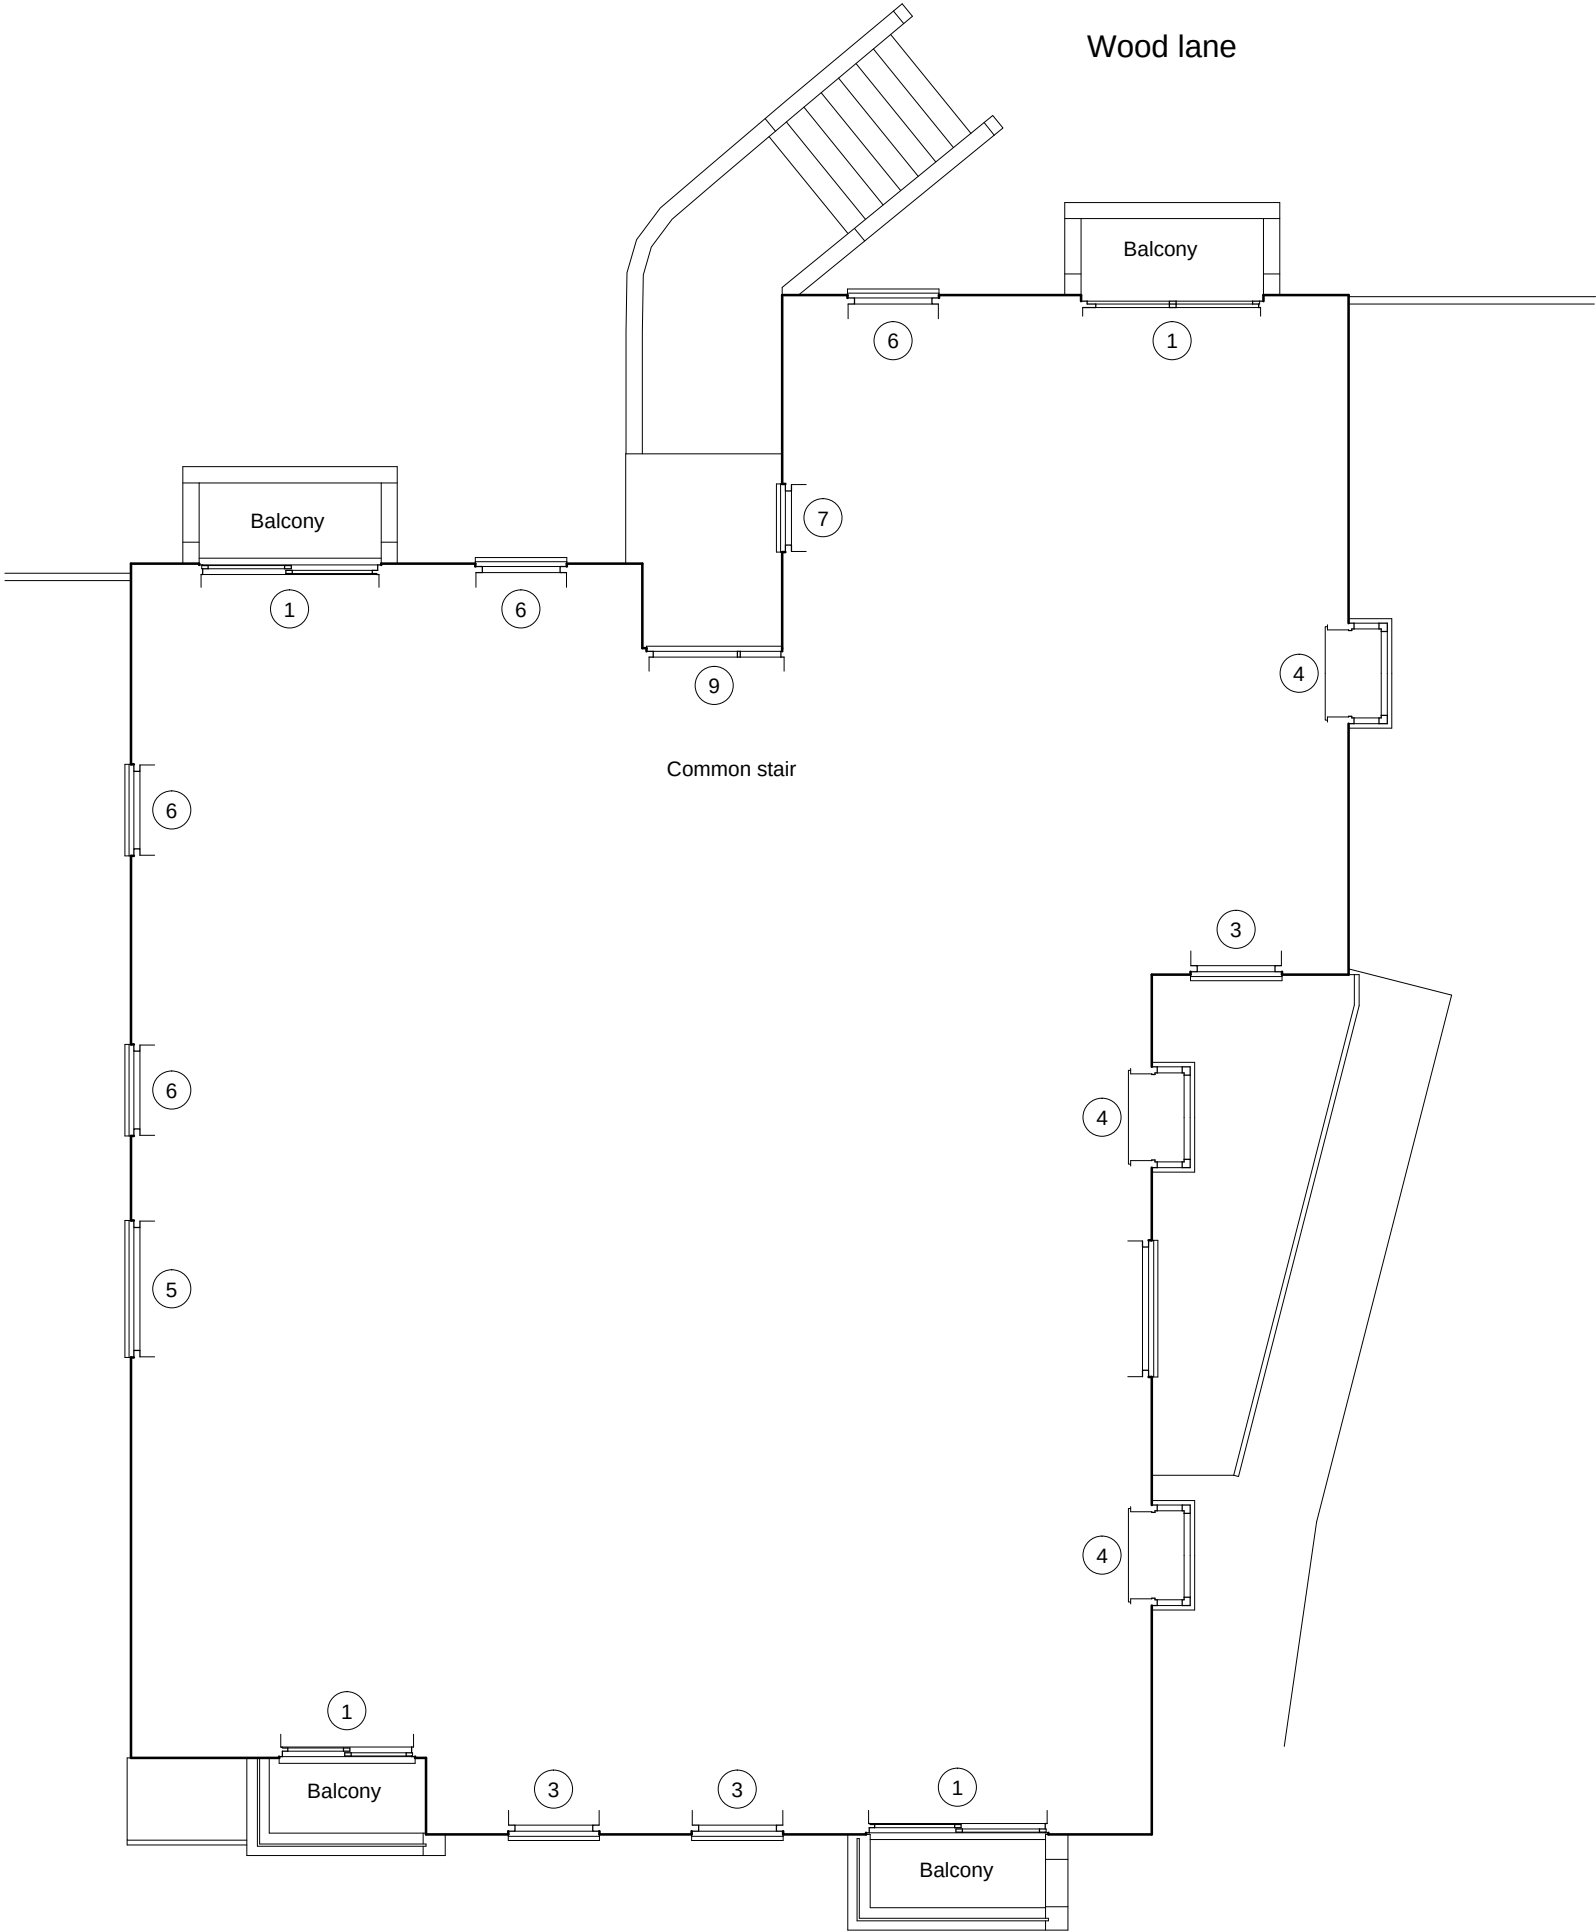


Key to window/ external door types

- 1 Sliding patio door
- 2 Hinged side hung patio door
- 3 Window with opening light above fixed glazed panel
- 4 Window with opening light above fixed glazed panel in glazed, projecting bay
- 5 Window with wide opening light to serve kitchens
- 6 Window with opening light
- 7 Window with opening light small
- 8 Window with opening light and fixed glazed side panel
- 9 Window with opening light and fixed glazed side panel above fixed glazed under panel. Entrance door at ground floor level, see notes

Notes :

- 1. Doors & windows generally double glazed in wooden frames with trickle vents.
- 2. Opening window lights horizontal centre pivot type.
- 3. No works proposed to entrance door or to openings at lower ground floor level

client
WALDEN LODGE
MANAGMENT COMPANY

property
WALDEN LODGE, 48 WOOD LANE
LONDON N6 5UU

project
PROPOSED EXTERNAL DOOR &
& WINDOW REPLACEMENT

drawing
INDICATIVE FLOOR PLANS
GROUND - SECOND FLOORS
AS EXISTING

scale
1:100 @ A3

date
01-08-22

drawn
MPP

checked

drawing no.
249-P03

revision

Mike Prosser Ltd
Architect



81 Birdie Way
Hertford
SG13 7SY

tel 01992 503466
mob 07939 574641