


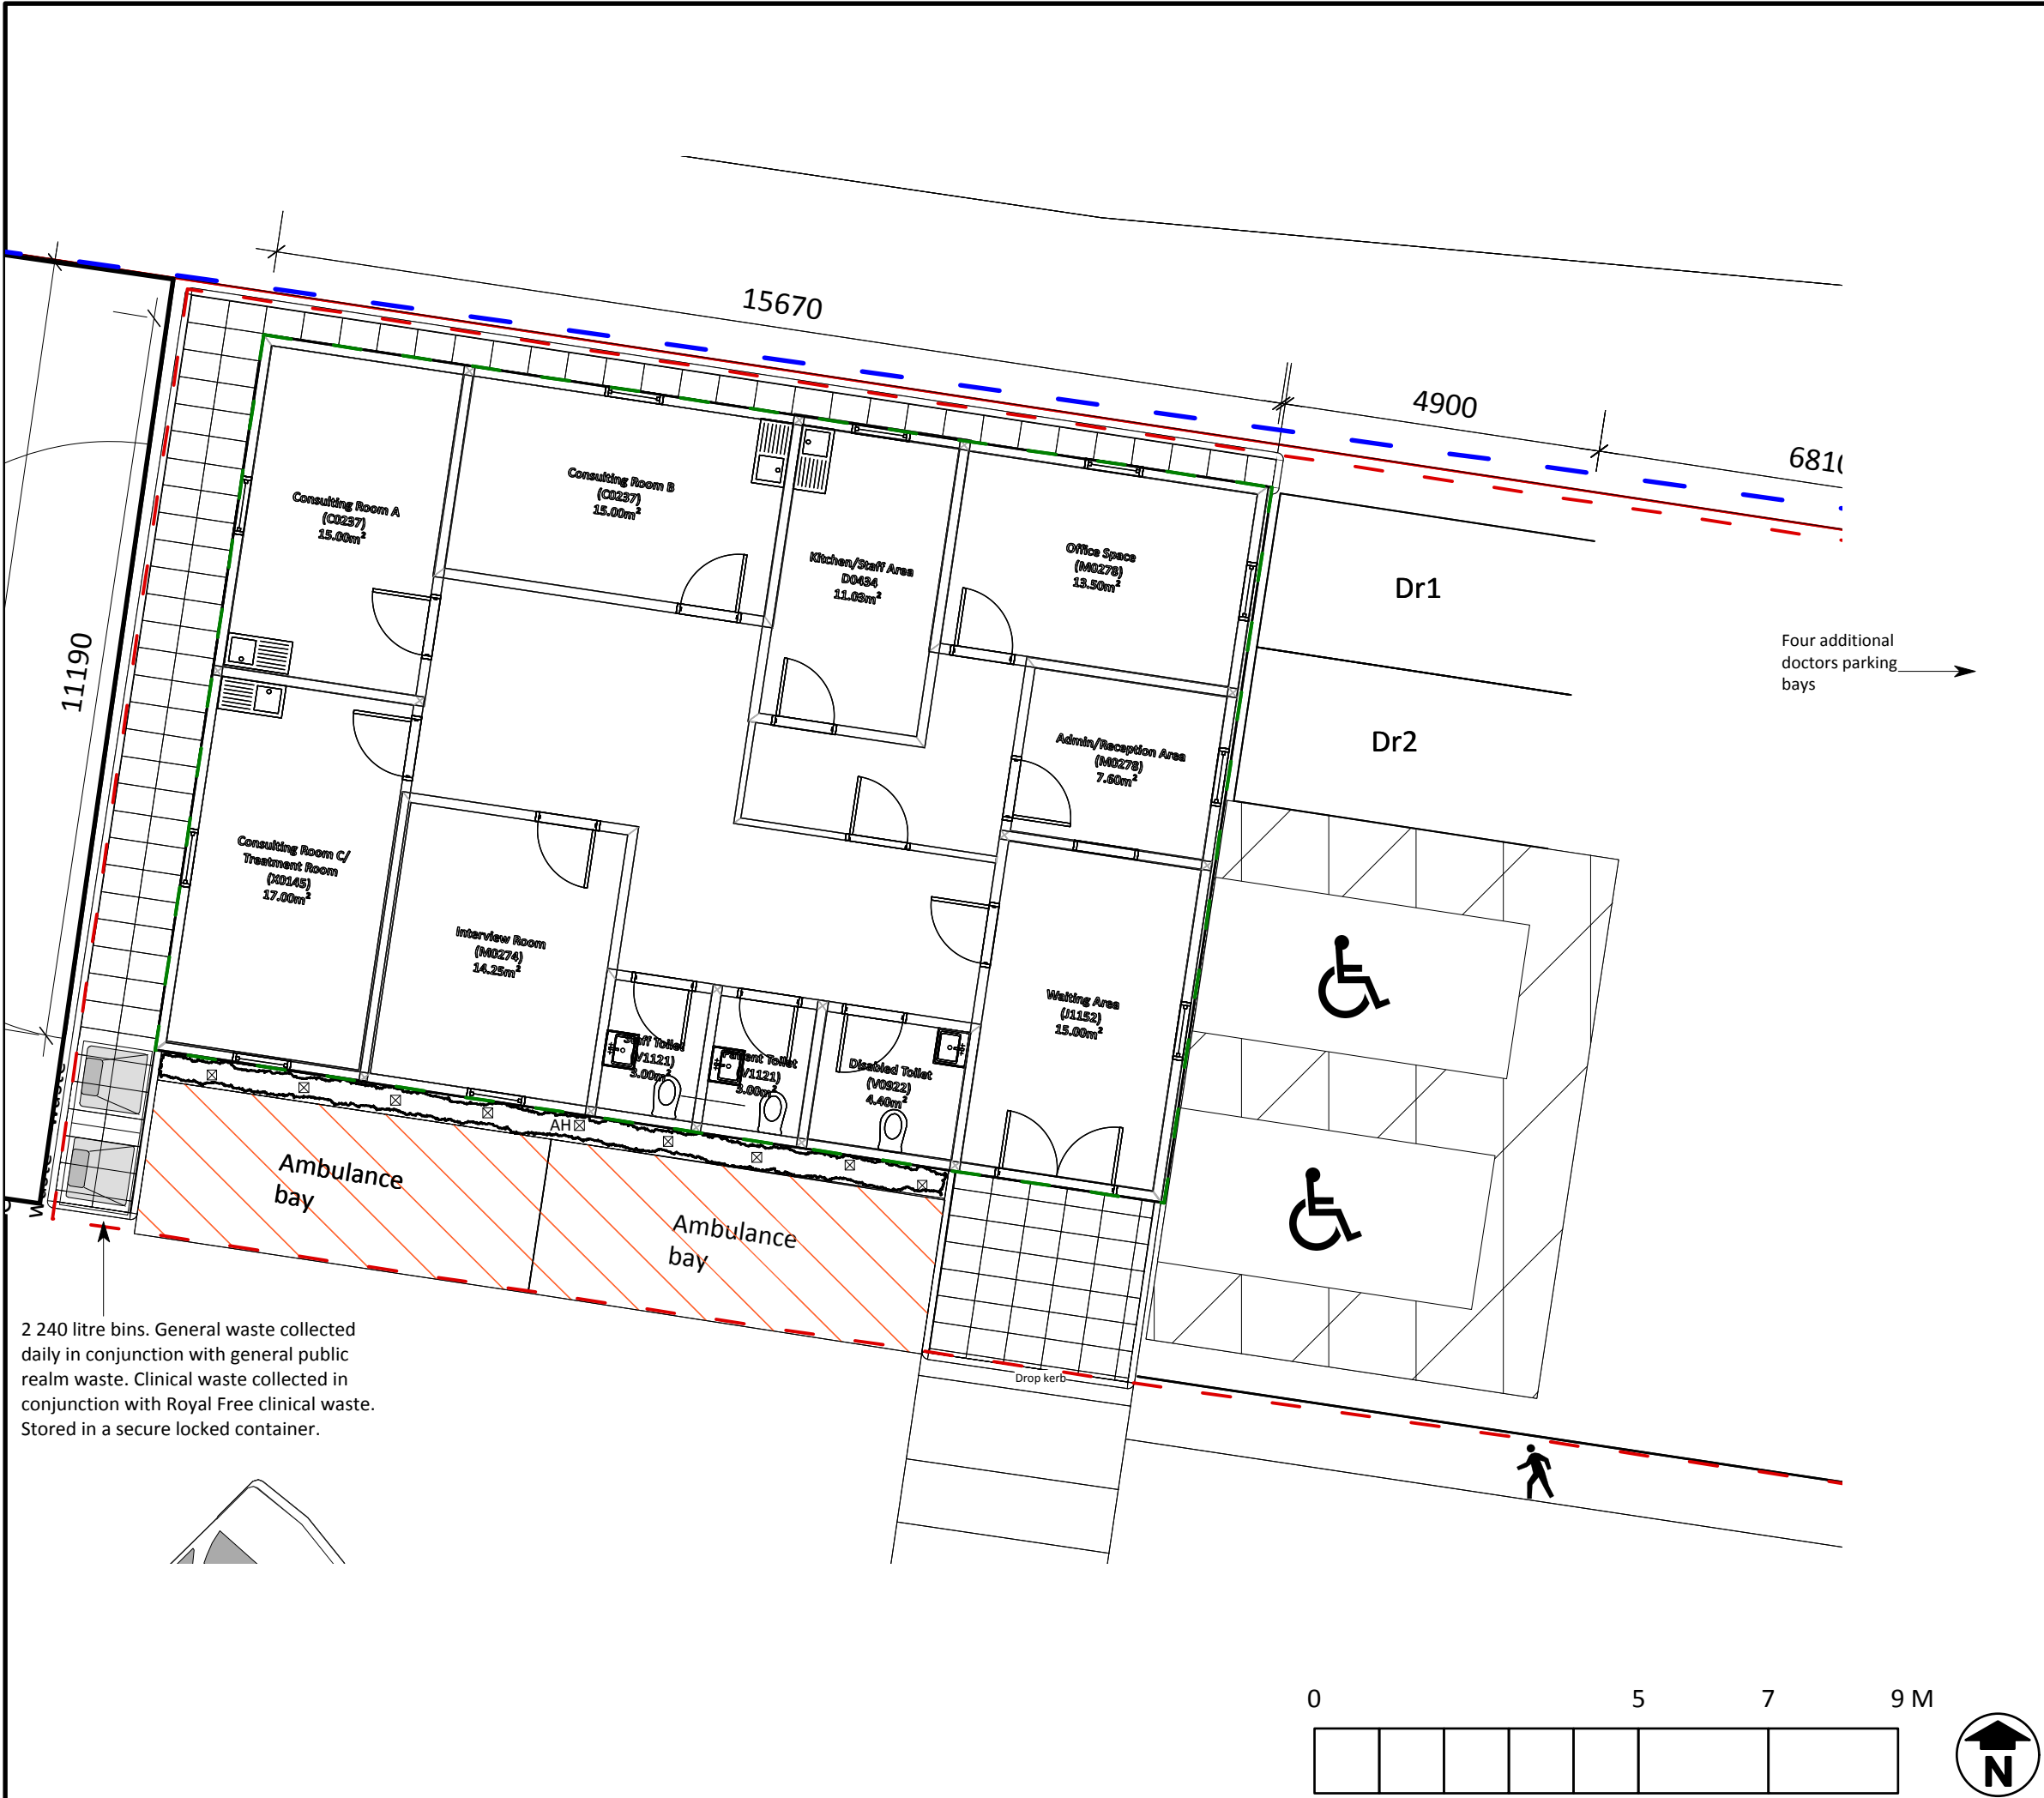

These plans are provided as a convenience and as a guideline to usage of the general works. Users of this plan should carefully review these measurements for applicability to their projects and jurisdictions. Users of these plans are wholly responsible for their content and implications thereof.

All dimensions should be checked on site

Do not scale from this drawing

Any drawing errors or dicergences should be brought to the attention of the designer at the address shown below

All 3rd party design information shown is based upon the information most recently issued to HVM from relevant 3rd parties

NOTES

- Bellways hoarding compound to be removed in March 179msq/1924sqft
- Uplight in planting (LED)
- Granite paving flamed 600x400x75mm (paving stored on site)
- Temporary hoarding for United Living compound 117.26msq 1264.1sqft
- 81538m2 landscape area of Gp portacabin
- External area of portacabin - 175.60m2
Internal area of portacabin - 156.78m2
- AH Anemone x hybrida 'honorine Jobert', 3L pot, 3 per m2

Gp practice floor plan drawn by Kieran Muckle , Exceeding. www.exceeding.uk.com

Hale Village Properties LLP
Estates office
Mill Mead road
London
N17 9QQ



PROJECT TITLE		
Temporary Portacabins at Hale Village		
DRAWING TITLE		SCALE
Site plan		1:100@A3
DRAWING NO	DRAWN BY	DATE
HV001EP	Waterton	09/11/2015
CAD FILE NAME		REVISION
VW_HV temp Portacabin		E