




YOUTH SPACE BUILDING KEY

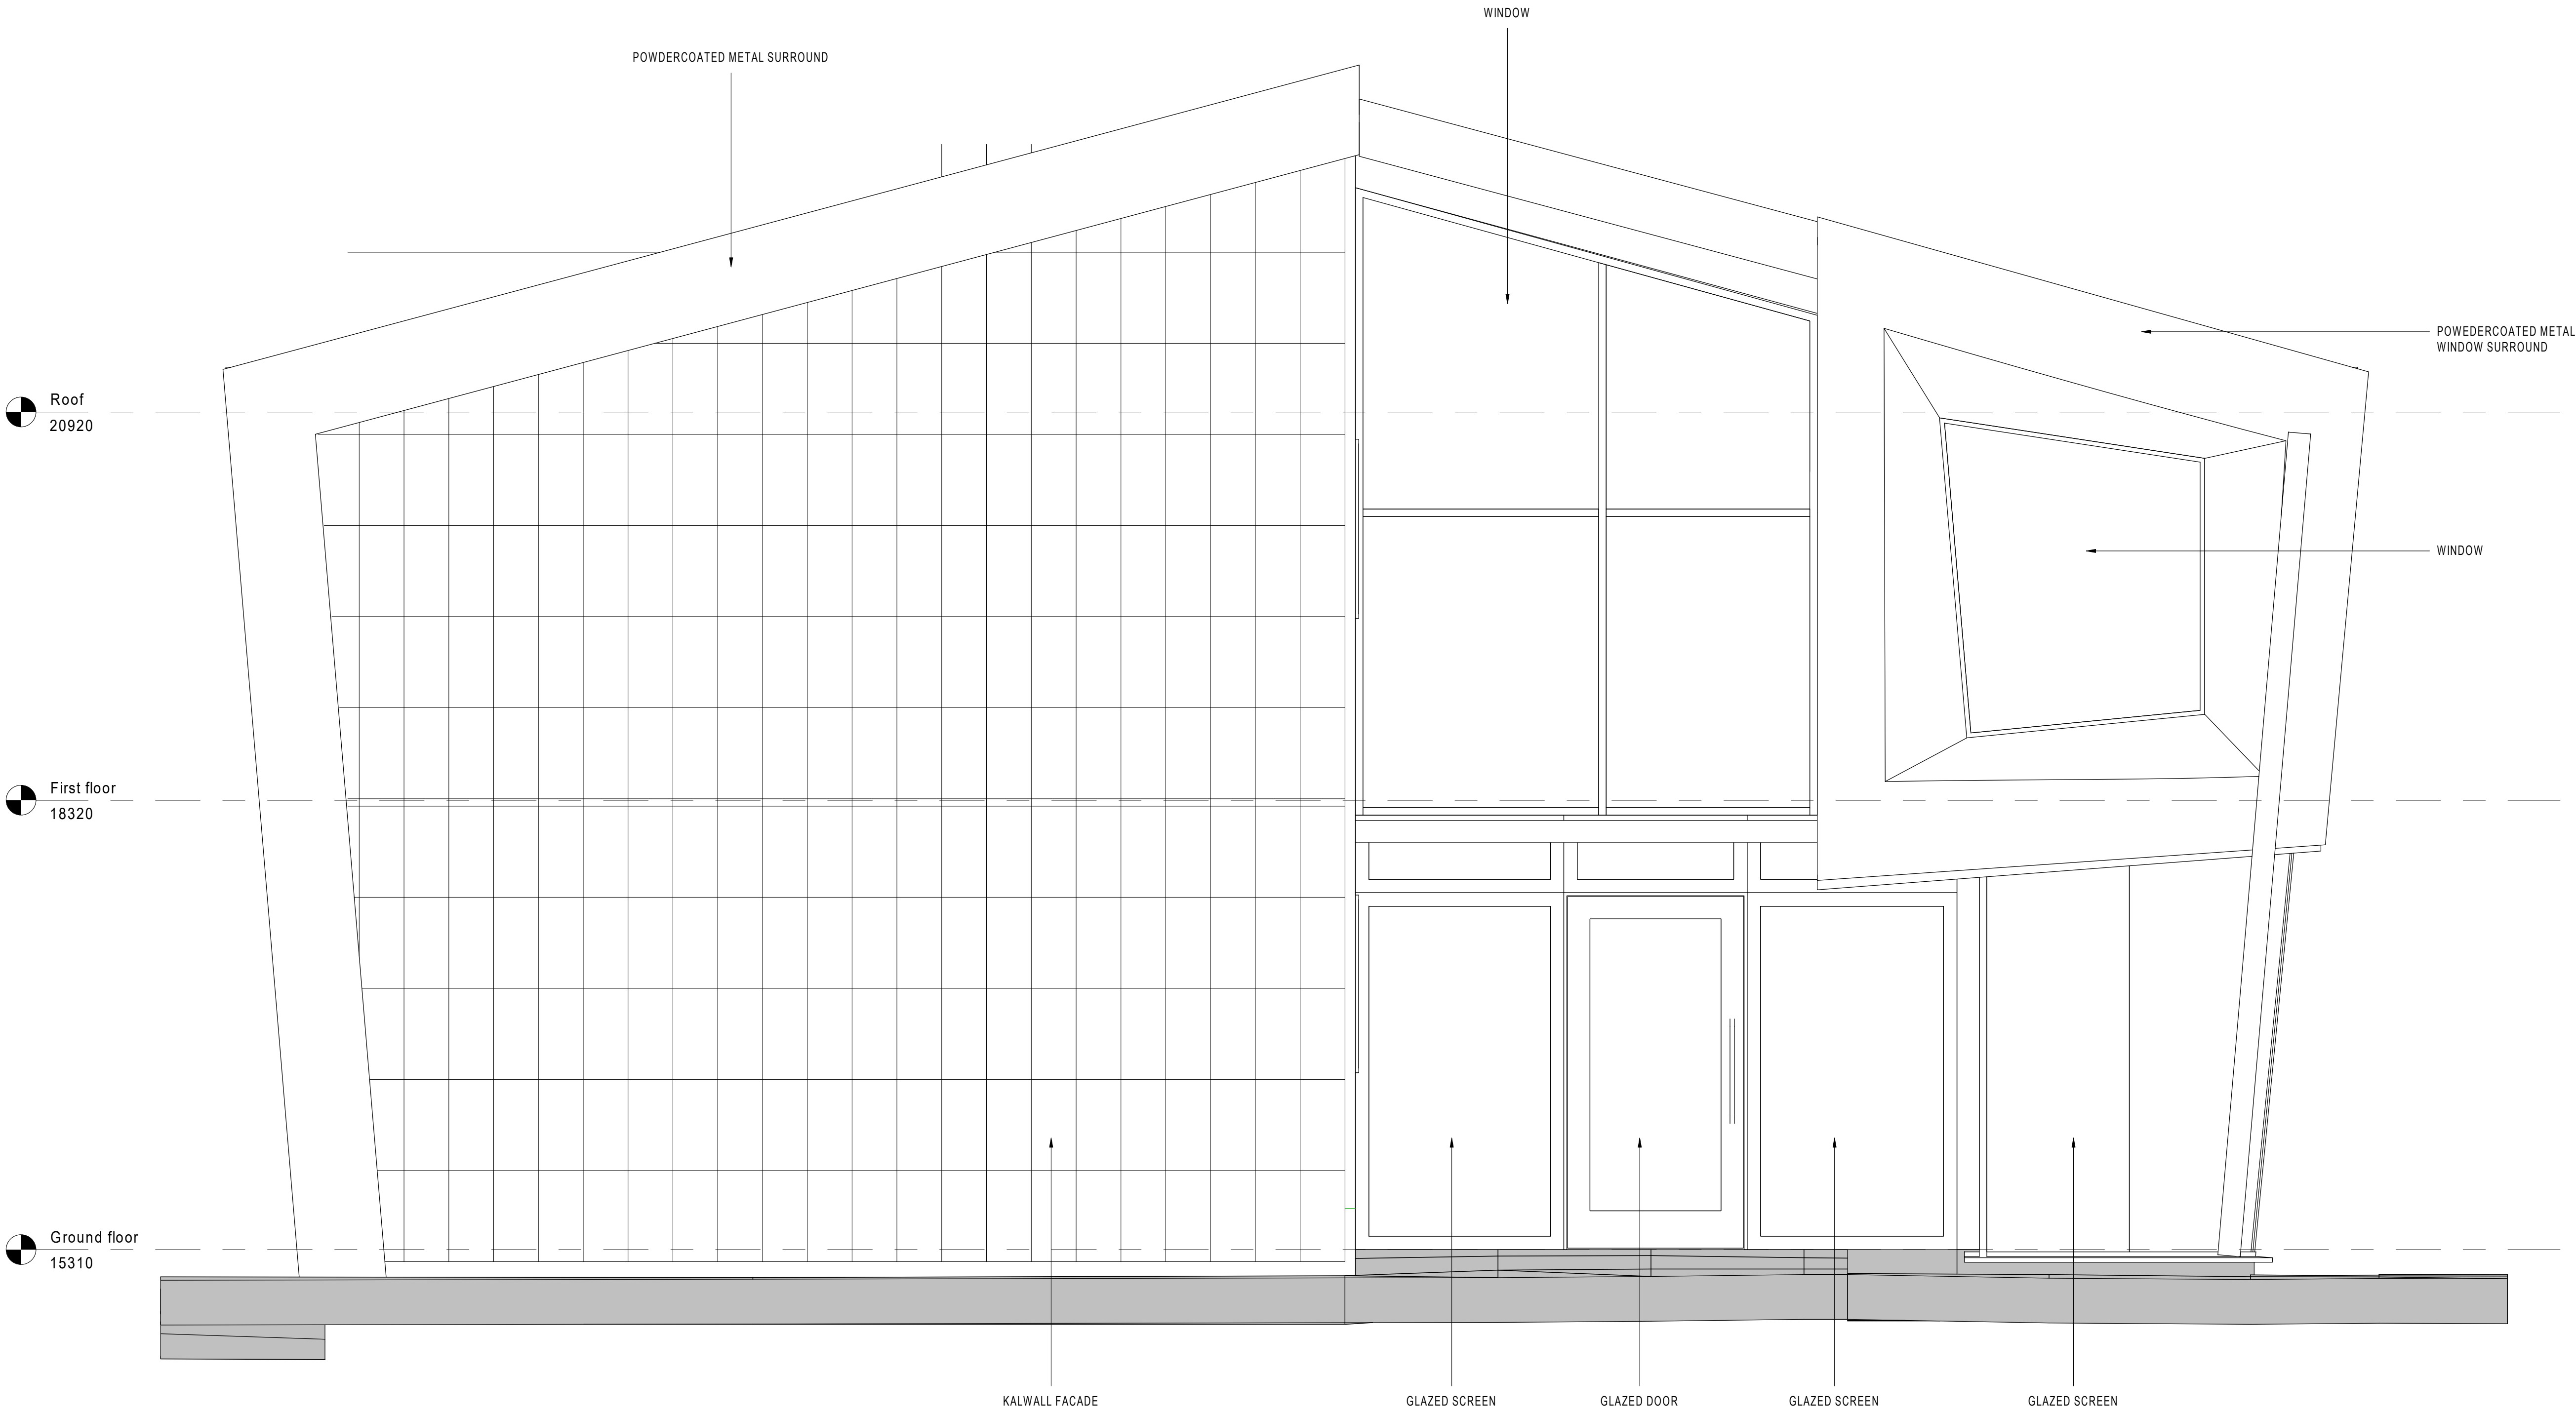

0 1m 2m

RIBA 3

| REVISION | DATE     | DESCRIPTION          | ARCHITECT | PARTNER |
|----------|----------|----------------------|-----------|---------|
| 1        | 07.08.22 | STAGE 03 DRAFT ISSUE | LS        | ADP     |
| 2        | 21.12.22 | DRAFT PLANNING ISSUE | LS        | ADP     |

adp  
The Fire Station  
150 Waterloo Road  
London  
SE1 8SB  
T +44 (0) 20 7089 1720  
E london@adp-architecture.com  
www.adp-architecture.com

JOB TITLE:  
**BRUCE GROVE  
YOUTH SPACE**

DRAWING TITLE:  
**EXISTING ELEVATIONS - FRONT**

|                               |                                                |                                  |  |
|-------------------------------|------------------------------------------------|----------------------------------|--|
| SCALE:<br><b>As indicated</b> |                                                | DRAWING SHEET SIZE:<br><b>A1</b> |  |
| JOB CODE:<br><b>001550</b>    | DRAWING NUMBER:<br><b>ADP-00-ZZ-DR- A-1200</b> | REVISION:<br><b>2</b>            |  |

1 EXISTING FRONT ELEVATION  
1 : 25