
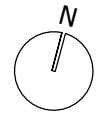


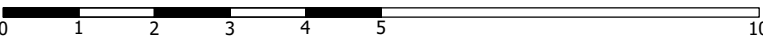

**PROPOSED EAST ELEVATION
(REAR)**

GENERAL NOTES: USE FIGURED DIMENSIONS ONLY. DO NOT SCALE OFF DRAWINGS. ALL DIMENSIONS ARE TO BE CHECKED ON SITE. INCONSISTENCIES ARE TO BE REPORTED TO OATEN ARCHITECTS IMMEDIATELY. COPYRIGHT OF OATEN ARCHITECTS LTD.	NOTES:  N 1:100  0 1 2 3 4 5 10	REV.: DATE: DESCRIPTION:	 OATEN ARCHITECTS Oaten Architects Ltd, 33 West Street, Hastings, East Sussex, TN34 3AN T 01424 256476 W www.oatenarchitects.com	PROJECT: 352 - 360, HIGH ROAD London, N17 9HT <table><tr><td>STAGE: Planning</td><td>SCALE: 1 : 100 @ A3</td><td>DRAWN BY - DATE: CY - Jul. 2021</td></tr><tr><td>CLIENT:</td><td></td><td>CHECKED BY: RO</td></tr></table>	STAGE: Planning	SCALE: 1 : 100 @ A3	DRAWN BY - DATE: CY - Jul. 2021	CLIENT:		CHECKED BY: RO	DRAWING TITLE: Proposed East Elevation (Rear) DRAWING NO: 21.1260 / 016 REV NO: _
STAGE: Planning	SCALE: 1 : 100 @ A3	DRAWN BY - DATE: CY - Jul. 2021									
CLIENT:		CHECKED BY: RO									