



Site Plan - 15 Eade Road, N4 1DJ

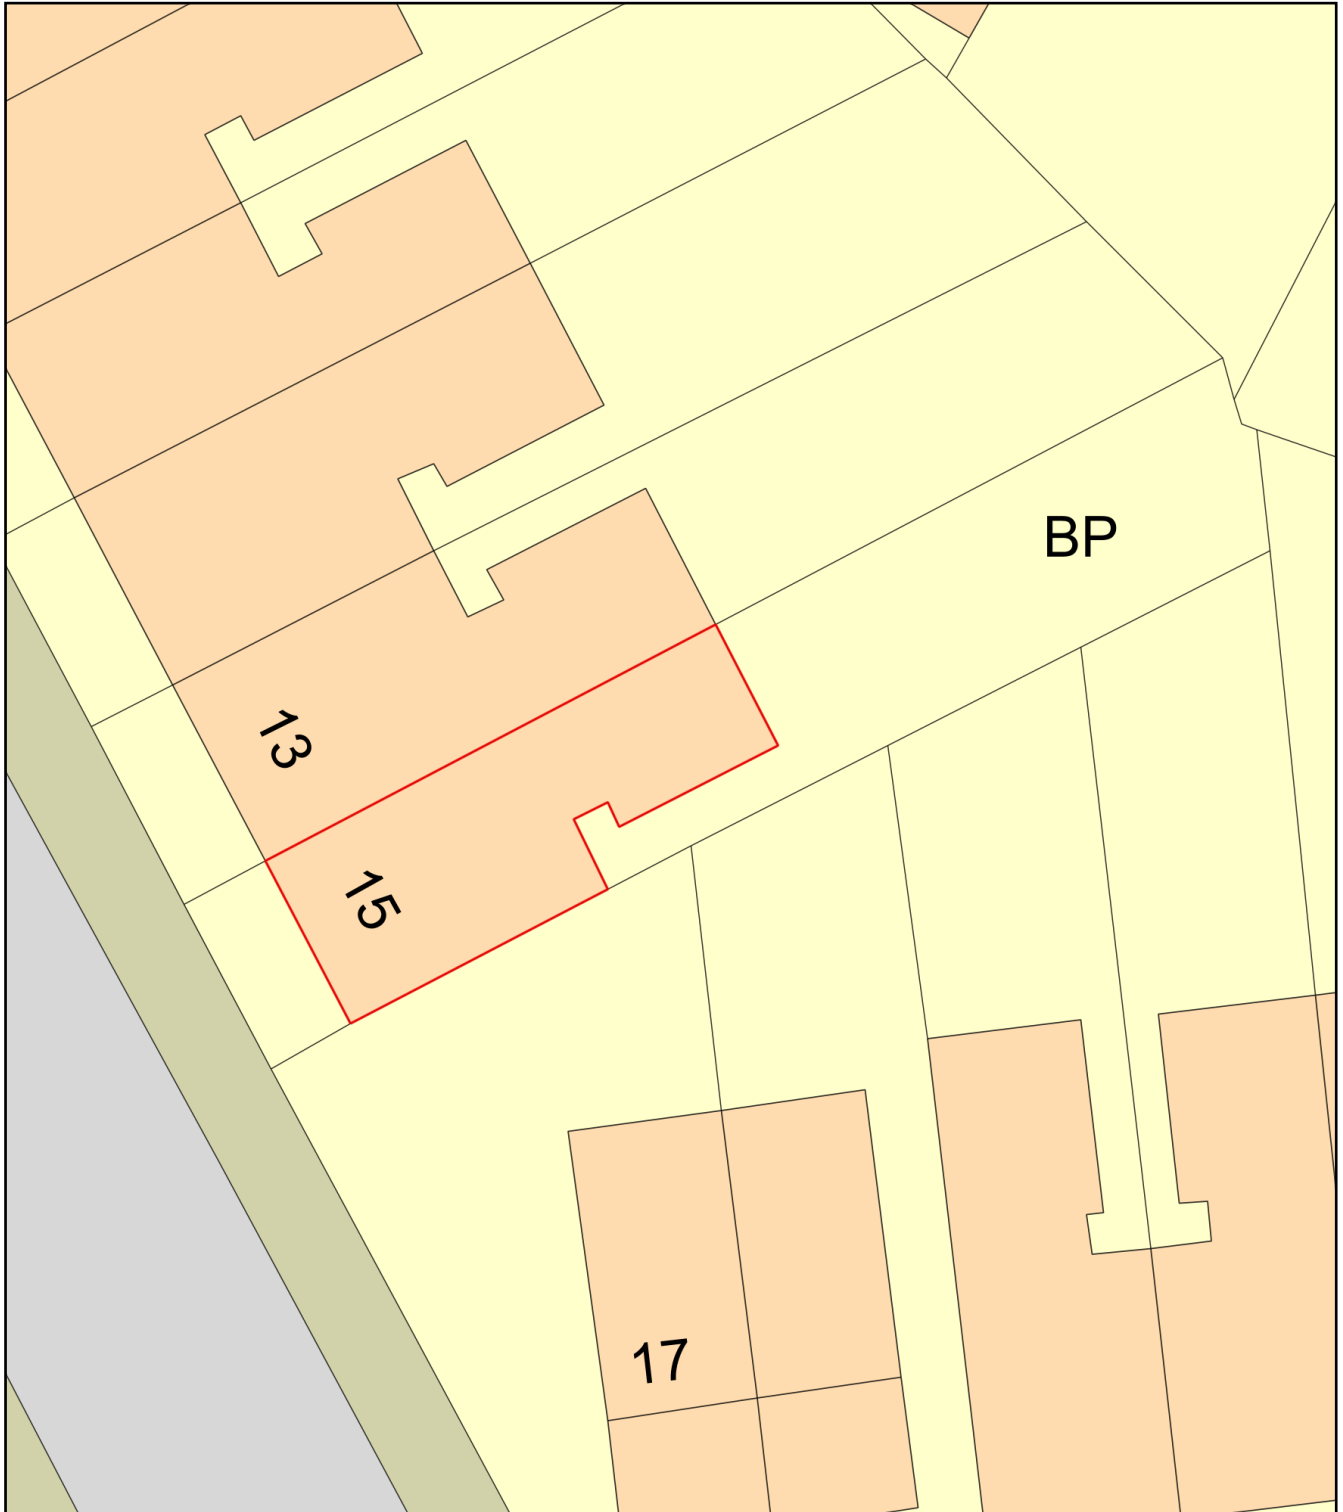

0 10
Metres

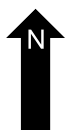

Plan Produced for: Aidan O'Brien

Date Produced: 19 Feb 2023

Plan Reference Number: TQRQM23050175117857

Scale: 1:200 @ A4