



LOCATION PLAN
SCALE 1:1250

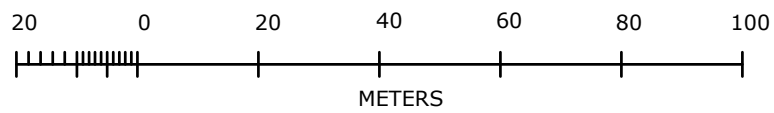

EXISTING SITE PLAN
SCALE 1:500

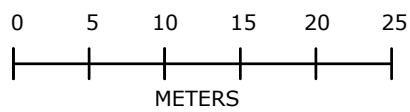

2b Coningsby Rd, N4 1EG, Ground Floor Flat Site Plans

Drawing No.
2144/01

Scale
Various@ A3

Date
Apr'22