


SITE LOCATION

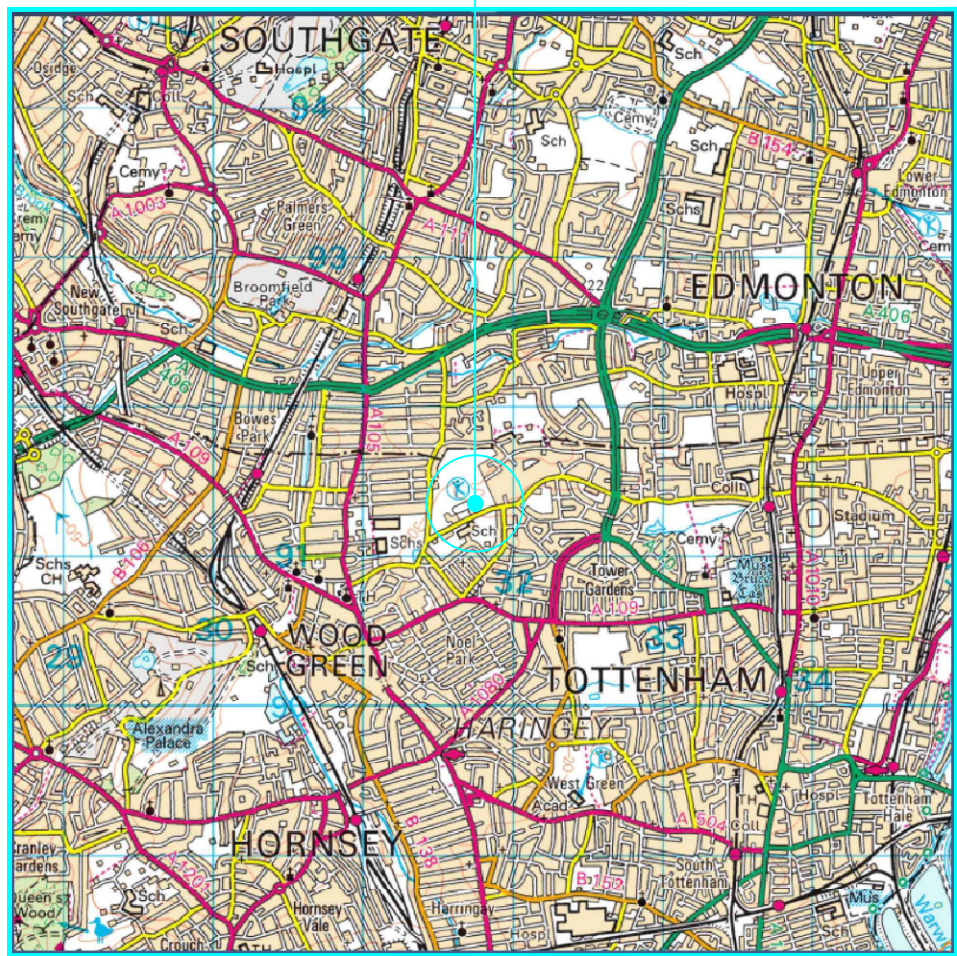


SITE LOCATION
(Scale 1:50000)
Ordnance Survey map extract
based upon Landranger map series
with the permission of the controller of
Her Majesty's Stationery Office
Licence No. 0100023487
Crown copyright.




SITE PHOTOGRAPH

The drawings comply with Vodafone & TEF Standard ICNIRP guidelines.
Designed in accordance with CORNERSTONE documents: SDN0009 + SDN0013

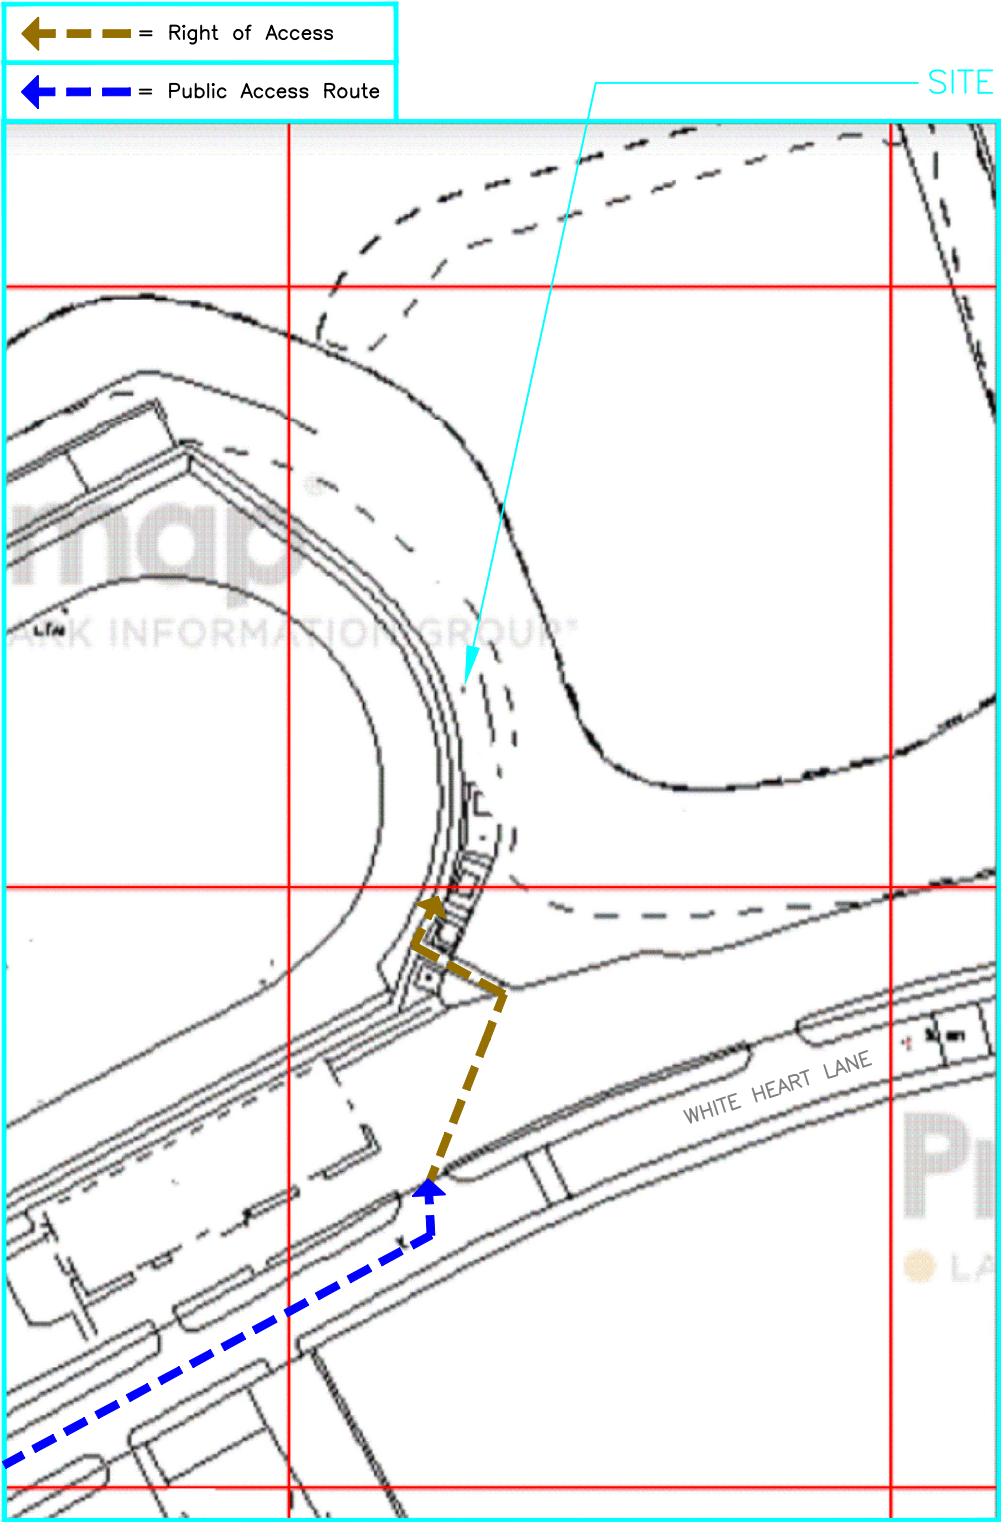

DETAILED SITE LOCATION
(Scale 1:1250)

Based upon Ordnance Survey map extract
with the permission of the Controller of
Her Majesty's Stationery Office.
Crown copyright.
Licence No. 100035093

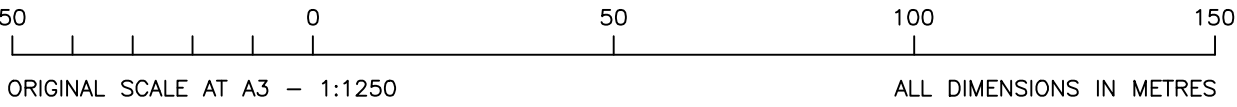

ALL DIMENSIONS ARE IN mm UNLESS NOTED OTHERWISE

N.G.R | E: 531730 N: 191328

DIRECTIONS TO SITE:
HEAD SOUTH ON M1 TOWARD EXIT 2 AT JUNCTION 2, EXIT ONTO BARNET
BY-PASS/GREAT NORTH WAY/A1 TOWARD C. LONDON/HOLLOWAY/A406 EAST/N. CIRCULAR CONTINUE TO FOLLOW BARNET
BY-PASS/GREAT NORTH WAY/A1 CONTINUE ONTO A406 EAST/N. CIRCULAR TURN RIGHT ONTO BOUNDS GREEN RD/A109 TURN LEFT ONTO HIGH ROAD/A105 TURN RIGHT ONTO WHITE HEART LANE SITE WILL BE ON LEFT HAND SIDE AT STADIUM

NOTES:


B	Location Updated	ASE	FR	15.03.23
A	Issued for Approval	ASE	CDS	19.12.22
REV	MODIFICATION	BY	CH	DATE



Cell Name		Opt.
NEW RIVER SPORTS CENTRE		-
Cell ID No		
CTIL	TEF	VF
144410_32	-	31471_55

Site Address / Contact Details
NEW RIVER SPORTS CENTRE
WHITE HART LANE
TOTTENHAM
N22 5QW

Drawing Title: SITE LOCATION MAPS			
Purpose of issue: PLANNING			Dwg Rev:
Drawing Number: 100			B
Surveyed By: CDS	Original Sheet Size: A3		Pack Issue:
Drawn: ASE	Date: 15.03.23	Checked: FR	Date: 15.03.23
			B

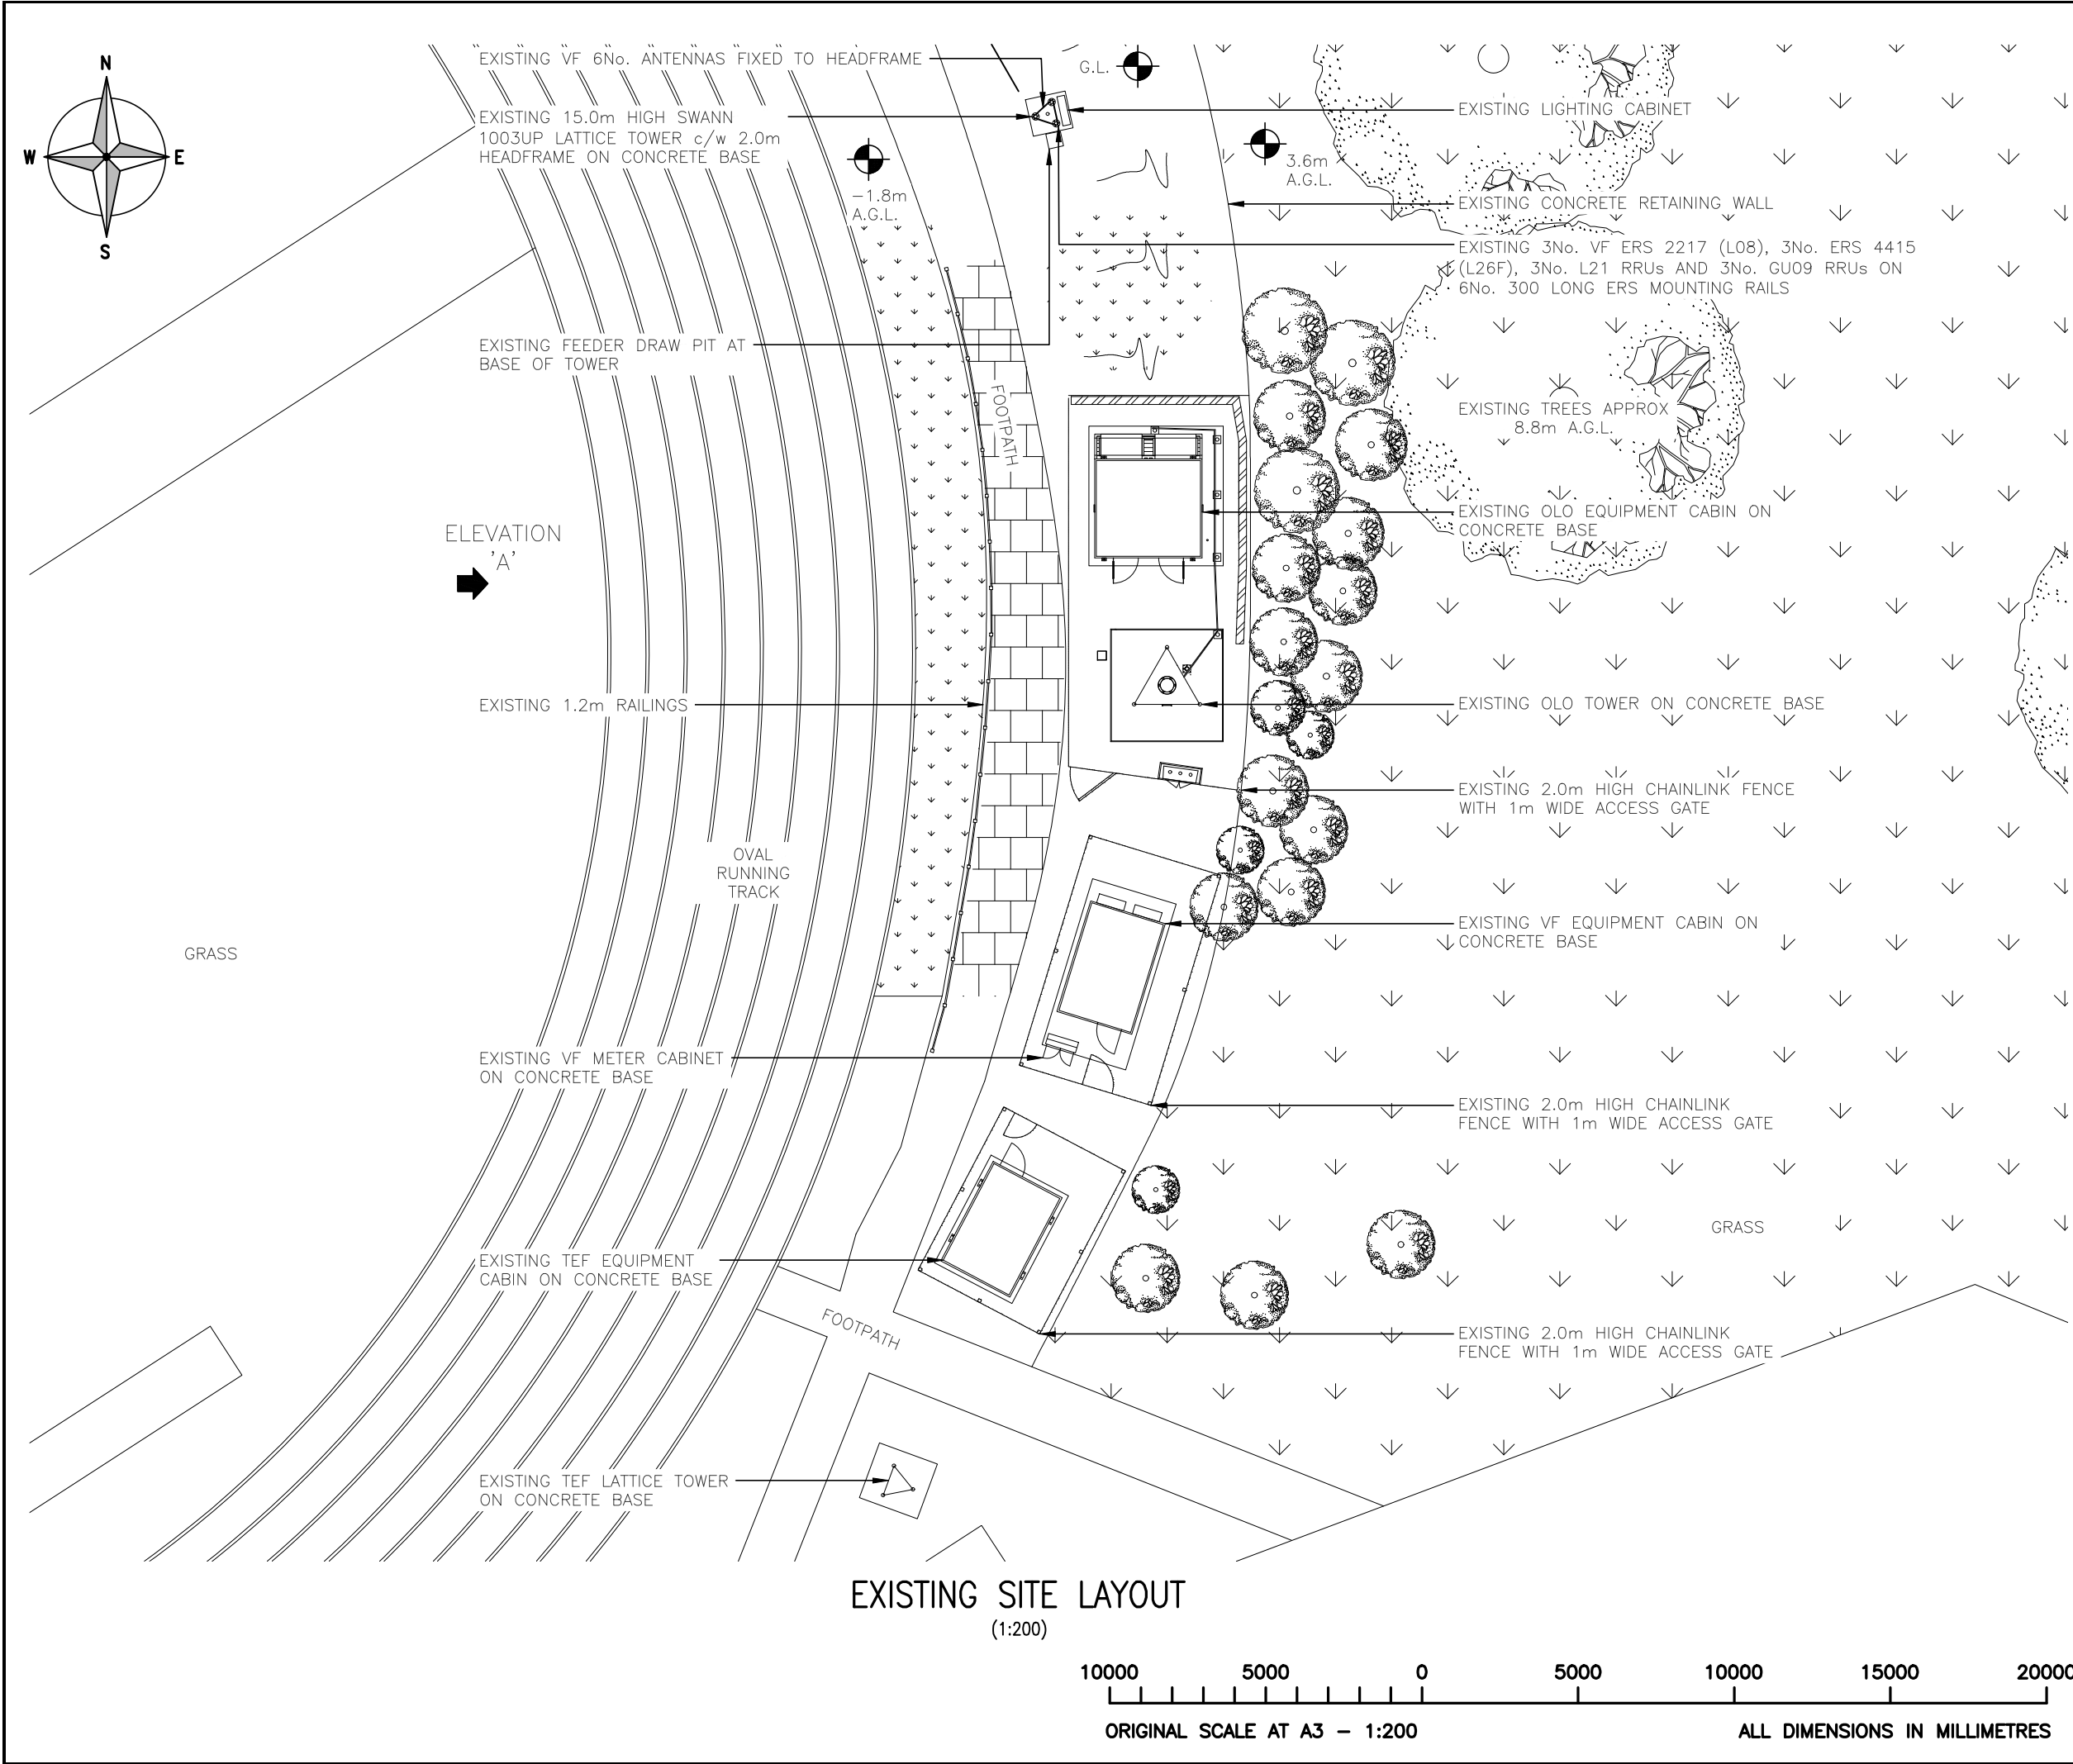

ALL DIMENSIONS ARE IN mm UNLESS NOTED OTHERWISE

N.G.R

E: 531730 N: 191328

NOTES:

A	Issued for Approval	ASE	CDS	19.12.22
REV	MODIFICATION	BY	CH	DATE

waldon

A part of MGroupServices

vodafone

CORNERSTONE - BEACON

Cell Name			Opt.
NEW RIVER SPORTS CENTRE			-
Cell ID No			
CTIL	TEF	VF	
144410_32	-	31471_55	

Site Address / Contact Details


NEW RIVER SPORTS CENTRE
WHITE HART LANE
TOTTENHAM
N22 5QW

Drawing Title:

EXISTING SITE PLAN

Purpose of issue:	PLANNING	Dwg Rev:
Drawing Number:	200	A

Surveyed By:		Original Sheet Size:		Pack Issue:
CDS		A3		
Drawn:	Date:	Checked:	Date:	
ASE	19.12.22	CDS	19.12.22	B

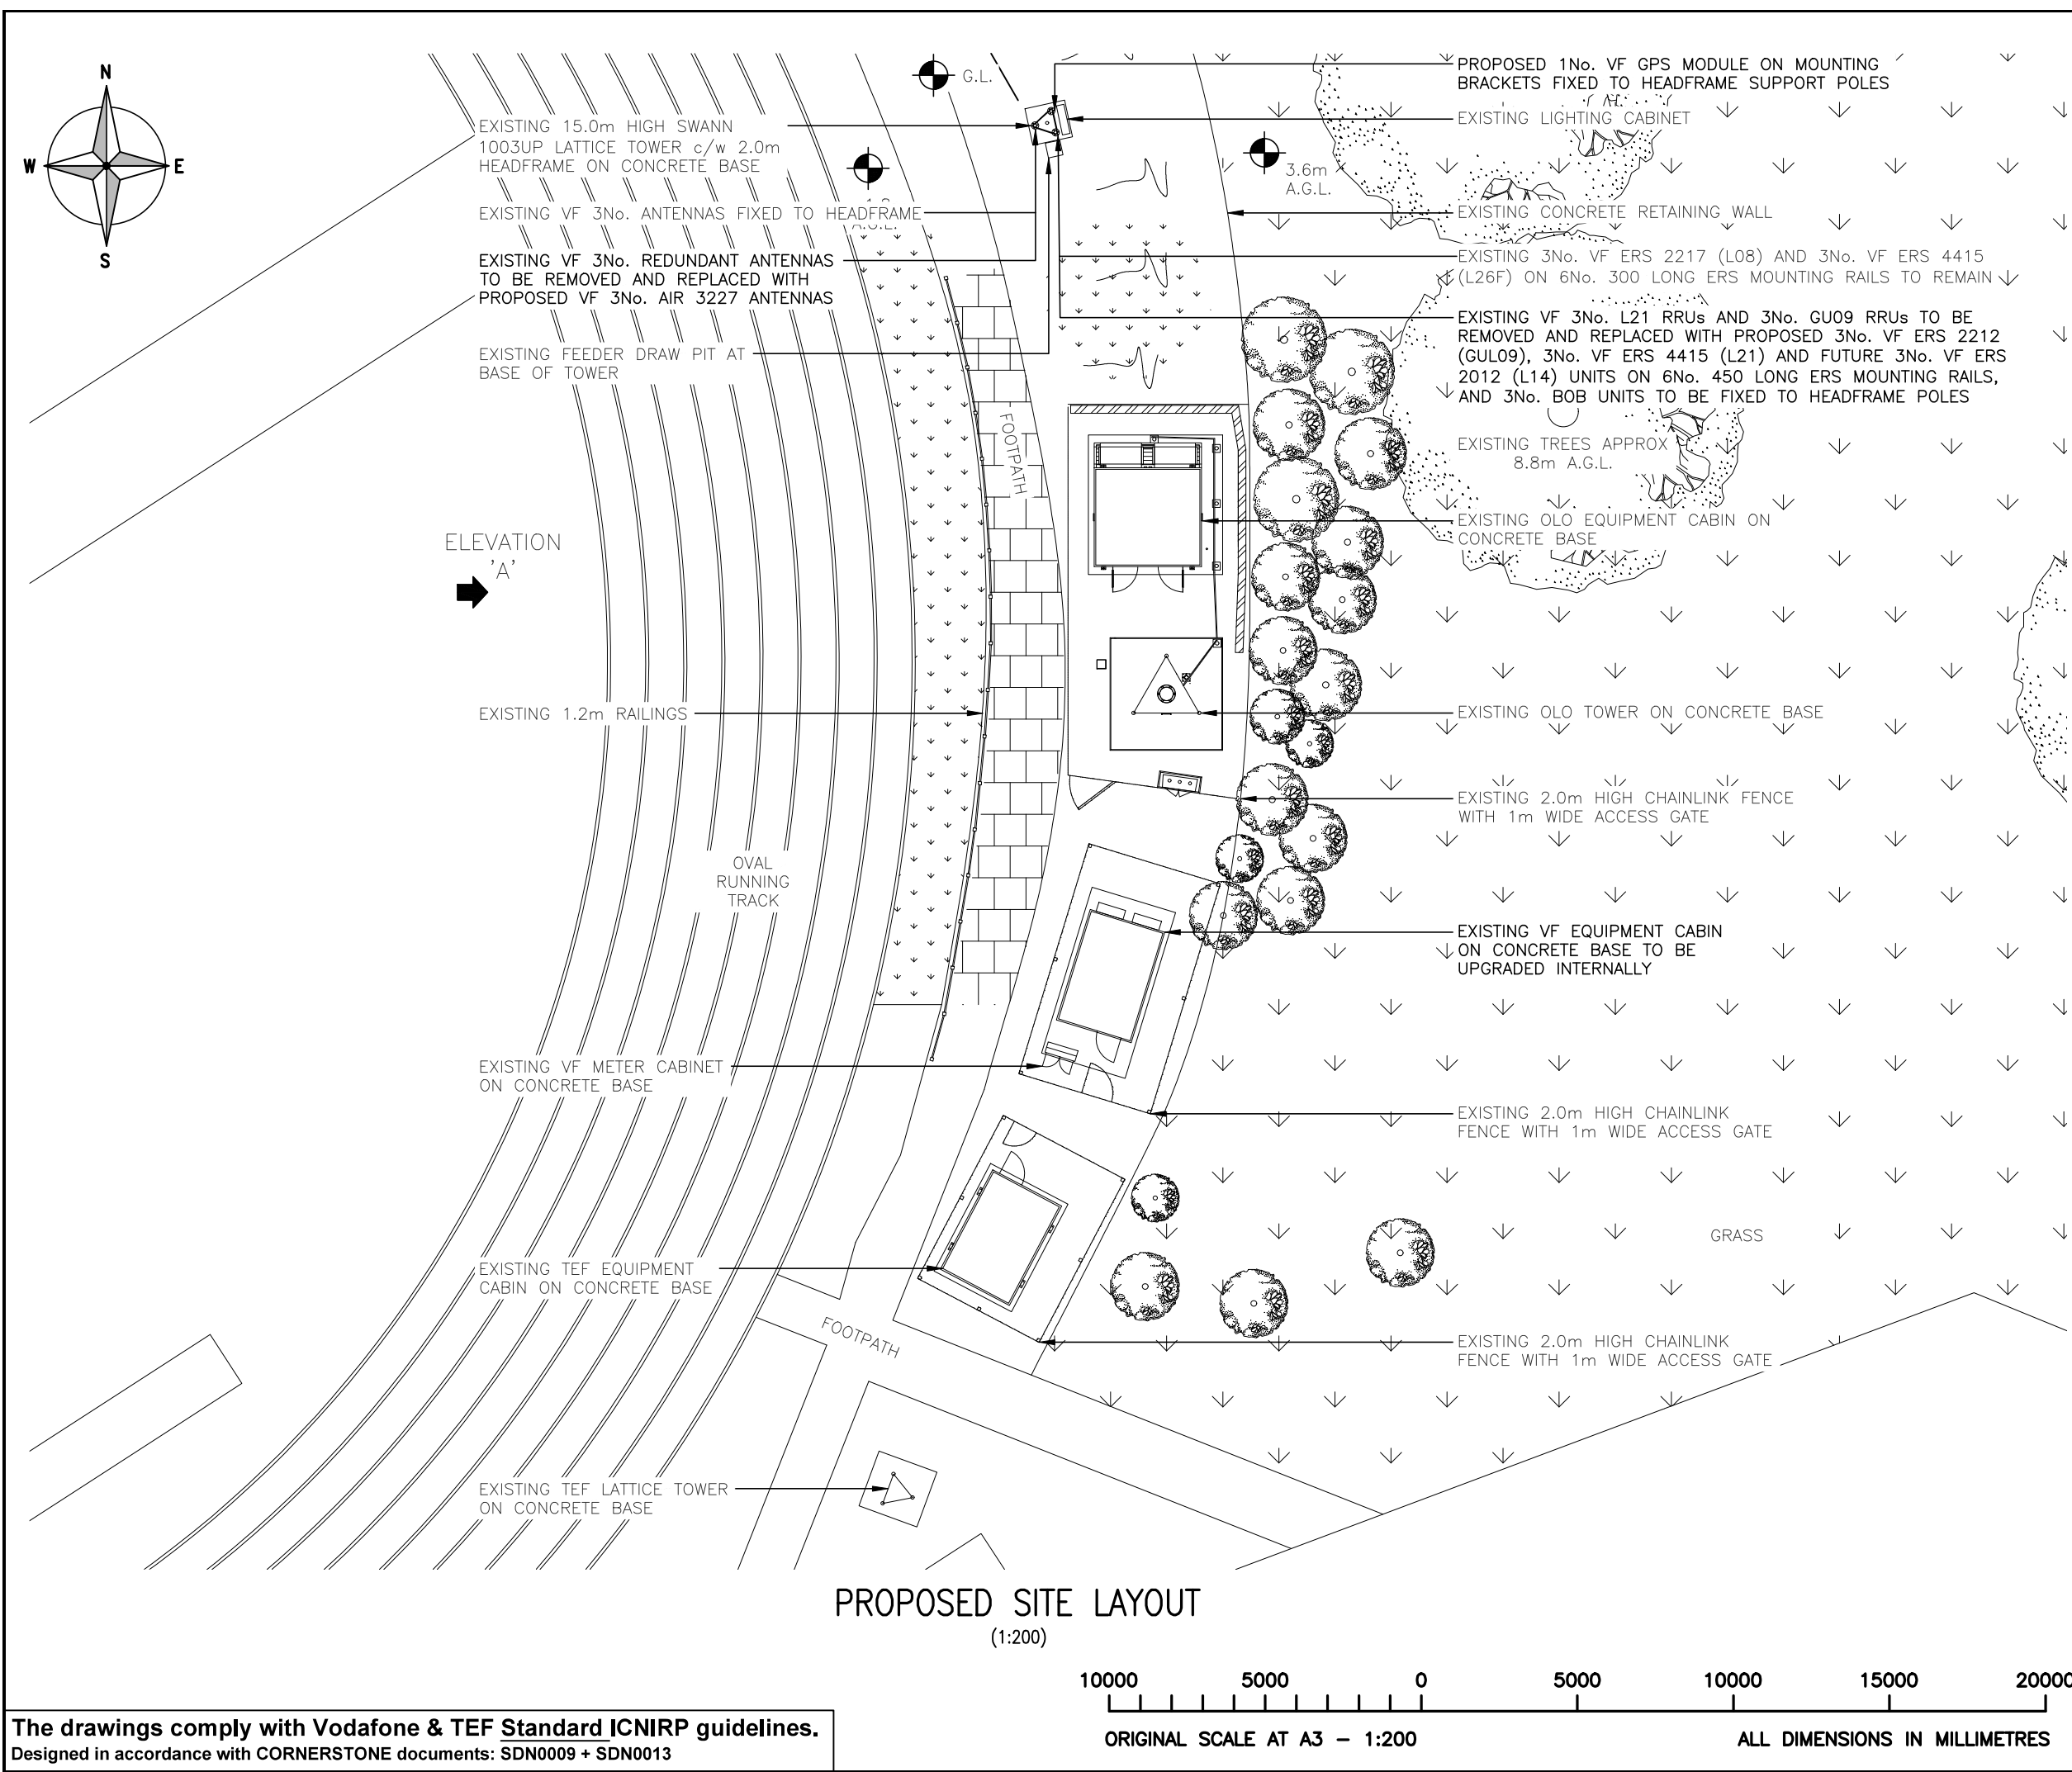

The drawings comply with Vodafone & TEF Standard ICNIRP guidelines.
Designed in accordance with CORNERSTONE documents: SDN0009 + SDN0013

ALL DIMENSIONS ARE IN mm UNLESS NOTED OTHERWISE

N.G.R

E: 531730 N: 191328

NOTES:

A	Issued for Approval	ASE	CDS	19.12.22
REV	MODIFICATION	BY	CH	DATE

waldon

A part of MGroupServices

vodafone

CORNERSTONE - BEACON

Cell Name			Opt.
NEW RIVER SPORTS CENTRE			-
Cell ID No			
CTIL	TEF	VF	
144410_32	-	31471_55	
Site Address / Contact Details			
NEW RIVER SPORTS CENTRE WHITE HART LANE TOTTENHAM N22 5QW			

Drawing Title:
PROPOSED SITE PLAN

Purpose of issue:
PLANNING

Dwg Rev:
A

Drawing Number:
201

Pack Issue:
B

Surveyed By:
CDS



Original Sheet Size:
A3

Drawn:
ASE

Date:
19.12.22


Checked:
CDS

Date:
19.12.22

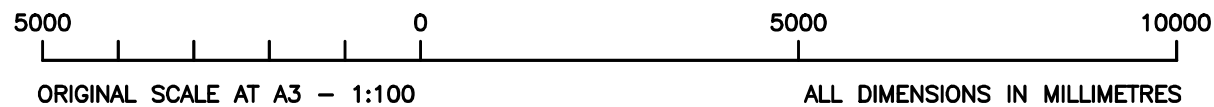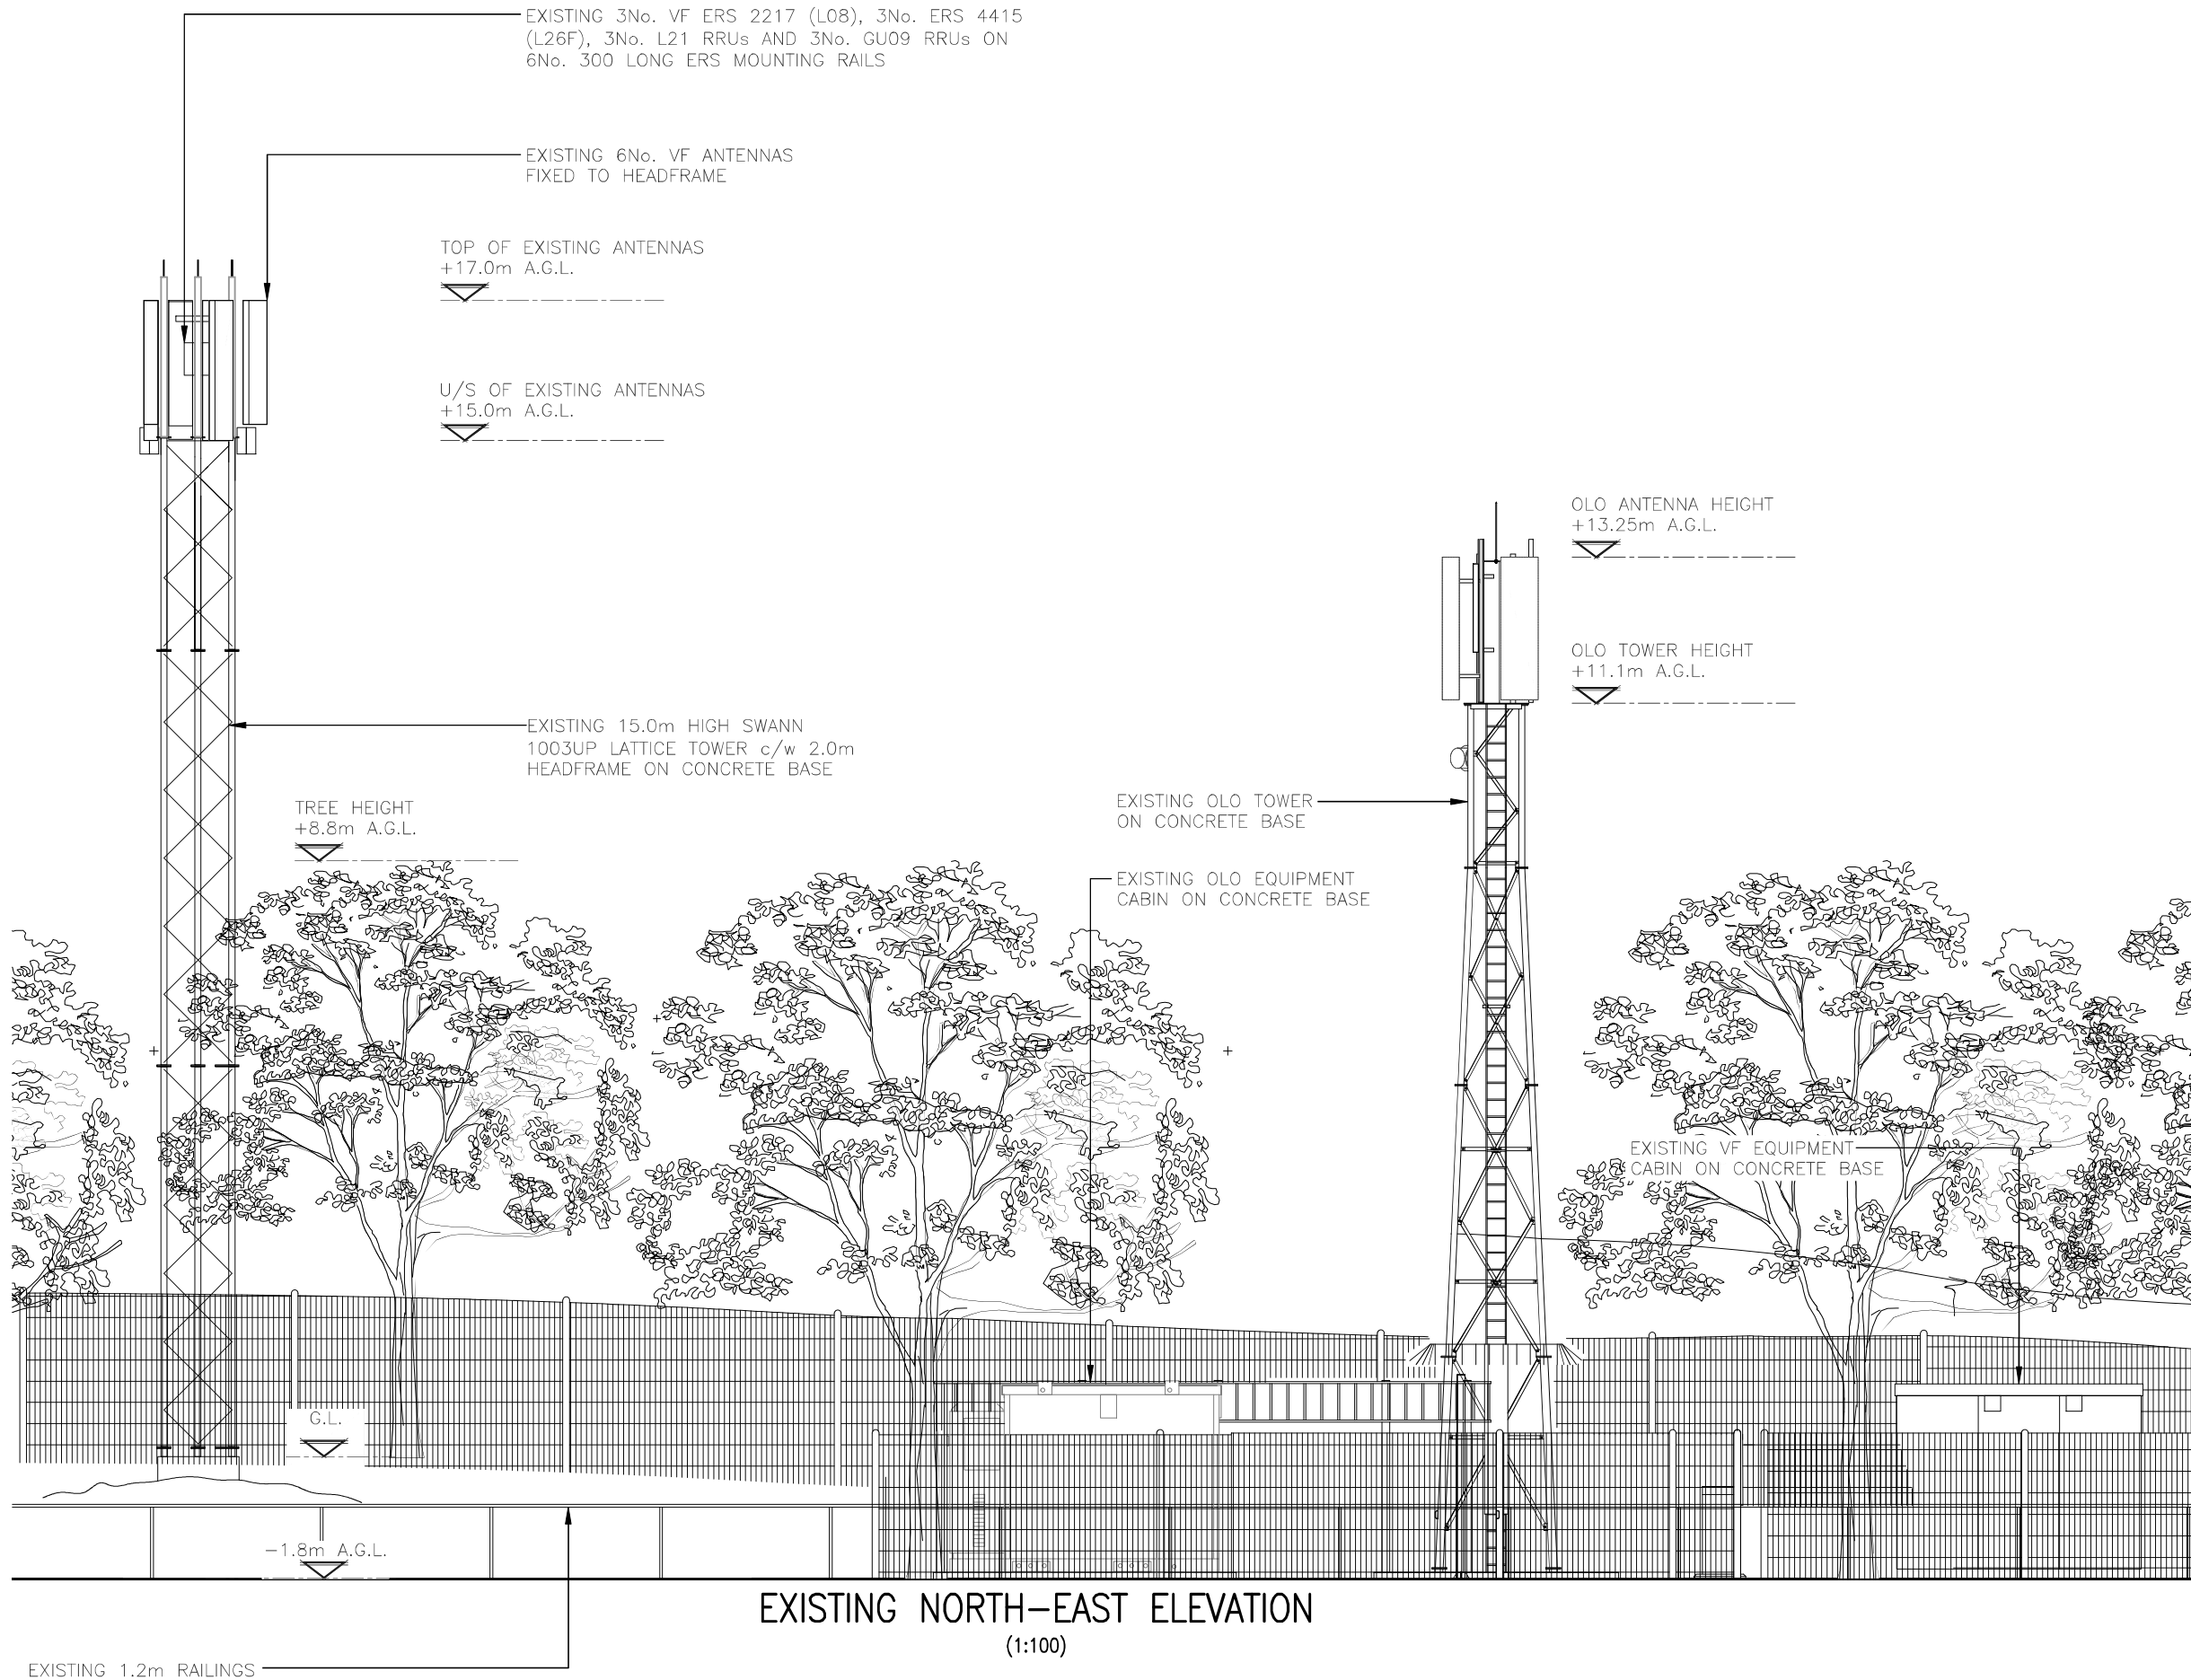


ALL DIMENSIONS ARE IN mm UNLESS NOTED OTHERWISE					
N.G.R		E: 531730		N: 191328	
NOTES:					
B	Equipments Updated	ASE	FR	15.03.23	
A	Issued for Approval	ASE	CDS	19.12.22	
REV	MODIFICATION		BY	CH	DATE

waldon A part of MGroupServices			
vodafone CORNERSTONE - BEACON			
Cell Name			Opt.
NEW RIVER SPORTS CENTRE			—
Cell ID No			
CTIL	TEF	VF	
144410_32	—	31471_55	
Site Address / Contact Details			
NEW RIVER SPORTS CENTRE WHITE HART LANE TOTTENHAM N22 5QW			
Drawing Title: EXISTING SITE ELEVATION			
Purpose of issue: PLANNING			Dwg Rev:
Drawing Number: 300			B
Surveyed By: CDS		Original Sheet Size: A3	
Pack Issue:			
Drawn: ASE	Date: 15.03.23	Checked: FR	Date: 15.03.23
B			

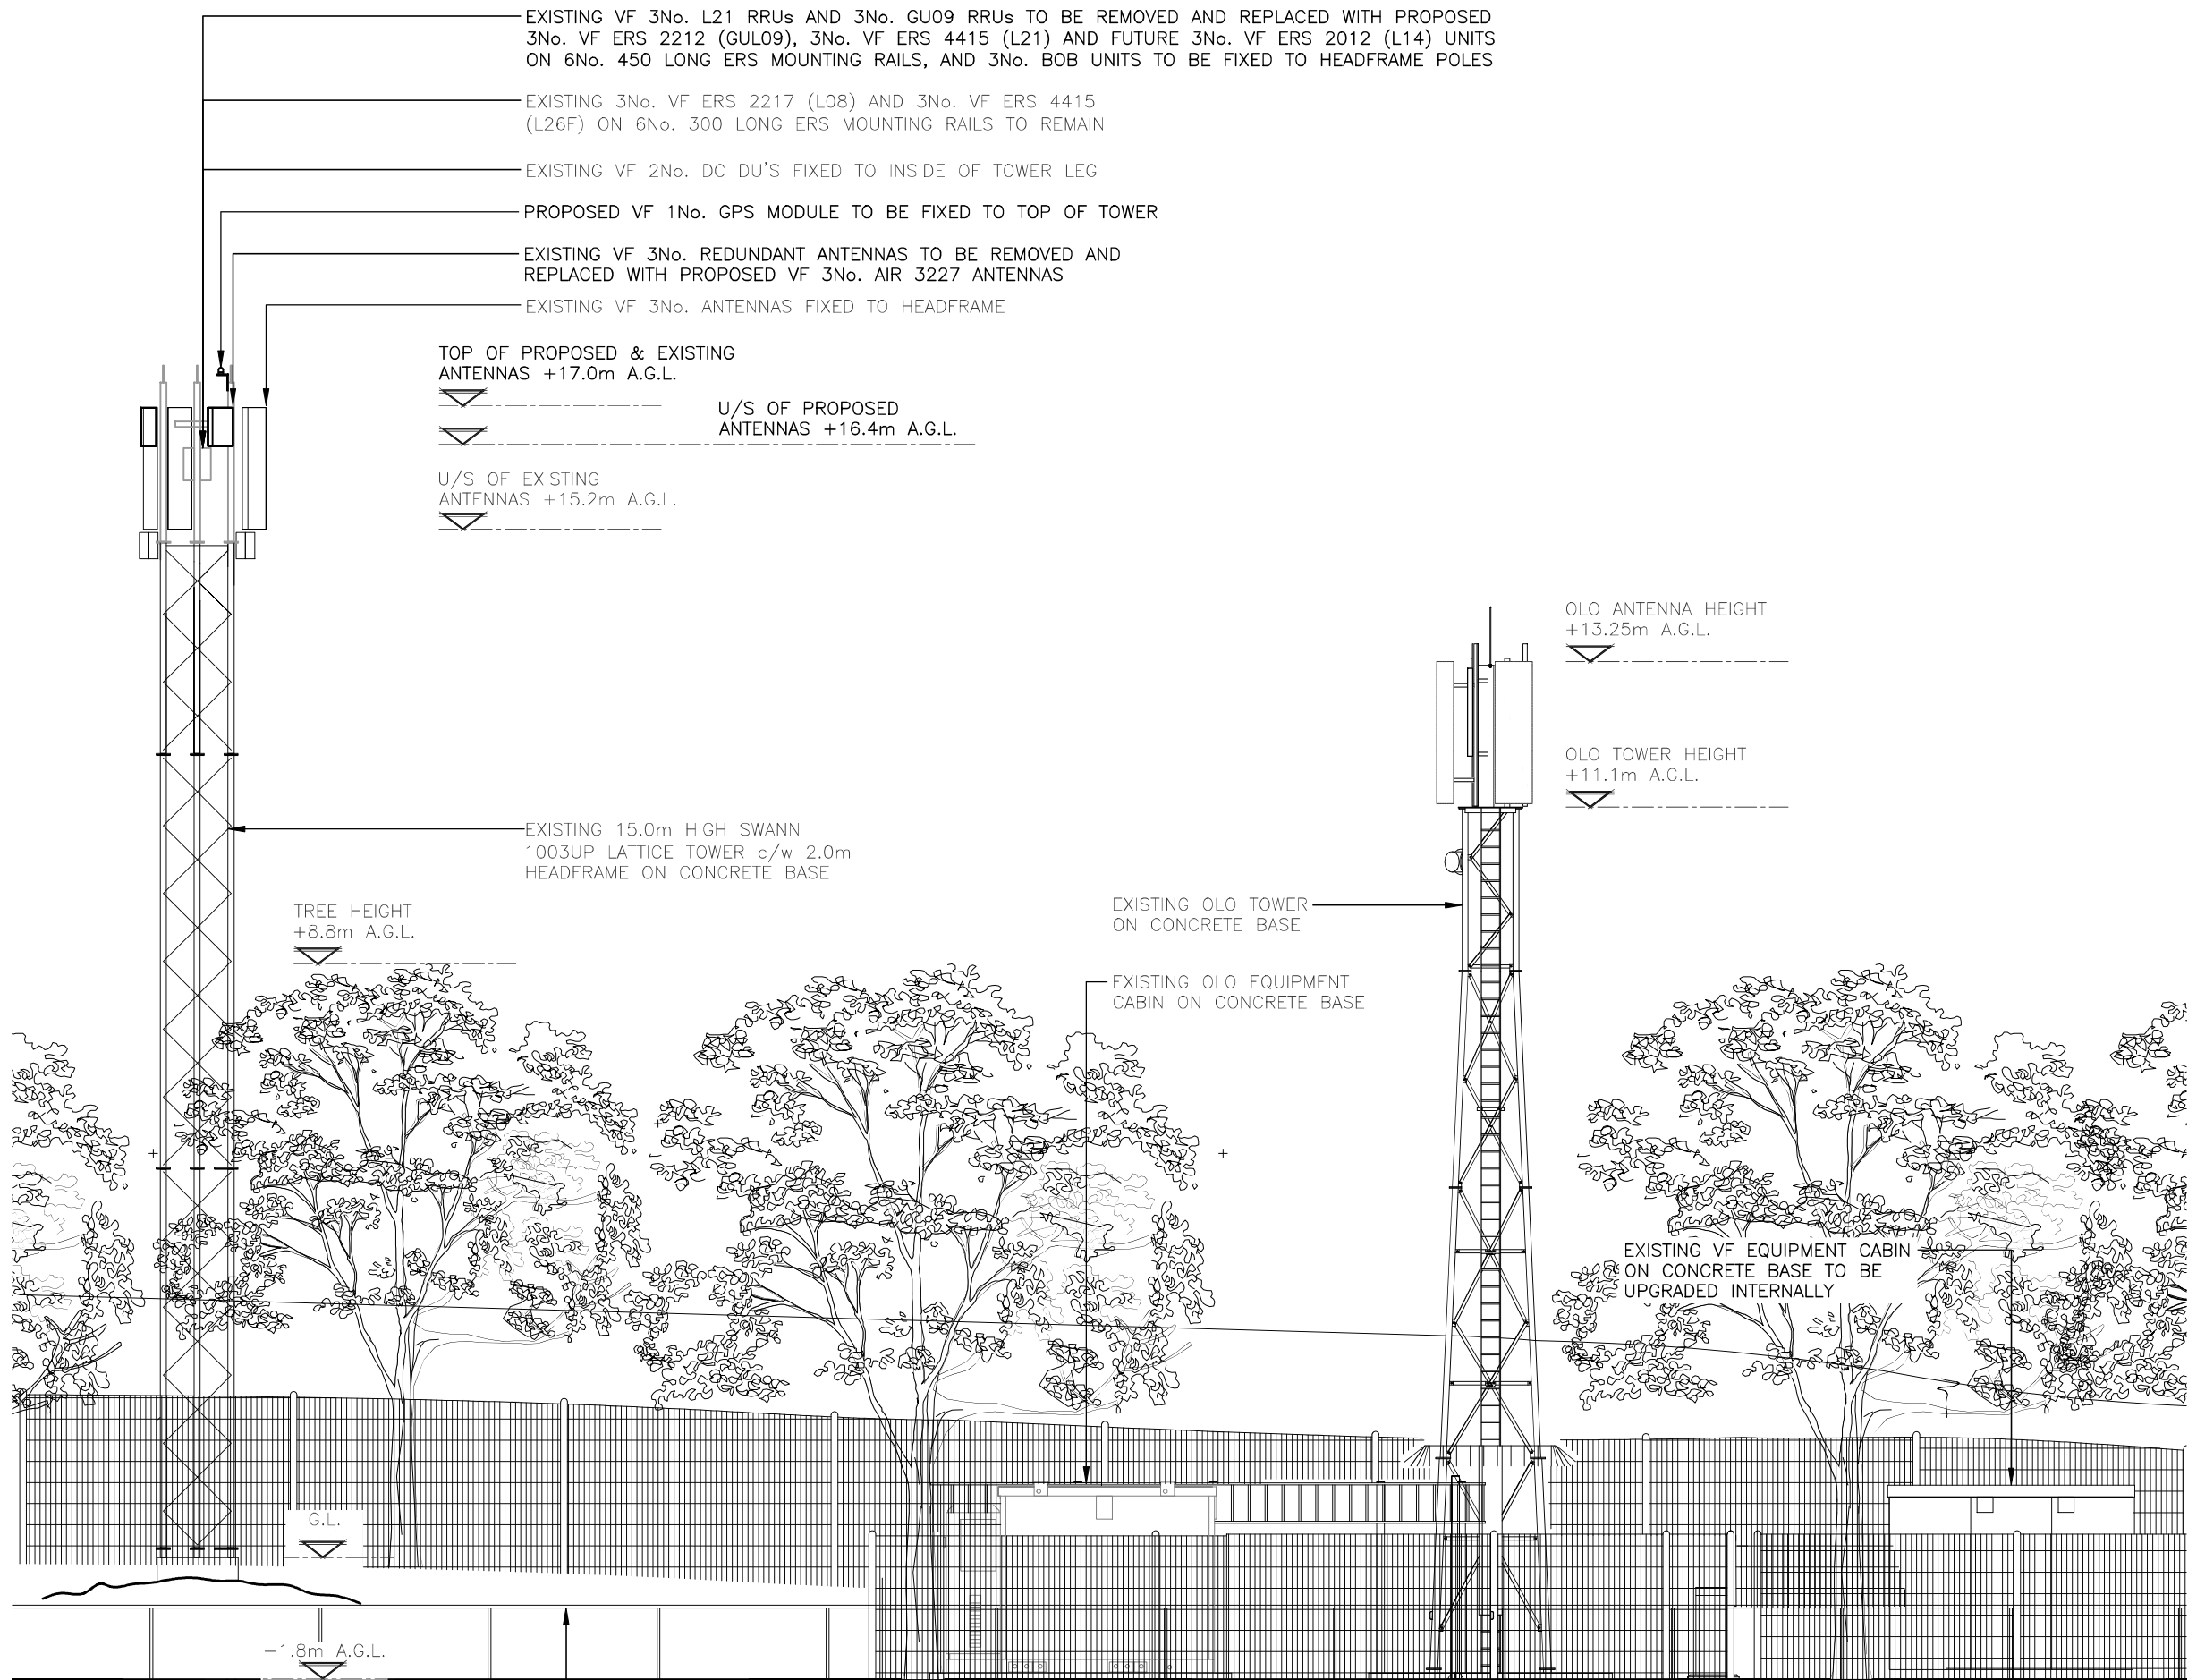

The drawings comply with Vodafone & TEF Standard ICNIRP guidelines.
Designed in accordance with CORNERSTONE documents: SDN0009 + SDN0013

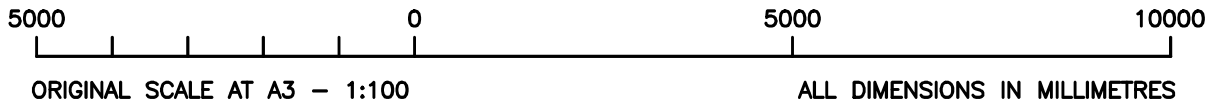

ALL DIMENSIONS ARE IN mm UNLESS NOTED OTHERWISE					
N.G.R		E: 531730		N: 191328	
NOTES:					
B	Equipments Updated	ASE	FR	15.03.23	
A	Issued for Approval	ASE	CDS	19.12.22	
REV	MODIFICATION		BY	CH	DATE



Cell Name			Opt.
NEW RIVER SPORTS CENTRE			—
Cell ID No			
CTIL	TEF	VF	
144410_32	—	31471_55	
Site Address / Contact Details			
NEW RIVER SPORTS CENTRE WHITE HART LANE TOTTENHAM N22 5QW			
Drawing Title: PROPOSED SITE ELEVATION			
Purpose of issue: PLANNING			Dwg Rev:
Drawing Number: 301			B
Surveyed By: CDS		Original Sheet Size: A3	Pack Issue:
Drawn: ASE	Date: 15.03.23	Checked: FR	Date: 15.03.23
			B