


Scale 1:500

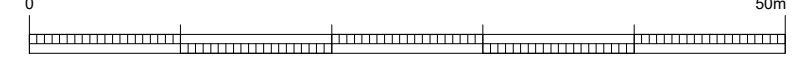

NOTES ©

This map is reproduced upon Ordnance Survey material with the permission of Ordnance Survey on behalf of the Controller of Her Majesty's Stationary Office
© Crown copyright and database rights 2023
Ordnance Survey 0100031673

FOR PLANNING PURPOSES ONLY

REV	DATE	NOTE	BY

Client

MORELAND INVESTMENTS

11A DUNBAR ROAD,
WOOD GREEN,
N22 5BG

Project

PROPOSED SINGLE STOREY
REAR EXTENSION

Title

PROPOSED SITE PLAN /
BLOCK PLAN

Scale	Date
1:500 @ A3	APRIL 2023
Drawn	Checked
AKC	-
Job Number / Drawing Number	Revision
23005-A-PL510	-

COMPASS
DESIGN STUDIO
architectural services