



WWW.ACXISLTD.COM

## PROJECT MANAGEMENT

## General notes

This drawing is copyright protected

Dimensions are not to be scaled from this drawing

and before executing the works.

works.

structural, mechanical and electrical drawings.

authority requirements.

| rev | date | description |
|-----|------|-------------|
|-----|------|-------------|

N10 INF


N10 INF

drawn


## FLOOR PLANS

drawing number revisi

003



NORTH




003 SCALE 1:100



## EXTENSION

EXTENSION



SCALE : 1:100