


Site Plan 116 Grosvenor

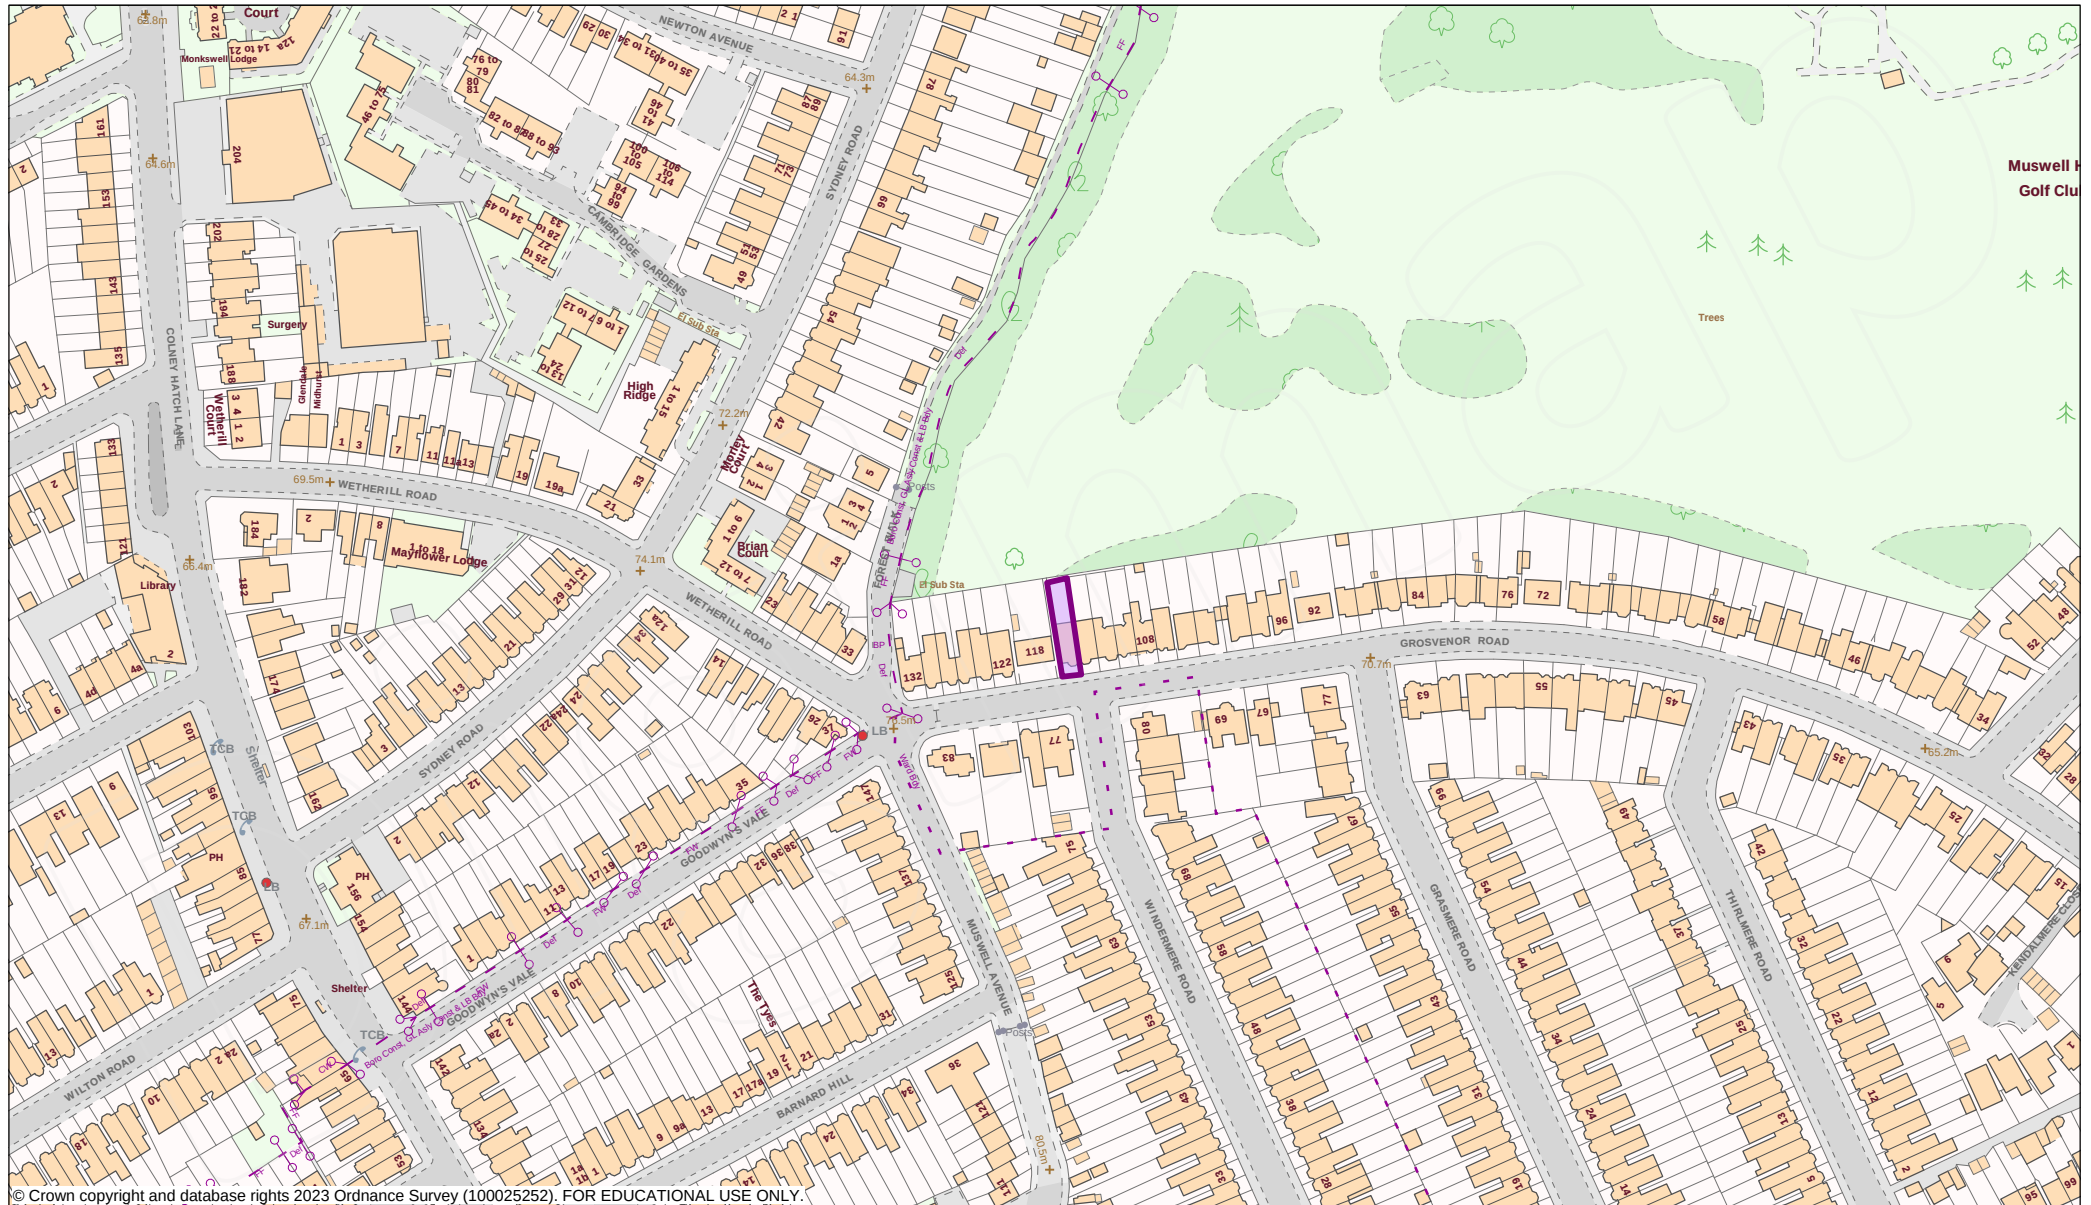


© Crown copyright and database rights 2023 Ordnance Survey (100025252). FOR EDUCATIONAL USE ONLY.



Ella Zabel
Oxford Brookes
University

Scale 1:2500

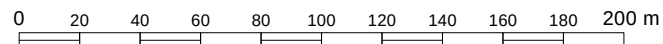

Projection: British National Grid
29 June 2023 11:10

