

RIBA Stage 2

SuDS Strategy

Cornwall Rd



+44 (0)207 0430 418

www.eightassociates.co.uk
info@eightassociates.co.uk

Document prepared for

David Eldridge
Philip Pank Partnership

Date of issue

24/03/2021

Issue no.

2

Our reference

5352-Cornwall Rd-SuDS Strategy-2103-24ap.docx

Document prepared by

Ryan Menezies

Quality assured by

Chris Hocknell

Disclaimer

This report is made on behalf of Eight Associates Ltd. By receiving the report and acting on it, the client – or any third party relying on it – accepts that no individual is personally liable in contract, tort or breach of statutory duty (including negligence).

Contents:

Executive Summary	1
Introduction.....	2
Development Site	5
Flood Risk	6
SuDS Overview	9
SuDS: Site Evaluation	11
Component Evaluation	15
SuDS Proposals	24
Management Plan	28
Conclusions	31
Appendix A: Environment Agency Flood Map	32
Appendix B: Regulated Drainage & Water Search	33
Appendix C: Hydraulic Modelling Results	34
Appendix D: SuDS Inspection & Maintenance Checklist	35
Appendix E: Existing Site Plan	36
Appendix F: Proposed Site Plan	37
Appendix G: Preliminary SuDS Layout.....	38
Appendix H: Haringey SuDS Proforma	39

Executive Summary

SuDS Strategy

Cornwall Rd

eight
associates

+44 (0)207 0430 418

www.eightassociates.co.uk
info@eightassociates.co.uk

Overview

The proposed project consists of redeveloping the existing site to provide nine new high-quality residential units. Block 1 is a 3-storey building consisting of 3 x 1 bedroom 2 person apartments. The ground floor apartment is 50m² in area and has access to both front and rear gardens. The first and second floor apartments are 51 m² in area and have access to private balconies. Block 2 is a 3-storey building, which consists of 2 x 2-bedroom 3 person apartments on the ground floor, each with an area of 79m² and access to private front and rear gardens. The first and second floors consist of 4 x 2-bedroom 4 person apartments, each with an area of 72.5m² and access to private balconies. Additionally, included within the proposal are fully accessible wheelchair homes.

Eight Associates has been appointed to carry out a sustainable drainage systems (SuDS) strategy for the proposed development at Cornwall Rd (N15 5AR) in the London Borough of Haringey. The total site area is approximately 872.5m² or 0.08725 ha.

Sustainable drainage systems

A SuDS strategy has been proposed for the development in accordance with all relevant best-practice guidance and the principles of the sustainable drainage hierarchy, along with local planning policy requirements. The suitability of specific SuDS components has been evaluated based on the site and development proposals. A number of SuDS components are proposed as part of a surface water drainage strategy has been for the site, specifically:

- Green roofs.
- Pervious paving.
- Attenuation storage.
- Planting and soft landscaping.
- Flow control device to limit rate of discharge from site.

Preliminary hydraulic modelling of the proposed development site has been undertaken based on a notional surface water drainage network, using the hydraulic modelling software, Flow. The preliminary hydraulic modelling demonstrates that the proposed SuDS components would be viable for the surface water drainage strategy for the site, in order to achieve the targeted discharge rates, whilst mitigating

flood risk to the site and surrounding area. Targeted discharge rates are subject to change, following the review and verification by a structural/drainage engineer during the detailed design stages.

The proposed SuDS components will allow the development to meet surface water management requirements for water quantity, whilst also providing a range of additional benefits for water quality, biodiversity and ecological value, amenity value, and health and wellbeing of residents.

An outline management plan has been developed for the proposed SuDS components, providing indicative schedules of monitoring, management and maintenance activities to be implemented after handover of the development. Note that a detailed management plan will be developed during the detailed design stages. Where applicable, guidance on management and maintenance from system manufacturer's must be adhered to.

Introduction

SuDS Strategy

Cornwall Rd

eight
associates

+44 (0)207 0430 418

www.eightassociates.co.uk
info@eightassociates.co.uk

Introduction

Eight Associates has been appointed to develop a sustainable drainage systems (SuDS) strategy for the proposed development at Cornwall Rd. The report will evaluate the suitability of the development site for incorporation of SuDS within the development proposal. Specific SuDS components will be recommended based on their suitability to manage surface water run-off within the constraints of the development.

About the scheme

The total site area is approximately 872.5m² or 0.08725 ha. The existing site is approximately 50% hard landscaping, there is also an area of soft landscaping to the east of the site.

The Cornwall Rd comprises of redevelopment of the land to provide two 3-storey residential buildings. The development is located in the London Borough of Haringey (N15 5AR).

Planning Context

National Planning Policy Framework 2019

The National Planning Policy Framework 2019 (NPPF) requires that all local planning authorities ensure that proposed developments do not increase the potential for flood risk on a site. The NPPF not only requires that flood risk is minimised, but that the development is appropriately flood resilient, giving priority to the use of sustainable drainage systems (SuDS).

As a result of this, all new developments should utilise SuDS unless there are practical reasons for not doing so. The proposed site should ensure run-off rates are sufficiently managed and not increased as a result of the development, with the aim of achieving greenfield run-off rates where feasible.

The London Plan 2021

The London Plan is the spatial development strategy, developed by the Mayor of London and the Greater London Authority (GLA), for the 32 London boroughs and the City of London. Policy SI13 relates to SuDS, this requires the below are considered:

- Development proposals should aim to achieve greenfield run-off rates and manage surface water run-off as close to its source as possible, in accordance with the sustainable drainage hierarchy.
- There should be a preference for 'green' over 'grey' features and the delivery of multi-benefits from SuDS features.
- Proposals for impermeable paving should be refused, unless they can be shown to be unavoidable (including on small areas such as front gardens and driveways).

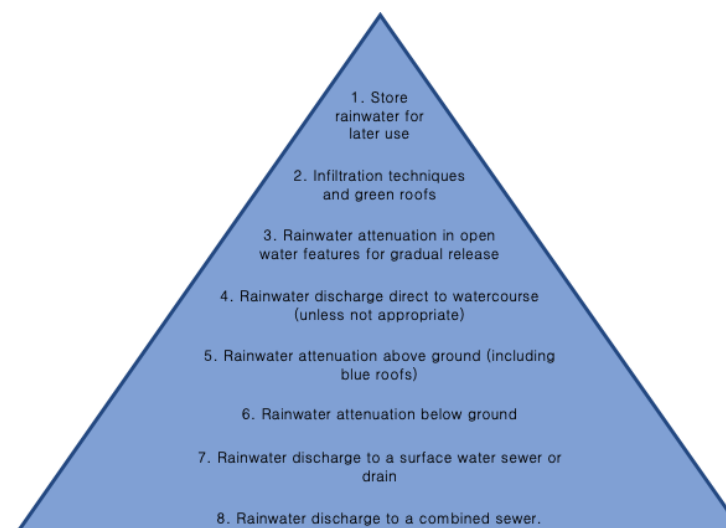


Figure 1: Sustainable drainage hierarchy.

Introduction

SuDS Strategy

Cornwall Rd

eight
associates

+44 (0)207 0430 418

www.eightassociates.co.uk
info@eightassociates.co.uk

Sustainable Design and Construction SPG 2014

This GLA document provides guidance to London boroughs and developers on design and construction measures that may be implemented to meet London Plan requirements, including guidance on the following:

- Specific conditions and consideration on flood risk to basements, along with recommended mitigation measures.
- Climate change resilience, including increased rainfall intensities and rising sea levels.
- Major developments for pre-developed sites must achieve at least 50% attenuation of pre-development surface water run-off at peak times.
- There may be situations where it is not appropriate to discharge at greenfield run-off rates (i.e. where the calculated greenfield run-off rate is extremely low and the final outfall of a piped system would be prone to blockage); in this instance an appropriate minimum discharge rate would be 5 l/s per outfall.
- Site conditions that should be considered when assessing the suitability of SuDS include potential contaminants, catchment area, local hydrology and development type.
- Infiltration SuDS proposals should consider soil permeability, ground stability, depth to water table, soil attenuation, potential contaminants and local hydrology.

Haringey Local Plan

Policy SP5 'Water Management and Flooding' of the Local Plan 2017 states:

The Council will require all development in Haringey to be water efficient during construction and operation and to reduce all forms of flood risk. All development shall:

- Improve the water environment, water quality and drainage systems;
- Minimise water use and illustrate how development would contribute to general and flash flooding;
- Take account of flood risk vulnerability classification as set out in paragraph 100 of the NPPF and will apply the NPPF Sequential Test and Exception Test;
- Implement measures to prevent (or mitigate as last resort) local surface water and downstream flooding;
- Implement Sustainable Drainage Systems from strategic to individual site level to improve water attenuation, quality and amenity;

- Restore and enhance the Blue Ribbon Network including Pymmes Brook, Moselle Brook, the River Lee and its tributaries, deculverting wherever feasible, to improve water quality and amenity of these waterways and to help reduce flood risk (in line with London River Action Plan); and
- Require higher resilience and levels of flood protection for critical infrastructure to ensure the protection of essential services such as water and power

Site Overview

SuDS Strategy

Cornwall Rd

eight
associates

+44 (0)207 0430 418

www.eightassociates.co.uk
info@eightassociates.co.uk

Site Location

The Cornwall Rd development site (N15 5AR) is located off Cornwall Rd, with Gorleston Rd to the south. The site is bound on either side by residential buildings (Figure 2).

The existing site is approximately 50% hard landscaping, there is also an area of overgrown vegetation to the east of the site. The existing site is considered to not be positively drained as there is currently no foul or surface water drainage network on the site and no dedicated sustainable drainage systems (SuDS).

The underlying geological characteristics of the surrounding area have been determined using the British Geological Survey's 'Geology of Britain Viewer':

- Bedrock geology – London City Formation (clay, silt and sand)
- Superficial geology – None recorded



Figure 2: Map showing location of development site

Flood Risk

SuDS Strategy

Cornwall Rd

eight
associates

+44 (0)207 0430 418

www.eightassociates.co.uk
info@eightassociates.co.uk

Annual probability of flooding

The Environment Agency's Flood Map for Planning confirms that the site is in flood zone 1; 'an area with a low probability of flooding' (Figure 5). Flood zone 1 comprises areas assessed as having a 1% AEP (1 in 100 years) or less annual probability of flooding from rivers and the sea. As the development site is less than 1 hectare and is located in flood zone 1, a site-specific flood risk assessment (FRA) is not required, provided the site is not affected by other sources of flooding. The full Environment Agency Flood Map for Planning report is given in Appendix A.

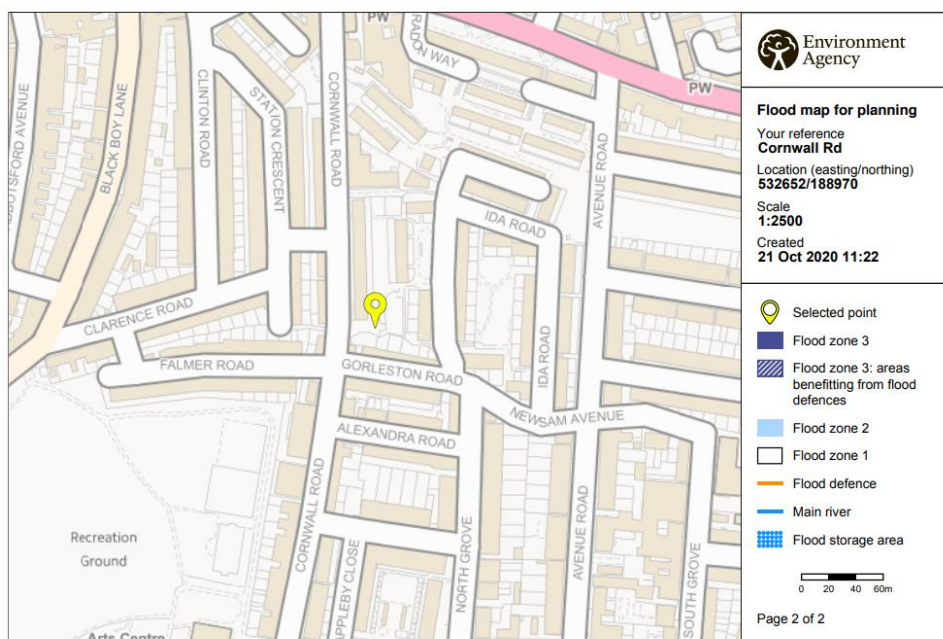


Figure 5: Environment Agency flood map for planning

Flood risk from rivers and sea

In accordance with Environment Agency's Risk of Flooding from Rivers and the Sea mapping tool, the development site has a very low risk of flooding from rivers and the sea (Figure 6). The annual probability of flooding from the rivers and the sea is less than 1 in 1,000 (<0.1% AEP).



Figure 6: Environment Agency risk of flooding from rivers and the sea map

Flood Risk SuDS Strategy Cornwall Rd

eight
associates

+44 (0)207 0430 418

www.eightassociates.co.uk
info@eightassociates.co.uk

Surface water (pluvial)

In accordance with the Environment Agency's Risk of Flooding from Surface Water mapping tool, the development site is primarily at low risk of flooding from surface water (pluvial) sources, however, there are areas at moderate risk on Cornwall Rd and Gorleston Rd with flood depths of approximately 0.3m (Figure 7).



Figure 7: GeoSmart risk of flooding from surface water map

Groundwater

GeoSmart's Groundwater Flood Risk (GW5) map (Figure 8) indicates that the development site is considered to be at negligible risk of groundwater flooding. Further investigation may be required, including surveying of ground conditions at the site, to confirm the site-specific geological and groundwater conditions with respect to groundwater flood risk.



Figure 8: GeoSmart Groundwater Flood Risk (GW5) map

Flood Risk SuDS Strategy Cornwall Rd

Surface water (pluvial)

National and local planning policy requires that all developments should consider the vulnerability of building users when carrying out flood risk assessments. In accordance with current Environment Agency guidance and the National Planning Policy Framework (NPPF) 2019, areas of the proposed development are considered to be 'more vulnerable' – private residential units.

The sequential test

Planning policy and the NPPF typically requires that new developments must undertake a sequential test, if they are located in Flood Zone 2 or 3, or if a sequential test has not already been carried out for a development of the same type at the development site. However, a development is not required to undertake a sequential test if one has already been carried out for the same type of development at the site; the development is a minor development; the development involves the change of use; or is located in Flood Zone 1 (provided there are no other flooding issues in the area).

The development is a major development and is located in Flood Zone 1, therefore a sequential test is not required.

The exception test

Planning policy requires that new developments must undertake an exception test, if they meet the specific flood risk vulnerability and Flood Zone classifications outlined in Table 1, in order to confirm that the site and its users are safe if the site is at risk of flooding.

As the site is considered 'more vulnerable' but is within Flood Zone 1, the proposed development may proceed without an exception test being carried out, see Table 1.

Table 1: Flood risk vulnerability and Flood Zone 'compatibility' for the exception test

Flood Zones	Flood risk vulnerability classification				
	Essential infrastructure	Highly vulnerable	More vulnerable	Less vulnerable	Water compatible
Flood Zone 1	✓	✓	✓	✓	✓
Flood Zone 2	✓	Exception test required	✓	✓	✓
Flood Zone 3a	Exception test required	X	Exception test required	✓	✓
Flood Zone 3b	Exception test required	X	X	X	✓

✓ Development permitted

X Development not permitted

Flood risk conclusions

The development site is located in Flood Zone 1 and therefore is not required to undertake the sequential test or exception test. The risk of flooding to the development site, from specific common sources of flooding, has been assessed. The risk from the respective sources of flooding is as follows:

- Rivers and the sea – very low risk.
- Pluvial (surface water) – low risk, although there are areas on Cornwall Rd and Gorleston Rd with potential for flooding.
- Groundwater – negligible risk.

SuDS Overview

SuDS Strategy

Cornwall Rd

eight
associates

+44 (0)207 0430 418

www.eightassociates.co.uk
info@eightassociates.co.uk

Introduction to SuDS

Sustainable drainage systems (SuDS) are drainage systems designed to maximise the opportunities and benefits that can be secured from surface water management. SuDS are considered to be environmentally beneficial due to their ability to manage water and flood risk within the urban and built up environment, and take account of water quality by minimising water pollution, whilst also providing the opportunities for improvements in biodiversity and amenity space for the local community.

SuDS are able to replicate the natural environment, capturing rainfall and slowing down water at its source, whilst having the ability to allow water to infiltrate and provide water storage, to slow down run-off into streams and rivers.

The SuDS Manual highlights the importance of SuDS design providing a number of benefits to the sustainability of the site (see Figure 9). In addition to slowing down water run-off and reducing flood risk, SuDS can also protect the ecology and natural hydrological systems on and surrounding the site; prevent water pollution to allow the system to be resilient for future change; create biodiverse green spaces to contribute to habitat connectivity and supporting local biodiversity; and provide a social place for the local community that can enhance the visual character of a space in a safe environment.

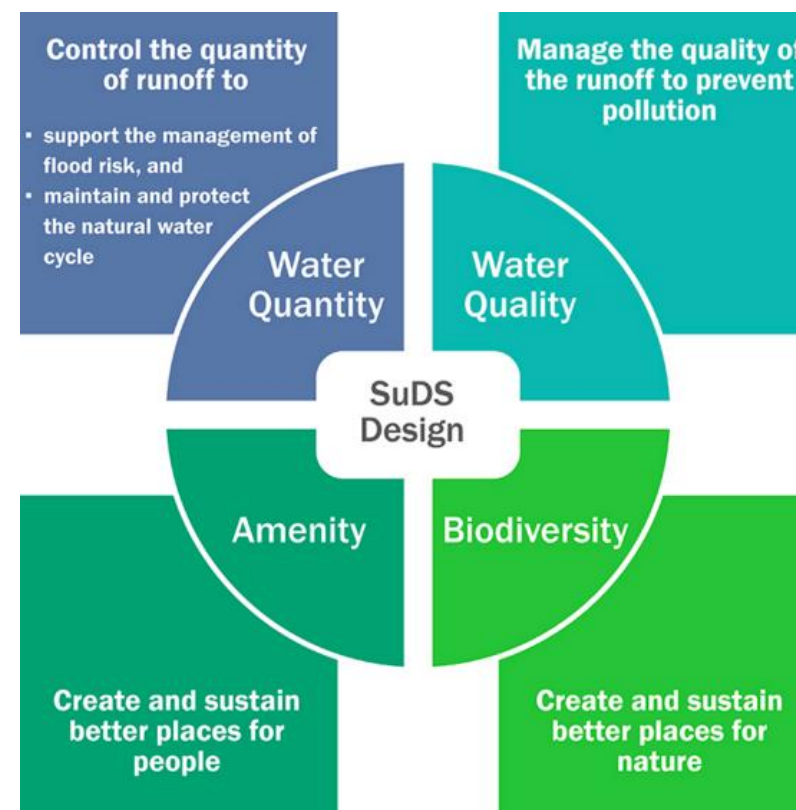


Figure 9: Multi-beneficial SuDS design principals (The SuDS Manual)

SuDS Overview

SuDS Strategy

Cornwall Rd

eight
associates

+44 (0)207 0430 418

www.eightassociates.co.uk
info@eightassociates.co.uk

SuDS Guidance and principles

The SuDS Manual is published guidance by CIRIA, written by a series of experts, and based on existing guidance and research in the UK and internationally. The CIRIA guidelines within the SuDS Manual, and UKSuDS tools have been used to as a guideline for the evaluation of SuDS suitability and to develop a SuDS strategy for the development.

To comply with current best practice, the drainage system should:

1. Manage run-off at or close to its source;
2. Manage run-off at the surface;
3. Be integrated with public open space areas and contribute towards meeting the objectives of the urban plan;
4. Be cost-effective to operate and maintain.

The drainage system should endeavour to ensure that, for any particular site:

1. Natural hydrological processes are protected through maintaining interception of an initial depth of rainfall and prioritising infiltration, where appropriate;
2. Flood risk is managed through the control of run-off peak flow rates and volumes discharged from the site;
3. Stormwater run-off is treated to prevent detrimental impacts to the receiving water body as a result of urban contaminants.

In addition, it is desirable to maximise the amenity and ecological benefits associated with the drainage system where there are appropriate opportunities. Many SuDS components are green infrastructure features and can provide health benefits and reduce the vulnerability of developments to the impacts of climate change.

SuDS: Site Evaluation

SuDS Strategy

Cornwall Rd

eight
associates

+44 (0)207 0430 418

www.eightassociates.co.uk
info@eightassociates.co.uk

SuDS guidance and principles

The GeoSmart SuDS Infiltration Suitability map screens the potential for infiltration drainage at the site. The map combines information on the thickness and permeability of the underlying material. The map indicates that there is a low potential for infiltration SuDS at the site (Figure 10). Further investigations may be undertaken, including testing of infiltration rates at the site, to confirm the viability of infiltration.

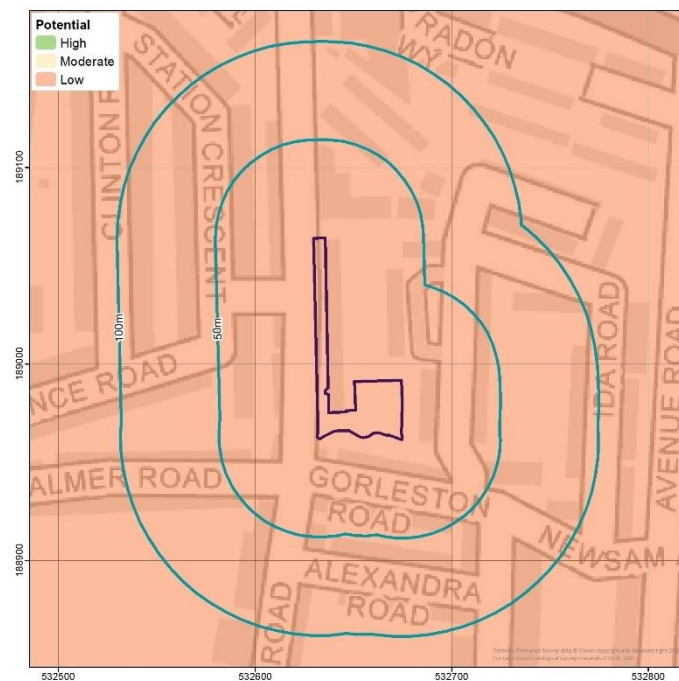


Figure 10: GeoSmart SuDS infiltration suitability (SD50) map

Source Protection Zones

An assessment of the Environment Agency's groundwater Source Protection Zones (SPZs) within the vicinity of the development site has been undertaken (Figure 11). The site is within a outer catchment SPZ, however, infiltration to the ground would not be a suitable strategy as infiltration rates are low.



Figure 11: Source Protection Zones map

SuDS: Site Evaluation

SuDS Strategy

Cornwall Rd

eight
associates

+44 (0)207 0430 418

www.eightassociates.co.uk
info@eightassociates.co.uk

Surface water features

The presence of potential surface water, foreshore and tidal water features in proximity to the site has been determined (Figure 12). The map shows there are no surface water features within 100m of the development site, therefore, discharge to a surface water feature is unlikely to be appropriate.

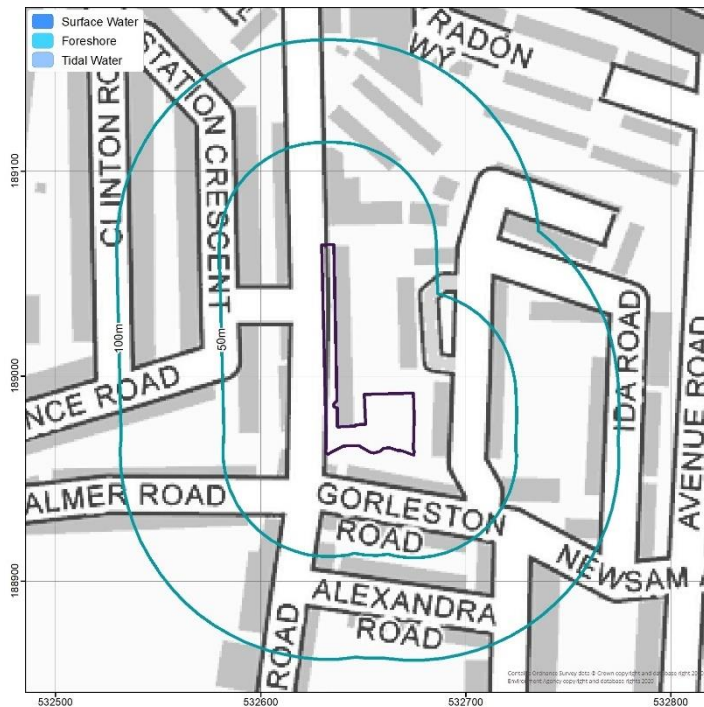


Figure 12: Surface water features map

SuDS: Site Evaluation

SuDS Strategy

Cornwall Rd

eight
associates

+44 (0)207 0430 418

www.eightassociates.co.uk
info@eightassociates.co.uk

Sewer features

The location of sewer features in proximity to the site has been confirmed with a Regulated Drainage and Water Search (see Appendix B). The site is within 100m of a public surface water sewer, therefore discharge from the site to the local surface water sewer is likely to be appropriate (see Figure 13).

Detailed analysis of the connections and condition of the public sewer systems should be undertaken by the future structural or drainage engineer, which may be confirmed by CCTV survey, and/or by consultation with the local sewerage undertaker. Confirmation of the sewer invert will be required to ensure that surface water can be discharged via gravity. Verification of the capacity of the public sewer and permission to connect and discharge to the sewer should be obtained from the local sewerage undertaker.

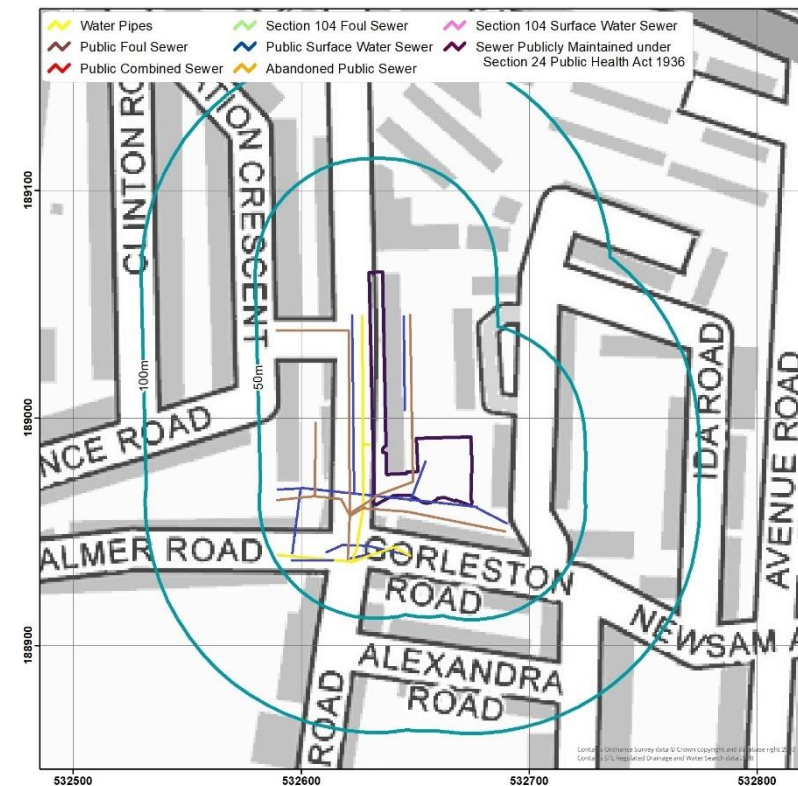


Figure 13: Map of sewer features in relation to the development site

SuDS: Site Evaluation

SuDS Strategy

Cornwall Rd

SuDS component feasibility

The site conditions and development proposals have been assessed for their suitability for different SuDS components. The following SuDS components are considered for the proposed development and are recommended based on their feasibility for the site.

Each SuDS component has been assessed under three broader categories. There are key criteria for each category on which the SuDS component is evaluated. The key criteria have been given a weighting based on a tick-system, an example representation of this is shown below:

✓✓✓✓✓ = 3 scored out of a possible 5

The weighting of each of the criteria within the categories is shown below:

- Local area and site impact (maximum score of 10):
 - Local planning policy priority = ✓✓
 - Space required for component = ✓✓✓
 - Applicability with development design = ✓✓
 - Compatibility with geological conditions and flood risk = ✓✓✓
- Multi-beneficial design principles (maximum score of 10):
 - Water quantity = ✓✓✓✓
 - Water quality = ✓✓
 - Amenity = ✓✓
 - Biodiversity = ✓✓

- Capital cost, operation and maintenance (maximum score of 5):
 - Capital cost of component = ✓✓
 - Regular maintenance requirements = ✓✓
 - Impact of remedial actions = ✓

Key comments on each of the criteria and the corresponding score will be provided in a table (example below) for each of the SuDS components. The score for each of the criteria will be summed and each of the technologies will then be ranked. The assessment of each technology is undertaken on the following pages.

SuDS component	Local area and site impact	Multi-beneficial design principles	Capital cost, operation and maintenance
<i>Example component</i>	✓✓✓✓✓ ✓✓✓✓✓	✓✓✓✓✓ ✓✓✓✓✓	✓✓✓✓✓


Component Evaluation

SuDS Strategy

Cornwall Rd

Rainwater harvesting system

A rainwater harvesting system collects and stores rainwater for use in a development. Systems range from small-scale rainwater storage butts for irrigation, to large-scale systems to serve non-potable (and in some cases, potable) uses within a building. Rainwater harvesting systems intercept surface water from roofs and can be designed to reduce the run-off volume of a development, via recycling and reuse to meet water demand on-site.

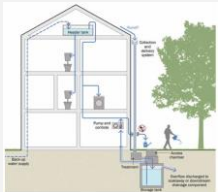SuDS component	Local area and site impact	Multi-beneficial design principles	Capital cost, operation and maintenance
Rainwater harvesting system 	✓✓✓✓✓ ✓✓✓✓✓ Policy priority. Space required for storage tank(s). Residential use likely to meet demand. Ground/flood compatible.	✓✓✓✓✓ ✓✓✓✓✓ Control run-off volumes from roofs. Treatment for internal non-potable use. No direct amenity or biodiversity benefits.	✓✓✓✓✓ Relatively high capital cost. Regular maintenance and inspection required.

Green roof

A green roof is a roof of a building that is covered with a growing medium and vegetation, planted over a waterproofing membrane. Green roofs intercept rainfall and may facilitate flow control, attenuation and treatment of surface water. Green roofs may be particularly beneficial in high-density, urbanised areas, where there are otherwise limited opportunities for incorporating SuDS in landscaping. Green roofs provide additional benefits for biodiversity and reducing the urban heat island effect.

SuDS component	Local area and site impact	Multi-beneficial design principles	Capital cost, operation and maintenance
Green roof 	✓✓✓✓✓ ✓✓✓✓✓ Policy priority. Some roof areas may be feasible. Ground/flood compatible.	✓✓✓✓✓ ✓✓✓✓✓ Run-off rate/volume control only for small rainfall events. Limited treatment functions provided. Amenity benefits provided if visible. Significant biodiversity benefits provided.	✓✓✓✓✓ Relatively low capital cost. Regular maintenance and inspection required.

Component Evaluation

SuDS Strategy

Cornwall Rd

Infiltration system

Infiltration system types include:

- Soakaway – sub-surface storage structure (typically rubble-filled voids beneath lawns) that stores run-off from a single house or development and allows for efficient infiltration into adjacent soil.
- infiltration trench – trench filled with permeable granular material, designed to promote infiltration of water to the ground.

Infiltration systems should be located at least 5m from all buildings and roads and at least 3m from the site boundary. The viability of infiltration should be validated with site investigations confirming groundwater levels (which should remain a minimum of 1m below the base of any infiltration systems) and infiltration rates (in accordance with BRE Digest 365).

SuDS component	Local area and site impact	Multi-beneficial design principles	Capital cost, operation and maintenance
Infiltration system	✓✓✓✓✓ ✓✓✓✓✓	✓✓✓✓✓ ✓✓✓✓✓	✓✓✓✓✓
	Policy priority. Must be 5m from buildings/roads. Infiltration capacity and ground water levels must be verified.	Excellent run-off rate/volume control. Limited treatment functions provided. No direct amenity or biodiversity benefits.	Relatively low capital cost. Regular maintenance and inspection required. Pre-treatment sediment removal required.

Infiltration basin

An infiltration basin is a vegetated basin or depression, which is designed to promote infiltration and is typically dry, except in periods of heavy rainfall.

SuDS component	Local area and site impact	Multi-beneficial design principles	Capital cost, operation and maintenance
Infiltration basin	✓✓✓✓✓ ✓✓✓✓✓ 	✓✓✓✓✓ ✓✓✓✓✓	✓✓✓✓✓
	Policy priority. Significant space requirement. Infiltration capacity and ground water levels must be verified.	Excellent run-off rate/volume control. Limited treatment functions provided. Good amenity benefits. Good biodiversity benefits.	Relatively low capital cost. Regular maintenance and inspection required.

Component Evaluation


SuDS Strategy

Cornwall Rd

Proprietary treatment system

A proprietary treatment system is a manufactured product that removes specified pollutants from surface water run-off. They are often useful where site constraints preclude the use of other methods. System types include:

- Treatment channels.
- Hydrodynamic or vortex separators.
- Proprietary filtration systems.
- Oil separators.
- Multi-process systems.

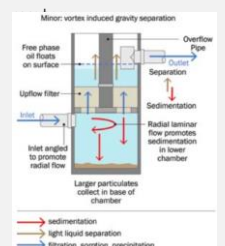SuDS component	Local area and site impact	Multi-beneficial design principles	Capital cost, operation and maintenance
Proprietary treatment 	✓✓✓✓✓ ✓✓✓✓✓ Small space requirement. Ground/flood compatible.	✓✓✓✓✓ ✓✓✓✓✓ Treatment functions provided. May be combined with flow rate control. No direct amenity or biodiversity benefits.	✓✓✓✓✓ Moderate capital cost. Regular maintenance and inspection required. Pre-treatment may be required.

Filter strip

Filter strips are gently sloping, vegetated strips of land that treat run-off by filtering and promoting the settlement of pollutants, commonly installed in proximity to impermeable surfaces (for instance roads and car parks). They may be used as a pre-treatment component before swales, bioretention systems and trenches or a treatment component (where the flow path length across the strip is sufficient).

SuDS component	Local area and site impact	Multi-beneficial design principles	Capital cost, operation and maintenance
Filter strip 	✓✓✓✓✓ ✓✓✓✓✓ Significant space requirement. Best-suited for use adjacent to large impermeable surfaces.	✓✓✓✓✓ ✓✓✓✓✓ Limited run-off rate/volume control. Moderate treatment functions provided. Moderate amenity benefits. Moderate biodiversity benefits.	✓✓✓✓✓ Relatively low capital cost. Infrequent maintenance and inspection required. May provide pre-treatment function.

Component Evaluation

SuDS Strategy

Cornwall Rd

Filter drain

Filter drains are shallow trenches, filled with stone or gravel, and constructed slightly below the adjacent ground surface. Filter drains are typically most effective when installed alongside impermeable areas such as roads and car parks, to attenuate water run-off in a storm event, whilst also providing a treatment function.

SuDS component	Local area and site impact	Multi-beneficial design principles	Capital cost, operation and maintenance
Filter drain	✓✓✓✓✓ ✓✓✓✓✓ Best-suited for use adjacent to large impermeable surfaces. Compatible with contaminated land/ high groundwater levels.	✓✓✓✓✓ ✓✓✓✓✓ Limited run-off rate/volume control. Good treatment functions provided. No direct amenity or biodiversity benefits.	✓✓✓✓✓ Relatively low capital cost. Regular maintenance and inspection required. Risk of blockages/ pollutant build up.

Swale

Swales are linear vegetated drainage features that convey and attenuation surface water, along with in some instances facilitating infiltration and providing pollutant control by allowing settlement. Swales intercept rainfall and may facilitate flow control and volume reduction (via infiltration, where viable), along with conveying water to the on-site drainage network. Check dams and berms can also be installed along a swale to incorporate attenuation storage and promote settling and infiltration.

SuDS component	Local area and site impact	Multi-beneficial design principles	Capital cost, operation and maintenance
Swale	✓✓✓✓✓ ✓✓✓✓✓ Moderate space requirement. Compatible with contaminated land/ high groundwater levels (if lined).	✓✓✓✓✓ ✓✓✓✓✓ Good run-off rate/volume control. Moderate treatment functions provided. Good amenity benefits. Good biodiversity benefits.	✓✓✓✓✓ Relatively low capital cost. Regular maintenance and inspection required. Inlets, culverts and outlets need to be cleared.




Component Evaluation

SuDS Strategy

Cornwall Rd

Bioretention system

Bioretention systems are shallow vegetated landscaped depressions, which are typically under drained and constructed with engineered soils. Bioretention systems are typically referred to as rain gardens, when constructed on a small scale, without engineered soils. Bioretention systems intercept rainwater (typically at least the first 5mm) and facilitate flow control and volume reduction (via infiltration, where viable) from frequent and smaller rainfall events, along with filtering sediment and pollutants from surface water. Plant species that are tolerant to inundations should be selected to optimise performance of the system.

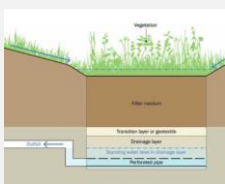SuDS component	Local area and site impact	Multi-beneficial design principles	Capital cost, operation and maintenance
Bioretention system 	✓✓✓✓✓ ✓✓✓✓✓ Small space requirement. Compatible with contaminated land/ high groundwater levels (if lined).	✓✓✓✓✓ ✓✓✓✓✓ Moderate run-off rate/volume control. Good treatment functions provided. Good amenity benefits. Moderate biodiversity benefits.	✓✓✓✓✓ ✓ Relatively low capital cost. Regular maintenance and inspection required.

Pervious paving

Pervious paving may be used for the construction of otherwise impermeable surfaces (i.e. roads (typically with speeds less than 30 mph), car parks, patios and pedestrian pathways), with materials that allow infiltration to a subsurface medium, from where water may be infiltrated to the ground or piped to the surface water drainage network. Pervious paving includes:

- Porous paving – paving that infiltrates water across the entire surface.
- Permeable paving – paving that infiltrates water through the gaps between solid blocks.

SuDS component	Local area and site impact	Multi-beneficial design principles	Capital cost, operation and maintenance
Pervious paving 	✓✓✓✓✓ ✓✓✓✓✓ Compatible with hard landscaping proposals. Compatible with contaminated land/ high groundwater levels (if lined).	✓✓✓✓✓ ✓✓✓✓✓ Good run-off rate/volume control. Good treatment functions provided. Low direct amenity or biodiversity benefits.	✓✓✓✓✓ ✓ Relatively low capital cost. Regular maintenance and inspection required. Risk of clogging with poor maintenance.

Component Evaluation

SuDS Strategy

Cornwall Rd

Attenuation storage

Attenuation storage may be provided to temporarily store run-off volumes prior to discharge from the site. An attenuation storage structure may be located under external landscaping areas, or within a proposed building. Run-off from the roof and any other impermeable surfaces may be collected and stored in the structure. Types of storage structure include:

- Geocellular storage structure (typically modular plastic units).
- Oversized concrete, plastic or corrugated steel pipes.
- Precast or in situ concrete panel structures and tanks.
- Glass-reinforced plastic (GRP) tanks.

SuDS component	Local area and site impact	Multi-beneficial design principles	Capital cost, operation and maintenance
Attenuation storage 	✓✓✓✓✓ ✓✓✓✓✓ Large sub-surface space required (compatible beneath landscaping). May be compatible with high groundwater levels.	✓✓✓✓✓ ✓✓✓✓✓ Excellent run-off rate/volume control. No direct treatment functions provided. No direct amenity or biodiversity benefits.	✓✓✓✓✓ Relatively high capital cost. Regular maintenance and inspection required. Accessibility and maintainability key.

Detention basin

A detention basin is a surface storage basin or depression, that provides flow control through attenuation of surface water run-off. Detention basins are normally dry and in certain situations the land may also function as a recreational facility. However, basins can also be mixed, including both a permanently wet area for wildlife or treatment of the run-off and an area that is usually dry to cater for flood attenuation. They also facilitate some settling of particulate pollutants.

SuDS component	Local area and site impact	Multi-beneficial design principles	Capital cost, operation and maintenance
Detention basin 	✓✓✓✓✓ ✓✓✓✓✓ Large space required. May be compatible with high and vulnerable groundwater (if lined).	✓✓✓✓✓ ✓✓✓✓✓ Moderate run-off rate/volume control. Moderate treatment functions provided. Good amenity benefits. Moderate biodiversity benefits.	✓✓✓✓✓ Relatively low capital cost. Limited maintenance and inspection required.

Component Evaluation

SuDS Strategy

Cornwall Rd

Pond/wetland

Ponds and wetlands can provide attenuation storage and treatment functions for surface water, at varying scales, along with promoting the ecological benefits of SuDS. A pond can perform the role of a retention pond or a detention pond. Wetlands comprise shallow ponds and marshy areas, covered almost entirely in aquatic vegetation. Wetlands detain flows for an extended period to allow sediments to settle, and to remove contaminants by facilitating adhesion to vegetation and aerobic decomposition. They also provide significant ecological benefits.

SuDS component	Local area and site impact	Multi-beneficial design principles	Capital cost, operation and maintenance
Pond/wetland 	✓✓✓✓✓ ✓✓✓✓✓ Policy priority when aligned with biodiversity objectives. Large space required. May be compatible with high and vulnerable groundwater (if lined).	✓✓✓✓✓ ✓✓✓✓✓ Good run-off rate/volume control. Good treatment functions provided. Excellent amenity benefits. Excellent biodiversity benefits.	✓✓✓✓✓ Relatively high capital cost due to large size. Moderate maintenance and inspection required. Vegetation management required.

Soft landscaping and planting

Soft landscaping and planting are vegetated pieces of land that treat run-off by filtering and promoting the settlement of pollutants. They intercept rainwater (typically at least the first 5mm) and facilitate flow control and volume reduction (via infiltration, where viable) from frequent and smaller rainfall events, along with filtering sediment and pollutants from surface water. Plant species that are tolerant to inundations should be selected to optimise performance of the system.

SuDS component	Local area and site impact	Multi-beneficial design principles	Capital cost, operation and maintenance
Soft landscaping /planting 	✓✓✓✓✓ ✓✓✓✓✓ Small space requirement. May be compatible with high and vulnerable groundwater (if lined).	✓✓✓✓✓ ✓✓✓✓✓ Moderate run-off rate/volume control. Good treatment functions provided. Excellent amenity benefits. Moderate biodiversity benefits.	✓✓✓✓✓ Relatively low capital cost. Regular maintenance and inspection required.

Component Evaluation

SuDS Strategy

Cornwall Rd

SuDS component evaluation

SuDS component	Local area and site impact	Multi-beneficial design principles	Capital cost, operation and maintenance	Total score	Proposed	Rationale
Rainwater harvesting system	✓✓✓✓✓ ✓✓✓✓✓	✓✓✓✓✓ ✓✓✓✓✓	✓✓✓✓✓	14 out of 25	No	Insufficient space for the demand
Green roof	✓✓✓✓✓ ✓✓✓✓✓	✓✓✓✓✓ ✓✓✓✓✓	✓✓✓✓✓	14 out of 25	Yes	Sufficient suitable roof space
Infiltration system	✓✓✓✓✓ ✓✓✓✓✓	✓✓✓✓✓ ✓✓✓✓✓	✓✓✓✓✓	13 out of 25	No	Low infiltration potential, insufficient space
Infiltration basin	✓✓✓✓✓ ✓✓✓✓✓	✓✓✓✓✓ ✓✓✓✓✓	✓✓✓✓✓	17 out of 25	No	Low infiltration potential, insufficient space
Proprietary treatment system	✓✓✓✓✓ ✓✓✓✓✓	✓✓✓✓✓ ✓✓✓✓✓	✓✓✓✓✓	13 out of 25	No	Low pollution hazard
Filter strip	✓✓✓✓✓ ✓✓✓✓✓	✓✓✓✓✓ ✓✓✓✓✓	✓✓✓✓✓	12 out of 25	No	Insufficient space
Filter drain	✓✓✓✓✓ ✓✓✓✓✓	✓✓✓✓✓ ✓✓✓✓✓	✓✓✓✓✓	13 out of 25	No	Insufficient space
Swale	✓✓✓✓✓ ✓✓✓✓✓	✓✓✓✓✓ ✓✓✓✓✓	✓✓✓✓✓	15 out of 25	No	Insufficient space

Component Evaluation

SuDS Strategy

Cornwall Rd

eight
associates

+44 (0)207 0430 418

www.eightassociates.co.uk
info@eightassociates.co.uk

SuDS component evaluation

SuDS component	Local area and site impact	Multi-beneficial design principles	Capital cost, operation and maintenance	Total score	Proposed	Rationale
Bioretention system	✓✓✓✓✓ ✓✓✓✓✓	✓✓✓✓✓ ✓✓✓✓✓	✓✓✓✓✓	17 out of 25	No	Insufficient space
Pervious paving	✓✓✓✓✓ ✓✓✓✓✓	✓✓✓✓✓ ✓✓✓✓✓	✓✓✓✓✓	15 out of 25	Yes	Suitable paving areas proposed
Attenuation storage	✓✓✓✓✓ ✓✓✓✓✓	✓✓✓✓✓ ✓✓✓✓✓	✓✓✓✓✓	12 out of 25	Yes	May be located under hardstanding area
Detention basin	✓✓✓✓✓ ✓✓✓✓✓	✓✓✓✓✓ ✓✓✓✓✓	✓✓✓✓✓	14 out of 25	No	Insufficient space
Pond/wetland	✓✓✓✓✓ ✓✓✓✓✓	✓✓✓✓✓ ✓✓✓✓✓	✓✓✓✓✓	14 out of 25	No	Insufficient space
Soft landscaping / planting	✓✓✓✓✓ ✓✓✓✓✓	✓✓✓✓✓ ✓✓✓✓✓	✓✓✓✓✓	17 out of 25	Yes	Sufficient space and low capital cost

SuDS Proposals

SuDS Strategy

Cornwall Rd

SuDS Proposals

The suitability of specific SuDS components for the site has been evaluated. Based on this evaluation, and the sustainable drainage hierarchy, a number of SuDS components have been recommended, to be integrated in the site-wide SuDS design:

1. [Store rainwater for later use](#) – Not proposed: rainwater harvesting systems for the dwellings are not proposed. There is insufficient space on site to meet the demands of the development.
2. [Infiltration techniques and green roofs](#) – Proposed: there is a low potential for infiltration SuDS at the site. However, green roofs have been proposed.
3. [Rainwater attenuation in open water features for gradual release](#) – Not proposed: there is likely to be sufficient and suitable space on the site for the implementation of a retention pond.
4. [Discharge rainwater direct to a watercourse](#) – Not proposed: there are no watercourses located within 50m of the site, therefore discharge to a watercourse is not proposed.
5. [Rainwater attenuation above ground \(including blue roofs\)](#) – Not proposed: Available roof space is already allocated for green roofs, moreover insufficient space elsewhere for above ground storage.
6. [Rainwater attenuation below ground \(tanks or sealed water features for gradual release\)](#) – Proposed: there is sufficient space under the hardstanding space, allowing for gradual release of water. Approximately 20m³ of geocellular storage has been proposed.
7. [Rainwater discharge to a surface water sewer or drain](#) – Proposed: there is a public surface water sewer within close proximity to the site, therefore discharge to a surface water sewer is proposed.
8. [Rainwater discharge to the combined sewer](#) – Not proposed: there is a public surface water sewer within 50m of the site, therefore discharge to the combined sewer is not proposed.

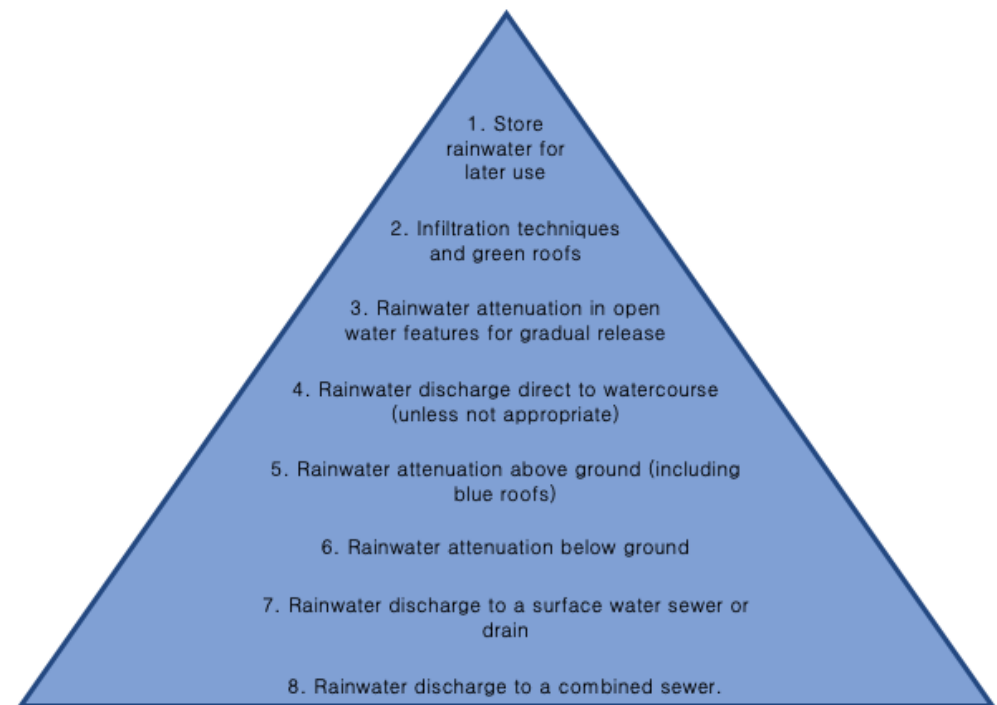


Figure 14: Sustainable drainage hierarchy

SuDS Proposals

SuDS Strategy

Cornwall Rd

eight
associates

+44 (0)207 0430 418

www.eightassociates.co.uk
info@eightassociates.co.uk

Hydraulic design criteria

In accordance with local planning policy, the hydraulic design of the scheme will meet the following design principles:

Flood risk

The surface water drainage network will be designed so that flooding does not occur on any part of the site for a 1 in 30 year rainfall event (aside from areas specifically design to hold or convey water) and flooding does not occur in any part of a building for a 1 in 100 year event (with 40% climate change allowance).

Peak run-off flow control

The peak run-off rate for the 1 in 1 year, 1 in 30 year and 1 in 100 year rainfall events for the post-developed site will not exceed the pre-developed run-off rates from the site for the same rainfall events. A 50% betterment of the pre-developed run-off rates and rates as close as practicably possible to the greenfield run-off rates will be targeted.

Run-off volume control

The run-off volume for the 1 in 100 year (6 hour duration) rainfall event for the post-developed site will not exceed the pre-developed site run-off volume for the same event.

Water quality

All appropriate best-practice guidance for run-off pollution control will be following, to ensure that the water quality of any receiving water body will not be adversely affected by the development. As there are car parking areas proposed for the development, there is a potential pollution hazard.

Highway drainage

There will be no SuDS features proposed within existing highways or new proposed highways for adoption.

Climate change

The effects of climate change will be accounted for in calculations, with an allowance of 40% made for increased rainfall intensities for the 1 in 100 year rainfall event, in accordance with the latest guidance provided by the Environment Agency.

Urban creep

The potential future expansion within the development will be accounted for by making an allowance for urban creep of 10% within calculations.

Hydraulic modelling

Flow is a hydraulic modelling software for the design and analysis of surface water and foul water drainage networks. Flow has been used to calculate peak run-off rates and run-off volumes for the site and model a notional surface water drainage network and SuDS components. See Appendix C for the set of results reports from Flow.

Flow uses the EPA Storm Water Management Model (SWMM), which is a dynamic rainfall run-off simulation model used for single event or continuous simulation of run-off quantity and quality. SWMM conceptualises a drainage system as a series of water and material flows between major environmental compartments and a network of conveyance and storage elements. The functionality of the atmosphere, land surface and groundwater compartments are not directly accounted for in SWMM.

SuDS Proposals

SuDS Strategy

Cornwall Rd

eight
associates

+44 (0)207 0430 418

www.eightassociates.co.uk
info@eightassociates.co.uk

Run-off rates

Greenfield and pre-development peak run-off rates have been calculated using Flow, in accordance with the best-practice estimation methods outlined in the SuDS Manual:

- Greenfield run-off rates using the Institute of Hydrology 124 (IH124) method.
- Pre-development run-off rates using the Modified Rational Method (MRM).

In accordance with local planning policy, for previously developed sites, the peak run-off rate for the 1 in 1 year, 1 in 30 year and 1 in 100 year rainfall events for the post-developed site must not exceed the pre-development run-off rates from the site for the same rainfall events and should be as close as reasonably practicable to greenfield run-off rates. It can be noted below that greenfield rates have been achieved through the proposals (Table 2).

Note that the discharge rates targeted in this report are derived from preliminary hydraulic modelling, based on a notional surface water drainage network. Targeted discharge rates are subject to change, following the review and verification by a structural/drainage engineer during the detailed design stages.

Table 2: Greenfield, pre-development and post-development peak run-off rates

Return period	Greenfield peak run-off rates (l/s)	Pre-development peak run-off rates (l/s)	Post-development proposed discharge rates (l/s)	Betterment from pre-development peak run-off rates (l/s)
Q _{BAR}	0.4	–	–	–
Q1 (1 in 1 year)	0.3	0.8	0.4	50%
Q30 (1 in 30 year)	0.9	2.0	1.0	50%
Q100 (1 in 100 year)	1.2	2.5	1.2	50%

Run-off volumes

Greenfield and pre-development run-off volumes have been calculated using Flow, in accordance with the best-practice estimation methods outlined in the SuDS Manual:

- Greenfield run-off volumes using the Flood Studies Report (FSR) rainfall and Fixed Percentage Run-off Model (FSSR 16) method.
- Pre-development run-off volumes using the Modified Rational Method (MRM) and FSSR 16 method.

In accordance with local planning policy, for previously developed sites, the run-off volume for the 1 in 100 year (6 hour duration) rainfall event should be as close as reasonably practicable to the greenfield run-off volume for the same event, but should never exceed the run-off volume from the previously developed site. The proposed discharge volume is 16m³, compared to the pre-development run-off volume of 31m³ and 24m³ for greenfield volume (Table 3). Note that a climate change allowance of 40% is included in the post-development discharge volume. Nonetheless, greenfield volumes have been achieved.

Opportunities to reduce the run-off volume, via interception and evapotranspiration from new vegetated areas, have been optimised through the inclusion of green roofs. Rainwater harvesting systems and infiltration SuDS, which would further reduce the run-off volume, are not deemed to be suitable for the site, nor is there sufficient space for the provision of long-term storage.

Table 3: Greenfield, pre-development and post-development run-off volumes

Return period	Greenfield run-off volume (m ³)	Pre-development run-off volume (m ³)	Post-development proposed discharge volume (m ³)
Q100 (1 in 100 year, 6 hour duration)	24	31	16

SuDS Proposals

SuDS Strategy

Cornwall Rd

eight
associates

+44 (0)207 0430 418

www.eightassociates.co.uk
info@eightassociates.co.uk

Surface water drainage model

Positively drained area

The total impermeable area of the proposed development is approximately 0.0668 ha and the total permeable area (green roof and gardens) is approximately 0.0203ha. The total impermeable area is taken as the positively drained area for the surface water drainage model.

Drains, manholes and pipes

All drains, manholes and pipes will be designed in accordance with Building Regulations Part H and Sewers for Adoption 7th Edition. A notional series of drains, manholes and pipes has been developed to evaluate the surface water drainage potential for the proposed site.

Green roof

A total surface area of green roofs of approximately 164m² is proposed for the development (see Appendix E). Green roofs are proposed on the roofs of the development, including on the roofs of the bin storage and cycle storage. In order to provide significant benefits for the development in terms of managing surface water run-off, biodiversity and amenity value, the green roofs should meet the following minimum criteria:

- Extensive sedum green roof-type system.
- Substrate depth should be maximised, within the limitations of the extensive green roof system. It is recommended that a minimum depth of substrate of 80mm should be used for the green roof areas. The system must be verified by a structural engineer with regards to the structural capacity of the building to withstand the imposed loads.
- Substrate comprising commercial brick-base aggregate (or equivalent).

The proposed green roof area has been incorporated in the surface water drainage model as an input hydrograph, using a time-area diagram to specify the relationship between time of travel and the portion of the area that contributes run-off during that travel time. This time-area diagram represents

the delay that the green roof provides in run-off from the green roof entering the drainage model. The following hydrograph parameters have been used:

- Total depression storage area of 164m² (effective green roof area).
- Depression storage depth of 5mm (the proposed green roof substrate depth is 100mm & approximately 5% of the substrate depth is considered to provide depression storage depth).
- Evapotranspiration of 0 mm/day (assuming a worst-case scenario, more likely for winter rainfall events, where no evapotranspiration is provided by the vegetation).
- Hydrograph duration of 20 minutes, comprising a linear time-area relationship with five equal 4-minute timesteps contributing an additional 1/5th with each timestep.

In addition to this, soft landscaping and planting is proposed. They intercept rainwater (typically at least the first 5mm) and facilitate flow control and volume reduction (via infiltration, where viable) from frequent and smaller rainfall events, along with filtering sediment and pollutants from surface water.

Attenuation storage

It is estimated that a minimum storage volume of approximately 20m³ would be required to temporarily store surface water run-off, prior to discharge from site at the allowable discharge rates. A geocellular storage structure has been proposed, subject to verification of ground suitability and system specification by a structural or drainage engineer. This attenuation storage structure should be installed after the entry point for run-off from all positively drained areas, but prior to the flow control device, limiting the final discharge rates from the site. The design of attenuation storage structures and associated infrastructure should seek to prevent a build-up of silt and other debris (e.g. by use of benching and low-flow channels) and should be designed to allow access for regular maintenance. Attenuation storage should be designed and constructed in accordance with the SuDS Manual (Chapter 21 'Attenuation Storage Tanks').

Management Plan

SuDS Strategy

Cornwall Rd

eight
associates

+44 (0)207 0430 418

www.eightassociates.co.uk
info@eightassociates.co.uk

Outline SuDS management plan

To ensure that SuDS features and components work effectively it is essential that they are adequately maintained and working to their expected capacity. A detailed site-specific SuDS management plan will be produced for the development, including responsibilities and a programme of maintenance works and inspections. An outline management plan for the proposed SuDS components is provided below. A template SuDS inspection and maintenance checklist form, which may be used to record the site inspections and management and maintenance actions undertaken, is provided in Appendix D to this report.

Management and maintenance of all surface water drainage and SuDS components within the curtilages of the properties will be the responsibility of the respective property owners, for the lifetime of the development. All surface water drainage and SuDS components outside of the property curtilages, but within the curtilages of the overall development site, will be the shared responsibility of the respective property owners and will be managed and maintained via a management agreement or similar contractual arrangement, for the lifetime of the development.

To ensure that the maintenance requirements and responsibilities for the proposed SuDS components are met, information will be made available to the first owners of each property in a clear and concise format to clarify their requirements. The developer shall be responsible for providing a framework management agreement for SuDS outside of the property curtilages, for the future property owners.

Management and maintenance requirements should be determined in accordance with all best-practice guidance and the SuDS Manual (Chapter 32: Operation and Maintenance), including:

- Regular maintenance activities.
- Occasional maintenance activities.
- Remedial maintenance requirements.
- Ongoing monitoring requirements.

All management, monitoring and maintenance activities should follow guidance from the SuDS system manufacturer, where applicable.

Drains, manholes and pipes

All drains, manholes and pipes should be constructed, operated and maintained in accordance with Building Regulations Part H, Sewers for Adoption 7th Edition and BS EN 752:2017 'Drain and sewer systems outside buildings'.

Pumping system and rising mains

The surface water pumping station system be constructed, operated and maintained in accordance with Building Regulations Part H, Sewers for Adoption 7th Edition and BS EN 16932-1:2018 'Drain and sewer systems outside buildings – Pumping systems'.

Green roofs

Maintenance schedule	Required action	Typical frequency
Regular maintenance	Inspections and remedial works to control weeds and invasive plants	Monthly
Occasional maintenance	Replacement of vegetation may be required, depending on the type of green roof	Quarterly
Remedial actions	Structural rehabilitation or repair may be required if inspections reveal damage to the underlying structure	Annually (or as required)

Management Plan

SuDS Strategy

Cornwall Rd

eight
associates

+44 (0)207 0430 418

www.eightassociates.co.uk
info@eightassociates.co.uk

Pervious paving

Maintenance schedule	Required action	Typical frequency
Regular maintenance	Brushing and vacuuming (standard cosmetic sweep over whole surface).	Once a year, after autumn leaf fall (or reduced frequency as required, based on site-specific observations of clogging or manufacturer's recommendations).
Occasional maintenance	Stabilise and mow contributing and adjacent areas.	As required.
	Removal of weeds or management using glyphosate applied directly into the weeds by an applicator.	As required – once per year on less frequently used pavements.
Remedial actions	Remediate any landscaping which, through vegetation maintenance or soil slip, has been raised to within 50mm of the level of the paving.	As required.
	Remedial work to any depressions, rutting and cracked or broken blocks considered detrimental to the structural performance or a hazard to users, and replace lost jointing.	As required.
	Rehabilitation of surface and upper substructure by remedial sweeping.	Every 10 to 15 years or as required (if infiltration performance is reduced due to significant clogging).

Pervious paving (continued)

Maintenance schedule	Required action	Typical frequency
Monitoring	Initial inspection.	Monthly for three months after installation.
	Inspect for evidence of poor operation and/or weed growth – if required, take remedial action.	Three-monthly, 48 hours after large storms in first six months.
	Inspect silt accumulation rates and establish appropriate brushing frequencies.	Annually.
	Monitor inspection chambers.	Annually.

Management Plan

SuDS Strategy

Cornwall Rd

eight
associates

+44 (0)207 0430 418

www.eightassociates.co.uk
info@eightassociates.co.uk

Attenuation storage structure

Maintenance schedule	Required action	Typical frequency
Regular maintenance	Inspect and identify any areas that are not operating correctly. If required, take remedial action.	Monthly for 3 months, then annually.
	Remove debris from the catchment surface (where it may cause risks to performance).	Monthly.
	For systems where rainfall infiltrates into the tank from above, check surface of filter for blockage by sediment, algae or other matter; remove and replace surface infiltration medium as necessary.	Annually.
	Remove sediment from pre-treatment structures and/ or internal forebays.	Annually, or as required.
Remedial actions	Repair/rehabilitate inlets, outlet, overflows and vents.	As required.
Monitoring	Inspect/check all inlets, outlets, vents and overflows to ensure that they are in good condition and operating as designed.	Annually.
	Survey inside of tank for sediment build-up and remove if necessary.	Every 5 years, or as required.

Flow control devices

Maintenance schedule	Required action	Typical frequency
Regular maintenance	Inspection of the device and filter for debris and sediment build-up.	Annually (and following poor performance).
	Cleaning of device inlet/outlet, chamber and sump.	Annually (and following poor performance).
Occasional maintenance	Cleaning and/or replacement of any filters.	Three monthly (or as required).
Remedial actions	Repair of flow control device.	As required.
Monitoring	Visual inspection within chamber to ensure that the device is in good condition and operating as designed.	Annually.
	Survey from inside of chamber for sediment build-up and remove if necessary.	Every 5 years, or as required.

Conclusions

SuDS Strategy

Cornwall Rd

eight
associates

+44 (0)207 0430 418

www.eightassociates.co.uk
info@eightassociates.co.uk

Flood risk

The site is located in flood zone 1 and the overall risk of flooding to the site is considered to be low. The risk from the assessed sources of flooding is as follows:

- Rivers and the sea – very low.
- Pluvial (surface water) – very low.
- Groundwater – negligible.

Sustainable drainage systems

A SuDS strategy has been proposed for the development in accordance with all relevant best-practice guidance and the principles of the sustainable drainage hierarchy, along with local planning policy requirements. The suitability of specific SuDS components has been evaluated based on the site and development proposals. A number of SuDS components are proposed as part of a surface water drainage strategy has been for the site, specifically:

- Geocellular attenuation storage with capacity of approximately 20m³.
- Green roof (extensive sedum green roof-type system) with approximately 164m² total surface area. Green roofs are proposed on the roofs of the development, including on the roofs of the bin storage and cycle storage.
- Surface water to be discharged at controlled rate (to achieve a greenfield rates) from the site to the local public combined water sewer.
- Soft landscaping and planting to reduce run-off and increase infiltration.

Preliminary hydraulic modelling of the proposed development site has been undertaken based on a notional surface water drainage network, using the hydraulic modelling software, Flow. The preliminary hydraulic modelling demonstrates that the proposed SuDS components would be viable for the surface water drainage strategy for the site, in order to achieve the targeted discharge rates, whilst mitigating flood risk to the site and surrounding area. Targeted discharge rates are subject to change, following the review and verification by a structural/drainage engineer during the detailed design stages.

An outline management plan has been developed for the proposed SuDS components, providing indicative schedules of monitoring, management and maintenance activities to be implemented after handover of the development. Note that a detailed management plan will be developed during the detailed design stages. Where applicable, guidance on management and maintenance from system manufacturer's must be adhered to.

Appendix A: Environment Agency Flood Map SuDS Strategy Cornwall Rd

eight
associates

+44 (0)207 0430 418

www.eightassociates.co.uk
info@eightassociates.co.uk

Flood map for planning

Your reference
Cornwall Rd

Location (easting/northing)
532652/188970

Created
21 Oct 2020 11:22

Your selected location is in flood zone 1, an area with a low probability of flooding.

This means:


- you don't need to do a flood risk assessment if your development is smaller than 1 hectare and not affected by other sources of flooding
- you may need to do a flood risk assessment if your development is larger than 1 hectare or affected by other sources of flooding or in an area with critical drainage problems

Notes

The flood map for planning shows river and sea flooding data only. It doesn't include other sources of flooding. It is for use in development planning and flood risk assessments.

This information relates to the selected location and is not specific to any property within it. The map is updated regularly and is correct at the time of printing.

The Open Government Licence sets out the terms and conditions for using government data.
<https://www.nationalarchives.gov.uk/doc/open-government-licence/version/3/>

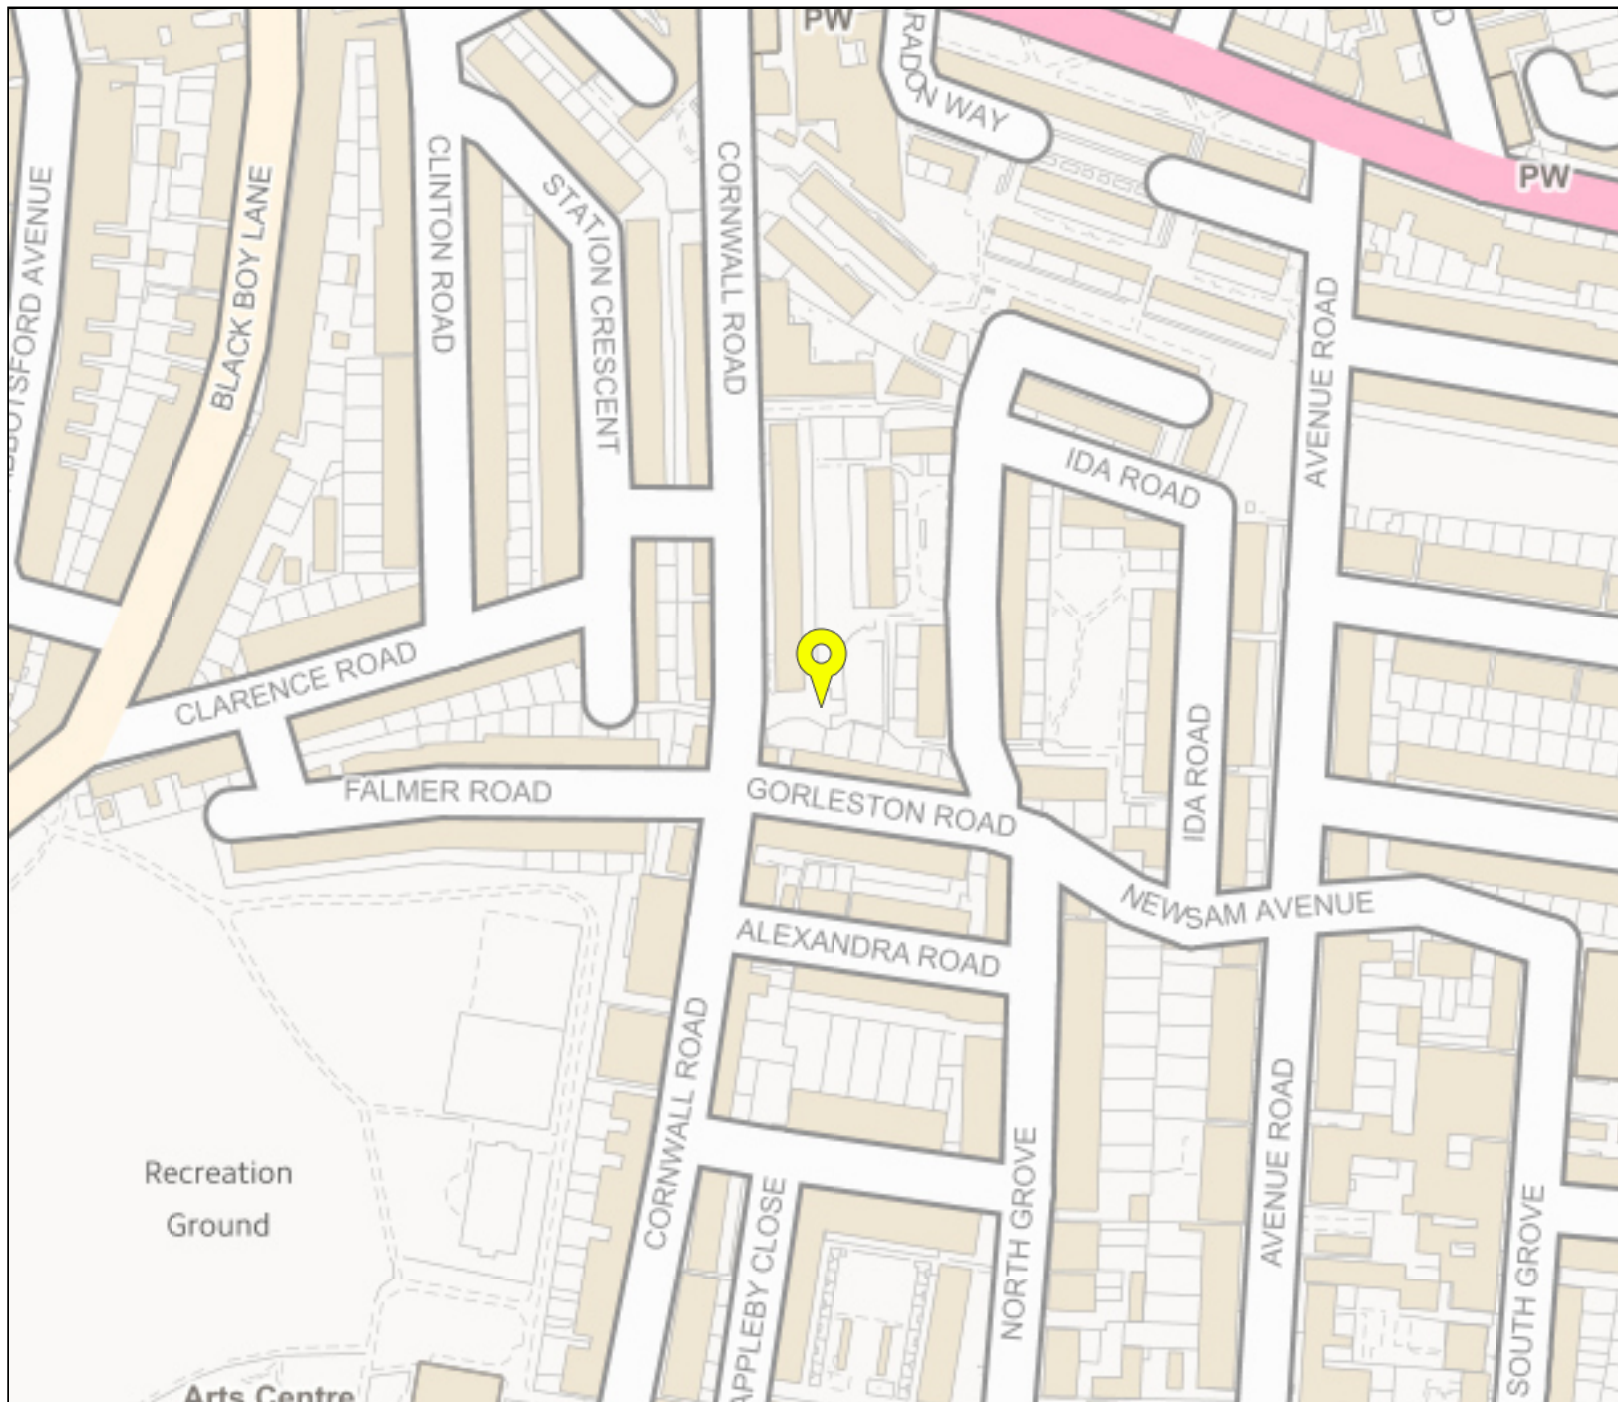

Flood map for planning

Your reference

Cornwall Rd

Location (easting/northing)

532652/188970


Scale

1:2500

Created

21 Oct 2020 11:22

-  Selected point
-  Flood zone 3
-  Flood zone 3: areas benefitting from flood defences
-  Flood zone 2
-  Flood zone 1
-  Flood defence
-  Main river
-  Flood storage area

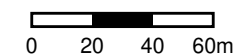

Appendix B: Regulated Drainage & Water Search SuDS Strategy Cornwall Rd

eight
associates

+44 (0)207 0430 418

www.eightassociates.co.uk
info@eightassociates.co.uk

Regulated Drainage & Water Search



Search Details

Prepared for: GeoSmart

Matter: 73892

Client address: Suite 9-11 Old Bank Buildings, Bellstone, Shrewsbury, SY1 1HU

Property:

74 Cornwall Road, London, N15 5AR

Water Company:

Thames Water Utilities Ltd

Thames Water Plc, PO Box 286, Swindon, SN38 2RA

Date Returned:
13/10/2020

Property type:
Residential

This search was compiled by the Data Supplier above and provided by InfoTrack Ltd - t: 0207 186 8090, e: helpdesk@infotrack.co.uk. This search is subject to terms and conditions issued by InfoTrack which can be viewed at www.infotrack.co.uk or supplied on request. This search is also subject to terms and conditions issued by the Data Supplier, available on request. InfoTrack and the Data Supplier above are registered with the Property Codes Compliance Board (PCCB) as subscribers to the Search Code. The PCCB independently monitors how registered firms maintain compliance with the Code. Visit www.propertycodes.org.uk for more information.



InfoTrack Limited, Level 11, 91 Waterloo Road, London, SE1 8RT
T: 0207 186 8090 E: helpdesk@infotrack.co.uk



Summary for Conveyancers

This summary identifies matters revealed which you may wish to highlight to your client or investigate further. It is intended as a snapshot of the information contained in the search, should in no way be considered legal advice, and should be taken in context with the full search information and with your client's planned use and enjoyment of the property.



Maps

1.1	Where relevant, please include a copy of an extract from the public sewer map	Map Provided
1.2	Where relevant, please include a copy of an extract from the map of waterworks	Map Provided



Drainage

2.1	Does foul water from the property drain to the public sewer?	Yes
2.2	Does surface water from the property drain to the public sewer?	Yes
2.3	Is a surface water drainage charge payable?	Refer to Vendor
2.4	Does the public sewer map indicate any public sewer, disposal main or lateral drain within the boundaries of the property?	Yes
2.4.1	Does the public sewer map indicate any public sewage pumping station within the boundaries of the property?	No
2.5	Does the public sewer map indicate any public sewer within 30.48 metres (100 feet) of any buildings within the property?	Yes
2.5.1	Does the public sewer map indicate any public pumping station within 50 metres (164.04 feet) of any buildings within the property?	Insured
2.6	Are any sewers or lateral drains serving, or which are proposed to serve the property, the subject of an existing adoption agreement or an application for such an agreement?	No
2.7	Has any Sewerage Undertaker approved or been consulted about any plans to erect a building or extension on the property over or in the vicinity of a public sewer, disposal main or drain?	No
2.8	Is any building which is, or forms part of the property, at risk of internal flooding due to overloaded public sewers?	Insured
2.9	Please state the distance from the property to the nearest boundary of the nearest sewage treatment works	Insured



Water

3.1	Is the property connected to mains water supply?	Yes
3.2	Are there any water mains, resource mains or discharge pipes within the boundaries of the property?	No
3.3	Is any water main or service pipe serving, or which is proposed to serve the property, the subject of an existing adoption agreement or an application for such an agreement?	No
3.4	Is this property at risk of receiving low water pressure or flow?	Insured
3.5	What is the classification of the water supply for the property?	See report
3.6	Please include details of the location of any water meter serving the property	See report



Charging

4.1.1	Who is responsible for providing the sewerage services for the property?	Thames Water
4.1.2	Who is responsible for providing the water services for the property?	Thames Water
4.2	Who bills the property for sewerage services?	Thames Water
4.3	Who bills the property for water services?	Thames Water
4.4	What is the current basis for charging for sewerage and/or water services at the property?	See report
4.5	Will the basis for charging for sewerage and water services at the property change as a consequence of a change of occupation?	Insured



Question 1.1

Where relevant, please include a copy of an extract from the public sewer map

A copy of an extract from the public sewer map is included in which the location of the property is identified



Guidance Notes:

Pipes that are shown on the public sewer map as sewers, disposal mains or lateral drains are defined as those for which a Sewerage Undertaker holds statutory responsibility under the Water Industry Act 1991. A Sewerage Undertaker is not generally responsible for rivers, water courses, ponds, culverts or highway drains. If any of these are shown on the copy extract they are shown for information only. Sewers or lateral drains indicated on the extract of the public sewer map as being subject to an agreement under Section 104 of the Water Industry Act 1991 are not an 'as constructed' record. It is recommended that these details are checked with the developer, if any. Please note that following the private sewer transfer on 1 October 2011 there may be additional public assets other than those shown on the public sewer map.

Question 1.2

Where relevant, please include a copy of an extract from the map of waterworks

A copy of an extract from the map of waterworks is included in which the location of the property is identified



Guidance Notes:

Pipes that are shown on the map of waterworks as water mains, resource mains or discharge pipes are defined as those for which a Water Undertaker holds statutory responsibility under the Water Industry Act 1991. Water Undertakers are not responsible for private water mains or private service pipes connecting the property to the public water main and do not hold details of these. These may pass through land outside of the control of the seller, or may be shared with adjacent properties. The buyer may wish to investigate whether separate rights or easements are needed for their inspection, repair or renewal. The extract of the map of waterworks shows water mains in the vicinity of the property. It should be possible to estimate the likely length and route of any private water supply pipe connecting the property to the public water network.



Public Sewer & Water Map



© Crown copyright Land Registry. © Crown copyright and database rights 2011 Ordnance Survey 100042851

 Public Combined Sewer	 Public Foul Sewer
 Public Surface Water Sewer	 Abandoned Public Sewer
 Water Pipes	 Sewer Publicly Maintained under Section 24 Public Health Act 1936
 Section 104 Surface Water Sewer	 Section 104 Foul Sewer
 Decommissioned Water	 Public Sewage Pumping Station

This map is provided by InfoTrack Ltd and must be used in conjunction with the search results attached. Please note, the boundary may have been adjusted from the plan provided so that it reflects the National Polygon dataset provided by the Land Registry. This dataset covers all registered titles (freehold and leasehold) in England and Wales and shows the indicative shape and position of each boundary. The information shown on the map is based on data obtained from various sources but the position of any water company apparatus must should be regarded as approximate. Service pipes, private sewers and drains are generally not shown. This map should not be used for detailed design of any proposed works and users of this map are strongly advised to commission their own survey of the area before carrying out any works to establish the actual position of all apparatus.



Question 2.1

Does foul water from the property drain to the public sewer?

Records indicate that foul water from the property does drain to a public sewer.



Guidance Notes:

The above answer is inferred from the proximity of a public sewer as indicated on the enclosed map. If the inference is wrong, the attached Information Accuracy Indemnity covers an adverse entry.

For confirmation, please refer to billing information, form TA6 or the Property Details Questionnaire which confirms connection to mains drainage. Sewerage Undertakers are not responsible for private drains and private sewers that connect the property to the public sewerage system, and do not hold details of these. The property owner will normally have sole responsibility for private drains serving the property and may have shared responsibility with other users if the property is served by a private sewer which also serves other properties if not connected to the public sewerage system. These may pass through land outside of the control of the seller and the buyer may wish to investigate whether separate rights or easements are needed for their inspection, repair or renewal. An extract from the public sewer map is enclosed. This will show known public sewers and lateral drains in the vicinity of the property and it should be possible to estimate the likely length and route of any private drains and/or private sewers connecting the property to the public sewerage system. If foul water does not drain to the public sewerage system the property may have private facilities in the form of a septic tank, cesspit or other type of treatment plant.



Question 2.2

Does surface water from the property drain to the public sewer?

Records indicate that surface water from the property does drain to a public sewer.



Guidance Notes:

The above answer is inferred from the proximity of a public sewer as indicated on the enclosed map. If the inference is wrong, the attached Information Accuracy Indemnity covers an adverse entry.

For confirmation, please refer to billing information, form TA6 or the Property Details Questionnaire which confirms connection to mains drainage. Sewerage Undertakers are not responsible for private drains and private sewers that connect the property to the public sewerage system, and do not hold details of these. The property owner will normally have sole responsibility for private drains serving the property and may have shared responsibility with other users if the property is served by a private sewer which also serves other properties. These may pass through land outside of the control of the seller and the buyer may wish to investigate whether separate rights or easements are needed for their inspection, repair or renewal. In some cases, Sewerage Undertaker records do not distinguish between foul and surface water connections to the public sewerage system. If on inspection the buyer finds that the property is not connected for surface water drainage, the property may be eligible for a rebate of the surface water drainage charge. Details can be obtained from the Water Company. An extract from the public sewer map is enclosed. This will show known public sewers and lateral drains in the vicinity of the property and it should be possible to estimate the likely length and route of any private drains and/or private sewers connecting the property to the public sewerage system. If surface water does not drain to a public sewer the property may have private facilities in the form of a soakaway or private connection to a watercourse. Please note, the property may drain to a Sustainable Urban Drainage System (SuDs), please refer to the Local Authority Search for further information.

Question 2.3

Is a surface water drainage charge payable?

Please refer to vendor or pre-contract documents and/or your own survey of the property



Guidance Notes:

Where surface water charges are payable but upon inspection the property owner believes that surface water does not drain to the public sewerage system, an application can be made to the Water Company to end surface water charges.



Question 2.4

Does the public sewer map indicate any public sewer, disposal main or lateral drain within the boundaries of the property?

The public sewer map indicates that there are public sewers, disposal mains or lateral drains within the boundaries of the property. Please note, it has not always been a requirement for such public sewers, disposal mains or lateral drains to be recorded on the public sewer map. It is therefore possible for unidentified sewers, disposal mains or lateral drains to exist within the boundaries of the property. However on 1 October 2011 private sewers were transferred into public ownership. There may therefore be additional public sewers, disposal mains or lateral drains which are not recorded on the public sewer map but which may prevent or restrict development of the property.



Guidance Notes:

The approximate boundary of the property has been determined by reference to the plan provided. The presence of a public sewer, disposal main or lateral drain running within the boundary of the property may restrict further development. The Sewerage Undertaker has a statutory right of access to carry out work on its assets, subject to notice. This may result in employees of the Company or its contractors needing to enter the property to carry out work. Any private sewers or lateral drains which are indicated on the extract of the public sewer map as being subject to an agreement under Section 104 of the Water Industry Act 1991 are considered to be not an 'as constructed' record. It is recommended these details are checked with the developer.

Question 2.4.1

Does the public sewer map indicate any public sewage pumping station within the boundaries of the property?

The public sewer map included indicates that there is no public sewage pumping station within the boundaries of the property.



Guidance Notes:

The presence of a public sewage pumping station running within the boundary of the property may restrict further development. The company has a statutory right of access to carry out work on its assets subject to notice. Please note that private pumping stations built prior to 1 July 2011 which serve more than one property and pump to the existing public sewer are eligible for transfer into public ownership as of 1 October 2016. Pumping stations installed after 1 July 2011 remain the responsibility of the homeowner unless they are the subject of an adoption agreement. Please note that the Water Company may not have been made aware of all the pumping stations which meet the adoption obligation criteria and therefore there may be pumping stations not recorded on the public sewer map.



Question 2.5

Does the public sewer map indicate any public sewer within 30.48 metres (100 feet) of any buildings within the property?

The public sewer map indicates that there is a public sewer within 30.48 metres (100 feet) of a building within the property. On 1 October 2011 private sewers were transferred into public ownership, there may therefore be additional lateral drains and/or public sewers which are not recorded on the public sewer map but are within 30.48 metres (100 feet) of a building within the property.



Guidance Notes:

Any private sewers or lateral drains which are indicated on the extract of the public sewer map as being subject to an agreement under Section 104 of the Water Industry Act 1991 are not an 'as constructed' record. It is recommended these details be checked with the developer. The presence of a public sewer within 30.48 metres (100 feet) of any buildings within the property can result in the Local Authority requiring a property to be connected to the public sewer. The measure is estimated using the map provided and the water company records, between the building(s) within the boundary of the property and the nearest public sewer.

Question 2.5.1

Does the public sewer map indicate any public pumping station within 50 metres (164.04 feet) of any buildings within the property?

Not answered - This information is not available, if an answer had been available which was adverse at the date of this report the Information Accuracy Indemnity attached would apply.



Guidance Notes:

The presence of a public sewage pumping station running within the boundary of the property may restrict further development. The company has a statutory right of access to carry out work on its assets subject to notice. Please note that private pumping stations built prior to 1 July 2011 which serve more than one property and pump to the existing public sewer are eligible for transfer into public ownership as of 1 October 2016. Pumping stations installed after 1 July 2011 will remain the responsibility of the homeowner unless they are the subject of an adoption agreement. Please note that the Water Company may not have been made aware of all the pumping stations which meet the adoption obligation criteria and therefore there may be pumping stations not recorded on the public sewer map.



Question 2.6

Are any sewers or lateral drains serving, or which are proposed to serve the property, the subject of an existing adoption agreement or an application for such an agreement?

Records indicate that sewers serving the property are not the subject of an existing adoption agreement or an application for such an agreement.



Guidance Notes:

On 1 October 2011 all foul Section 104 sewers laid before 1 July 2011 were transferred into public ownership, excluding those that discharge to a privately owned sewage treatment or collection facility. All surface Section 104 sewers that do not discharge to a public watercourse were also transferred. Water Companies' mapping records are currently being reviewed and updated and may not yet reflect this change, therefore there may be additional public sewers, disposal mains or lateral drains which are not yet recorded on the public sewer map or public sewers that still show as Section 104 sewers.

Question 2.7

Has any Sewerage Undertaker approved or been consulted about any plans to erect a building or extension on the property over or in the vicinity of a public sewer, disposal main or drain?

There are no records in relation to any approval or consultation about plans to erect a building or extension on the property over or in the vicinity of a public sewer, disposal main or drain. However please note the sewerage undertaker might not be aware of a building or extension on the property over or in the vicinity of a public sewer, disposal main or drain. The attached Information Accuracy Indemnity covers adverse entries at the date of this report where data is not available.



Guidance Notes:

Buildings or extensions erected over a public sewer, disposal main or lateral drain in contravention of building controls or which conflict with the provisions of the Water Industry Act 1991 may have to be removed or altered. On 1 October 2011 the majority of private sewers, disposal mains and lateral drains, connected to the public network as of 1 July 2011, transferred to public ownership. Therefore there may be formerly private sewers and lateral drains that have been built over, however the sewerage undertaker may not have approved or been consulted about any plans to erect a building or extension on the property or in the vicinity of these. Please also refer to vendor or pre-contract documents and/or your own survey of the property.



Question 2.8

Is any building which is, or forms part of the property, at risk of internal flooding due to overloaded public sewers?

Not answered - If an answer had been available which was adverse at the date of this report the Information Accuracy Indemnity attached would apply.



Guidance Notes:

A sewer is 'overloaded' when the flow from a storm is unable to pass through it due to a permanent problem (eg. flat gradient, small diameter). Flooding as a result of temporary problems such as blockage, siltation, collapses and equipment or operational failures are excluded. 'Internal flooding' from public sewers is defined as flooding which enters a building or passes below a suspended floor. For reporting purposes, buildings are restricted to those normally occupied and used for residential, public, commercial, business or industrial purposes. 'At Risk' properties are those that the Water Company is required to include in the Regulatory Register that is reported annually to the Director General of Water Services. These are defined as properties that have suffered, or are likely to suffer, internal flooding from public foul, combined or surface water sewers due to overloading of the sewerage system more frequently than the relevant reference period (either once or twice in ten years) as determined by the Company's reporting procedure. Flooding as a result of storm events proven to be exceptional and beyond the reference period of one in ten years are not included on the At Risk register. Properties may be at risk of flooding but not included on the Register where flooding incidents have not been reported to the Company. Public sewers are defined as those for which the company holds statutory responsibility under the Water Industry Act 1991. It should be noted that flooding can occur from private sewers and drains which are not the responsibility of the Company and therefore would be excluded from the report.

Question 2.9

Please state the distance from the property to the nearest boundary of the nearest sewage treatment works

Not answered - If an answer had been available which was adverse at the date of this report the Information Accuracy Indemnity attached would apply.



Guidance Notes:

The nearest sewage treatment works will not always be the sewage treatment works serving the catchment within which the property is situated.



Question 3.1

Is the property connected to mains water supply?

Records indicate that the property is connected to the mains water supply.



Guidance Notes:

The above answer is inferred from the proximity of a public water main as indicated on the enclosed map. If the inference is wrong, the attached Information Accuracy Indemnity covers an adverse entry.

For confirmation, please refer to billing information, form TA6 or the Property Details Questionnaire which confirms connection to mains water, and information regarding whether a water meter is installed. Details of private supplies are not kept by the Water Undertaker. We recommend the situation is checked with the current owner of the property.

Question 3.2

Are there any water mains, resource mains or discharge pipes within the boundaries of the property?

The map of waterworks does not indicate any water mains, resource mains or discharge pipes within the boundaries of the property.



Guidance Notes:

The approximate boundary of the property has been determined by reference to the plan provided. The presence of public water main, resource main or discharge pipe within the boundary of the property may restrict further development within it. Water Undertakers have a statutory right of access to carry out work on their assets, subject to notice. This may result in employees of the Company or its contractors needing to enter the property to carry out work.

Question 3.3

Is any water main or service pipe serving, or which is proposed to serve the property, the subject of an existing adoption agreement or an application for such an agreement?

Records indicate that water mains or service pipes serving the property are not the subject of an existing adoption agreement or an application for such an agreement.



Guidance Notes:

Where the property is part of a very recent or ongoing development and the water mains and service pipes are not the subject of an adoption application, buyers should consult with the developer to confirm that the Water Undertaker will be asked to provide a water supply to the development or to ascertain the extent of any private water supply system for which they will hold maintenance and renewal liabilities.



74 Cornwall Road, London, N15 5AR

Question 3.4

Is this property at risk of receiving low water pressure or flow?

Not answered - If an answer had been available which was adverse at the date of this report the Information Accuracy Indemnity attached would apply.



Guidance Notes:

'Low water pressure' means water pressure below the regulatory reference level which is the minimum pressure when demand on the system is not abnormal.

Question 3.5

What is the classification of the water supply for the property?

To check the average water hardness of water supplied to the property please visit <https://www.thameswater.co.uk/help-and-advice/water-quality/Check-the-water-quality-in-your-area>



Guidance Notes:

The hardness of water depends on the amount of calcium in it - the more it contains the harder the water is. There is no UK or European standard set for the hardness of drinking water. More information on water hardness can be found on the Drinking Water Inspectorates' website: <http://www.dwi.gov.uk>

If the property is in a hard water area, you may wish to refer to the vendor or pre-contract documents and/or your own survey of the property to establish if a water softener has been installed.

Question 3.6

Please include details of the location of any water meter serving the property

Please refer to vendor or pre-contract documents and / or your own survey of the property. For further information regarding the water meter serving this property please contact:

Thames Water Utilities Limited
Clearwater Court
Reading
RG1 8DB
Tel: 0845 9200 888
www.thameswater.co.uk



Question 4.1.1

Who is responsible for providing the sewerage services for the property?

Please refer to vendor or pre-contract documents and / or your own survey of the property. The Sewerage Undertakers for the area are:

Thames Water Utilities Limited
Clearwater Court
Reading
RG1 8DB
Tel: 0845 9200 888
www.thameswater.co.uk

Question 4.1.2

Who is responsible for providing the water services for the property?

Please refer to vendor or pre-contract documents and / or your own survey of the property. The Water Undertakers for the area are:

Thames Water Utilities Limited
Clearwater Court
Reading
RG1 8DB
Tel: 0845 9200 888
www.thameswater.co.uk

Question 4.2

Who bills the property for sewerage services?

Thames Water Utilities Limited
Clearwater Court
Reading
RG1 8DB
Tel: 0845 9200 888
www.thameswater.co.uk

Question 4.3

Who bills the property for water services?

Thames Water Utilities Limited
Clearwater Court
Reading
RG1 8DB
Tel: 0845 9200 888
www.thameswater.co.uk



Question 4.4

What is the current basis for charging for sewerage and/or water services at the property?

Water and sewerage companies' full charges are set out in their charges schemes which are available from the company free of charge upon request.



Guidance Notes:

The Water Industry Act 1991 Section 150, The Water Resale Order 2001 provides protection for people who buy their water or sewerage services from a person or company instead of directly from a water or sewerage company.

The average household bill is, by definition, an average across all customers. Readings taken from a water meter are used to calculate metered sewerage charges, the volume charge for sewerage services is usually based on a percentage of total water supplied. To view the above information in full please visit the Office of Water Services (OFWAT) Website: <http://www.ofwat.gov.uk> Water and Sewerage Companies full charges are set out in their charges schemes which are available from the Company free of charge upon request.

Question 4.5

Will the basis for charging for sewerage and water services at the property change as a consequence of a change of occupation?

Not answered - If an answer had been available which was adverse at the date of this report the Information Accuracy Indemnity attached would apply.



Guidance Notes:

The Company may install a meter at the premises where a buyer makes a change of use of the property or where the occupier uses water for watering the garden, other than by hand (this includes the use of sprinklers) or automatically replenishing a pond or swimming pool with a capacity greater than 10,000 litres.

Glossary

‘the 1991 Act’ means the Water Industry Act 1991[61]

‘the 2000 Regulations’ means the Water Supply (Water Quality) Regulations 2000[62]

‘adoption agreement’ means an agreement made or to be made under Section 51A(1) or 104(1) of the 1991 Act[64]

‘discharge pipe’ means a pipe which discharges are made or are to be made under Section 165(1) of the 1991 Act

‘disposal main’ means (subject to section 219(2) of the 1991 Act) any outfall pipe or other pipe which - (a) is a pipe for the conveyance of effluent to or from any sewage disposal works, whether of a Sewerage Undertaker or of any other person; and (b) is not a public sewer

‘drain’ means (subject to Section 219(2) of the 1991 Act) a drain used for the drainage of one building or of any buildings or yards appurtenant to buildings within the same curtilage

‘lateral drain’ means - (a) that part of a drain which runs from the curtilage of a building (or buildings or yards within the same curtilage) to the sewer with which the drain communicates or is to communicate; or (b) (if different and the context so requires) the part of a drain identified in a declaration of vesting made under Section 102 of the 1991 Act or in an agreement made under Section 104 of that Act[65]

‘map of waterworks’ means the map made available under Section 198(3) of the 1991 Act[67] in relation to the information specified in subsection (1A)

‘private sewer’ means a pipe or pipes which drain foul or surface water, or both, from premises, and are not vested in a Sewerage Undertaker

‘public sewer’ means, subject to Section 106(1A) of the 1991 Act[68], a sewer for the time being vested in a Sewerage Undertaker in its capacity as such, whether vested in that Undertaker - (a) by virtue of a scheme under Schedule 2 to the Water Act 1989[69]; (b) by virtue of a scheme under Schedule 2 to the 1991 Act[70]; (c) under Section 179 of the 1991 Act[71]; or (d) otherwise; ‘public sewer map’ means the map made available under Section 199(5) of the 1991 Act[72]

‘resource main’ means (subject to Section 219(2) of the 1991 Act) any pipe, not being a trunk main, which is or is to be used for the purpose of - (a) conveying water from one source of supply to another, from a source of supply to a regulating reservoir or from a regulating reservoir to a source of supply; or (b) giving or taking a supply of water in bulk

‘sewerage services’ includes the collection and disposal of foul and surface water and any other services which are required to be provided by a Sewerage Undertaker for the purpose of carrying out its functions

‘Sewerage Undertaker’ means the company appointed to be the Sewerage Undertaker under Section 6(1) of the 1991 Act for the area in which the property is or will be situated

‘surface water’ includes water from roofs and other impermeable surfaces within the curtilage of the property

‘water main’ means (subject to Section 219(2) of the 1991 Act) any pipe, not being a pipe for the time being vested in a person other than the Water Undertaker, which is used or to be used by a Water Undertaker or licensed water supplier for the purpose of making a general supply of water available to customers or potential customers of the Undertaker or supplier, as distinct from for the purpose of providing a supply to particular customers

‘water meter’ means any apparatus for measuring or showing the volume of water supplied to, or of effluent discharged from any premises

‘water supplier’ means the company supplying water in the water supply zone, whether a Water Undertaker or licensed water supplier

‘water supply zone’ in relation to a calendar year, means the names and areas designated by a Water Undertaker within its area of supply that are to be its water supply zones for that year

‘Water Undertaker’ means the company appointed to be the Water Undertaker under Section 6(1) of the 1991 Act for the area in which the property is or will be situated. In this Report, references to a pipe, including references to a main, a drain or a sewer, shall include references to a tunnel or conduit which serves or is to serve as the pipe in question and to any accessories for the pipe.



Information for Buyers

This section is a guide to the content of the regulated drainage and water search result. It should be read in association with the main report. This information should not be considered as legal advice and you should check with your conveyancer if you have any concerns about the search results.

Map of Public Sewers/Waterworks

i	What is a Map of Public Sewers or Map of Waterworks?	Water companies maintain maps of sewers and water pipes for which they are responsible. Most but not all sewer and water pipes within an individual property boundary are the property owner's responsibility.
----------	--	--

Sewer & Water Maintenance

i	Are all Sewer & Water Pipes publicly maintained?	Sewer & Water Pipes can be either publicly or privately maintained. If they are publicly maintained, the local Sewerage or Water undertaker is responsible for repairs and maintenance. As from 1 October 2011 most lateral drains (see glossary) are now owned and maintained by the sewerage undertaker. Sewerage Undertakers are not responsible for any private drains and private sewers that connect the property to the public sewerage system, and do not hold details of these. The property owner will normally have sole responsibility for private drains and water pipes serving the property.
----------	--	--

Sewers

i	What is a Foul Water Sewer?	Foul sewers/drains take foul sewage (waste from toilets, bathrooms and kitchens etc) away from your property.
i	What is a Surface Water Sewer?	Surface water sewers/drains take surface water (rainwater) away from your property (includes water from roofs and other impermeable surfaces within the curtilage of the property). In some cases, Sewerage Undertaker records do not distinguish between foul and surface water connections to the public sewerage system. If on inspection the buyer finds that the property is not connected for surface water drainage, the property may be eligible for a rebate of the surface water drainage charge. Details can be obtained from the Water Company.
i	What is a Combined Sewer?	Combined sewers carry both foul sewage and surface water away from your property.

Adoption Agreement

- i** What does it mean if a sewer is subject to a Section 104 adoption agreement?
- With new developments, the developer will typically lay new sewers which are 'subject to adoption'. Purchasers of new homes will want to know whether or not the property will eventually be connected to a public sewer. The adoption of private sewers and drains by the Sewerage Undertaker is subject to the developer complying with the terms of the adoption agreement made under the provisions of Section 104 of the Water Industry Act 1991. For newly built properties, where the property is part of a very recent or on-going development and the sewers are not the subject of an adoption application, buyers should consult with the developers to ascertain the extent of private drains & sewers for which they will hold maintenance & renewal liabilities.
- i** Why do I need to know if there is a public foul sewer within 30.48 metres (100 feet) of any buildings within the property?
- If foul water from the property does not drain to a public sewer, the presence of a public foul sewer within 30.48 metres (100 feet) of any buildings within the property can result in the local authority requiring the property to be connected to a public sewer if the existing arrangements are unsatisfactory.

Water Pipes

- i** What are Water Pipes?
- Water pipes (water mains, resource mains or discharge pipes) supply clean water to a property. The pipework can be either publicly or privately maintained. Water Undertakers are not responsible for private water mains or private service pipes connecting the property to the public water main and do not hold details of these. These may pass through land outside of the control of the seller, or may be shared with adjacent properties. The buyer may wish to investigate whether separate rights or easements are needed for their inspection, repair or renewal. If the property is not connected to mains water supply we recommend the situation is checked with the current owner of the property. Details of private supplies are not kept by the Water Undertaker.
- i** What does it mean if there are public water pipes or public sewers within the boundary of the property?
- The presence of public water pipes or public sewers within the boundary of the property may restrict further development. The Water and/or Sewerage Undertaker also has a statutory right of access to carry out work on its assets, subject to notice. This may result in employees of the Water Company or Sewer Undertaker or its contractors needing to enter the property to carry out work. The approximate boundary of the property has been determined by reference to the plan provided.

Information

- i** What is meant by the Private Sewer Transfer?
- On 1 October 2011, the responsibility for many private sewers and lateral drains, which drain to a public sewer and may be located both within and beyond the property boundary, transferred to the water and sewerage companies.
- The water and sewerage companies are currently undertaking an exercise to map these new public sewers and lateral drains. In the meantime however there may be additional public assets not shown on the public sewer map enclosed herein.
- For further information visit:

The following diagram illustrate an example of the impact of the new drainage arrangements:



Sustainable Urban Drainage System (SuDS)

i What are Sustainable Urban Drainage Systems (SuDS)?

Sustainable Urban Drainage System (SuDS) are designed to drain surface water from a property or site in a natural more sustainable way, than through conventional networks of pipes and sewers, to local watercourses. SuDS slow down surface water run-off and reduce the risk of flooding, particularly during heavy rain. They also improve water quality and reduce the risk of pollution that can happen when foul sewers are overwhelmed by surface water, leading to dirty water being released into rivers.

Unanswered Questions

i Why are certain questions not answered within this report?

This report is compiled using publicly available information (as defined by the Water Industry Act 1991). Where data is not publicly available, we provide an insurance policy (see attached). Where we infer certain answers (Q2.1, 2.2 and 3.1) we refer you to alternative sources of information, including billing information, form TA6 or the Property Details Questionnaire which confirms connection to mains drainage, if a septic tank is installed, and information regarding whether a water meter is installed. If both our inference and the form TA6, the Property Details Questionnaire or billing information are incorrect, then our insurance policy would apply.

REGULATED DRAINAGE AND WATER SEARCH INFORMATION ACCURACY POLICY INSURANCE PRODUCT INFORMATION DOCUMENT

Company: Stewart Title Limited

Stewart Title Limited is a title insurance company authorised by the Prudential Regulation Authority and regulated by the Financial Conduct Authority and the Prudential Regulation Authority. Registered in England and Wales No 270166. Registered office address: 11 Haymarket, London SW1V 4BP

Complete pre-contractual and contractual information on this policy is provided in other documents

WHAT IS THIS TYPE OF INSURANCE?

Regulated Drainage and Water Search Information Accuracy Policy



WHAT IS INSURED?

- ✓ The defect as described in the Defects section of the Policy Schedule and which arises from your use and ownership of the property as described in the Policy Schedule.
- ✓ In the event of a Regulated Drainage and Water Search provided by the Organisation containing an Adverse Entry which materially affects the market value of the Property then we will, subject to your compliance with the terms and conditions of this policy, pay under this policy for those losses and costs which are set out in the Cover section of the Policy Schedule.



WHAT IS NOT INSURED?

- ✗ Any amount higher than the Limit of Indemnity under the Policy Schedule.
- ✗ All matters set out under the Exclusions section of the Policy Schedule.
- ✗ Any claim made either by you and/or a third party against you which is not set out in the Cover section of the Policy Schedule.



ARE THERE ANY RESTRICTIONS ON COVER?

- ! In deciding to accept this policy in exchange for the premium and in setting the terms and premium, we have relied on the information given by you (or anyone acting on your behalf). You must ensure that, when answering any questions asked by us, any information provided is accurate and complete.
- ! If you deliberately or recklessly provide us with false or misleading information, we may treat this policy as if it never existed and decline all claims. If you provide us with false or misleading information carelessly, we may:
 - treat this Policy as if it had never existed, and refuse to pay all claims and return the premium paid. However, we may only do so if we would not otherwise have provided you with insurance cover at all;
 - amend the terms of this policy, and apply the amended terms as if they were already in place, if a Claim has been adversely affected by your carelessness;
 - reduce the amount we will pay on a Claim in the proportion the premium you paid bears to the premium we would have charged for this policy; or
 - take a similar proportionate action.
- ! We, or anyone acting on our behalf, will write to you if we intend to treat this policy as if it had never existed, or amend the terms of this policy.
- ! If you become aware that the information given to us is inaccurate, you must inform us as soon as practicable.



WHERE AM I COVERED?

This policy covers you for the UK property specified in the Policy Schedule.



WHAT ARE MY OBLIGATIONS?

- You, or anyone acting on your behalf, must not:
 - disclose the existence of this policy to any third party other than prospective purchasers, lenders, lessees and their legal advisers without our prior written consent
 - take or fail to take action which results in a Claim as this may prejudice your position and void this policy
 - take any steps to settle a Claim without our prior written consent.
- On becoming aware of any potential or actual Claim, you will:
 - provide written notice and details to us at our registered office address immediately of all known facts including all communications, correspondence and all court documents.
 - not admit any liability whatsoever or take steps to compromise or settle the Claim, without our written consent.
 - provide all information and assistance that we and/or any party professional or otherwise acting on our behalf requires at your own expense doing everything reasonably practicable with our prior written consent to minimise any loss.
- You will not make any
 - admission, promise of payment or indemnity
 - application to a court, Upper Tribunal (Land Chamber) or the Land Registry without our written consent



WHEN AND HOW DO I PAY?

You do not make any payments to us directly. Your professional advisors who arranged and recommended the cover to you will tell you how and when to pay.



WHEN DOES THE COVER START AND END?

Your cover will begin on the Policy Date which is set out in the Policy Schedule. The dates of cover are specified on the Policy Schedule.



HOW DO I CANCEL THE CONTRACT?

This policy can be cancelled by contacting us within 14 days of the Policy Date, provided all interested parties (such as lenders holding a mortgage or charge on the Property) consent to cancellation. If you wish to cancel this policy, please write (quoting your policy number) to 'The Underwriting Manager' at our registered address or email to STLEnquiry@stewart.com.

We may at our discretion charge you for the time that you have been on cover including Insurance Premium Tax.

Any refund of premium will be made to the party who paid the premium.

BASIS OF COVER

The Insured has paid or agreed to pay the Premium for this indemnity cover.

The Insured agrees to comply with the terms and conditions of the policy. Failure by the Insured to comply can lead to invalidation of the policy in whole or in part or reduce the amount of any Claim subsequently made.

Signed for and on behalf of Stewart Title Limited

A handwritten signature in black ink, appearing to read 'Steven Lessack', written in a cursive style.

Steven Lessack
CEO, Stewart Title Limited

Authorised Signatory

POLICY SCHEDULE

POLICY NUMBER 155853	PROPERTY Each property which is noted on the bordereau
POLICY DATE As referred to on the bordereau per Property	LIMIT OF INDEMNITY See Additional Policy Clause(s) section below
POLICY TERM In Perpetuity from the Policy Date	PREMIUM See Additional Policy Clause(s) section below

THE INSURED

The party purchasing the Property at the Policy Date and any bank, building society or other similar lending institution holding a mortgage or charge on the Property('the Lender') whether as a result of the purchase or as the result of the owner of the Property remortgaging it to the Lender

THE INSURER

STEWART TITLE LIMITED - (Company Reg 2770166), 11 Haymarket, London SW1Y 4BP

THE DEFECT

The Insured has been provided with a Regulated Drainage and Water Search ('the Search') by the Organisation which may contain an Adverse Entry which materially affects the market value of the Property.

INSURED USE

Continued use of the Property for residential or commercial uses as in existence at the Policy Date

EXCLUSION(S)

Any Claim arising from or relating to:

- (i) any matter revealed in any other searches made available to the Insured or anyone acting on the Insured's behalf prior to the Policy Date
- (ii) any matter otherwise known to the Insured or anyone acting on the Insured's behalf prior to the Policy Date
- (iii) consequential loss
- (iv) environmental or contamination matters (including but not limited to the Environmental Protection Act 1990
- (v) any matter where the Insured or their legal advisors have not followed or acted upon the guidance notes provided in the Search

ADDITIONAL POLICY CLAUSE(S)

Definitions:-

Adverse Entry - Any matter or matters which would have been disclosed in the Search and which were in existence on or before the Policy Date which adversely affect the market value of the Property but which were not disclosed in the Search due to:-

- (i) the absence in the Search of answers to questions 2.5.1,2.7,2.8,2.9,3.3,3.4 and 4.5 and/or
- (ii) incorrect information being given to the Organisation by the statutory authority or authorities responsible for maintaining the registers forming the subject matter of the Search and/or
- (iii) incorrect information being given by the Organisation to the Insured in respect of Questions 2.1,2.2,2.4.1 and 3.1.where the Organisation has interpreted data obtained from the statutory authority or authorities responsible for maintaining the registers but that interpretation is incorrect due to the negligence of, or an error by, the Organisation.

Organisation - STL Group PLC

Regulated Search - A search requested by or on behalf of the Insured in the course of a purchase or remortgage transaction relating to the Property in response to which the Organisation in accordance with the Council of Property Search Organisations' search code has undertaken enquiries and provided a report upon which the Insured relies.

LIMIT OF INDEMNITY (Up to £ per Property)	PREMIUM (£ inclusive of I.P.T)
£ 2,000,000.00	£ 0.75

MEMORANDUM OF ENDORSEMENT For Seller Cover

Definitions

The definitions referred to below shall be read as being in addition to those given or where repeated for the purpose of the cover provided to the seller under this Policy as an alternative to those in the Policy

Seller: the Seller of the Property who has requested and paid for the Regulated Search in order to enable the sale of the Property to the Buyer

Buyer: The person(s), corporate or incorporate body, named as Buyer in the exchanged contract for the purchase of the

Property on whose behalf a Regulated Search has been undertaken or who relies upon a Regulated Search carried out on behalf of the seller of the Property by the Organisation and who has subsequently purchased the Property following receipt of the Regulated Search.

Completion Date: the date upon which the sale of the Property to the Buyer completed

Offer Price: the lower of (i) the price agreed between the Seller and the Buyer for the sale of the Property prior to the Completion Date (ii) the highest valuation of the Property obtained by the Seller from an estate agent prior to marketing the property with the estate agent.

Sale Price: the price actually paid by the Buyer to the Seller for the Property on the Completion Date as detailed in the exchanged contract.

Seller Cover

The cover under this Policy will be extended to provide the following additional cover:-

The Seller shall have cover starting on the Completion Date for the matters referred to in sub paragraph (ii) under the definition of Adverse Entry in this policy by revealing an Adverse Entry which should not have been revealed ('the Error') and which is the sole and direct cause of the Buyer renegotiating the Offer Price of the Property to the Sale Price and as a result of which renegotiation the Seller has suffered loss.

Exclusions

The Company shall be not liable to indemnify the Seller for any Error :

- (i) not disclosed in the Search
- (ii) in respect of any matter of which the Seller or his legal representative had Knowledge as at the date that contracts are exchanged with the Buyer for the purchase of the Property.
- (iii) Any Adverse Entry which arises after the Effective Date
- (iv) The cover for the Seller shall not apply where the transaction is a remortgage or the Property is used for commercial purposes

Conditions

All conditions referred to in the Policy shall apply

GENERAL PROVISIONS

- a. Any act or omission by the Insured, or anyone acting on the Insured's behalf, which in whole or in part induces a Claim under the policy may prejudice the Insured's position and could invalidate the policy in whole or in part or reduce the amount of any Claim.
- b. The Insurers liability under this policy will not exceed the Limit of Indemnity (as increased by the Inflation Provision if applicable).
- c. This policy shall be governed by and construed in accordance with the law of England and Wales and is subject to the jurisdiction of the courts of England and Wales.
- d. The policy and any endorsement issued in respect of it are one contract and shall be read together.
- e. The insured will not be entitled to abandon the Property to the Insurer.
- f. Your information may be used for the purposes of insurance administration by the Insurer, its associated companies, by reinsurers and your intermediary. It may be disclosed to regulatory bodies for the purposes of monitoring and/or enforcing the Insurer's compliance with any regulatory rules/codes.
- g. Your information may also be used for offering renewal, research and statistical purposes and crime prevention. It may be transferred to any country, including countries outside the European Economic Area for any of these purposes and for systems administration. Where this happens, we will ensure that anyone to whom we pass your information agrees to treat your information with the same level of protection as if we were dealing with it.
- h. If you give us information about another person, in doing so you confirm that they have given you permission to provide it to us to be able to process their personal data (including any sensitive personal data) and also that you have told them who we are and what we will use their data for, as set out in this notice.
- i. In the case of personal data, with limited exceptions, and on payment of the appropriate fee, you have the right to access and if necessary rectify information held about you.
- j. The Insurer and the Organisation agree that this version of this Policy will be effective for all Properties entered on a bordereau on or after 1 December 2018.

NON INVALIDATION

The interest in this policy of any Insured will not be invalidated by a breach of the policy terms or conditions by any other party, unless

- a. Such party acted on the Insured's behalf or with the Insured's knowledge and consent
- b. Where the Insured is a successor in title, they had knowledge of a breach of the policy terms or conditions or of previous non-disclosure or misrepresentation to the Insurer.

IMPORTANT CONDITIONS

In respect of each Property:-

- a. In deciding to accept this policy in exchange for the Premium and in setting the terms and premium, the Insurer has relied on the assumptions made being correct and any information given by the Insured (or anyone acting on the Insured's behalf). The Insured must ensure that, when answering any questions asked by the Insurer, any information provided is accurate and complete and the Insurer is informed of any assumptions which cannot be met.
- b. If the Insured deliberately or recklessly provides the Insurer with false or misleading information, the Insurer may treat this policy as if it never existed and decline all claims.
- c. If the Insured provides the Insurer with false or misleading information carelessly, the Insurer may:
 - a. treat this policy as if it had never existed, and refuse to pay all claims and return the premium paid. However, the Insurer may only do so if it would not otherwise have provided the Insured with insurance cover at all;
 - b. amend the terms of this insurance, and apply the amended terms as if they were already in place, if a claim has been adversely affected by the Insured's carelessness;
 - c. reduce the amount the Insurer will pay on a claim in the proportion the premium the Insured has paid bears to the premium the Insurer would have charged for the policy; or
 - d. take a similar proportionate action.The Insurer, or anyone acting on the Insurer's behalf, will write to the Insured if the Insurer intends to treat this policy as if it had never existed, or amend the terms of the policy.
- d. If the Insured becomes aware that the information given to the Insurer is inaccurate, the Insured must inform the Insurer as soon as practicable.
- e. The Insured (or anyone acting on the Insured's behalf) shall not at any time disclose the existence of this policy to any third party other than bona fide prospective purchasers, their lenders, lessees and respective legal advisers without the Insurers written consent
- f. The Insured shall not discuss the Defect with any party without the Insurer's written consent, who, it is reasonable to believe can as a result of the discussion make a Claim.
- g. A bordereau is provided to the Insurer by the Policyholder in Excel format setting out the address of the Property, the Limit of Indemnity (being the purchase price of the Property) and the Policy Date (being the date of exchange of contracts for the purchase of the Property by the Insured) and that the bordereau is sent to the Insurer at the Insurer's Address within 14 days of the month end following the Policy Date and payment for all properties listed on the bordereau paid either by cheque payable to Stewart Title Limited or by BACS to HSBC Bank Plc, 60 Queen Victoria Street, London EC4N 4TR Account Name: Stewart Title Premium Collection Account, Sort Code 40-05-30, Account Number: 94573269 Reference: «PolicyNumber»

In respect of Conditions e, f and g above where the Insured fails to comply with these conditions the Insurer's liability under this policy may be limited to the extent the Insurer is compromised by any breach of these conditions

COMPLAINTS PROCEDURE

Any complaint should be raised in the first instance with our General Counsel by

- Writing to the General Counsel at the Insurer's Address
- Telephoning 0207 010 7820

Details of our complaints handling procedure are available by contacting our General Counsel.

If we are unable to resolve your complaint to your satisfaction, you may have the right to refer your complaint to the Financial Ombudsman Service at Exchange Tower, London E14 9SR. The Financial Ombudsman Service website is <http://www.financial-ombudsman.org.uk/>.

The existence, and your use of, this complaints process is without prejudice to your other rights under this policy and your rights in law.

RIGHT TO CANCEL POLICY

This Policy can be cancelled by contacting us within 14 days of the policy date, provided all interested parties (such as lenders holding a mortgage or charge on the Property) consent to cancellation. If you wish to cancel this policy, please write (quoting your policy number) to 'The Underwriting Manager' at the Insurer's Address.

We may at our discretion charge you for the time that you have been on cover including Insurance Premium Tax.

Any refund of premium will be made to the party who paid the premium.

CLAIMS CONDITIONS

On becoming aware of any potential or actual Claim, the Insured will:

- provide written notice and details to the Insurer at the Insurer's Address immediately of all known facts including all communications, correspondence and all court documents.
- not admit any liability whatsoever or take steps to compromise or settle the Claim, without the written consent of the Insurer.
- provide all information and assistance that the Insurer and/or any party professional or otherwise acting on the Insurer's behalf require at the Insured's own expense doing everything reasonably practicable with the Insurer's prior written consent to minimise any loss.

The Insured will not make any

- admission, promise of payment or indemnity
- application to a court, Upper Tribunal (Land Chamber) or the Land Registry without the written consent of the Insurer

DEALING WITH THE CLAIM

- In dealing with the Claim the Insurer will at its discretion and cost be entitled to (whether or not the Insurer is liable under this policy):-
 - take or defend proceedings in any court or tribunal in the name of the Insured in any proceedings including the right to abandon or submit to judgment
 - exercise, in the name of the Insured, any rights or remedies available to the Insured in any proceedings including the right to abandon or submit to judgment
 - compromise, settle or compound the Claim and deal in such manner as it thinks fit
 - pay at any time to the Insured the amount of the Limit of Indemnity (as increased by the Inflation Provision if applicable) or any lesser amount for which the Claim can be settled and then relinquish control of and have no further involvement with the Claim.
 - The Insurer shall be under no obligation to pay the proceeds of any Claim paid under this Policy to any party other than the Insured and that the proceeds of any Claim shall be incapable of assignment.
 - If, at the time of the Claim, there is other insurance (whether incepted by the Insured or any other party) under which the Insured may be entitled to make a Claim, either wholly or partly in respect of the same interest or risk covered by this policy, the Insurer will not be liable to pay or contribute more than their rateable proportion of the Claim.
 - If the Insured shall make any Claim knowing the same to be false or fraudulent, as regards amount or otherwise, this policy shall become void and the Claim shall be forfeited.
 - The Insurer will be entitled to all rights and defences it may have in respect of a Claim notified by any Insured against any successor to that Insured.
 - Where the Insurer and the Insured cannot agree to the amount to be paid under this policy the matter shall be referred to an arbitrator to be appointed by the parties (or in default of agreement, in accordance with the law in force at the time). The making of an award by the arbitrator shall be a condition precedent to any right of action against the Insurer. The Insured will afford to the Insurer every reasonable assistance in this respect.
 - If the Insurer agrees or is obliged to make any payment to or on behalf of an Insured because of the risk insured by this policy the Insurer will immediately be subrogated to any rights which the Insured may have in relation to that risk.
-

THE FINANCIAL SERVICES COMPENSATION SCHEME (FSCS)

We are covered by the FSCS. You may be entitled to compensation from the scheme if we cannot meet our obligations. This will depend on the type of business and the circumstances of the Claim.

Further information about the compensation scheme arrangements is available from the FSCS who can be contacted at Financial Services Compensation Scheme, 10th Floor, Beaufort House, 15 St Botolph Street, EC3A 7QU. The FSCS website may be viewed at www.fscs.org.uk.

Stewart Title Limited is authorised by the Prudential Regulation Authority and regulated by the Financial Conduct Authority and the Prudential Regulation Authority. Registered in England and Wales No: 2770166. Registered office address: 11 Haymarket, London SW1Y 4BP.

Important Consumer Protection Information

This search has been produced by InfoTrack Ltd, Level 11, 91 Waterloo Road, London, SE1 8RT (Tel: 0207 186 8090, Email: helpdesk@infotrack.co.uk or visit www.infotrack.co.uk) which is registered with the Property Codes Compliance Board (PCCB) as a subscriber to the Search Code. The PCCB independently monitors how registered search firms maintain compliance with the Code.

The Search Code

- provides protection for homebuyers, sellers, estate agents, conveyancers and mortgage lenders who rely on the information included in property search reports undertaken by subscribers on residential and commercial property within the UK
- sets out minimum standards which firms compiling and selling search reports have to meet
- promotes the best practice and quality standards within the industry for the benefit of consumers and property professionals
- enables consumers and property professionals to have confidence in firms which subscribe to the code, their products and services. By giving you this information, the search firm is confirming that they keep to the principles of the Code. This provides important protection for you

The Code's core principles

Firms which subscribe to the Search Code will:

- display the Code logo prominently on their search reports
- act with integrity and carry out work with due skill, care and diligence
- at all times maintain adequate and appropriate insurance to protect consumers
- conduct business in an honest, fair and professional manner
- handle complaints speedily and fairly
- ensure that all search services comply with the law, registration rules and standards
- monitor their compliance with the Code

Complaints

If you have a query or complaint about your search, you should raise it directly with the search firm, and if appropriate ask for any complaint to be considered under their formal internal complaints procedure. If you remain dissatisfied with the firm's final response, after your complaint has been formally considered, or if the firm has exceeded the response timescales, you may refer your complaint for consideration under The Property Ombudsman scheme (TPOs). The Ombudsman can award compensation of up to £5,000 to you if he finds that you have suffered actual financial loss and/or aggravation, distress or inconvenience as a result of your search provider failing to keep to the Code.

Please note that all queries or complaints regarding your search should be directed to your search provider in the first instance, not to TPOs or to the PCCB.

TPOs Contact Details:

The Property Ombudsman scheme
Milford House
43-55 Milford Street
Salisbury
Wiltshire
SP1 2BP

Tel: 01722 333306 / Fax: 01722 332296
Web: www.tpos.co.uk / Email: admin@tpos.co.uk

You can get more information about the PCCB from www.propertycodes.org.uk

Please ask your search provider if you would like a copy of the Search Code.



Internal Complaints Procedure

InfoTrack Ltd has a formal internal complaints procedure for handling complaints speedily and fairly. If you wish to make a complaint, we will:

1. acknowledge your complaint within 5 working days of receipt
2. normally deal with it fully and provide a final response, in writing, within 20 working days of receipt
3. keep you informed by letter, telephone or email, as you prefer, if we need more time
4. provide a final response, in writing, at the latest within 40 working days of receipt
5. liaise, at your request, with anyone acting formally on your behalf

Complaints should be sent to: InfoTrack Ltd, Level 11, 91 Waterloo Road, London, SE1 8RT (Tel: 0207 186 8090, Email: helpdesk@infotrack.co.uk, www.infotrack.co.uk)

If you are not satisfied with our final response, or if we exceed the above timescales, you may refer the complaint to The Property Ombudsman scheme (TPOs) - Tel: 01722 333306 / Email : admin@tpos.co.uk. We will co-operate with TPOs during an investigation and comply with any decision the Ombudsman makes.

Revised 29 January 2019

Appendix C: Hydraulic Modelling Results

SuDS Strategy

Cornwall Rd

eight
associates

+44 (0)207 0430 418

www.eightassociates.co.uk
info@eightassociates.co.uk

Design Settings

Rainfall Methodology	FSR	Maximum Time of Concentration (mins)	30.00
Return Period (years)	2	Maximum Rainfall (mm/hr)	50.0
Additional Flow (%)	0	Minimum Velocity (m/s)	1.00
FSR Region	England and Wales	Connection Type	Level Soffits
M5-60 (mm)	20.000	Minimum Backdrop Height (m)	0.200
Ratio-R	0.400	Preferred Cover Depth (m)	1.200
CV	0.750	Include Intermediate Ground	✓
Time of Entry (mins)	5.00	Enforce best practice design rules	✓

Nodes

Name	Area (ha)	T of E (mins)	Cover Level (m)	Diameter (mm)	Easting (m)	Northing (m)	Depth (m)
1	0.017	5.00	0.000	1200	1034.494	1097.160	1.300
2	0.017	5.00	0.000	1200	1035.609	1079.114	1.300
3	0.017	5.00	0.000	1200	1021.833	1080.266	1.300
4	0.017	5.00	0.000	1200	1028.740	1082.165	1.620
outfall			0.000	1200	1022.480	1078.074	1.746

Links (Results)

Name	Vel (m/s)	Cap (l/s)	Flow (l/s)	US Depth (m)	DS Depth (m)	Σ Area (ha)	Σ Add Inflow (l/s)	Pro Depth (mm)	Pro Velocity (m/s)
1-4	1.000	7.9	2.3	1.200	1.470	0.017	0.0	37	0.869
2-4	1.468	11.5	2.3	1.200	1.470	0.017	0.0	30	1.141
3-4	1.504	11.8	2.3	1.200	1.470	0.017	0.0	30	1.169
4-out	1.308	23.1	9.2	1.470	1.596	0.068	0.0	66	1.236

Simulation Settings

Rainfall Methodology	FSR	Drain Down Time (mins)	240
FSR Region	England and Wales	Additional Storage (m³/ha)	20.0
M5-60 (mm)	20.000	Check Discharge Rate(s)	✓
Ratio-R	0.400	1 year (l/s)	0.4
Summer CV	0.750	30 year (l/s)	1.0
Winter CV	0.840	100 year (l/s)	1.2
Analysis Speed	Normal	Check Discharge Volume	✓
Skip Steady State	x	100 year 360 minute (m³)	16

Storm Durations

15 | 30 | 60 | 120 | 180 | 240 | 360 | 480 | 600 | 720 | 960 | 1440

Return Period (years)	Climate Change (CC %)	Additional Area (A %)	Additional Flow (Q %)
1	0	0	0
30	0	0	0
100	0	0	0

Pre-development Discharge Rate

Site Makeup	Brownfield	Time of Concentration (mins)	5.00
Brownfield Method	MRM	Betterment (%)	50
Contributing Area (ha)	0.087	Q 1 year (l/s)	0.4
PIMP (%)	77	Q 30 year (l/s)	1.0
CV	0.750	Q 100 year (l/s)	1.2

Pre-development Discharge Volume

Site Makeup	Brownfield	CV	0.750	Betterment (%)	50
Brownfield Method	MRM	Return Period (years)	100	PR	0.578
Contributing Area (ha)	0.087	Climate Change (%)	0	Runoff Volume (m³)	16
PIMP (%)	77	Storm Duration (mins)	360		

Node 1 Time-Area Diagram

Overrides Design Area	x	Depression Storage Area (m²)	63	Evapo-transpiration (mm/day)	0
Overrides Design Additional Inflow	x	Depression Storage Depth (mm)	5		
Applies to All storms					

Time (mins)	Area (ha)	Time (mins)	Area (ha)	Time (mins)	Area (ha)	Time (mins)	Area (ha)	Time (mins)	Area (ha)
0-4	0.001	4-8	0.001	8-12	0.001	12-16	0.001	16-20	0.001

Node 2 Time-Area Diagram

Overrides Design Area	x	Depression Storage Area (m²)	63	Evapo-transpiration (mm/day)	0
Overrides Design Additional Inflow	x	Depression Storage Depth (mm)	5		
Applies to All storms					

Time (mins)	Area (ha)	Time (mins)	Area (ha)	Time (mins)	Area (ha)	Time (mins)	Area (ha)	Time (mins)	Area (ha)
0-4	0.001	4-8	0.001	8-12	0.001	12-16	0.001	16-20	0.001

Node 3 Time-Area Diagram

Overrides Design Area	x	Depression Storage Area (m²)	38	Evapo-transpiration (mm/day)	0
Overrides Design Additional Inflow	x	Depression Storage Depth (mm)	5		
Applies to All storms					

Time (mins)	Area (ha)	Time (mins)	Area (ha)	Time (mins)	Area (ha)	Time (mins)	Area (ha)	Time (mins)	Area (ha)
0-4	0.001	4-8	0.001	8-12	0.001	12-16	0.001	16-20	0.001

Node outfall Online Depth/Flow Control

Flap Valve	x	Invert Level (m)	-1.746	Design Flow (l/s)	1.2
Replaces Downstream Link	✓	Design Depth (m)	1.396		

Depth (m)	Flow (l/s)
1.396	1.200

Node 4 Depth/Area Storage Structure

Base Inf Coefficient (m/hr)	0.00000	Safety Factor	2.0	Invert Level (m)	-1.620
Side Inf Coefficient (m/hr)	0.00000	Porosity	1.00	Time to half empty (mins)	

Depth (m)	Area (m ²)	Inf Area (m ²)	Depth (m)	Area (m ²)	Inf Area (m ²)	Depth (m)	Area (m ²)	Inf Area (m ²)
0.000	20.0	0.0	1.000	20.0	0.0	1.001	0.0	0.0

Results for 1 year Critical Storm Duration. Lowest mass balance: 99.20%

Node Event	US Node	Peak (mins)	Level (m)	Depth (m)	Inflow (l/s)	Node Vol (m³)	Flood (m³)	Status
480 minute winter	1	344	-1.232	0.068	0.4	0.0993	0.0000	OK
480 minute winter	2	344	-1.232	0.068	0.4	0.0993	0.0000	OK
480 minute winter	3	344	-1.232	0.068	0.4	0.0993	0.0000	OK
480 minute winter	4	344	-1.232	0.388	1.5	8.2714	0.0000	SURCHARGED
480 minute winter	outfall	344	-1.232	0.514	0.5	0.5808	0.0000	OK

Link Event (Upstream Depth)	US Node	Link	DS Node	Outflow (l/s)	Velocity (m/s)	Flow/Cap	Link Vol (m³)	Discharge Vol (m³)
480 minute winter	1	1-4	4	0.4	0.344	0.051	0.1080	
480 minute winter	2	2-4	4	0.4	0.447	0.035	0.0506	
480 minute winter	3	3-4	4	0.4	0.455	0.034	0.0482	
480 minute winter	4	4-out	outfall	0.5	0.153	0.019	0.1316	
480 minute winter	outfall	Depth/Flow		0.4				12.7

Results for 30 year Critical Storm Duration. Lowest mass balance: 99.20%

Node Event	US Node	Peak (mins)	Level (m)	Depth (m)	Inflow (l/s)	Node Vol (m³)	Flood (m³)	Status
240 minute winter	1	220	-0.735	0.565	1.4	0.8302	0.0000	SURCHARGED
240 minute winter	2	220	-0.735	0.565	1.4	0.8300	0.0000	SURCHARGED
240 minute winter	3	220	-0.735	0.565	1.4	0.8300	0.0000	SURCHARGED
240 minute winter	4	220	-0.735	0.885	4.5	18.8861	0.0000	SURCHARGED
240 minute winter	outfall	220	-0.735	1.011	0.9	1.1431	0.0000	OK

Link Event (Upstream Depth)	US Node	Link	DS Node	Outflow (l/s)	Velocity (m/s)	Flow/Cap	Link Vol (m³)	Discharge Vol (m³)
240 minute winter	1	1-4	4	1.2	0.425	0.150	0.1257	
240 minute winter	2	2-4	4	1.2	0.553	0.102	0.0588	
240 minute winter	3	3-4	4	1.2	0.562	0.100	0.0560	
240 minute winter	4	4-out	outfall	0.9	0.329	0.038	0.1316	
240 minute winter	outfall	Depth/Flow		0.9				17.1

Results for 100 year Critical Storm Duration. Lowest mass balance: 99.20%

Node Event	US Node	Peak (mins)	Level (m)	Depth (m)	Inflow (l/s)	Node Vol (m³)	Flood (m³)	Status
240 minute winter	1	208	-0.072	1.228	1.8	1.8035	0.0000	FLOOD RISK
240 minute winter	2	212	-0.073	1.227	1.8	1.8032	0.0000	FLOOD RISK
240 minute winter	3	212	-0.073	1.227	1.8	1.8032	0.0000	FLOOD RISK
240 minute winter	4	200	-0.073	1.547	5.8	22.0849	0.0000	FLOOD RISK
240 minute winter	outfall	200	-0.073	1.673	1.6	1.8919	0.0000	OK

Link Event (Upstream Depth)	US Node	Link	DS Node	Outflow (l/s)	Velocity (m/s)	Flow/Cap	Link Vol (m³)	Discharge Vol (m³)
240 minute winter	1	1-4	4	1.5	0.480	0.187	0.1257	
240 minute winter	2	2-4	4	1.5	0.623	0.128	0.0588	
240 minute winter	3	3-4	4	1.5	0.634	0.124	0.0560	
240 minute winter	4	4-out	outfall	1.6	0.329	0.068	0.1316	
240 minute winter	outfall	Depth/Flow		1.2				22.2

Appendix D: SuDS Inspection & Maintenance Checklist

SuDS Strategy

Cornwall Rd

eight
associates

+44 (0)207 0430 418

www.eightassociates.co.uk
info@eightassociates.co.uk

Sustainable Drainage Systems (SuDS) Inspection and Maintenance Checklist*

General information

Development name and location	
SuDS measure(s) being inspected	
Inspection frequency	
SuDS measure(s) specification(s) and drawing(s)	

Inspection date

Details		Y/N	Action required	Date completed	Details		Y/N	Action required	Date Completed
---------	--	-----	-----------------	----------------	---------	--	-----	-----------------	----------------

General inspection items

Is there any evidence of erosion, channelling, ponding (where not desirable) or other poor hydraulic performance?							
Is there any evidence of accidental spillages, oils, poor water quality, odours or nuisance insects?							
Have any health and safety risks been identified to either the public or maintenance operatives?							
Is there any deterioration in the surface of permeable or porous surfaces (e.g. rutting, spreading of blocks or signs of ponding							

Silt/sediment accumulation

Is there any sediment accumulation at inlets (or other defined accumulation zones such as the surface of filter drains or infiltration basins and within proprietary devices)? If yes, state depth (mm) and extent. Is removal required? If yes, state waste disposal requirements and confirm that all waste management requirements have been complied with (consult environmental regulator)								
Is surface clogging visible (potentially problematic where water has to soak into the underlying construction or ground (e.g. underdrained swale or infiltration basin)?								
Does permeable or porous surfacing require sweeping to remove silt?								

System blockages and litter build-up

Is there evidence of litter accumulation in the system? If yes, is this a blockage risk?								
Is there any evidence of any other clogging or blockage of outlets or drainage paths?								

Vegetation								
Is the vegetation condition satisfactory (density, weed growth, coverage etc)? (Check against approved planting regime)								
Does any part of the system require weeding, pruning or mowing? (Check against maintenance frequency stated in approved design)								
Is there any evidence of invasive species becoming established? If yes, state action required								
Infrastructure								
Are any check dams or weirs in good condition?								
Is there evidence of any accidental damage to the system (e.g. wheel ruts?)								
Is there any evidence of cross connections or other unauthorised inflows?								
Is there any evidence of tampering with the flow controls?								
Are there any other matters that could affect the performance of the system in relation to the design objectives for hydraulic, water quality, biodiversity and visual aspects? (Specify.)								
Other observations								
Information appended (e.g. photos)								
Suitability of current maintenance regime								
Continue as current; Increase maintenance; or Decrease maintenance								
Next inspection								
Proposed date for next inspection								

*The SuDS Manual (C753) 2015, Maintenance Inspection Checklist; http://www.susdrain.org/resources/SuDS_Manual.html

Appendix E: Existing Site Plan


SuDS Strategy

Cornwall Rd


eight
associates

+44 (0)207 0430 418

www.eightassociates.co.uk
info@eightassociates.co.uk

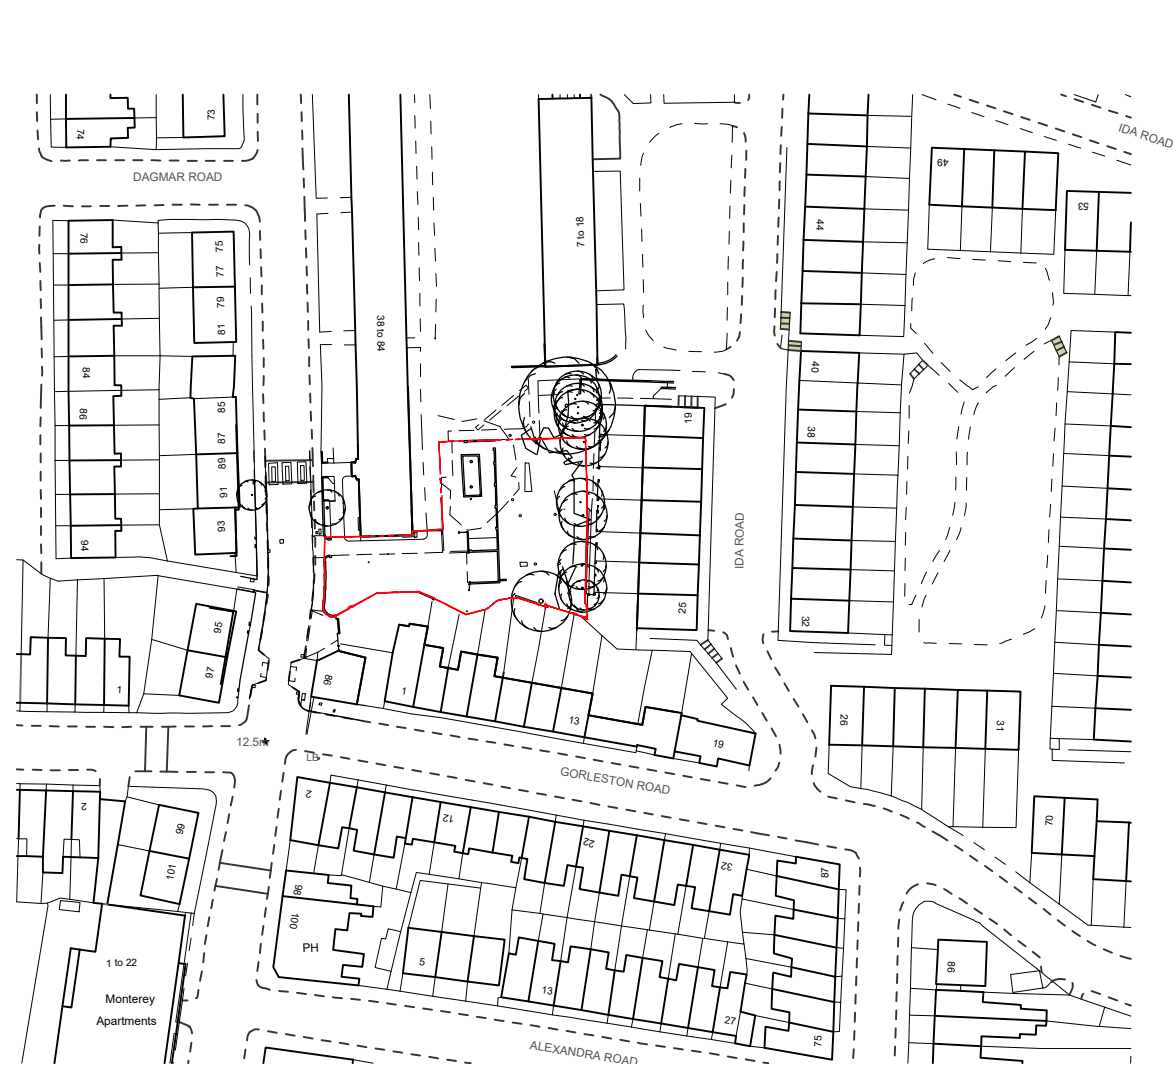

01 EXISTING LOCATION PLAN
001 1:1250

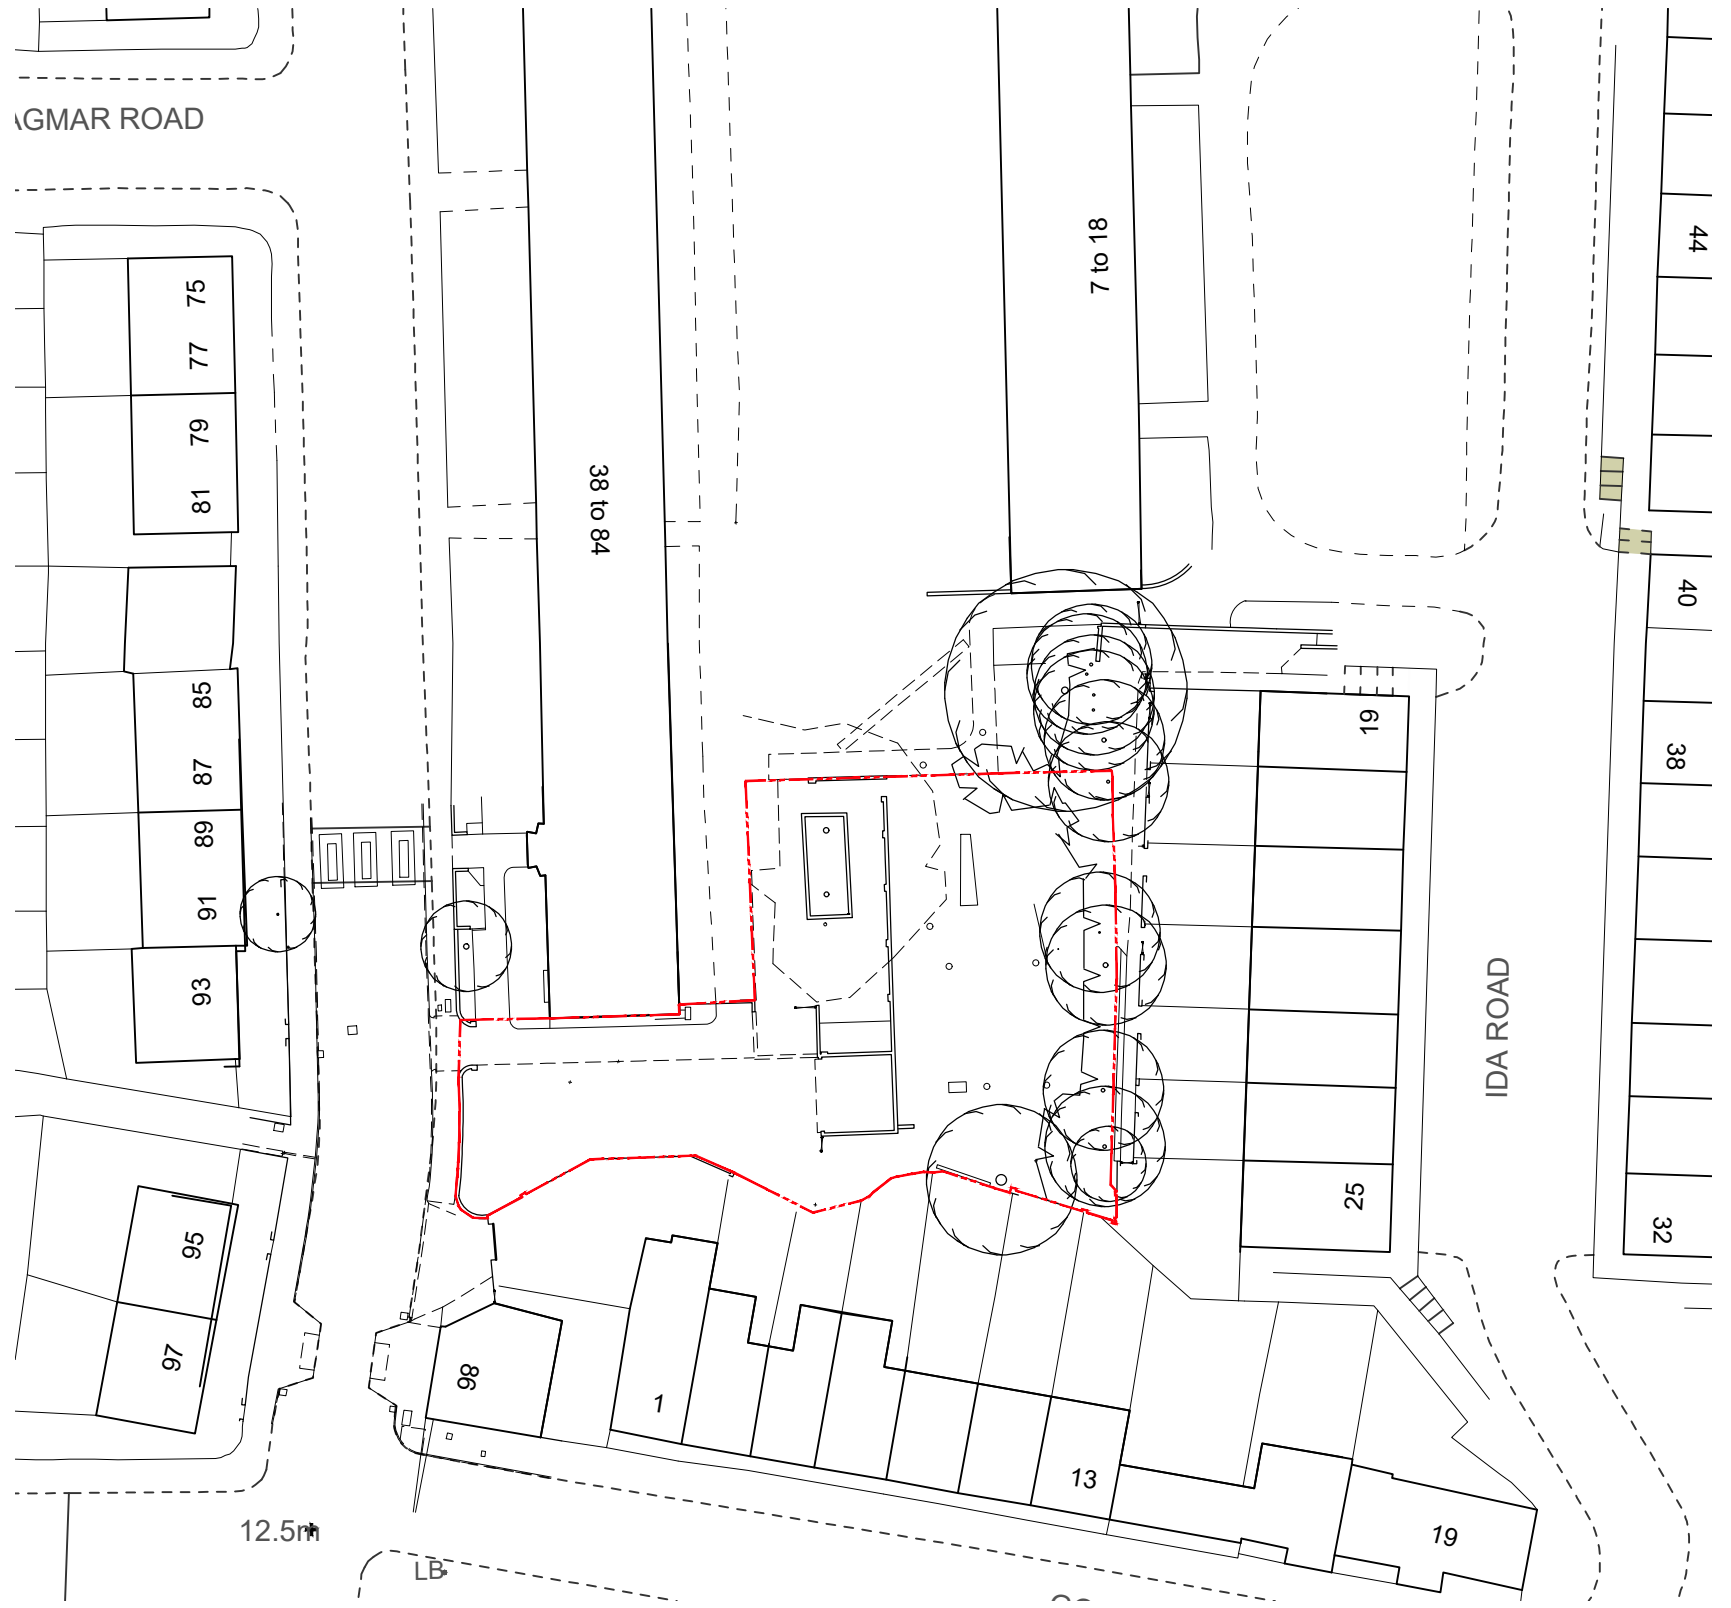

02 EXISTING BLOCK PLAN
001 1:500

CONTRACTORS ARE NOT TO SCALE OFF THIS DRAWING
ALL DIMENSIONS MUST BE CHECKED ON SITE
INFORM THE ARCHITECT OF ANY
DISCREPANCIES PRIOR TO CONSTRUCTION
PLOT SIZE: A3

NOTES:
SCALE: 1:1250/1:500 @ A3

SCALE BAR 1:1250
0 25 50

SCALE BAR 1:500
0 10 20

REV	DATE	DESCRIPTION	DRN	CHK
A03	16.103.2020	ISSUE FOR COMMENT	AL	CP
A02	05.12.2019	ISSUED FOR PRE APP	AL	CP
A01	05.11.2019	ISSUED FOR COMMENT	AL	CP

REVISION HISTORY

PROJECT:
CORNWALL ROAD
HARINGEY
CLIENT:
HARINGEY COUNCIL
DRAWING NO:
0224 - 001


DRAWING TITLE:
EXISTING LOCATION PLAN
EXISTING BLOCK PLAN
SCALE @ A3: 1:1250 / 500
REV:
A03

UNIT
Unit One Architects Ltd
First Floor, 27 Holywell Row, London, EC2A 4JB
t: 0207 183 1456, f: 0207 183 1457
studio@unit1architects.com, unit1architects.com



01 EXISTING SITE PLAN
002 1:200

CONTRACTORS ARE NOT TO SCALE OFF THIS DRAWING
ALL DIMENSIONS MUST BE CHECKED ON SITE
INFORM THE ARCHITECT OF ANY
DISCREPANCIES PRIOR TO CONSTRUCTION
PLOT SIZE: A3

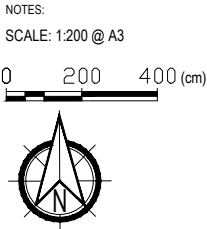

A03	16.03.2020	ISSUE FOR COMMENT	AL	CP
A02	05.12.2019	ISSUED FOR PRE APP	AL	CP
A01	05.11.2019	ISSUED FOR COMMENT	AL	CP
REV	DATE	DESCRIPTION	DRN	CHK

REVISION HISTORY

PROJECT:
CORNWALL ROAD
HARINGEY
CLIENT:
HARINGEY COUNCIL

DRAWING NO:
0224 - 002


DRAWING TITLE:
EXISTING SITE PLAN

SCALE @ A3: 1:200


REV:
A03

UNIT

Unit One Architects Ltd
First Floor, 27 Holywell Row, London, EC2A 4JB
t: 0207 183 1456, f: 0207 183 1457
studio@unit1architects.com, unit1architects.com

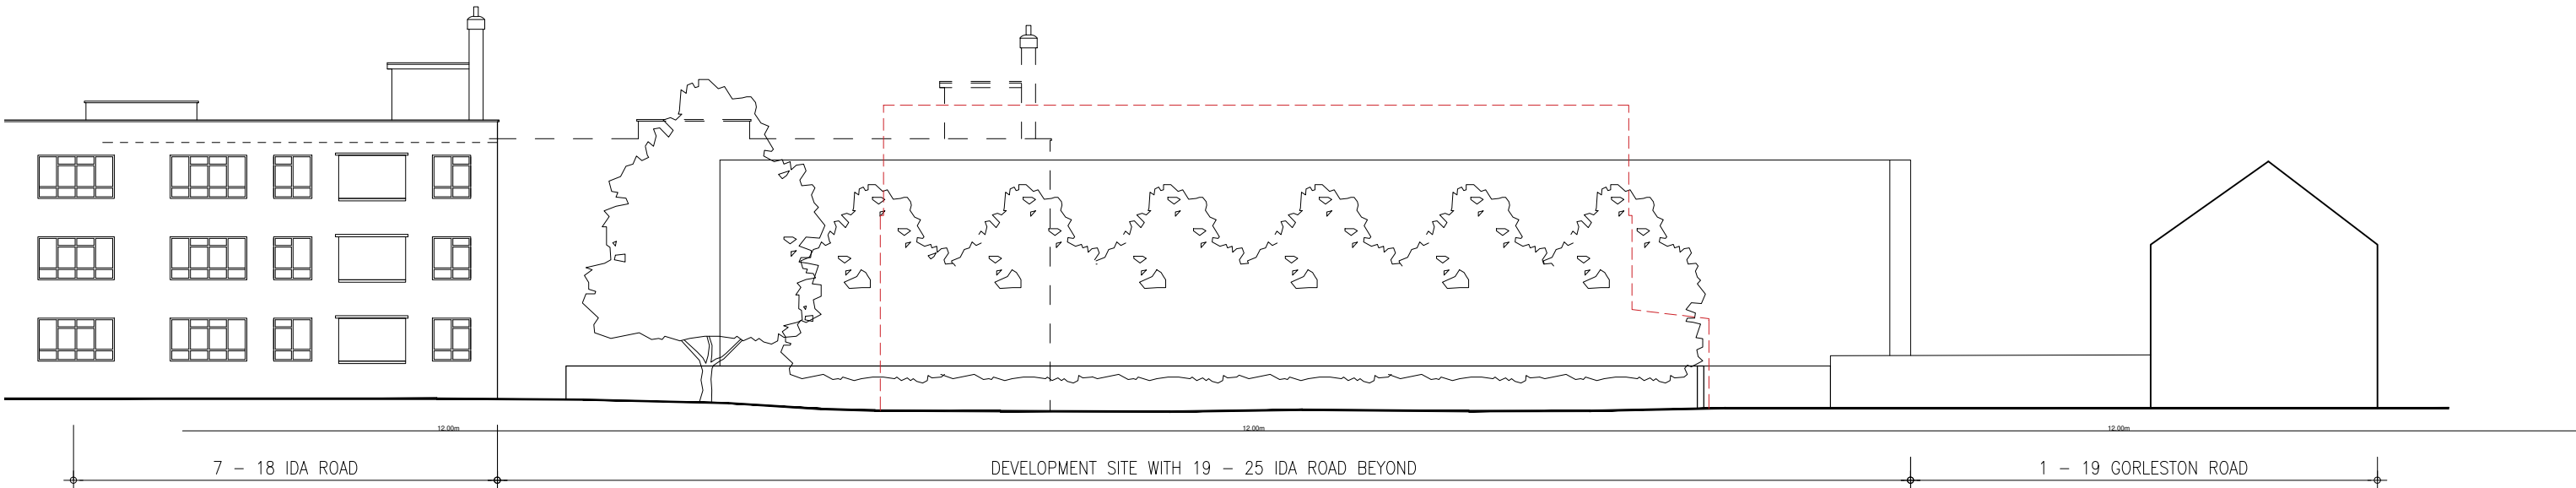


02
003 EXISTING INTERNAL SITE ELEVATION (WEST)
1:200

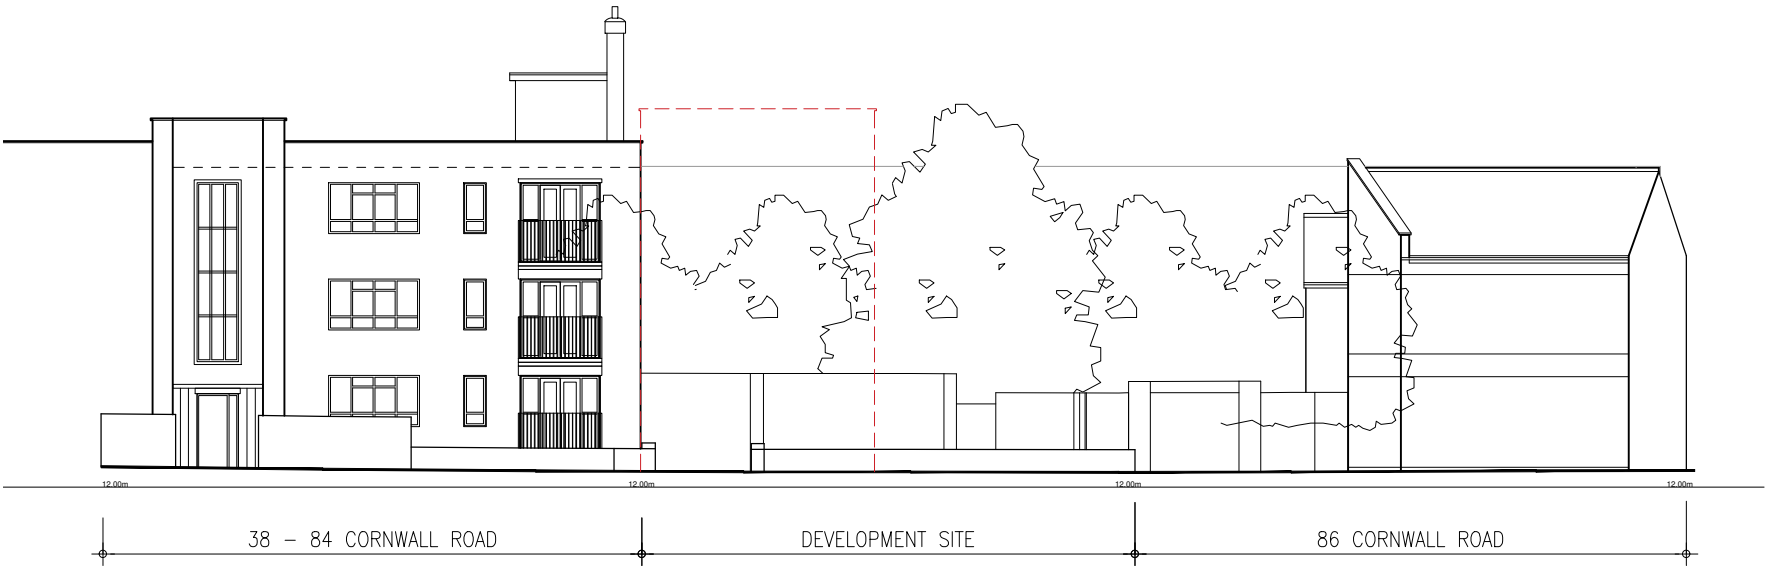


01
003 EXISTING CORNWALL ROAD ELEVATION (WEST)
1:200

CONTRACTORS ARE NOT TO SCALE OFF THIS DRAWING ALL DIMENSIONS MUST BE CHECKED ON SITE INFORM THE ARCHITECT OF ANY DISCREPANCIES PRIOR TO CONSTRUCTION PLOT SIZE: A3	NOTES: SCALE: 1:200 @ A3 0 200 400 (cm)					PROJECT: CORNWALL ROAD HARINGEY CLIENT: HARINGEY COUNCIL DRAWING NO: 0224 - 003	DRAWING TITLE: EXISTING SITE ELEVATIONS SCALE @ A3: 1:200 REV: A01	UNIT Unit One Architects Ltd First Floor, 27 Holywell Row, London, EC2A 4JB t: 0207 183 1456, f: 0207 183 1457 studio@unit1architects.com, unit1architects.com	
		A01	05.12.2019	ISSUED FOR PRE APP	AL				CP
		REV	DATE	DESCRIPTION	DRN				CHK
REVISION HISTORY									

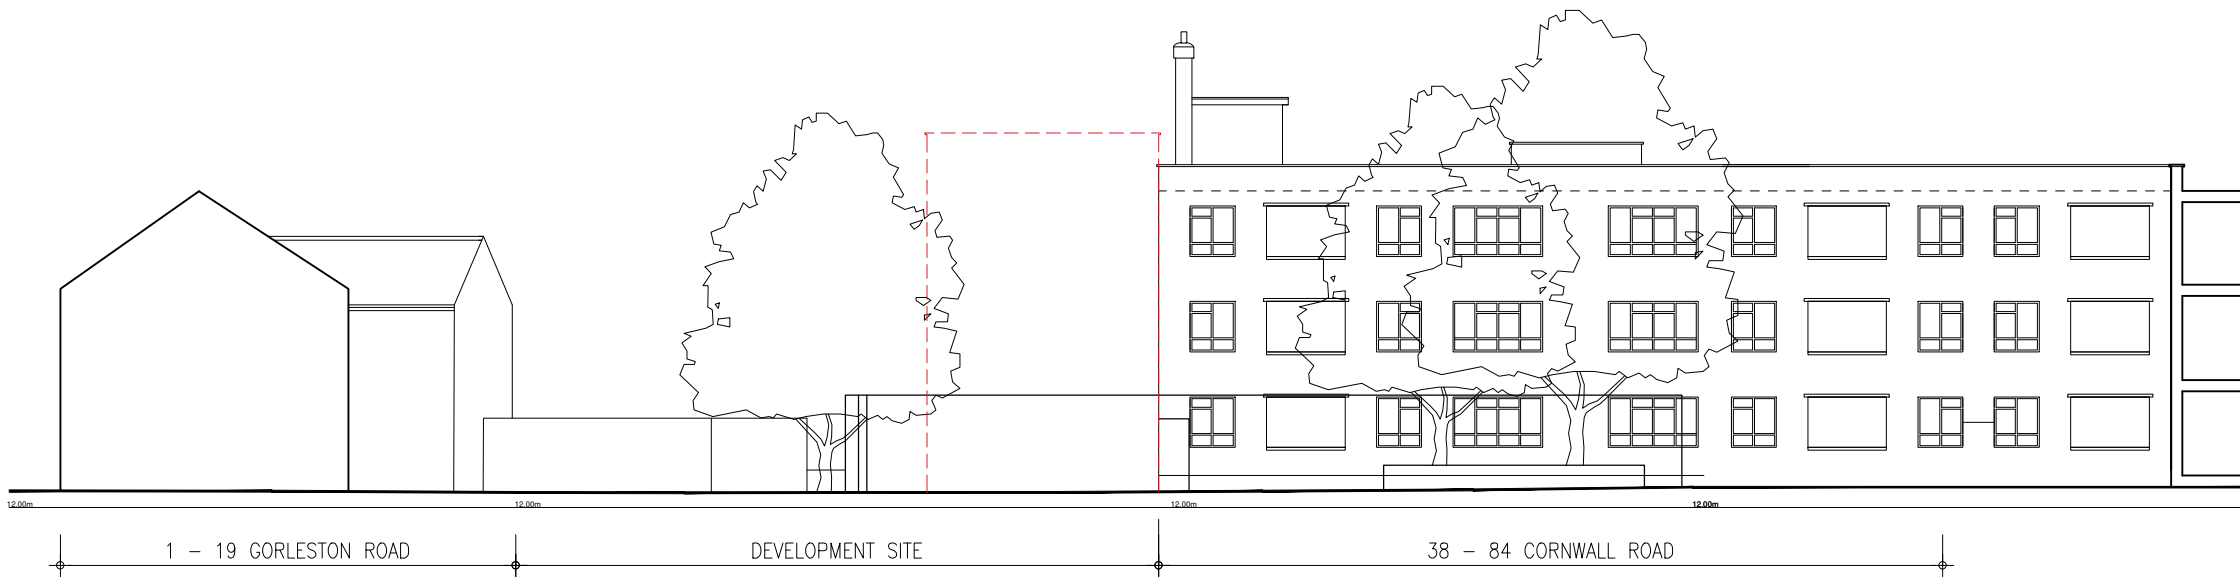

02 EXISTING EAST SITE ELEVATION
004 1:100

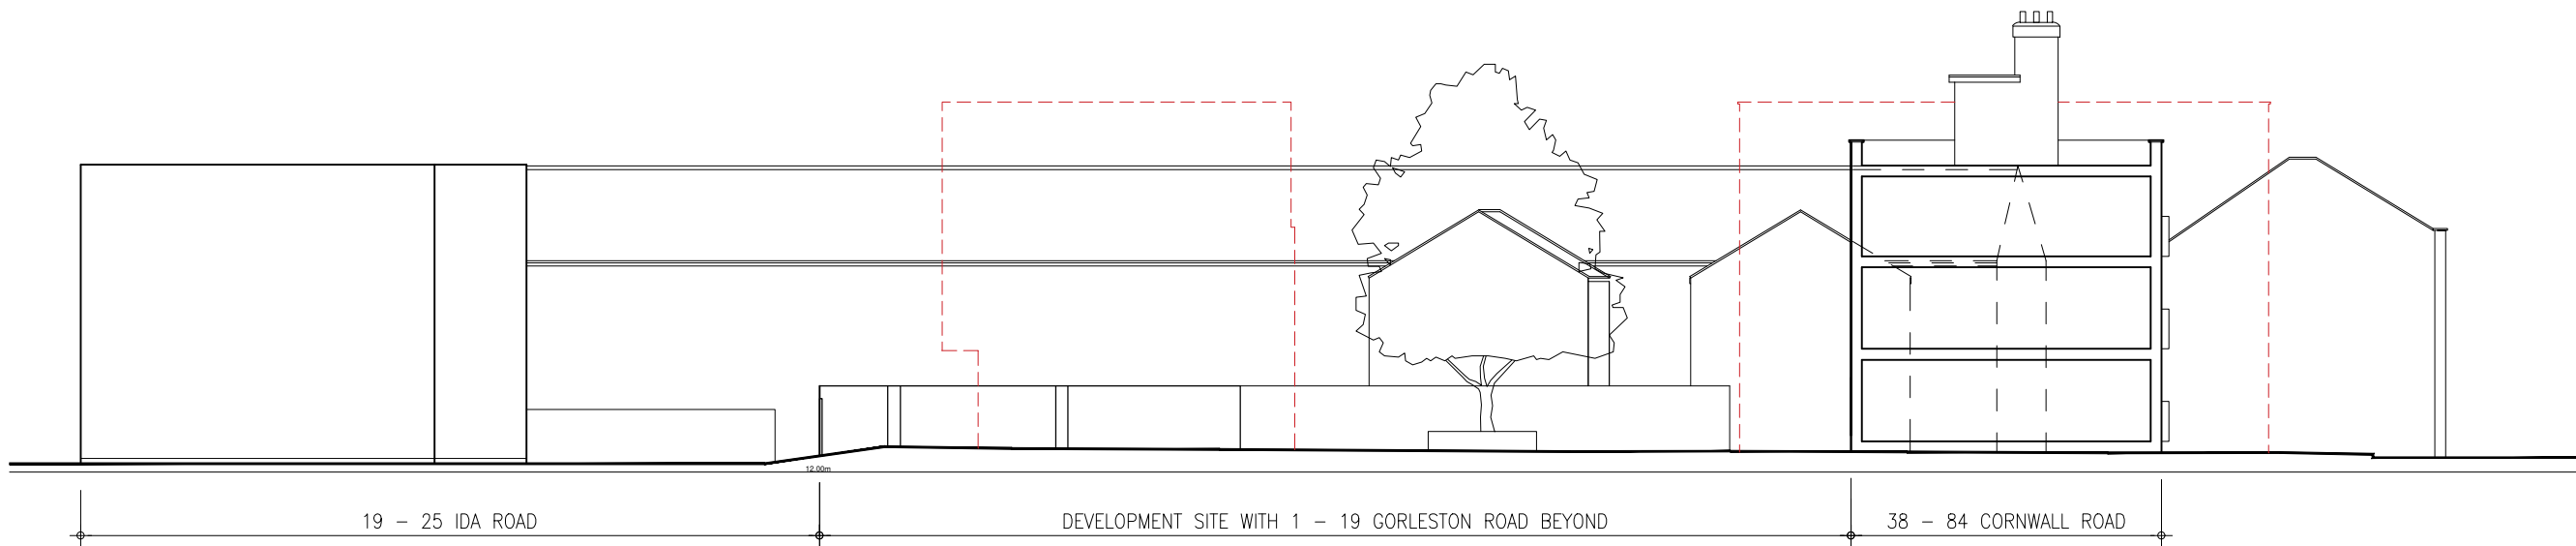

03 EXISTING NORTH SITE ELEVATION
004 1:100

CONTRACTORS ARE NOT TO SCALE OFF THIS DRAWING
ALL DIMENSIONS MUST BE CHECKED ON SITE
INFORM THE ARCHITECT OF ANY
DISCREPANCIES PRIOR TO CONSTRUCTION
PLOT SIZE: A3

NOTES:
SCALE: 1:200 @ A3
0 200 400 (cm)

REV	DATE	DESCRIPTION	DRN	CHK
A01	05.12.2019	ISSUED FOR PRE APP	AL	CP

REVISION HISTORY

PROJECT:
CORNWALL ROAD
HARINGEY
CLIENT:
HARRINGEY COUNCIL

DRAWING NO:
0224 - 004

DRAWING TITLE:
EXISTING SITE ELEVATIONS

SCALE @ A3: 1:200

REV:
A01

UNIT
Unit One Architects Ltd


First Floor, 27 Holywell Row, London, EC2A 4JB
t: 0207 183 1456, f: 0207 183 1457
studio@unit1architects.com, unit1architects.com

Appendix F: Proposed Site Plan SuDS Strategy Cornwall Rd


eight
associates

+44 (0)207 0430 418

www.eightassociates.co.uk
info@eightassociates.co.uk

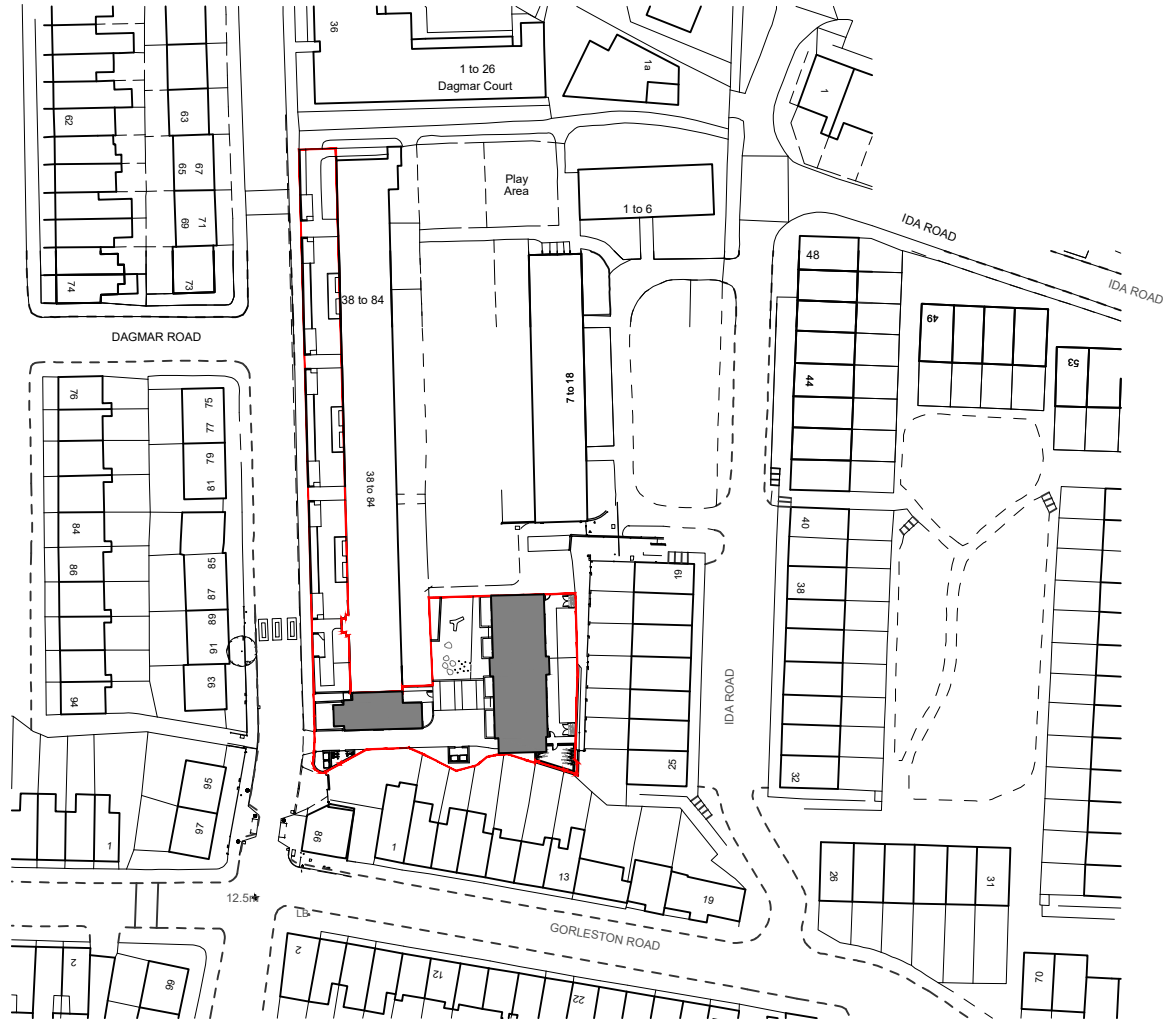

01 PROPOSED LOCATION PLAN
101 1:1250

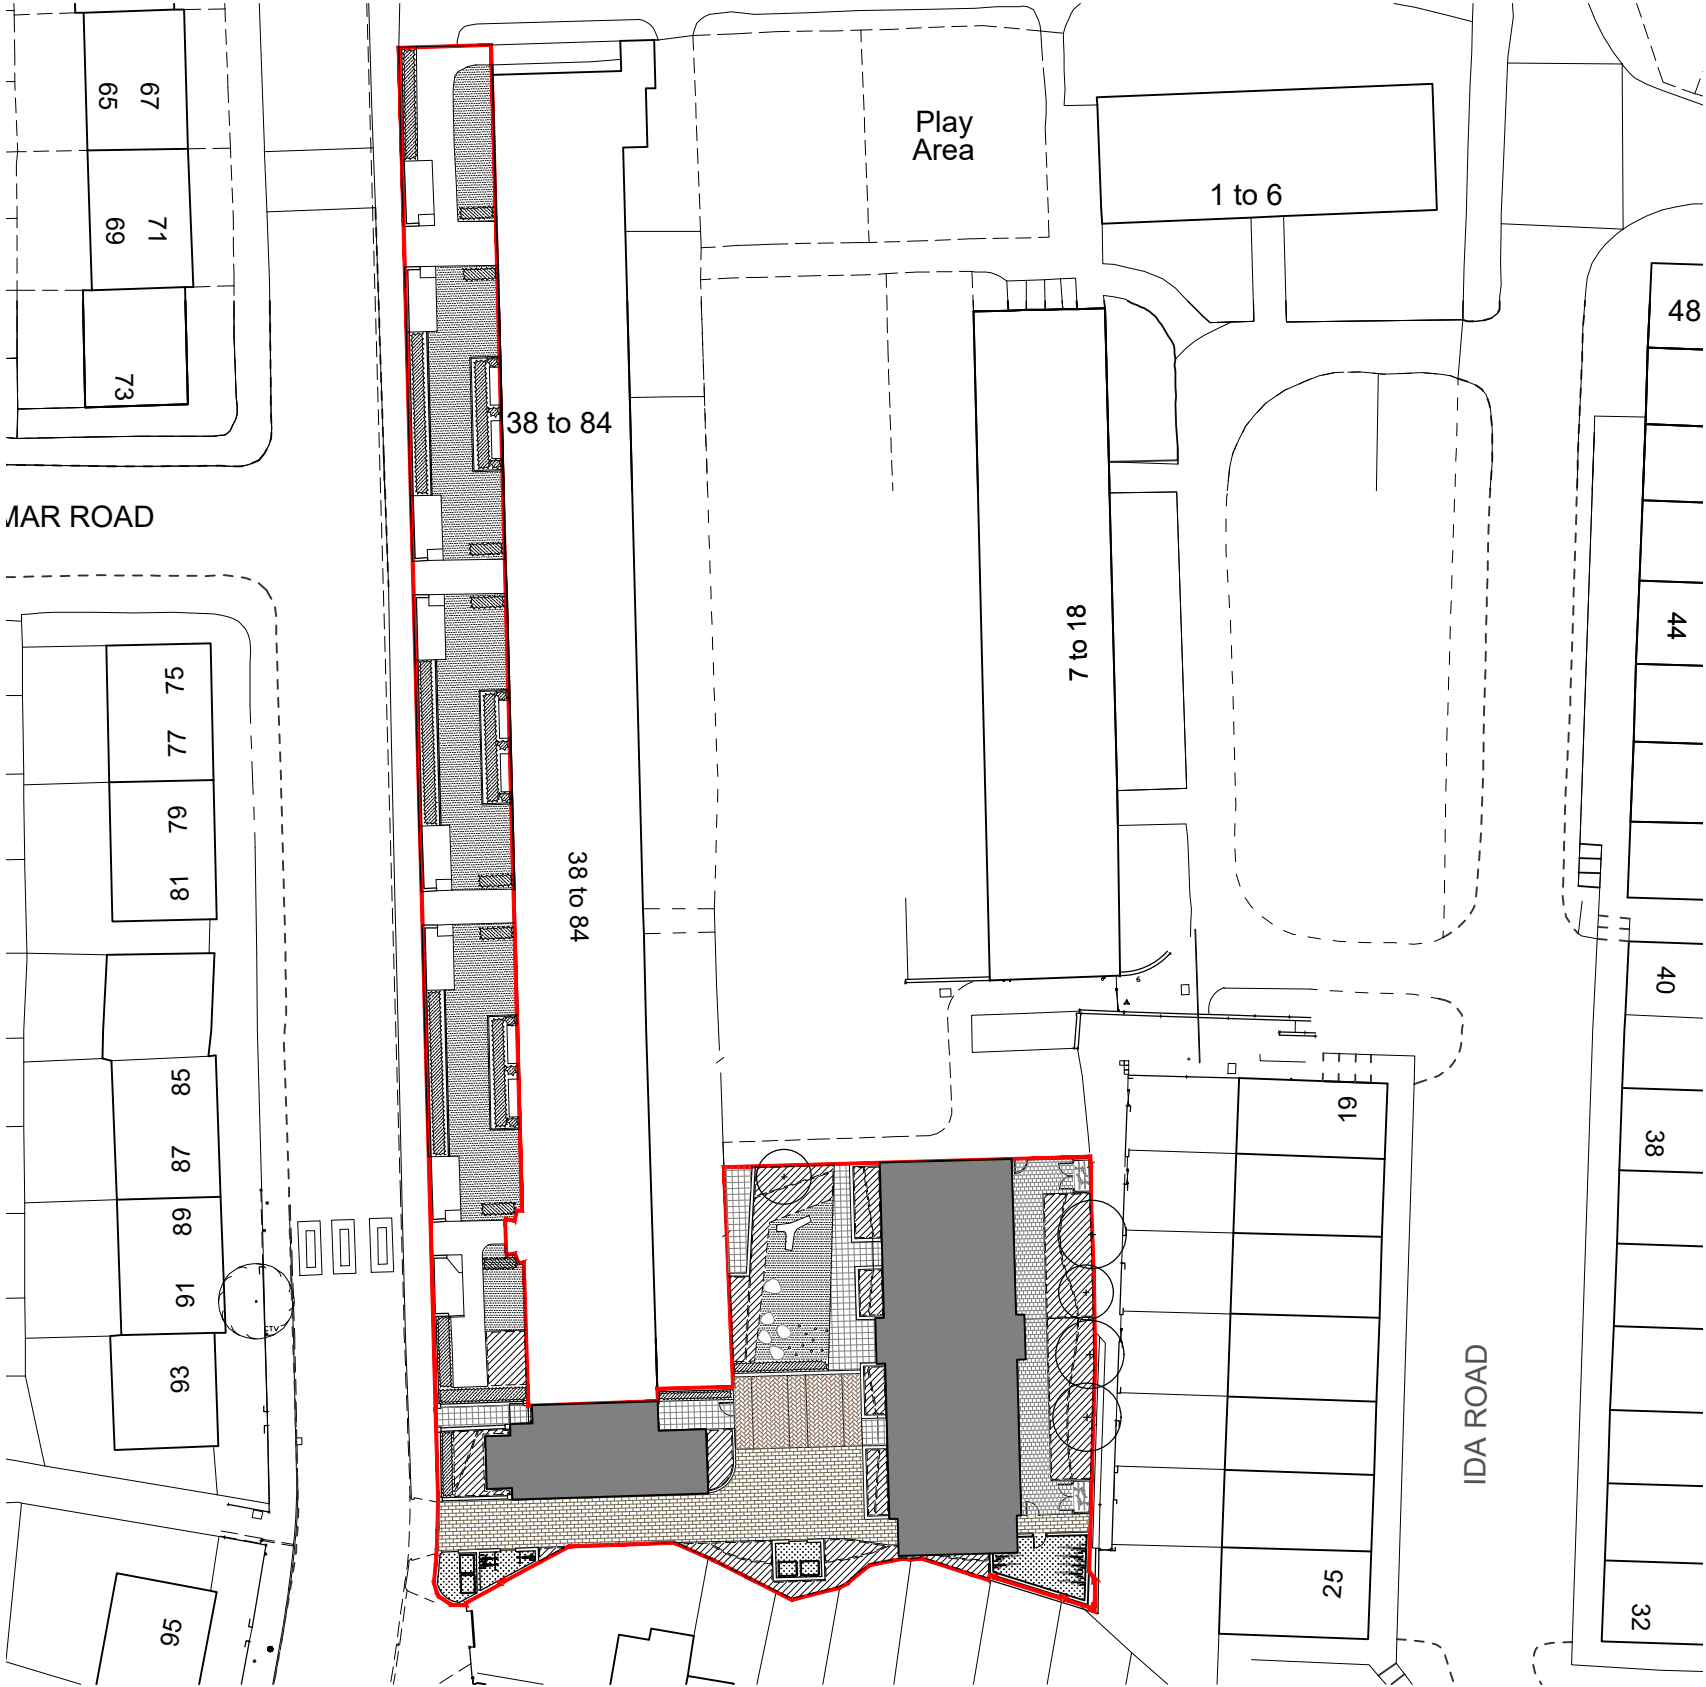

02 PROPOSED BLOCK PLAN
101 1:500

CONTRACTORS ARE NOT TO SCALE OFF THIS DRAWING
ALL DIMENSIONS MUST BE CHECKED ON SITE
INFORM THE ARCHITECT OF ANY
DISCREPANCIES PRIOR TO CONSTRUCTION
PLOT SIZE: A3

NOTES:
SCALE: 1:1250/1:500 @ A3



SCALE BAR 1:1250
0 25 50

SCALE BAR 1:500
0 10 20

REV	DATE	DESCRIPTION	DRN	CHK
A03	05.11.2020	UPDATED LANDSCAPING	AL	CP
A02	30.07.2020	ISSUED COMMENT	VL	CP
A01	05.12.2019	ISSUED FOR PRE APP	AL	CP

REVISION HISTORY

PROJECT:
CORNWALL ROAD
HARINGEY
CLIENT:
HARINGEY COUNCIL

DRAWING NO:
0224 - 101


DRAWING TITLE:
PROPOSED LOCATION PLAN
PROPOSED BLOCK PLAN

SCALE @ A3: 1:1250 / 500


REV:
A03

UNIT
Unit One Architects Ltd


First Floor, 27 Holywell Row, London, EC2A 4JB
t: 0207 183 1456, f: 0207 183 1457
studio@unit1architects.com, unit1architects.com

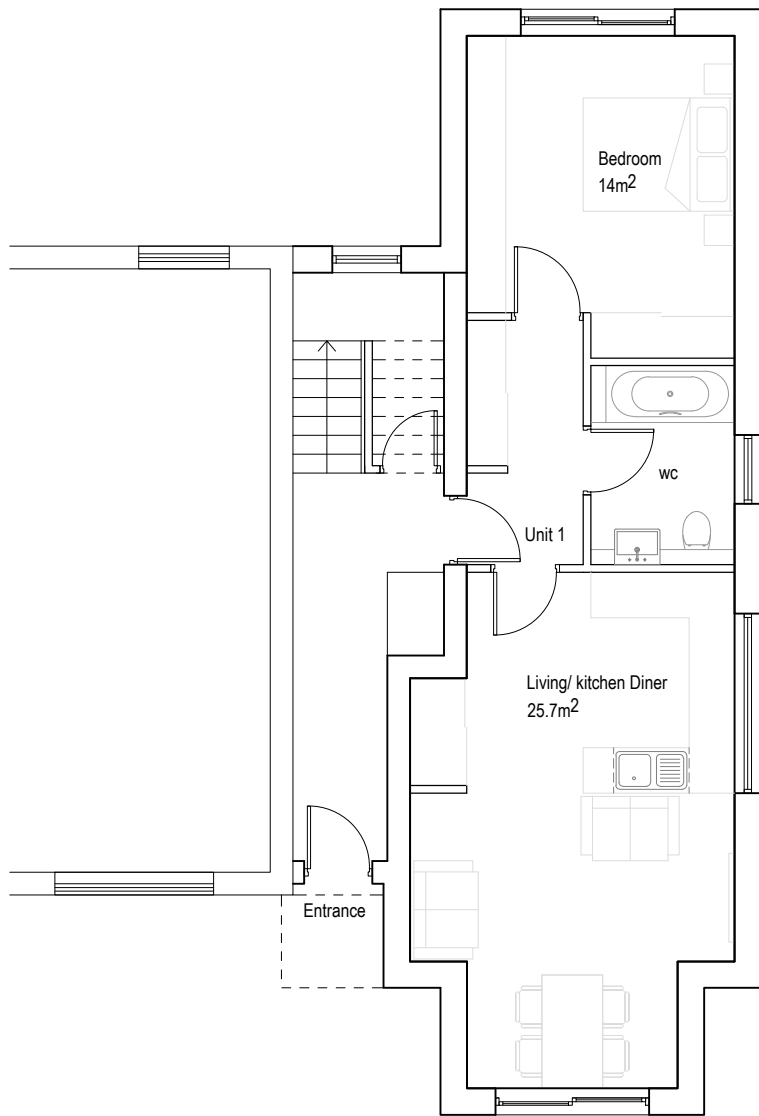

01 PROPOSED GROUND FLOOR PLAN (BLOCK 1)
103 1:100

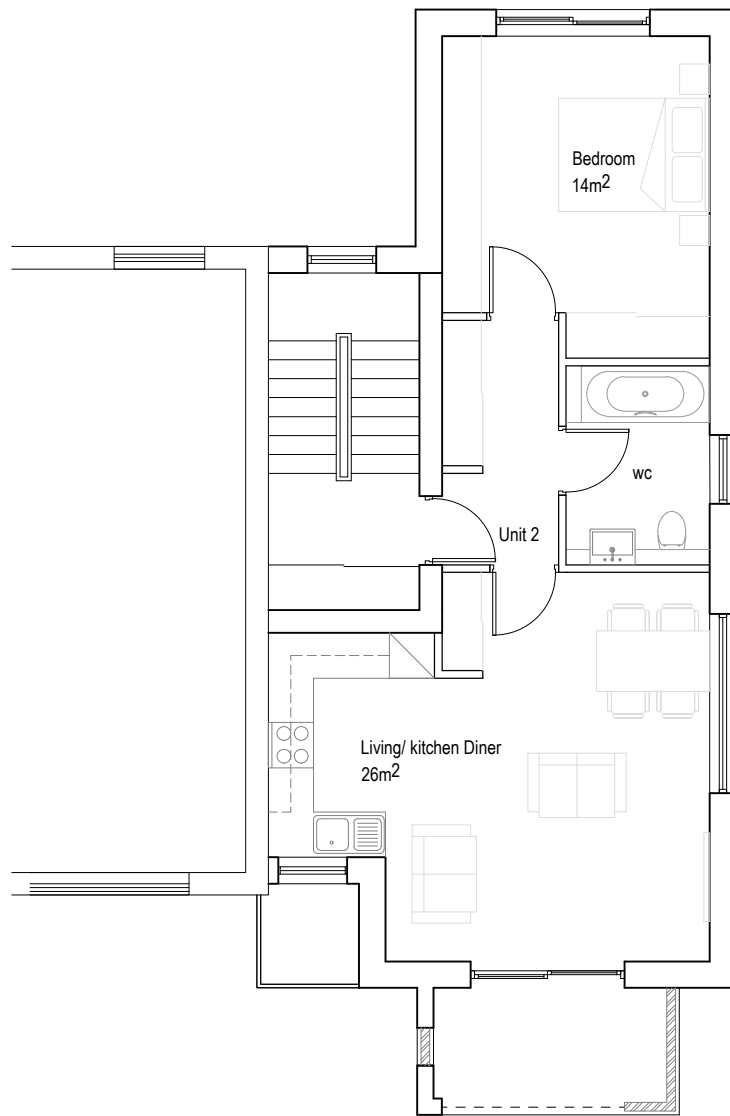

02 PROPOSED FIRST FLOOR PLAN (BLOCK 1)
103 1:100

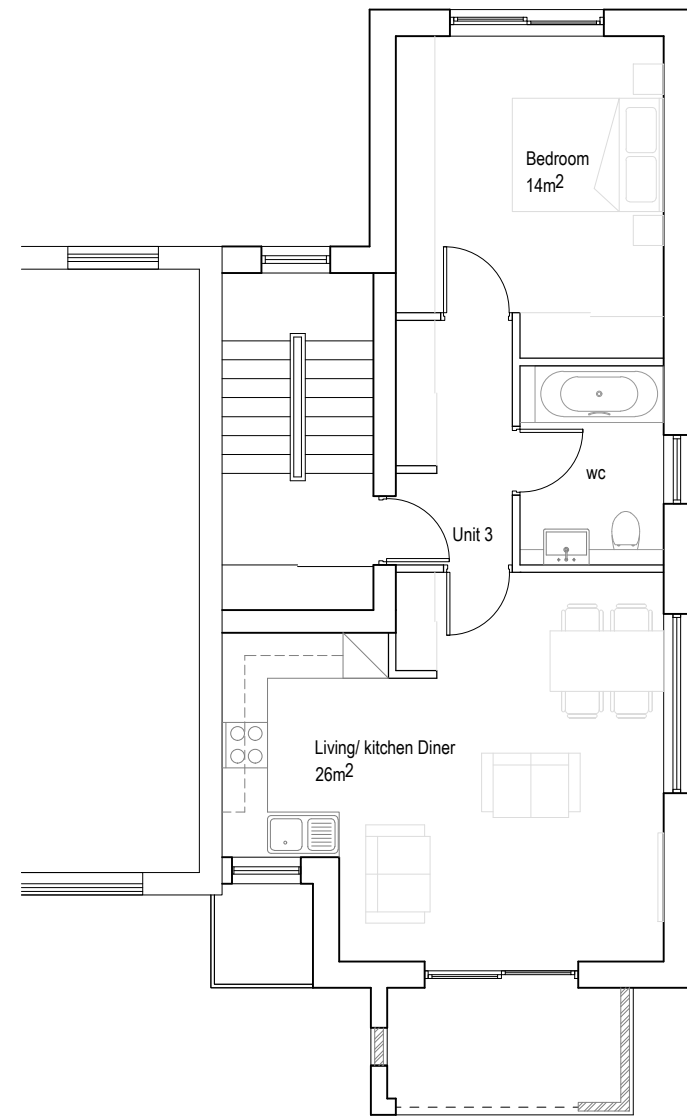


03 PROPOSED SECOND FLOOR PLAN (BLOCK 1)
103 1:100

SCHEDULE

Unit Number	Unit Type	Size
1	1B2P	50.8sqm
2	1B2P	51.1sqm
3	1B2P	51.1sqm

CONTRACTORS ARE NOT TO SCALE OFF THIS DRAWING
ALL DIMENSIONS MUST BE CHECKED ON SITE
INFORM THE ARCHITECT OF ANY
DISCREPANCIES PRIOR TO CONSTRUCTION
PLOT SIZE: A3

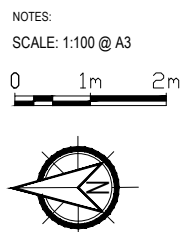


A03	26.02.2020	ISSUED FOR COMMENT	AL	CP
A02	05.12.2019	ISSUED FOR COMMENT	AL	CP
A01	05.11.2019	ISSUED FOR COMMENT	NP	CP
REV	DATE	DESCRIPTION	DRN	CHK
REVISION HISTORY				

PROJECT:
**CORNWALL ROAD
HARINGEY**
CLIENT:
HARINGEY COUNCIL
DRAWING NO:
0224 - 103

DRAWING TITLE:
**PROPOSED FLOOR PLANS BLOCK 1
BLOCK 2**
SCALE @ A3: 1:100
REV:
A03

UNIT
Unit One Architects Ltd
The Junction, Station Road, Watford, WD17 1EU
t: 0207 183 1456 | e: studio@unit1architects.com
www.unit1architects.com

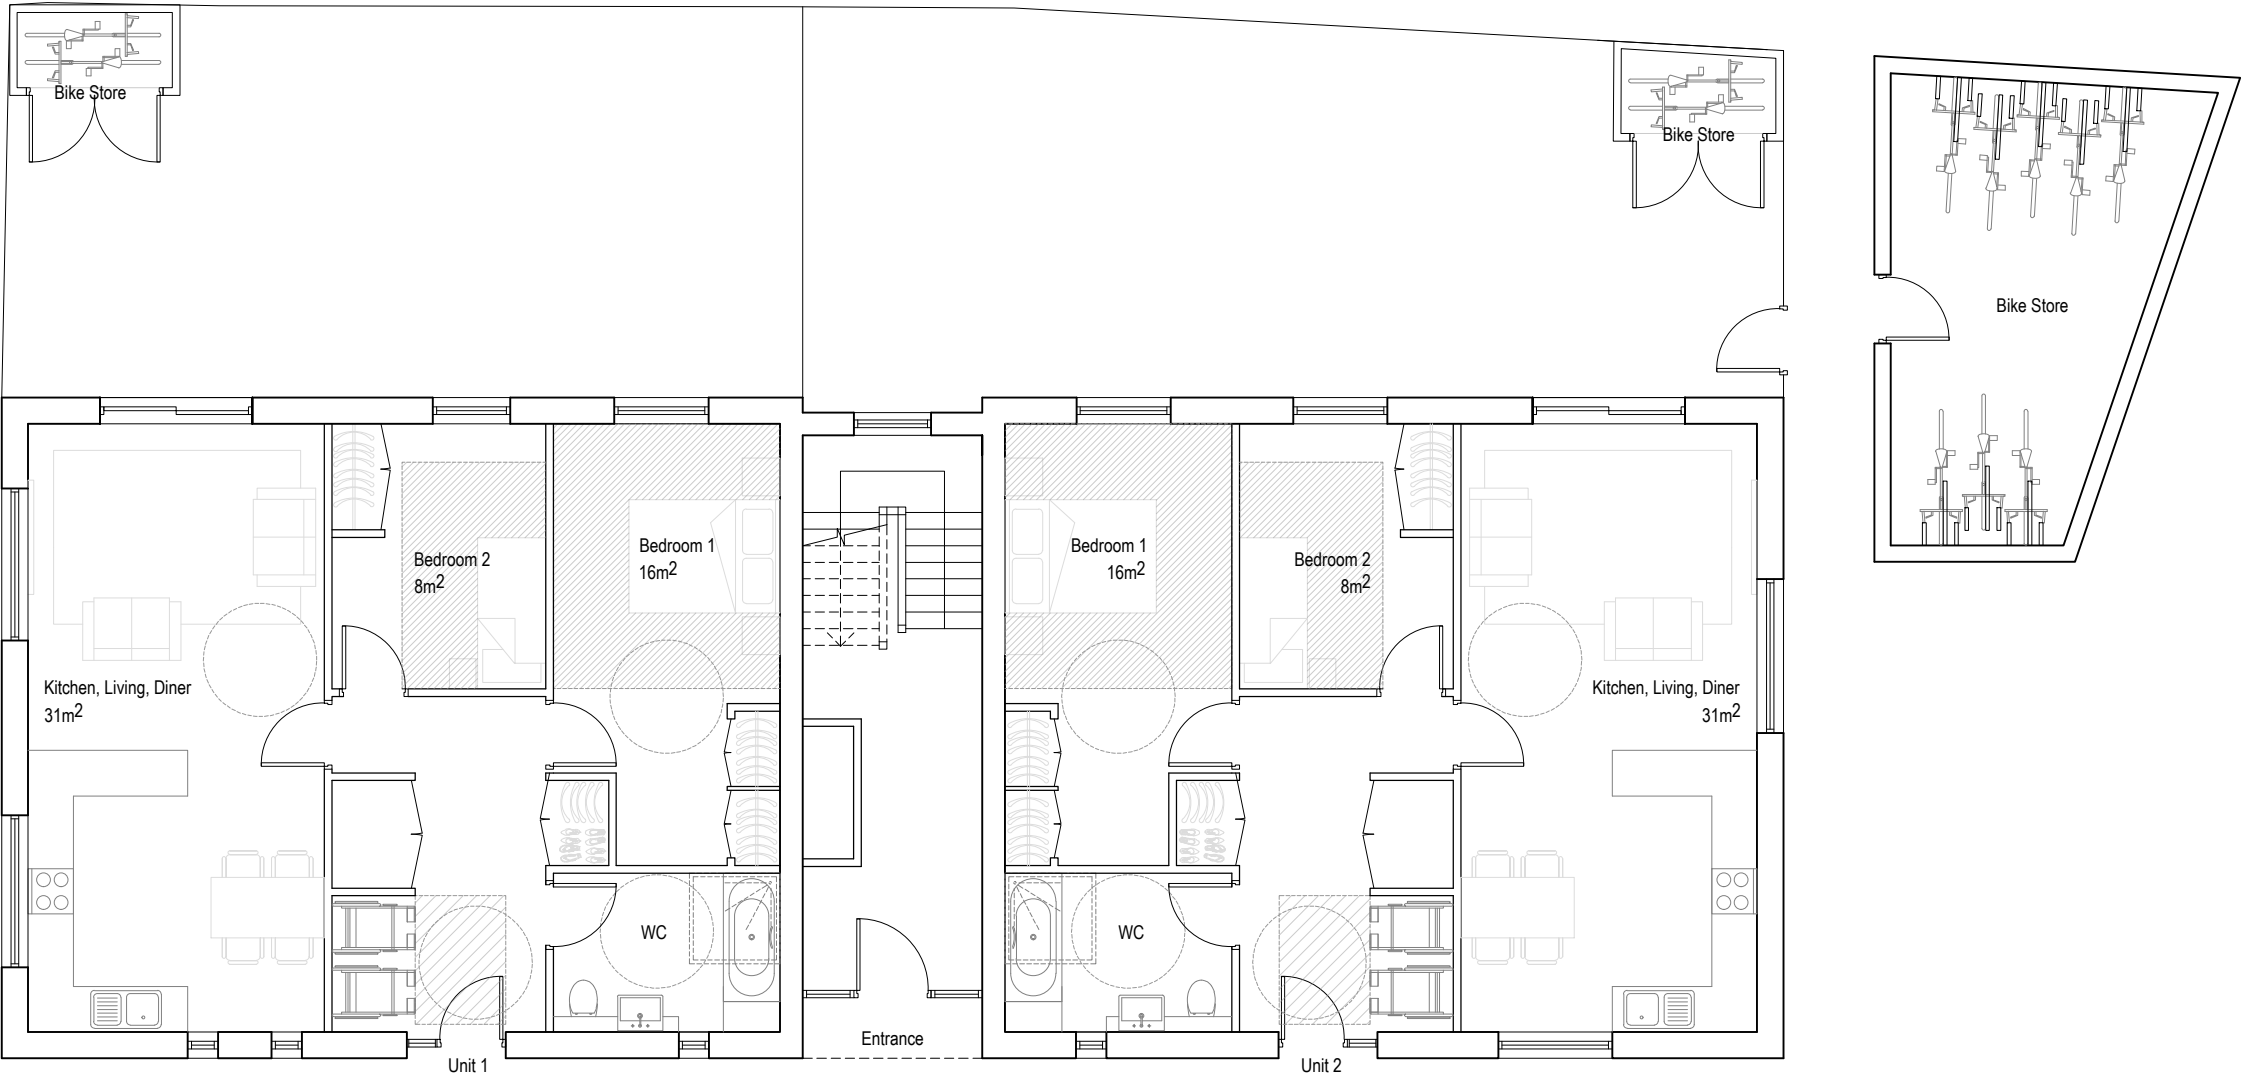

01
104

PROPOSED GROUND FLOOR PLAN (BLOCK 2)

1:100

SCHEDULE

Unit Number	Unit Type	Size
1	2B3P	79.9sqm
2	2B3P	79.9sqm

CONTRACTORS ARE NOT TO SCALE OFF THIS DRAWING
ALL DIMENSIONS MUST BE CHECKED ON SITE
INFORM THE ARCHITECT OF ANY
DISCREPANCIES PRIOR TO CONSTRUCTION
PLOT SIZE: A3

NOTES:
SCALE: 1:100 @ A3

0

1m

2m

A07	27.02.2020	ISSUED FOR COMMENT	AL	CP
A06	26.02.2020	ISSUED FOR COMMENT	AL	CP
A05	19.02.2020	ISSUED FOR COMMENT	AL	CP
A04	29.01.2020	ISSUED FOR COMMENT	AL	CP
A03	05.12.2019	ISSUED FOR PRE APP	AL	CP
A02	05.11.2019	ISSUED FOR COMMENT	AL	CP
A01	23.10.2019	ISSUED FOR COMMENT	NP	CP
REV	DATE	DESCRIPTION	DRN	CHK
REVISION HISTORY				

PROJECT:
CORNWALL ROAD
HARINGEY

CLIENT:
HARINGEY COUNCIL

DRAWING NO:
0224 - 104

DRAWING TITLE:
PROPOSED GROUND FLOOR PLAN
BLOCK 2


SCALE @ A3: 1:100

REV:
A07

UNIT

Unit One Architects Ltd


The Junction, Station Road, Watford, WD17 1EU
t: 0207 183 1456 | e: studio@unit1architects.com
www.unit1architects.com

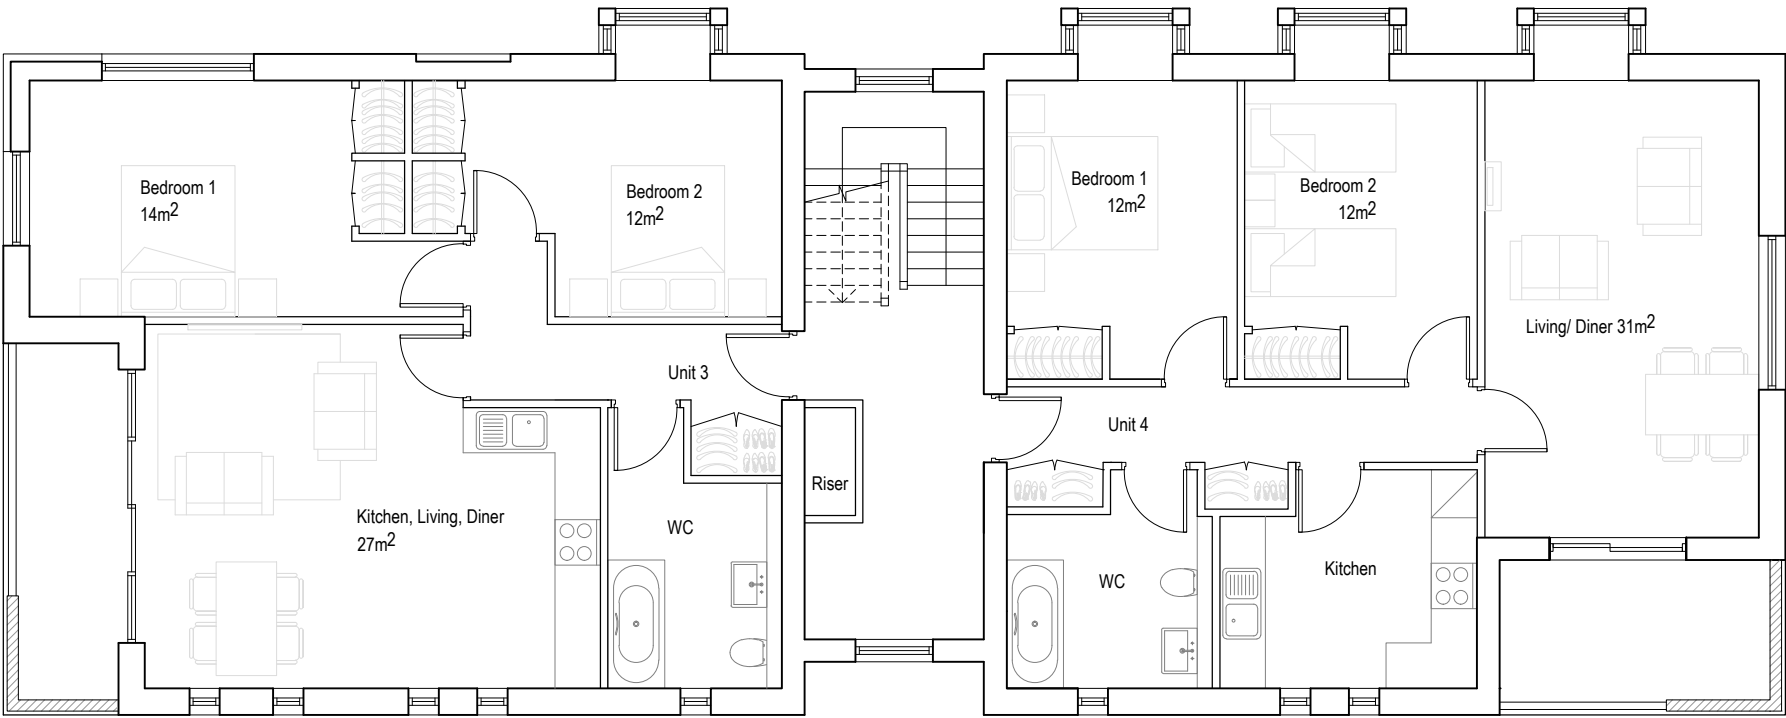

01
105

PROPOSED FIRST FLOOR PLAN (BLOCK 2)

1:100

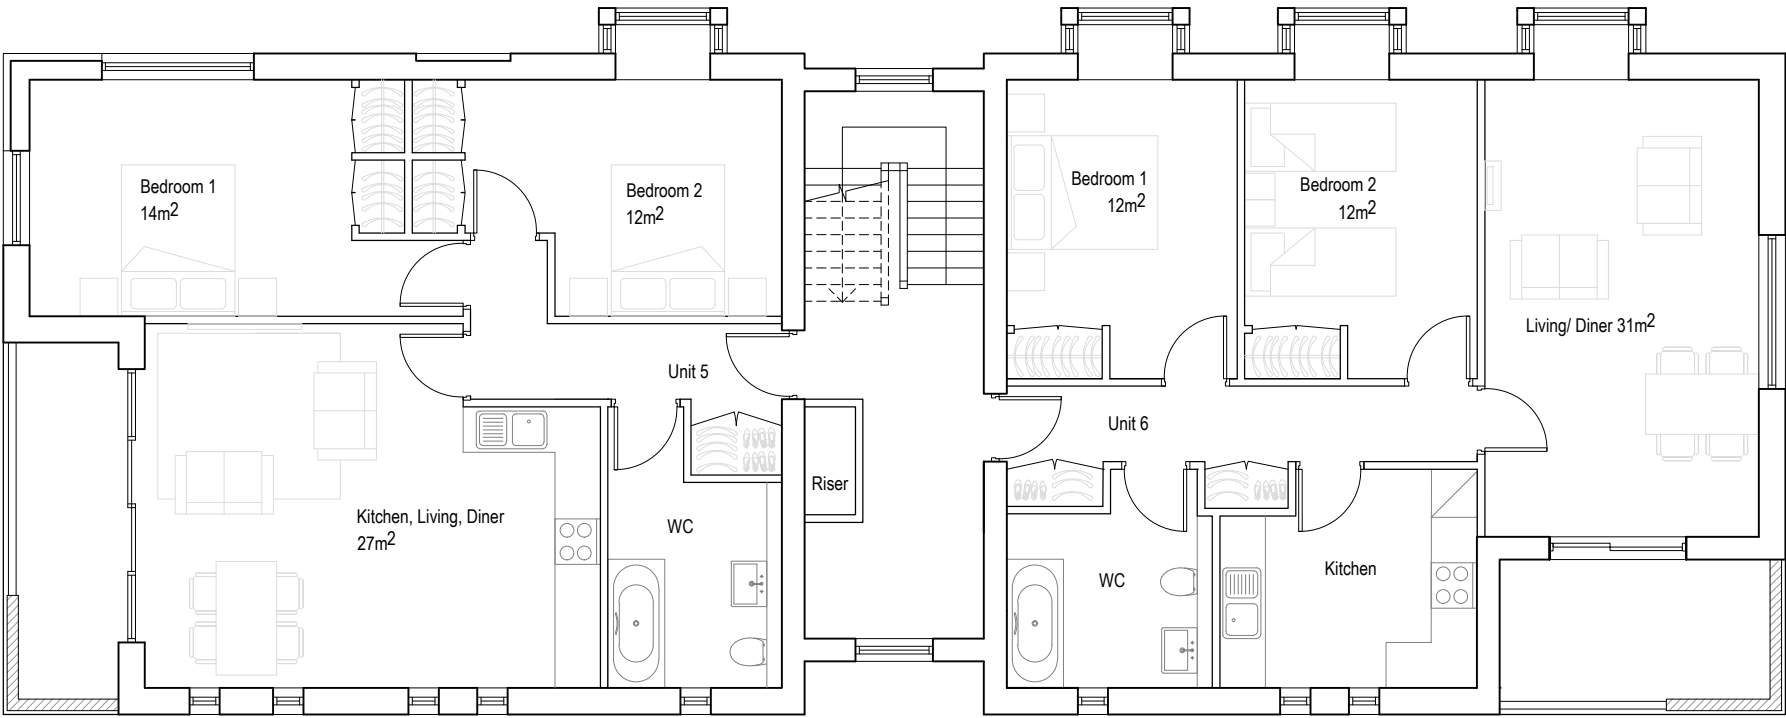

02
105

PROPOSED SECOND FLOOR PLAN (BLOCK 2)

1:100

SCHEDULE		
Unit Number	Unit Type	Size
3	2B4P	72.5sqm
4	2B4P	72.5sqm
5	2B4P	72.5sqm
6	2B4P	72.5sqm

CONTRACTORS ARE NOT TO SCALE OFF THIS DRAWING
ALL DIMENSIONS MUST BE CHECKED ON SITE
INFORM THE ARCHITECT OF ANY
DISCREPANCIES PRIOR TO CONSTRUCTION
PLOT SIZE: A3

NOTES:
SCALE: 1:100 @ A3

0

1m

2m

A07	27.02.2020	ISSUED FOR COMMENT	AL	CP
A06	26.02.2020	ISSUED FOR COMMENT	AL	CP
A05	19.02.2020	ISSUED FOR COMMENT	AL	CP
A04	29.01.2020	ISSUED FOR COMMENT	AL	CP
A03	05.12.2019	ISSUED FOR PRE APP	AL	CP
A02	05.11.2019	ISSUED FOR COMMENT	AL	CP
A01	23.10.2019	ISSUED FOR COMMENT	NP	CP
REV	DATE	DESCRIPTION	DRN	CHK

REVISION HISTORY

PROJECT:
CORNWALL ROAD
HARINGEY

CLIENT:
HARINGEY COUNCIL

DRAWING NO:
0224 - 105

DRAWING TITLE:
PROPOSED FIRST AND SECOND FLOOR PLAN
BLOCK 2


SCALE @ A3: 1:100

REV:
A07

UNIT

Unit One Architects Ltd

The Junction, Station Road, Watford, WD17 1EU
t: 0207 183 1456 | e: studio@unit1architects.com
www.unit1architects.com

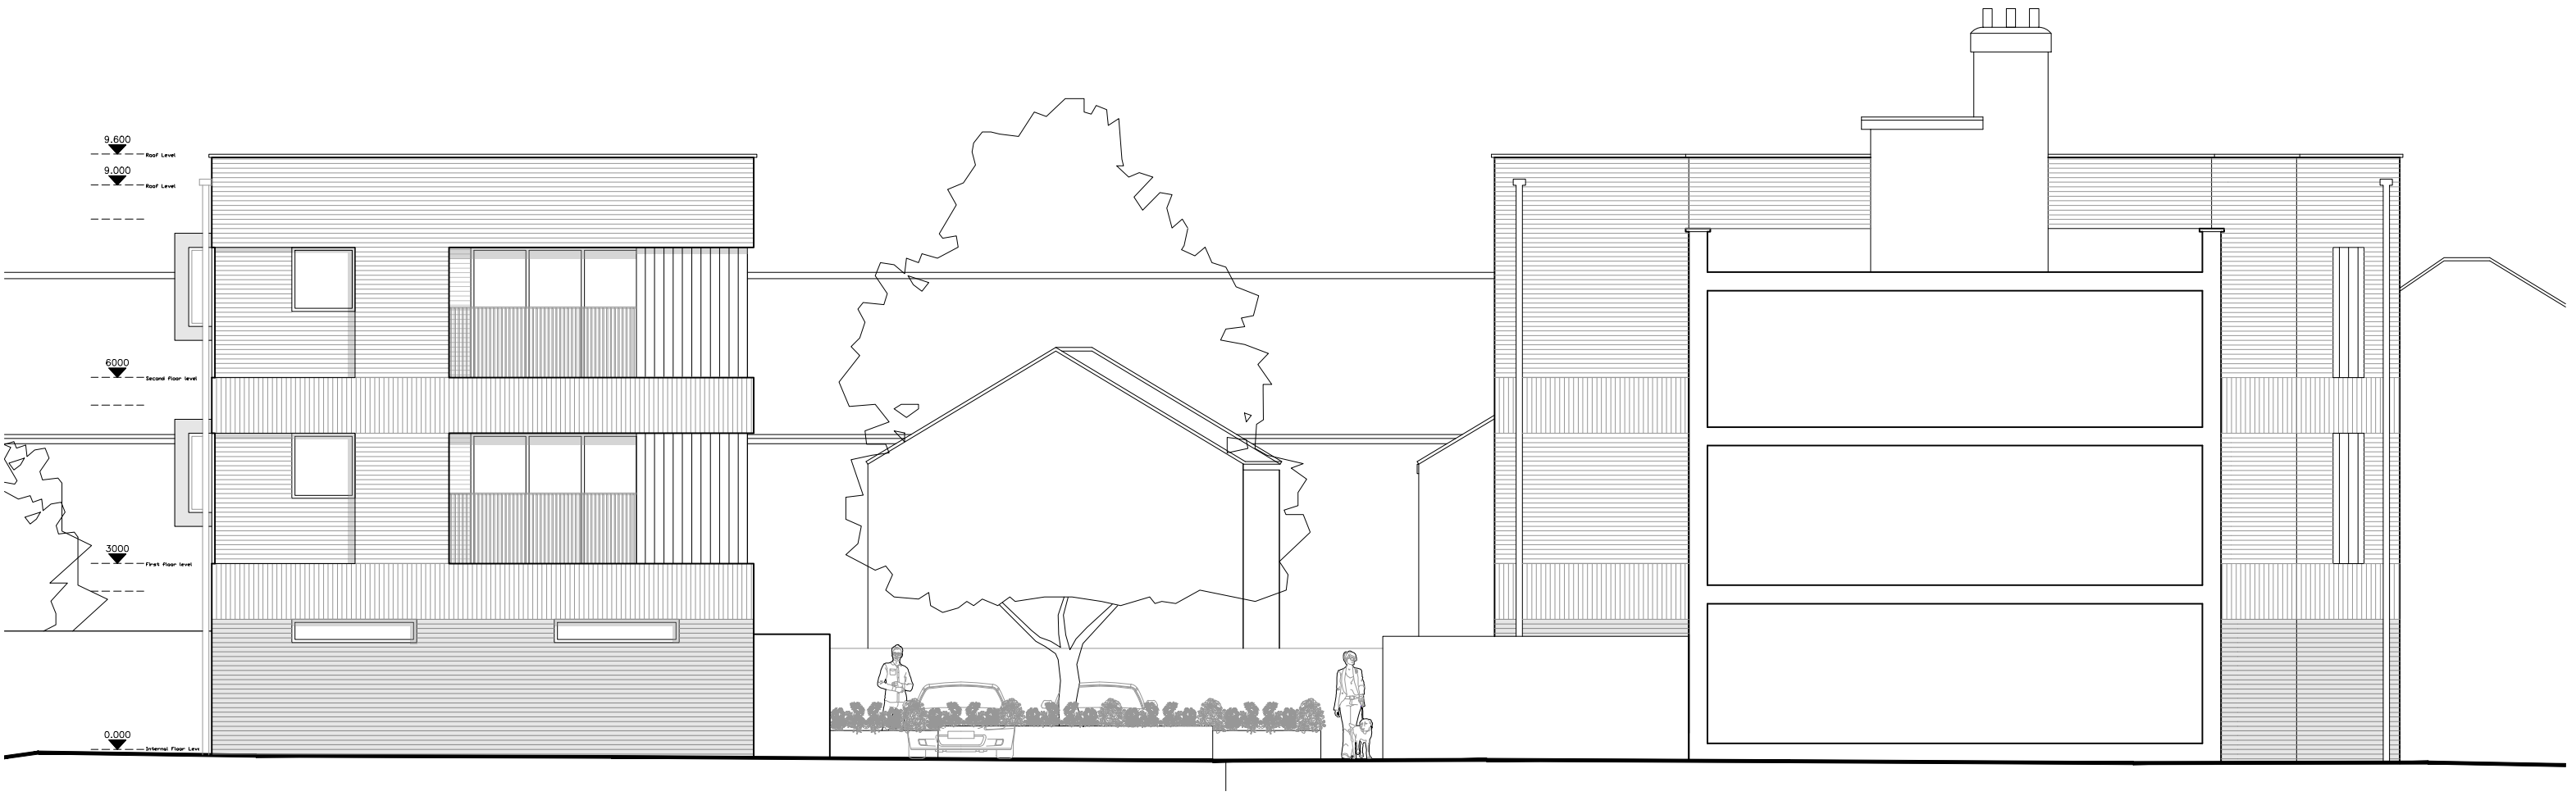


01
106

PROPOSED NORTH ELEVATION (BLOCK 2)

1:100

CONTRACTORS ARE NOT TO SCALE OFF THIS DRAWING ALL DIMENSIONS MUST BE CHECKED ON SITE INFORM THE ARCHITECT OF ANY DISCREPANCIES PRIOR TO CONSTRUCTION PLOT SIZE: A3	NOTES: SCALE: 1:100 @ A3 0 1m 2m	A06	27.02.2020	ISSUED FOR COMMENT	AL	CP								
		A05	26.02.2020	ISSUED FOR COMMENT	AL	CP								
		A04	19.02.2020	ISSUED FOR PRE APP	AL	CP								
		A03	29.01.2020	ISSUED FOR PRE APP	AL	CP								
		A02	05.12.2019	ISSUED FOR PRE APP	AL	CP								
		A01	05.11.2019	ISSUED FOR COMMENT	AL	CP								
		REV	DATE	DESCRIPTION	DRN	CHK								
		REVISION HISTORY												
PROJECT: CORNWALL ROAD HARINGEY CLIENT: HARINGEY COUNCIL DRAWING NO: 0224 - 106					DRAWING TITLE: PROPOSED NORTH ELEVATION BLOCK 2 SCALE @ A3: 1:100 REV: A06					UNIT Unit One Architects Ltd The Junction, Station Road, Watford, WD17 1EU t: 0207 183 1456 e: studio@unit1architects.com www.unit1architects.com				

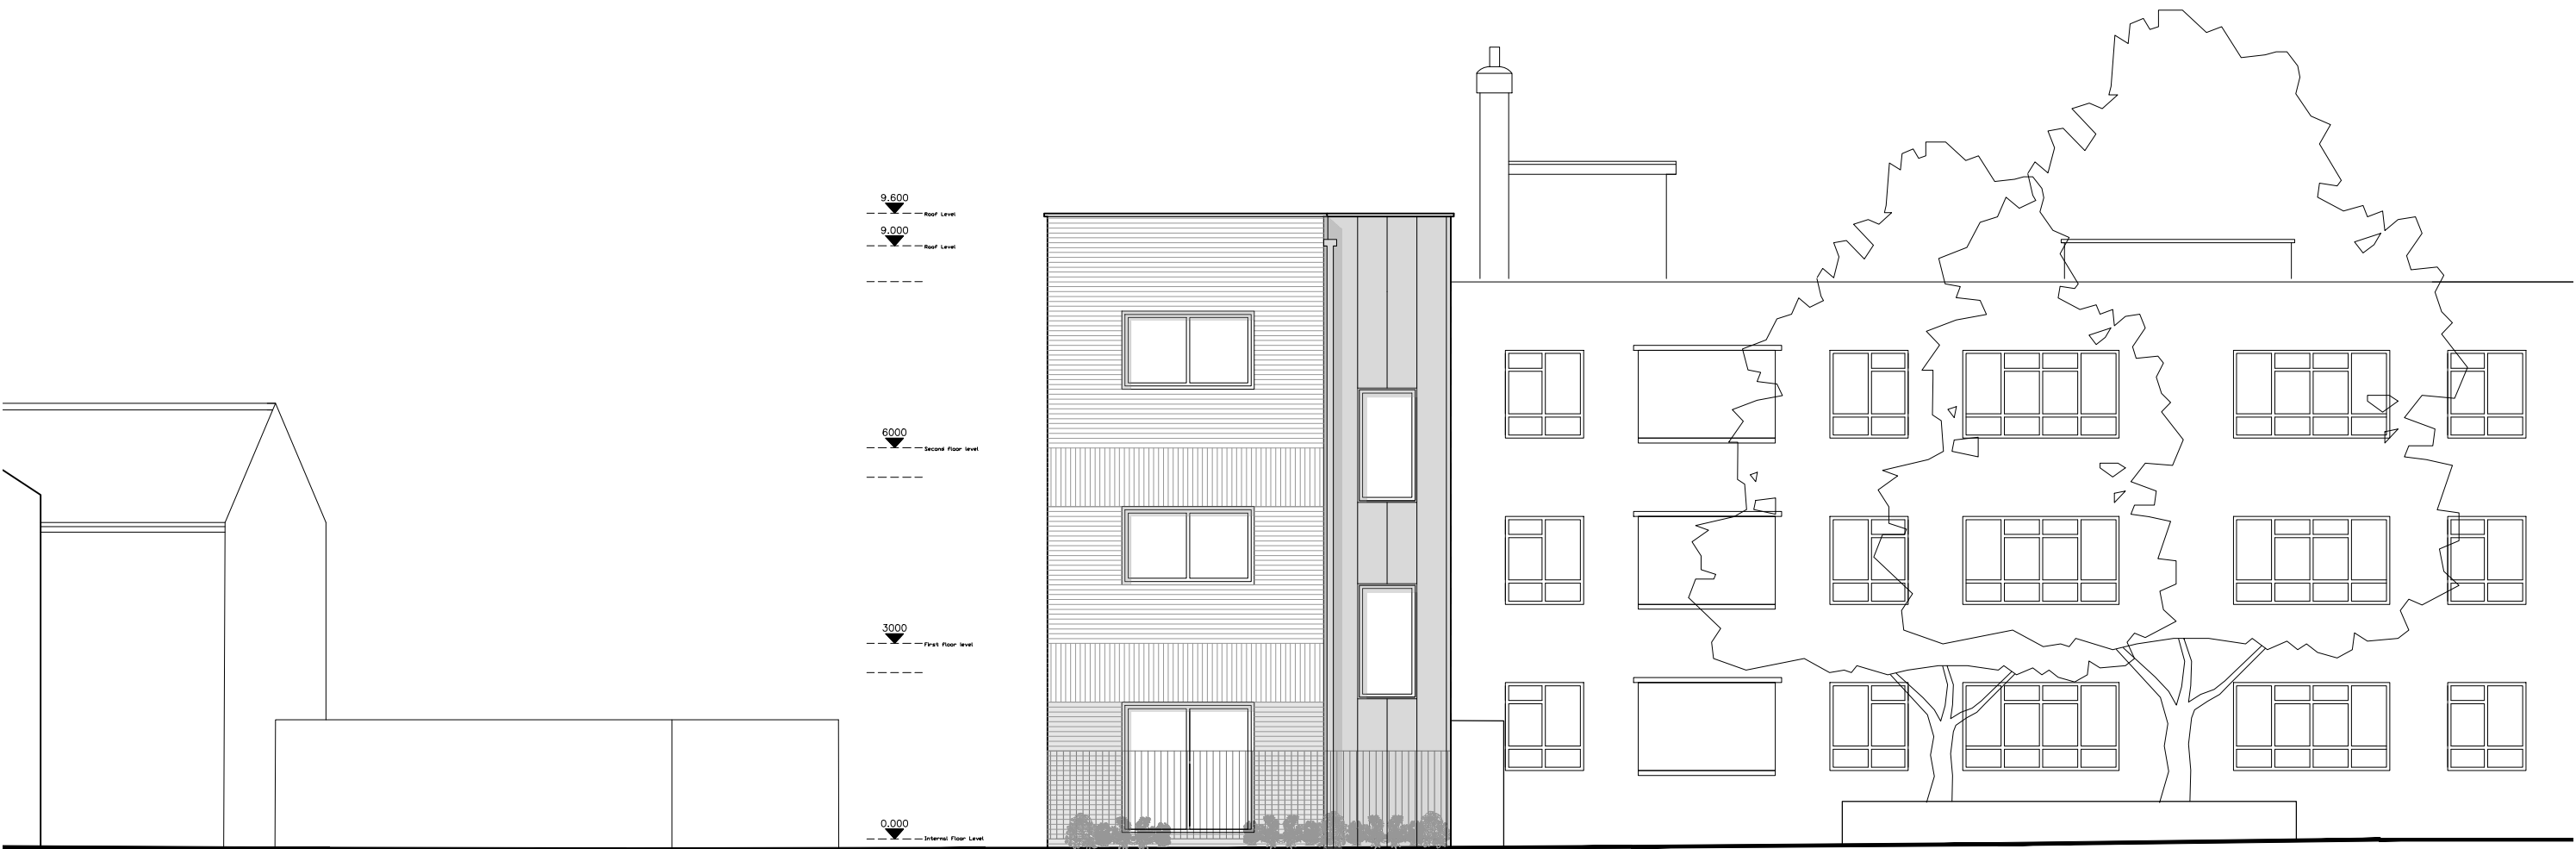

01
107

PROPOSED EAST ELEVATION (BLOCK 1)

1:100

CONTRACTORS ARE NOT TO SCALE OFF THIS DRAWING
ALL DIMENSIONS MUST BE CHECKED ON SITE
INFORM THE ARCHITECT OF ANY
DISCREPANCIES PRIOR TO CONSTRUCTION
PLOT SIZE: A3


NOTES:
SCALE: 1:100 @ A3
0 1m 2m

A03	26.02.2020	ISSUED FOR COMMENT	AL	CP
A02	05.12.2019	ISSUED FOR PRE APP	AL	CP
A01	05.11.2019	ISSUED FOR COMMENT	AL	CP
REV	DATE	DESCRIPTION	DRN	CHK
REVISION HISTORY				

PROJECT:
CORNWALL ROAD
HARINGEY
CLIENT:
HARINGEY COUNCIL
DRAWING NO:
0224 - 107

DRAWING TITLE:
PROPOSED EAST ELEVATION
BLOCK 1
SCALE @ A3: 1:100
REV:
A03

UNIT
Unit One Architects Ltd
The Junction, Station Road, Watford, WD17 1EU
t: 0207 183 1456 | e: studio@unit1architects.com
www.unit1architects.com

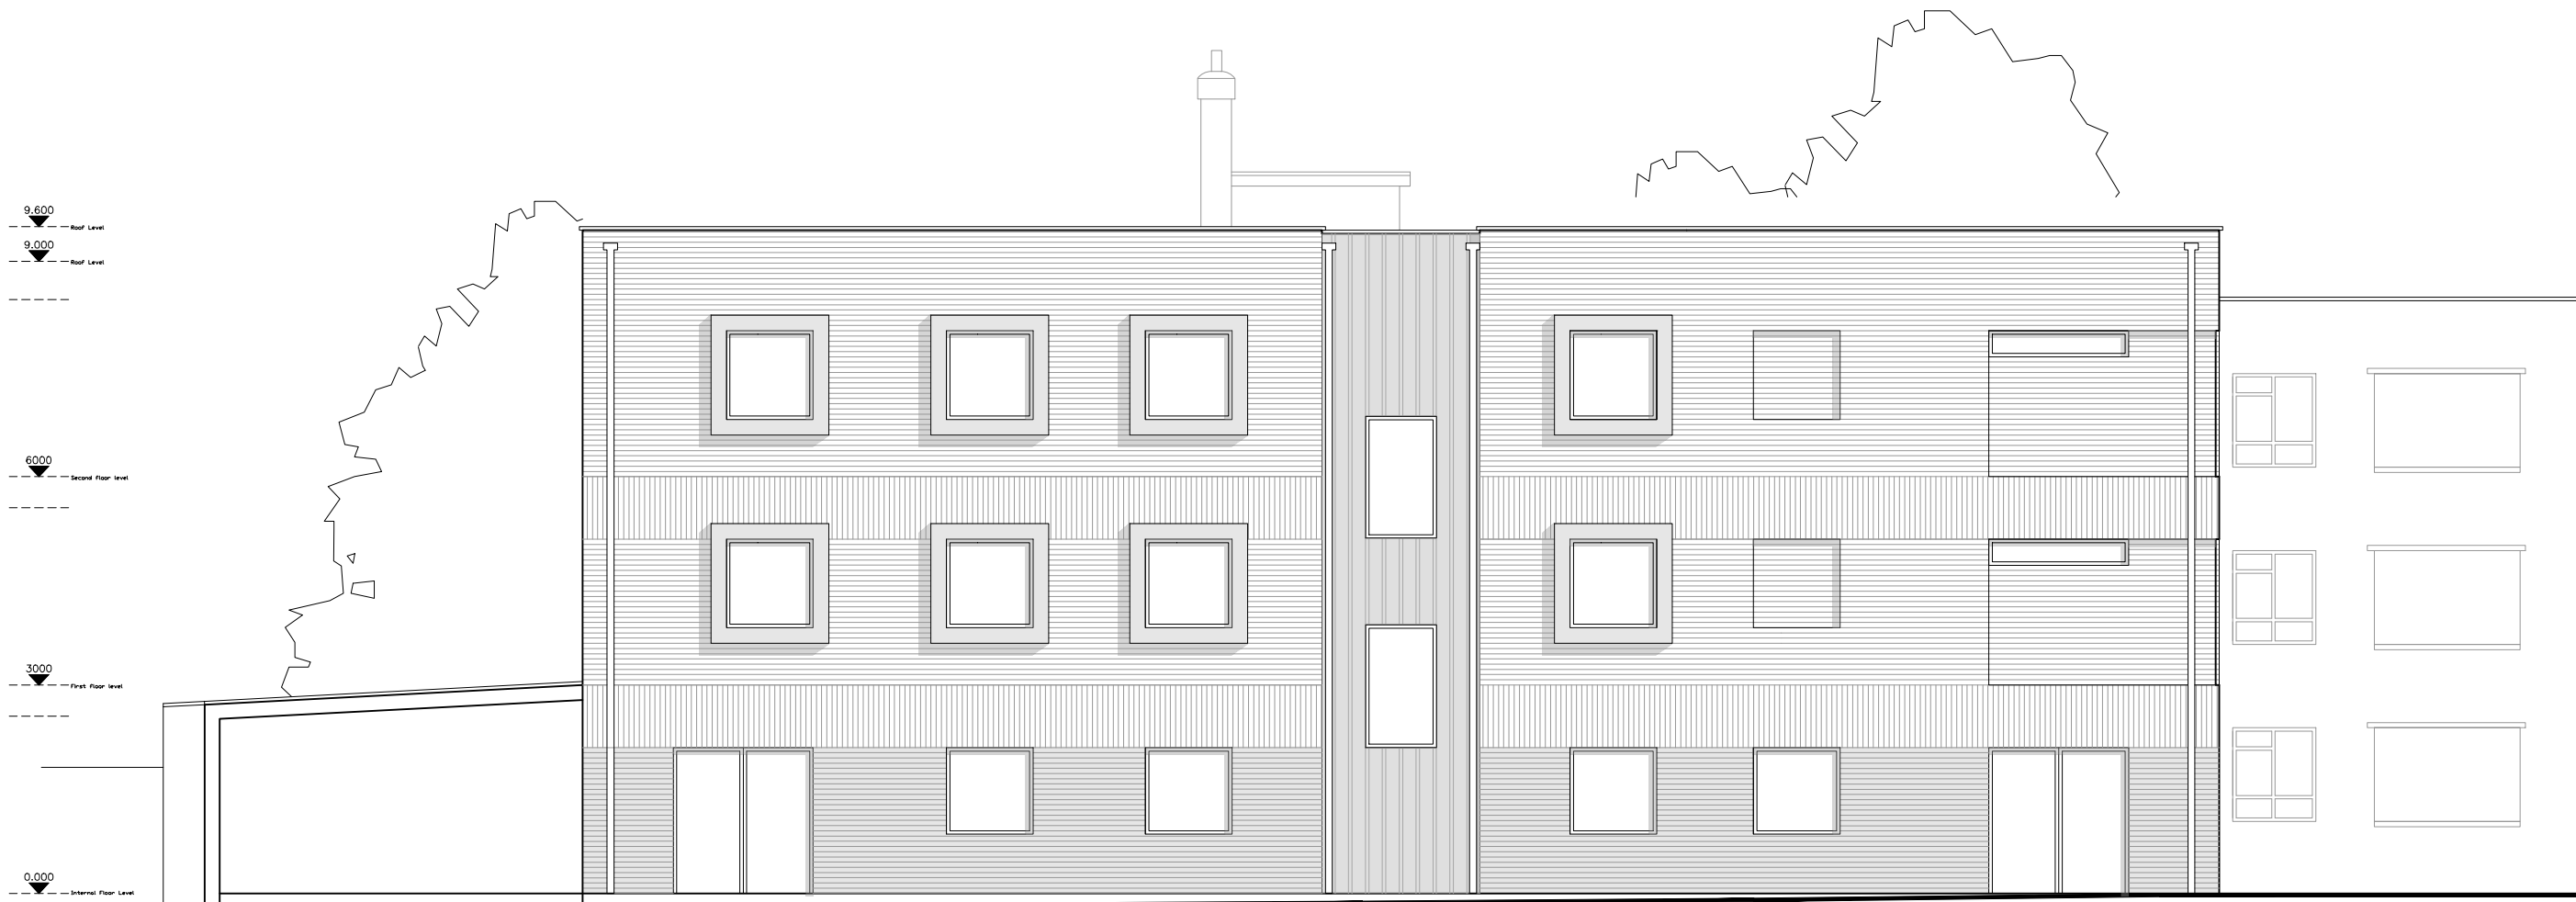

01 PROPOSED EAST ELEVATION (BLOCK 2)
108 1:100

CONTRACTORS ARE NOT TO SCALE OFF THIS DRAWING
ALL DIMENSIONS MUST BE CHECKED ON SITE
INFORM THE ARCHITECT OF ANY
DISCREPANCIES PRIOR TO CONSTRUCTION
PLOT SIZE: A3

NOTES:
SCALE: 1:100 @ A3
0 1m 2m

A06	27.02.2020	ISSUED FOR COMMENT
A05	26.02.2020	ISSUED FOR COMMENT
A04	19.02.2020	ISSUED FOR COMMENT
A03	29.01.2020	ISSUED FOR COMMENT
A02	05.12.2019	ISSUED FOR PRE APP
A01	05.11.2019	ISSUED FOR COMMENT

AL
AL
AL
AL
AL
AL
AL

CP
CP
CP
CP
CP
CP
CP

REV	DATE	DESCRIPTION	DRN	CHK
REVISION HISTORY				

PROJECT:
CORNWALL ROAD
HARINGEY

CLIENT:
HARINGEY COUNCIL

DRAWING NO:
0224 - 108

DRAWING TITLE:
PROPOSED EAST ELEVATION
BLOCK 2


SCALE @ A3: 1:100

REV:
A06

UNIT[©]

Unit One Architects Ltd

The Junction, Station Road, Watford, WD17 1EU
t: 0207 183 1456 | e: studio@unit1architects.com
www.unit1architects.com

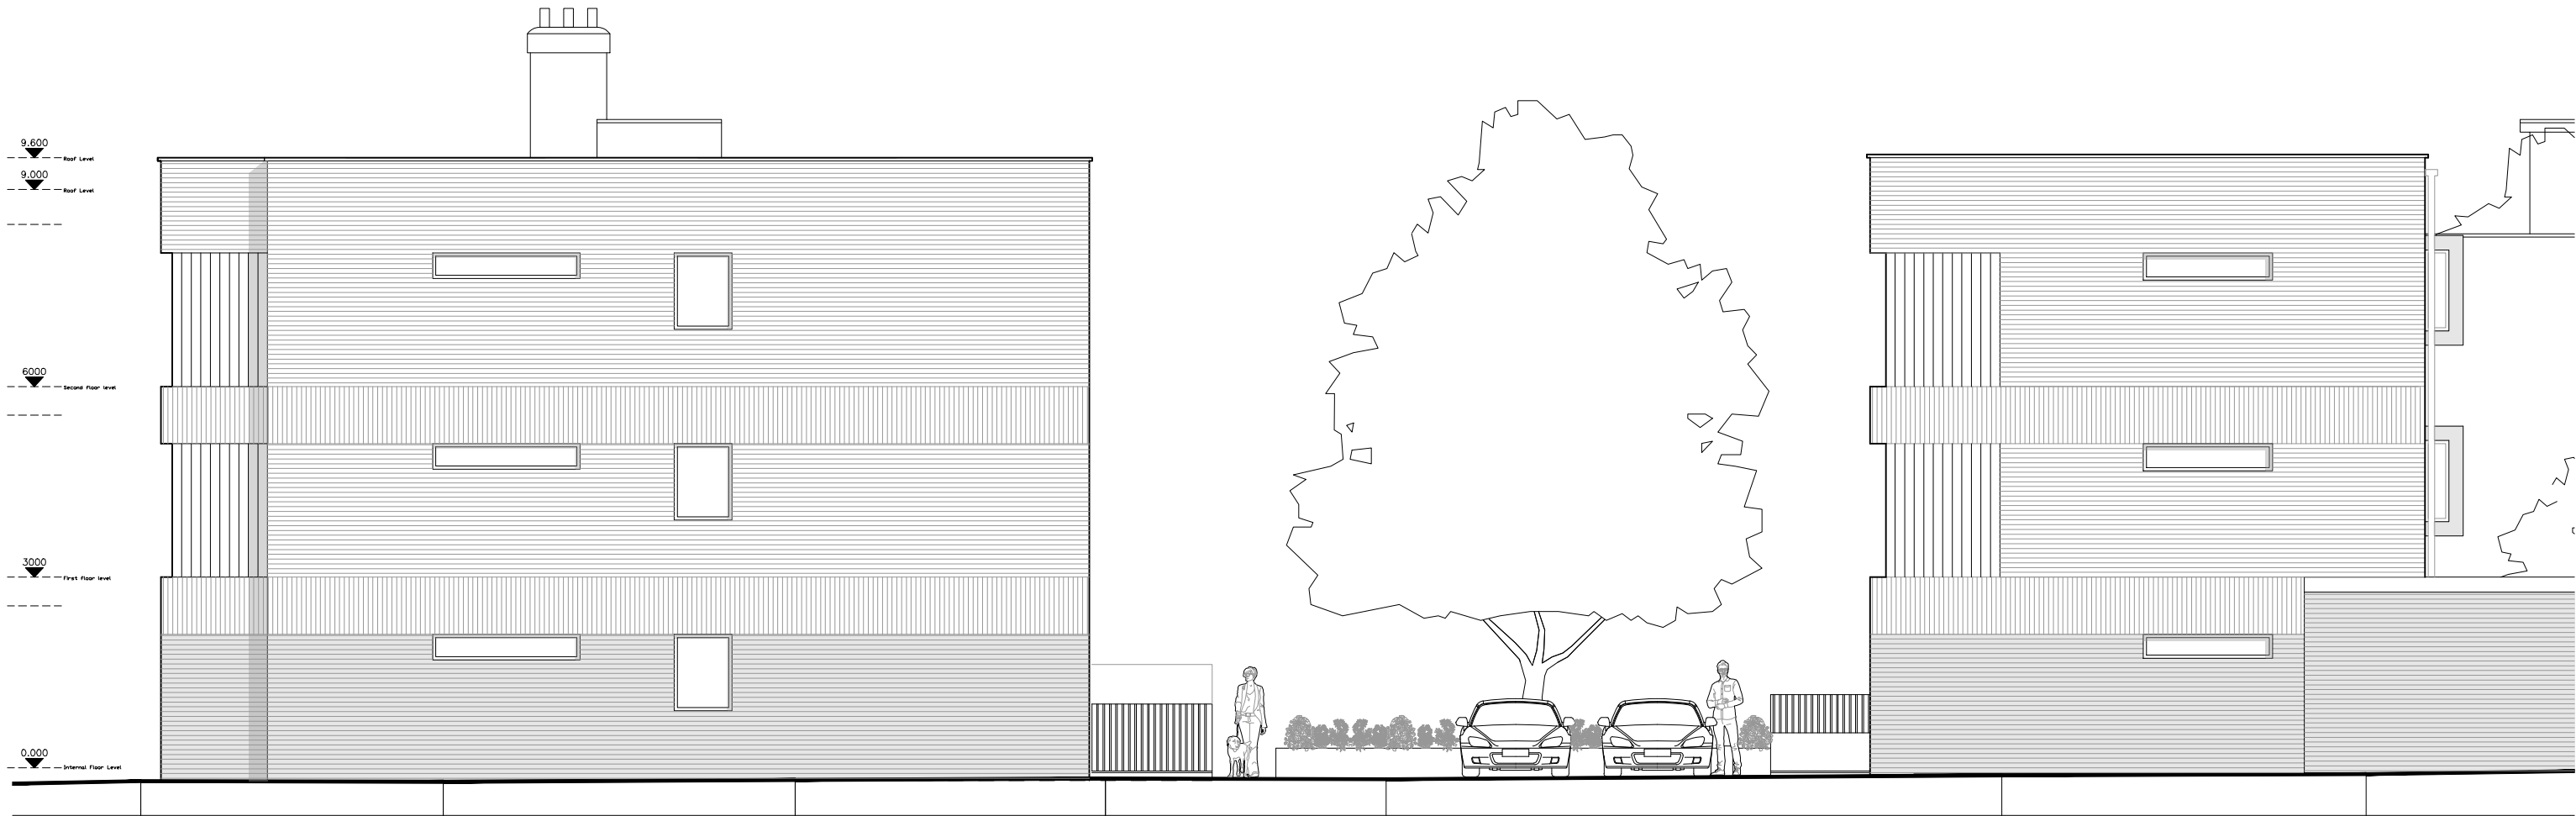

01 PROPOSED SOUTH ELEVATION BLOCK 1 AND 2
109 1:100

CONTRACTORS ARE NOT TO SCALE OFF THIS DRAWING
ALL DIMENSIONS MUST BE CHECKED ON SITE
INFORM THE ARCHITECT OF ANY
DISCREPANCIES PRIOR TO CONSTRUCTION
PLOT SIZE: A3

NOTES:
SCALE: 1:100 @ A3
0 1m 2m

A05	27.02.2020	ISSUED FOR COMMENT	AL	CP
A04	26.02.2020	ISSUED FOR COMMENT	AL	CP
A03	19.02.2020	ISSUED FOR COMMENT	AL	CP
A02	05.12.2019	ISSUED FOR PRE APP	AL	CP
A01	05.11.2019	ISSUED FOR COMMENT	AL	CP
REV	DATE	DESCRIPTION	DRN	CHK
REVISION HISTORY				

PROJECT:
CORNWALL ROAD
HARINGEY
CLIENT:
HARINGEY COUNCIL
DRAWING NO:
0224 - 109

DRAWING TITLE:
PROPOSED SOUTH ELEVATION
BLOCK 1 & 2
SCALE @ A3: 1:100
REV:
A05

UNIT
Unit One Architects Ltd
The Junction, Station Road, Watford, WD17 1EU
t: 0207 183 1456 | e: studio@unit1architects.com
www.unit1architects.com



01
110

PROPOSED WEST ELEVATION (BLOCK 1)

1:100

CONTRACTORS ARE NOT TO SCALE OFF THIS DRAWING ALL DIMENSIONS MUST BE CHECKED ON SITE INFORM THE ARCHITECT OF ANY DISCREPANCIES PRIOR TO CONSTRUCTION PLOT SIZE: A3	NOTES: SCALE: 1:100 @ A3 0 1m 2m	<table><tr><td>A04</td><td>27.02.2020</td><td>ISSUED FOR COMMENT</td><td>AL</td><td>CP</td></tr><tr><td>A03</td><td>26.02.2020</td><td>ISSUED FOR COMMENT</td><td>AL</td><td>CP</td></tr><tr><td>A02</td><td>05.12.2019</td><td>ISSUED FOR PRE APP</td><td>AL</td><td>CP</td></tr><tr><td>A01</td><td>05.11.2019</td><td>ISSUED FOR COMMENT</td><td>AL</td><td>CP</td></tr><tr><td>REV</td><td>DATE</td><td>DESCRIPTION</td><td>DRN</td><td>CHK</td></tr><tr><td colspan="5">REVISION HISTORY</td></tr></table>	A04	27.02.2020	ISSUED FOR COMMENT	AL	CP	A03	26.02.2020	ISSUED FOR COMMENT	AL	CP	A02	05.12.2019	ISSUED FOR PRE APP	AL	CP	A01	05.11.2019	ISSUED FOR COMMENT	AL	CP	REV	DATE	DESCRIPTION	DRN	CHK	REVISION HISTORY					PROJECT: CORNWALL ROAD HARINGEY CLIENT: HARINGEY COUNCIL DRAWING NO: 0224 - 110 DRAWING TITLE: PROPOSED WEST ELEVATION BLOCK 1 SCALE @ A3: 1:100 REV: A04	UNIT Unit One Architects Ltd The Junction, Station Road, Watford, WD17 1EU t: 0207 183 1456 e: studio@unit1architects.com www.unit1architects.com
A04	27.02.2020	ISSUED FOR COMMENT	AL	CP																														
A03	26.02.2020	ISSUED FOR COMMENT	AL	CP																														
A02	05.12.2019	ISSUED FOR PRE APP	AL	CP																														
A01	05.11.2019	ISSUED FOR COMMENT	AL	CP																														
REV	DATE	DESCRIPTION	DRN	CHK																														
REVISION HISTORY																																		



01
111

PROPOSED WEST ELEVATION (BLOCK 2)

1:100


CONTRACTORS ARE NOT TO SCALE OFF THIS DRAWING ALL DIMENSIONS MUST BE CHECKED ON SITE INFORM THE ARCHITECT OF ANY DISCREPANCIES PRIOR TO CONSTRUCTION PLOT SIZE: A3	NOTES: SCALE: 1:100 @ A3 0 1m 2m	<table><tr><td>A07</td><td>27.02.2020</td><td>ISSUED FOR COMMENT</td><td>AL</td><td>CP</td></tr><tr><td>A06</td><td>26.02.2020</td><td>ISSUED FOR COMMENT</td><td>AL</td><td>CP</td></tr><tr><td>A05</td><td>19.02.2020</td><td>ISSUED FOR COMMENT</td><td>AL</td><td>CP</td></tr><tr><td>A04</td><td>29.01.2020</td><td>ISSUED FOR COMMENT</td><td>AL</td><td>CP</td></tr><tr><td>A03</td><td>05.12.2019</td><td>ISSUED FOR PRE APP</td><td>AL</td><td>CP</td></tr><tr><td>A02</td><td>05.11.2019</td><td>ISSUED FOR COMMENT</td><td>AL</td><td>CP</td></tr><tr><td>A01</td><td>23.10.2019</td><td>ISSUED FOR COMMENT</td><td>NP</td><td>CP</td></tr><tr><td>REV</td><td>DATE</td><td>DESCRIPTION</td><td>DRN</td><td>CHK</td></tr><tr><td colspan="5">REVISION HISTORY</td></tr></table>	A07	27.02.2020	ISSUED FOR COMMENT	AL	CP	A06	26.02.2020	ISSUED FOR COMMENT	AL	CP	A05	19.02.2020	ISSUED FOR COMMENT	AL	CP	A04	29.01.2020	ISSUED FOR COMMENT	AL	CP	A03	05.12.2019	ISSUED FOR PRE APP	AL	CP	A02	05.11.2019	ISSUED FOR COMMENT	AL	CP	A01	23.10.2019	ISSUED FOR COMMENT	NP	CP	REV	DATE	DESCRIPTION	DRN	CHK	REVISION HISTORY					PROJECT: CORNWALL ROAD HARINGEY CLIENT: HARINGEY COUNCIL DRAWING NO: 0224 - 111 DRAWING TITLE: PROPOSED WEST ELEVATION BLOCK 2 SCALE @ A3: 1:100 REV: A07	UNIT Unit One Architects Ltd The Junction, Station Road, Watford, WD17 1EU t: 0207 183 1456 e: studio@unit1architects.com www.unit1architects.com
A07	27.02.2020	ISSUED FOR COMMENT	AL	CP	
A06	26.02.2020	ISSUED FOR COMMENT	AL	CP	
A05	19.02.2020	ISSUED FOR COMMENT	AL	CP	
A04	29.01.2020	ISSUED FOR COMMENT	AL	CP	
A03	05.12.2019	ISSUED FOR PRE APP	AL	CP	
A02	05.11.2019	ISSUED FOR COMMENT	AL	CP	
A01	23.10.2019	ISSUED FOR COMMENT	NP	CP	
REV	DATE	DESCRIPTION	DRN	CHK	
REVISION HISTORY	

Appendix G: Preliminary SuDS Layout SuDS Strategy Cornwall Rd

eight
associates

+44 (0)207 0430 418

www.eightassociates.co.uk
info@eightassociates.co.uk

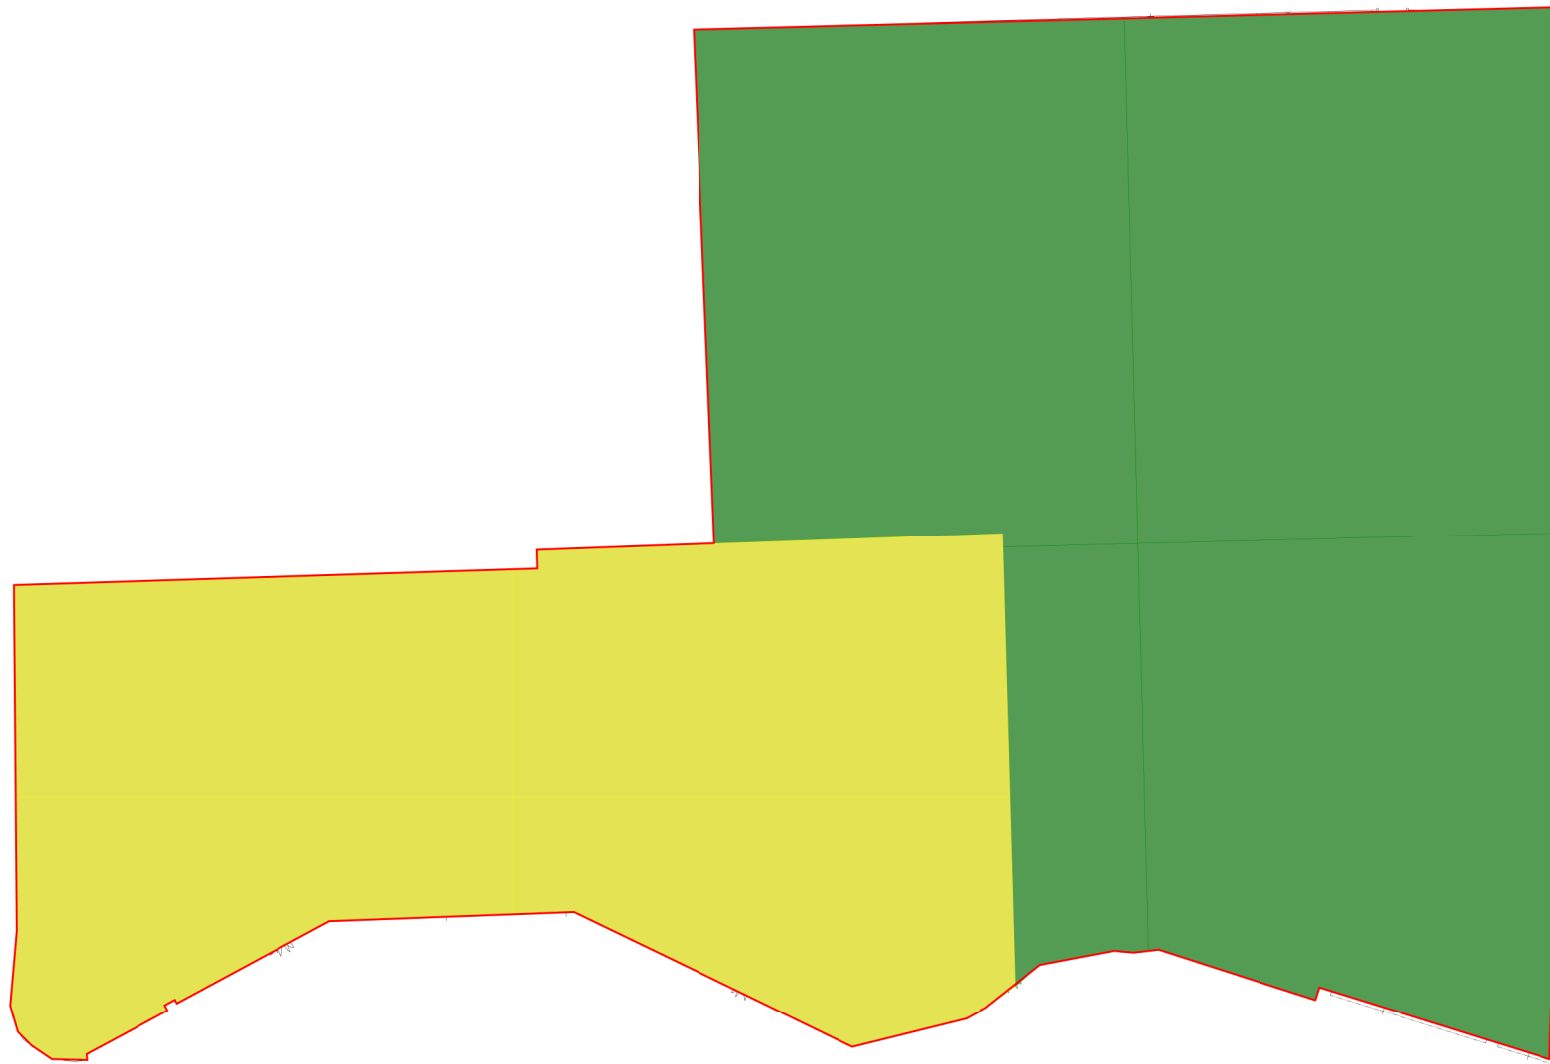

Legend

- Site boundary
- Buildings and hardstanding (impermeable)
- c. 382m² total

Notes

This drawing shows measured areas of the existing site, as shown in the topographical plan. This drawing should be read in conjunction with the Eight Associates SuDS Strategy report.

Where areas are not shown on the topographical plan, aerial imagery has been used to estimate the areas relevant to this plan. This drawing is not to scale.

Project name

435-441 High Road Wembley

Drawing name

Existing - areas

Date

19/11/2020

Drawing number

2870_A_01



Legend

- Site boundary
- Soft landscaping (permeable) - c. 203m² total
- Green roof (permeable) - c. 164m² total
- Buildings and hardstanding (impermeable) - c. 668m² total

Notes

This drawing shows measured areas of the proposed development site, as shown in architect drawings. This drawing should be read in conjunction with the Eight Associates SuDS Strategy report.

The areas on the site are subject to change during the detailed design stages and should be reviewed by the design team. This drawing is not to scale.

Project name

435-441 High Road Wembley

Drawing name


Proposed - areas

Date

19/11/2020

Drawing number

2870_A_02

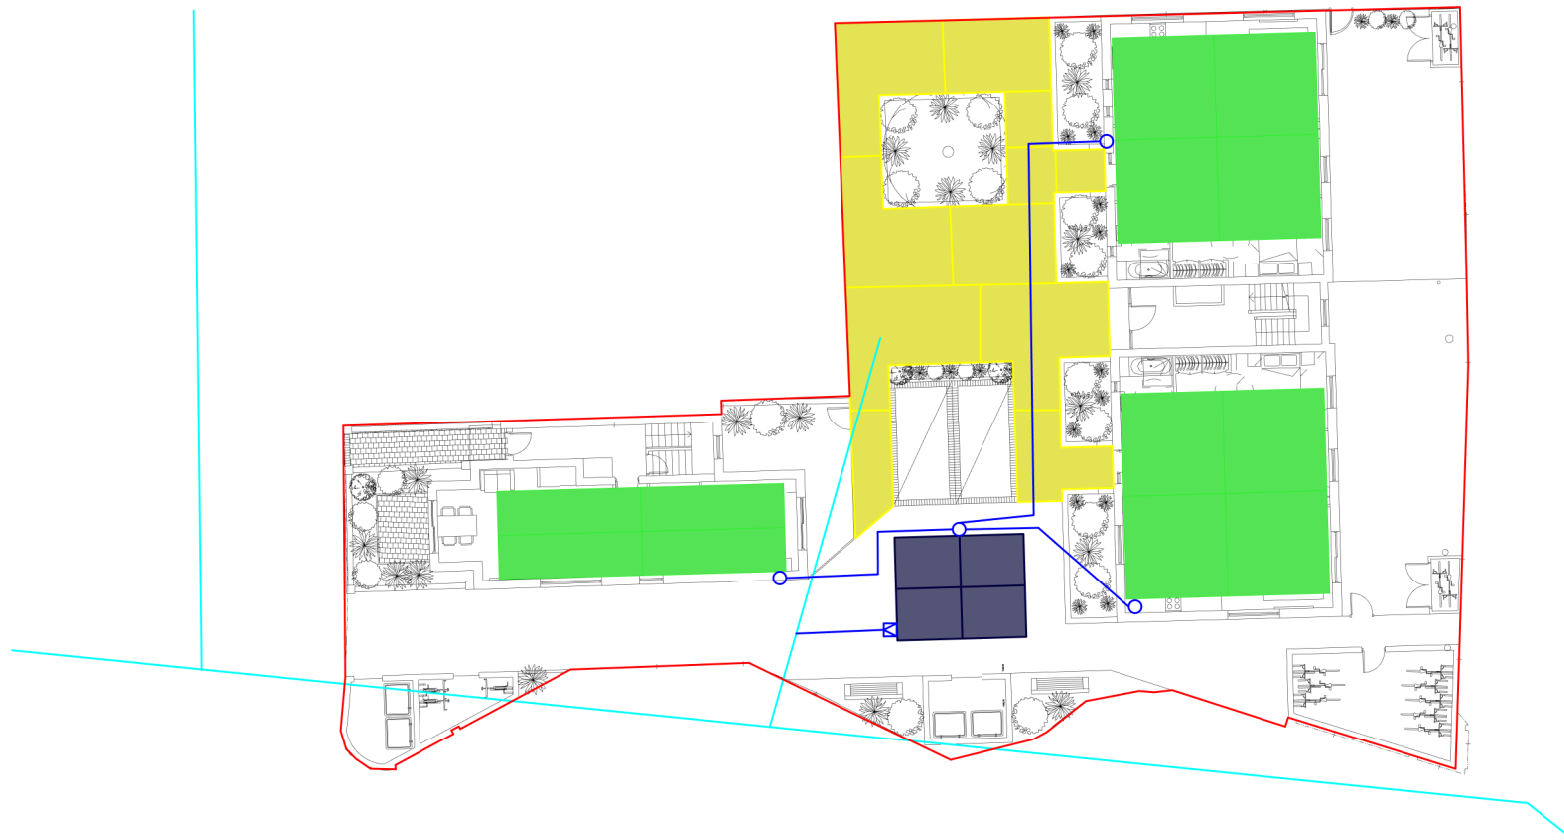

Legend

- Site boundary
- Approximate location of existing surface water sewer
- Sub-surface geocellular attenuation storage
- ⊠ Proposed notional pumped flow control device
- Proposed notional surface water drainage network
- Proposed notional drainage junctions, inspection chambers, manholes
- Pervious paving

Notes

This drawing shows potential locations of sustainable drainage systems (SuDS) components and a preliminary notional surface water drainage network layout. This drawing should be read in conjunction with the Eight Associates SuDS Strategy report.

The locations and arrangements of SuDS components in this drawing are indicative and should be subject to a detailed review of feasibility by a structural or drainage engineer during the detailed design stages. This drawing is not to scale.

Project name

435-441 High Road Wembley

Drawing name

Proposed - preliminary SuDS layout

Date

19/11/2020

Drawing number

2870_A_03

Appendix H: Haringey SuDS Proforma SuDS Strategy Cornwall Rd

eight
associates

+44 (0)207 0430 418

www.eightassociates.co.uk
info@eightassociates.co.uk

1. Project & Site Details	Project / Site Name (including sub-catchment / stage / phase where appropriate)	Cornwall Rd
	Address & post code	Cornwall Rd (N15 5AR)
	OS Grid ref. (Easting, Northing)	E 532658 N 188970
	LPA reference (if applicable)	
	Brief description of proposed work	The Cornwall Rd comprises of redevelopment of the land to provide two 3-storey residential buildings. The development is located in the London Borough of Haringey (N15 5AR).
	Total site Area	873 m ²
	Total existing impervious area	436 m ²
	Total proposed impervious area	668 m ²
	Is the site in a surface water flood risk catchment (ref. local Surface Water Management Plan)?	No
	Existing drainage connection type and location	Existing site is likely to be connected to the surface water sewer
	Designer Name	Ryan Menezies
	Designer Position	Sustainability Consultant
Designer Company	Eight Associates	

2. Proposed Discharge Arrangements	2a. Infiltration Feasibility		
	Superficial geology classification	None recorded	
	Bedrock geology classification	London City Formation (clay, silt and sand)	
	Site infiltration rate	m/s	
	Depth to groundwater level	m below ground level	
	Is infiltration feasible?	No	
	2b. Drainage Hierarchy		
		Feasible (Y/N)	Proposed (Y/N)
	1 store rainwater for later use	N	N
	2 use infiltration techniques, such as porous surfaces in non-clay areas	Y	Y
	3 attenuate rainwater in ponds or open water features for gradual release	N	N
	4 attenuate rainwater by storing in tanks or sealed water features for gradual release	N	N
	5 discharge rainwater direct to a watercourse	N	N
	6 discharge rainwater to a surface water sewer/drain	Y	Y
	7 discharge rainwater to the combined sewer.	N	N
2c. Proposed Discharge Details			
Proposed discharge location	Surface water sewer		
Has the owner/regulator of the discharge location been consulted?	Consultation TBC		

