


Neighbors
building
No:200



PROPOSED FIRST FLOOR PLAN

SCALE 1:50

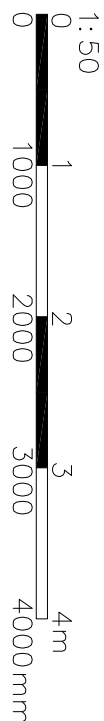

Do not scale off the drawings (scale only for planning purposes).			
ARCH./CLIENT		Drawn	
Project Title		UB	
HIGHGATE HILL MURUGAN TEMPLE -		Checked	
200A ARCHWAY ROAD LONDON N6 5BA		SP	
Drawing Title		Scale	
PROPOSED FIRST FLOOR PLAN		1:50	
Project No.		Size	
2330		A1	
Drawing No.		Rev.	
P-03		-	