



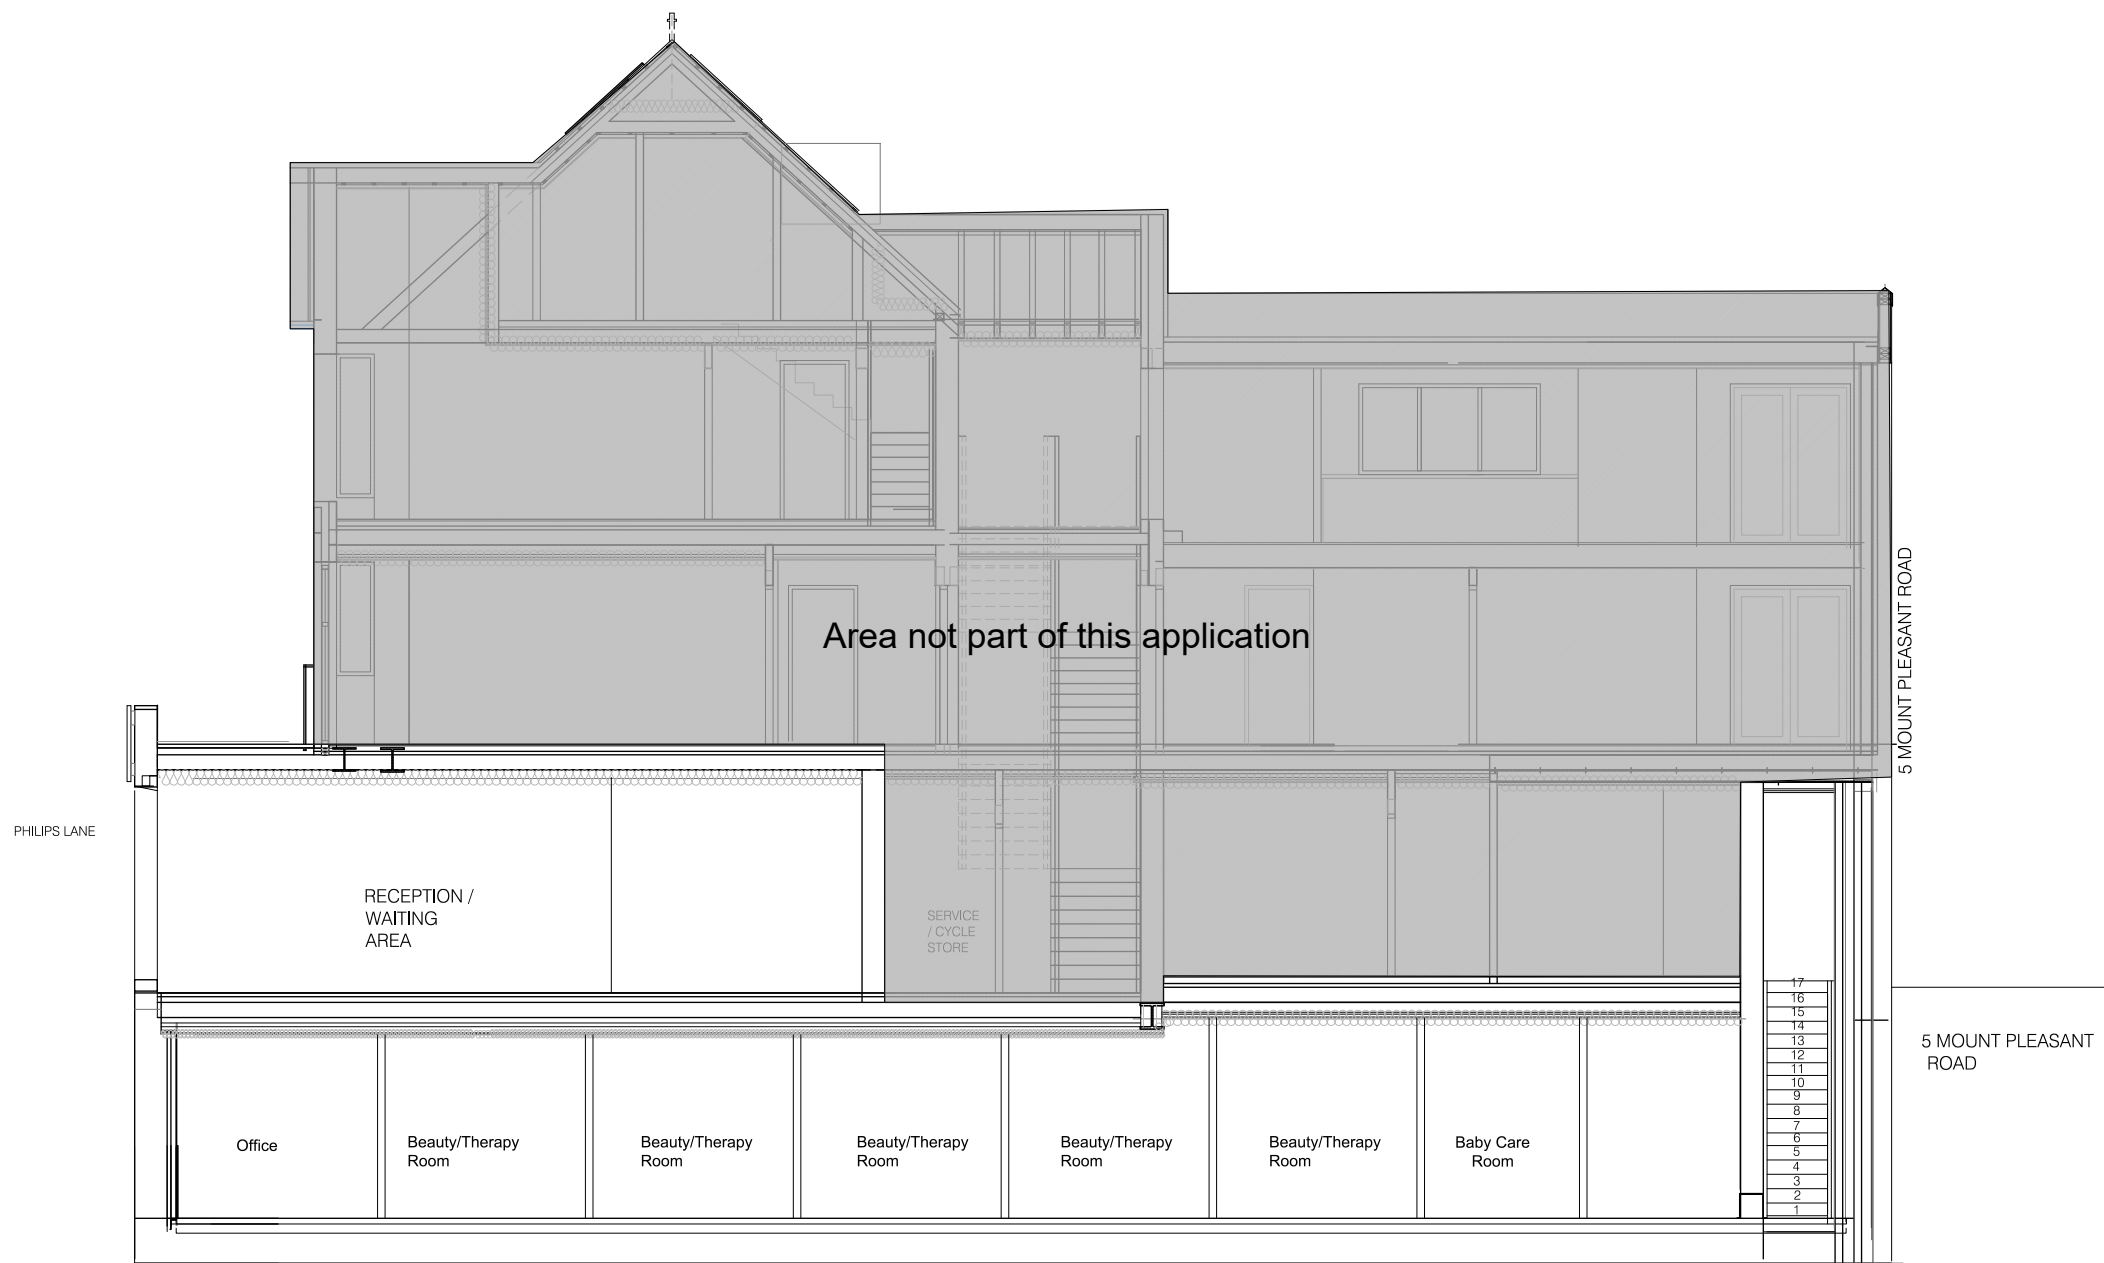

Proposed Section

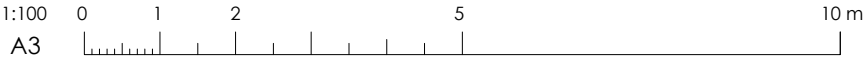

07	General Notes 1 This drawing is prepared solely for design and planning submission purposes. It is not intended or suitable for either Building Regulations or Construction purposes and should not be used for such. 2 Setting-out is based on outline survey only. All dimensions to be checked on site prior to construction/ordering 3 Unless shown otherwise all dimensions are to structural surfaces and are in mm. 4 Unless shown refer to internal door schedule for door size. Door opening to be set out to give full specified architrave either side. 5 Refer to drawing number. 6 Any discrepancies between the Engineer's and Architect's drawings must be verified with the architect	Rev	Date	Description	By	Chkd	Client		Project		Date		Scale		Status		OMNI ARCHITECTURE	
								Dilan Turkmen		Change of Use from Office to Beauty Clinic		Aug 23'		Shown		Planning		
								Dilan Polat Beauty Clinic		Drawing Title		8126 - 211		Revision				
								Site		176 Phillip Lane		N15 4JW						