
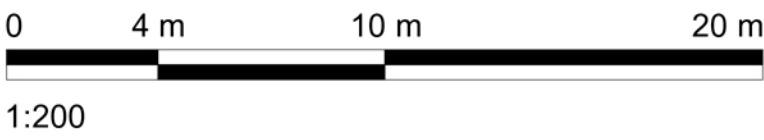
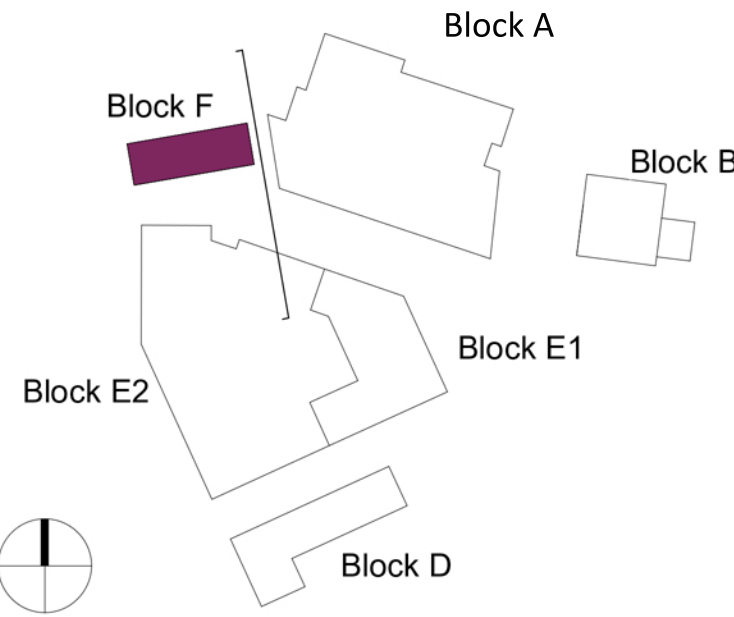


NOTE:

This drawing is for the block as noted in title block/ key plan only. All other blocks shown on this drawing are for context reference and are indicative only.

Material Palette	
1	Reglit Glazing
2	Mushroom Brick
3	Glazed Brick
4	Concrete
5	Metal Cladding
6	Metal Railing
7	Curtain Wall Panels
8	White Painted Brick (to match original)
9	Aluminium Glazed Units

The scaling of this drawing cannot be assured				
Revision		Date	Drm	Ckd
A	1. Block B: Removal of the tail end, free standing brick wall proposed to the south to enable future development to connect to and demonstrating that 2no storey on the south elevation can act as 'flank wall' (no residential accommodation, services access required only). 2. Block E: storey of residential units added along Western Road, Core 1 removed, commercial space increased (2 floors), duplex units along Western Road revised to open plan kitchen/ living/ dining 3. Block D: commercial proposed to the ground floor and extension of the building footprint to take in the site area, two floors of residential added to the corner, 2 storey 'flank wall' proposed to south to enable future development to connect to. 4. Block F: storey height reduced to 4050mm 5. Landscapes: short stay cycle stand location amended, gate/ barrier to north of The Chocolate Factory added	26.01.18	MK	MK
B	Revisions to heights of Block B, D and E	16.02.18	CG	PJ
C	Note added and muted colouring applied over the context blocks. Key plan amended	19.02.21	MK	MK

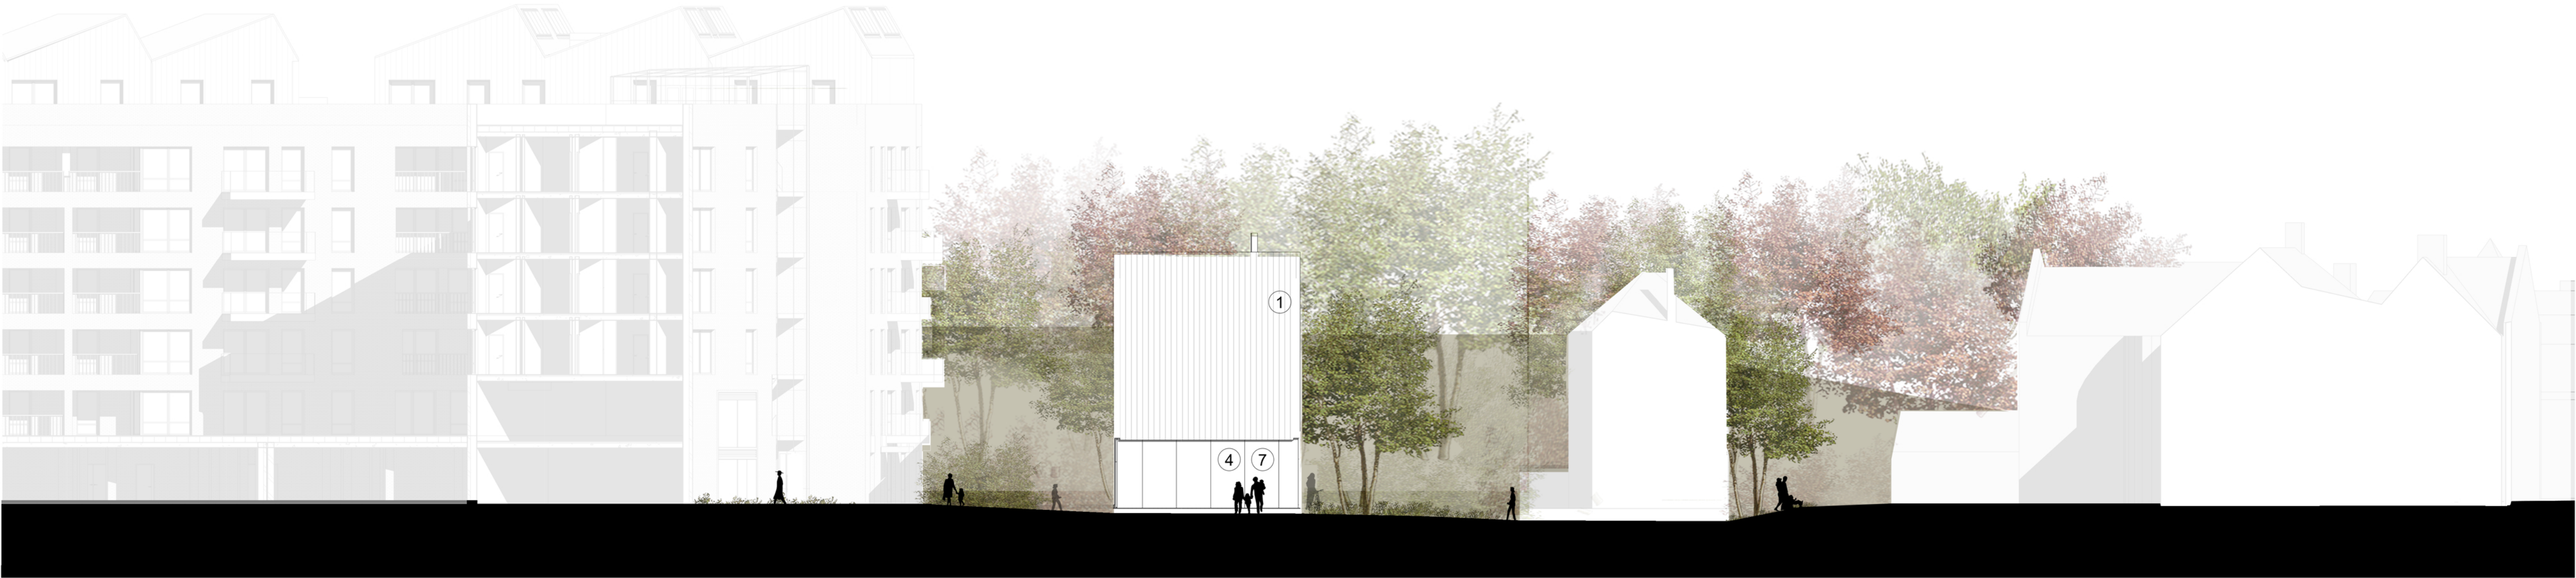

Block E 2

Jelly Lane

Block F

The Chocolate
Yard

Existing

Planning Application

Project			
The Chocolate Factory			
Wood Green			
Drawing Title			
Proposed Elevations Block F			
East Elevation			
Date	Scale	Drawn by	Check by
09.08.17	1:200 @ A1	RA	MK
Project No	Drawing No	Revision	
25021	PL-BF-200	C	

**BARTON
WILLMORE**

Town Planning • Masterplanning & Urban Design • Architecture •
Landscape Planning & Design • Infrastructure & Environmental
Planning • Heritage • Graphic Communication •
Communications & Engagement • Development Economics

bartonwillmore.co.uk



Offices at Birmingham Bristol Cambridge Cardiff Ebbw Vale Edinburgh
Glasgow Leeds London Manchester Newcastle Reading Southampton