

This scale is 10cm in length when printed at the size indicated in the title block

10cm

5

4

3

2


1

0

EXISTING SKYLIGHT TO BE RETAINED.

EXISTING SKYLIGHT TO BE RETAINED.

SCALE BAR 1:100

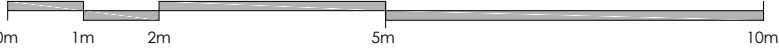

GENERAL NOTES

ALL DRAWINGS TO BE READ IN CONJUNCTION WITH OTHER CONSULTANTS DRAWINGS & WRITTEN SPECIFICATIONS

ALL STRUCTURE TO BE IN ACCORDANCE WITH STRUCTURAL ENGINEERS DRAWINGS & WRITTEN SPECIFICATION

ALL WORKS TO COMPLY WITH BRITISH STANDARDS REQUIREMENTS AS NOTED WITHIN WRITTEN DOCUMENTS

CONTRACTOR TO TAKE ALL MEASUREMENTS FROM SITE AND NOT TO RELY ON SCALED DIMENSIONS FROM DRAWINGS

ALL DIMENSIONS TO BE CHECKED ON SITE PRIOR TO THE MANUFACTURE OF ANY ELEMENTS AND MAJOR DISCREPANCIES TO BE REPORTED TO THE ARCHITECT

T.B.C = TO BE CONFIRMED
C.O.S = CHECK ON SITE
S/O = STRUCTURAL OPENING

COPYRIGHT APD.

PLANNING

KEY:

BOUNDARY LINE

Existing Roof Plan

SCALE 1:100 @ A3

Proposed Roof Plan

SCALE 1:100 @ A3

A 05.09.23 Changes based on planning authority's feedback.

REV DATE DESCRIPTION

ADDRESS
76c Alexandra Park Rd
N10 2AD
London

DRAWING NAME
Existing and Proposed Roof Plans

Drawing No: 148.APD.PL04

Status: PLANNING Rev.A

FR SEPT 23 Scale: 1:100@A3



annette peters design
architecture & interior design

96 High Street Mews,
London SW19 7RG
T: 020 84171111
E: annette@annettpetersdesign.co.uk