

2 2

2 0

1 8

ROOF PLAN

C

B

A

New outrigger roof:
finish to match
existing local
materials, flush
rooflights

Front and back
slopes of main roof
left in place

2 2

2 0

1 8

SECOND FLOOR PLAN

LOFT

BEDROOM 4

C

B

A

Glazing to rear
elevation with juliet
balcony

Revisions			
Rev	Date	Checked	Notes
A	14.09.23	HS	Updated following pre application advice: outrigger extension only to meet permitted development volume.


Notes :

Contractors must verify all dimensions on site before commencing work or preparing shop drawings. Dimensions are not to be scaled from this drawing.

All information is subject to statutory consents, rights of light and survey.

This drawing and the design contained herein is the copyright of Hannah Schneebeli and shall not be reproduced in whole or part without prior written consent.

Hannah Schneebeli
20 Eade Road
London N4 1DH
tel | +44(0)773 441 5247
hannahschneebeli@hotmail.com

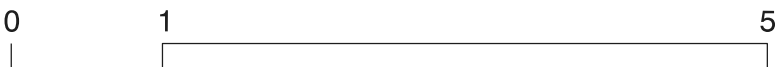

Project 20 EADE ROAD			Drawing 20 Eade Road Proposed 2nd Floor and Roof Plans Permitted Development Outrigger Loft	
Client H Schneebeli				
Scale 1:100 @ A3	Drawn by HS	Status PD	Date 07.08.23	EADE/PD/116 _A