




THE CHOCOLATE FACTORY, WOOD GREEN
JOB NO 4435

REPORT

STRUCTURAL ENGINEER'S
STAGE 2 REPORT

OCTOBER 2017

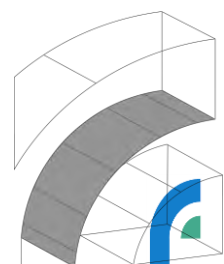

Furness Partnership
www.furnesspartnership.com

London

20 Britton Street, London EC1M 5TX

Bradford

The Paper Hall, Anne Gate, Bradford BD1 4EQ

This report has been prepared for the sole benefit, use and information of the Client, Workspace Group PLC, for the purposes described and the liability of Furness Partnership Ltd. in respect of the information contained within the report will not extend to any third party.

Revision	Date	Issue Status	Prepared by	Checked by
A	FEB'17	Draft	RM / DG	DG
B	MAY'17	Draft – Amended to suit revised scheme	RM	LF
C	JUN'17	Final	RM	DG
D	OCT'17	Amended to incorporate BW comments	RM	DG

CONTENTS:

1. INTRODUCTION	4
2. SITE AND GROUND CONDITIONS	4
2.1 SITE LOCATION MAP AND BOUNDARIES	4
2.2 PROPOSED SITE PLAN	4
2.3 SITE SURVEYS	5
2.4 EXISTING STRUCTURES	5
2.5 EXPLOSIVE ORDNANCE SURVEY	5
2.6 GROUND INVESTIGATION	5
3. BELOWGROUND DRAINAGE PROPOSALS	7
3.1 FOUL DRAINAGE	7
3.2 SURFACE WATER	7
4. FLOOD RISK	7
5. PROPOSED STRUCTURAL SCHEME	8
5.1 STRUCTURAL DESCRIPTION	8
5.2 STRUCTURAL DESIGN DRIVERS	10
5.3 PROPOSED LOADINGS	10
5.4 FOUNDATION PROPOSALS	10
5.5 SUPER STRUCTURES PROPOSALS	11
5.6 STRUCTURAL OPTIONS:	11
5.7 STRUCTURAL STABILITY	12
5.8 EXTERNAL AREAS	12
6. STRUCTURAL RISK ITEMS AND FURTHER INFORMATION REQUIRED	13

Appendix A – Desktop Geotechnical Assessment

Appendix B – Flood Risk Assessment

Appendix C – Preliminary Structural Drawings

1. Introduction

Furness Partnership has been appointed as the structural / civil consultant for the redevelopments of The Chocolate Factory on Clarendon Road, Wood Green, N22 6XJ.

This report provides an outline description of the main structural and civil aspects of the current scheme provided by Barton Willmore Architects. Presented in this document are structural solutions for this scheme, as well as basic design criteria and additional information that will be required prior to detailed structural design.

This report captures the structural / civil items relating to the detailed planning application that forms part of the greater master planning proposal for the area.

The proposed development for the detailed planning application includes the following:

- Full demolition of Parma House and an existing masonry warehouse as well as partial demolition of The Chocolate Factory leaving Block B and C intact only.
- Construction of four new buildings between 3 and 16 storeys used as residential accommodation with some commercial spaces at lower levels. The Chocolate Factory's existing Block B and C would also be converted into one dedicated commercial building.
- An energy centre within the basement of Block B.
- Provision of carpark at ground level in two of the proposed new build blocks.
- External landscaping to suit new levels and the proposed general arrangement.

2. Site and Ground Conditions

2.1 Site location map and boundaries

The site is located in Wood Green, the London Borough of Haringey with the development centred on approximate co-ordinates 530674E and 190095N. The main site boundaries include Western Road to the North, Mayes Road and Coburg Road to the East and West continuing down to intersect each other on the South side of the site. The site is predominately occupied by The Chocolate Factory and the original buildings used by Barratt's Sweets & Co when they moved into the area in 1882. The main vehicular access point is from Clarendon Road which approaches The Chocolate Factory from the South West of the site.

The site has previously been occupied by a Refuse Destructor, Depot and Warehouse, with a number of peripheral structures demolished and replaced in the early 1980's by Granta House, Mallard Place and Quicksilver Place. The site has generally remained unchanged from this period to the present day.

The portion of the site that is within the detailed planning boundary (blue line) can be considered as four distinct areas identified in Figure 1 and include the following:

1. The main Chocolate Factory building, which is categorised into several interconnected blocks and surrounding car parking. Only blocks B and C are to remain, while the remaining blocks are proposed to be demolished.
2. Parma House (Chocolate Factory 2) is a four-storey high building built during early 1900's. It is a mixture of concrete frame and masonry cladding. This block is proposed for demolition.
3. A free-standing masonry block with pitched roofs, most likely built in early 1900's. Planned for demolition.



Figure 1 – Site Boundary (north is up the page)

The site bounded for Detailed Planning Application (blue line) is approximately 13,700m² (1.37ha) and forms two parcels of land divided by Clarendon Road. The site is bounded to the north by Alexandra High School, to the west by a Safestore self-storage facility, to the south by a cluster of building of various sizes and to the east by a waste recycling centre which forms part of the wider masterplan.

2.2 Proposed Site Plan

The proposed site plan in Figure 2 shows the locations of Buildings A, B, D1, E, and F. Building A is the only block that involves the refurbishment of existing parts of the Chocolate Factory. Across the site the buildings vary between 3 to 16 storeys with the main carparking provided on the ground floor of Building E. The proposed usage of Building A and F is commercial whereas building E is primarily residential with some commercial spaces at the lower levels. Buildings D1 and B are to be fully residential. Hard and soft landscaping is proposed between the new buildings. The roofs of the buildings are either used as PV spaces or green roofs with communal access.



Figure 2 - Proposed Site Plan for the Detailed Planning Application (north is up the page)

2.3 Site Surveys

To date a number of surveys have been performed as part of the detailed planning application. Relevant surveys carried out for the civil / structural and drainage aspects of the project are listed below and will be referred to in this report:

- Topographical survey – completed by Terrain Surveys (Apr 2016) – refer Appendix A
- Below Ground Drainage Survey – completed by GTA Civils (REV B May 2017) – refer Appendix B
- Ground Investigation Desktop Study – completed by Albury SI (Jul 2016) – refer Appendix A
- Envirocheck Report (covers potential sources of contamination, previous industrial land use, flooding and sensitive land uses) – completed by Landmark (Jun 2016) – refer Appendix A

2.4 Existing Structures

There are three buildings within the Detailed Planning Application that are to be fully or partially demolished to make way for the proposed development. The masonry building shown as item 3 in Figure 1 is proposed to be fully demolished to make way for the new Building D1. Item 3 denotes an early 1900 pitched roof warehouse building of double height. Greater attention must be given to The Chocolate Factory and Parma House buildings that are shown as items 1 and 2 respectively in Figure 1. These buildings are primarily early 1900s concrete frame buildings with load bearing masonry walls to the perimeter and a maximum of six storeys tall. There is evidence of historical extensions / refurbishments of these buildings.

The Chocolate Factory consists of several blocks that have been linked together progressively over time. The intention is to demolish all of the blocks with the exception of Blocks B and C, which will be refurbished to form the proposed block A. The existing Parma House is proposed to be demolished to

make way for the new block B. On one side the building is attached to an existing Safestore self-storage building that is intended to be retained until it is replaced with a new building as part of the wider master planning scheme. The interface between the proposed demolition and remaining structure would need to be carefully assessed to ensure stability of the structure at all times.

2.5 Explosive Ordnance Survey

An initial search of bombsite.org shows no historical WWII bombing of the site as indicated in Figure 3 below. However, the site is within an area which would have been subject to bombing during the Second World War with targets such as Railway Lines and a Gas Works within 100m of the site. The majority of the site was occupied and has since been redeveloped however, some areas did form residential gardens and there are small areas which remain undeveloped. Hence, there is considered to be a risk of encountering unexploded ordnance (UXO) and it is deemed necessary for a more detailed Explosive Ordnance Threat Assessment to be carried out. The assessment would categorise the risks and make recommendations for any preventative measures that would be required when carrying out the ground works for the project.

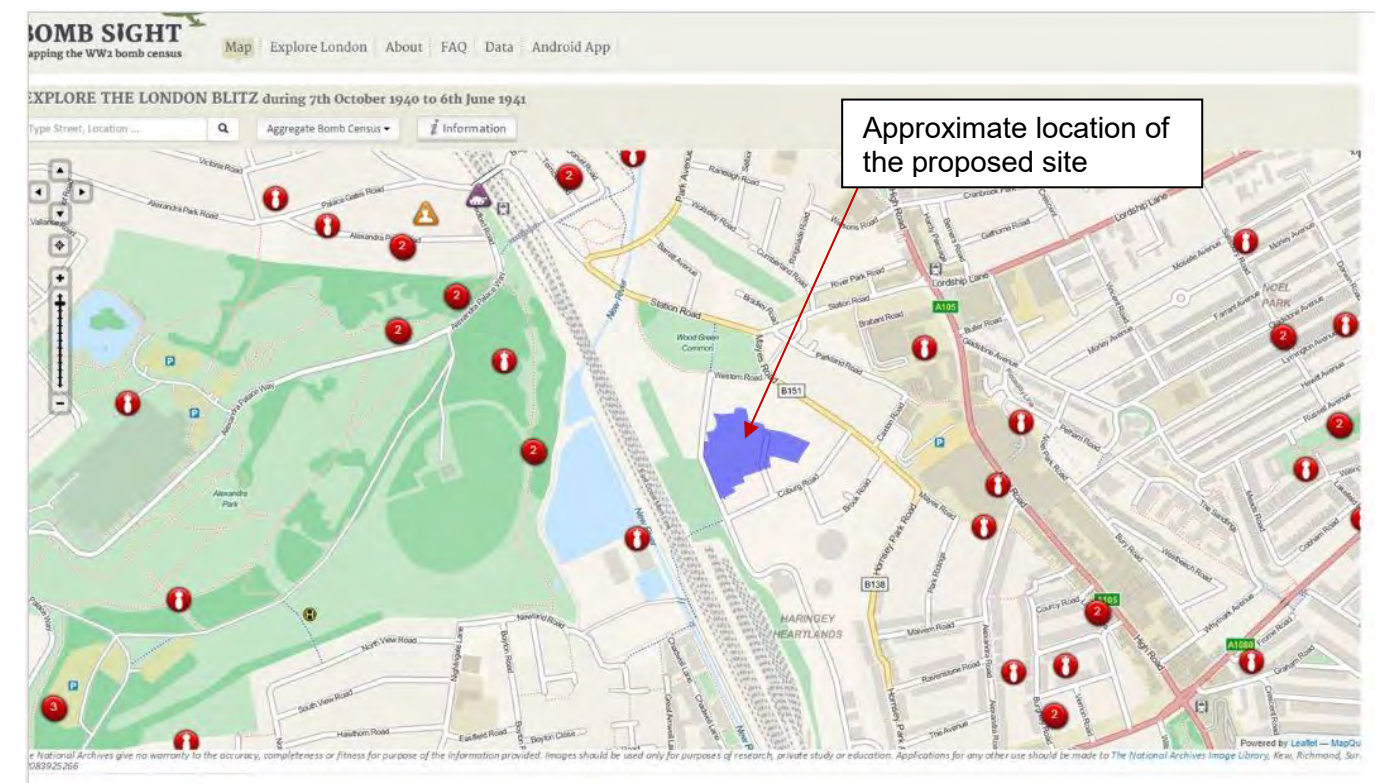


Figure 3 – WWII Bombing records of the London blitz (north is up the page)

2.6 Ground Investigation

A desktop study has been undertaken by Albury S.I. LTD (refer Appendix A) to develop an understanding of the ground conditions through a review of the available geological, historical and environmental sources in addition to a site walk through. Based on the findings of their investigation the anticipated ground conditions have been summarised in Table 1 below.

Table 1: Anticipated Ground Conditions

Strata	Thickness (m)	Depth to Base (m)
Made Ground	TBC by SI	TBC by SI
London Clay	26.4	27
Lambeth Group	12	39
Thanet Sands	7.5	46.5
White Chalk Subgroup	>73.8	>120

A previous site investigation was completed in 1978 by Pynford Services Ltd in the western portion of the site (proposed Block D). Their investigation included 5 no. cable percussive boreholes to depths of 10m and 20m. At each location, a nominal thickness of made ground was noted resting upon soils typical of the London Clay Formation, which appears to be weathered to depths of between 7-8m. The exception was in BH4 and BH5 where the upper margins appear to be organic clay, or possibly made ground, which was proved to a depth of 2.2m. This is suggestive of an outcrop of either Head or possibly reworked London Clay (made ground) to this depth.

Other key findings from the Albury S.I. LTD desktop study that relate to the civil/structural aspects of the project are detailed below.

Ground Contaminations

A thorough site and ground investigation is required to identify any geotechnical or contamination hazards present on or adjacent to the site that might adversely affect the proposed development. Initial investigations indicate that there may be elevated levels of lead in the soil and further investigations will be necessary to determine if appropriate gas barrier membranes are required to deal with either Methane or Carbon Dioxide. In addition to lead the made ground is likely to contain elevated levels of heavy metals, PAH and, due to the age of the former structures, asbestos containing materials (ACM)

The Gasworks 120m to the south of the site is not considered to pose a risk to the development, based upon the underlying geology being very low permeability London Clay which will restrict the migration of contaminations.

It was evident from the walkover survey that there is a borehole/well, previously used by Caxton Chocolate for cooling, which has been left dormant for possibly 25+ years. This well could act as a direct pathway for the migration of contaminants, particularly given the close proximity to the redevelopment and existing adjacent substation compound. Therefore, the redundant water supply borehole present on site should be surveyed and decommissioned in accordance with EA guidance. The location of this feature (shown in Figure 3) will need to be borne in mind when designing the proposed building foundations.

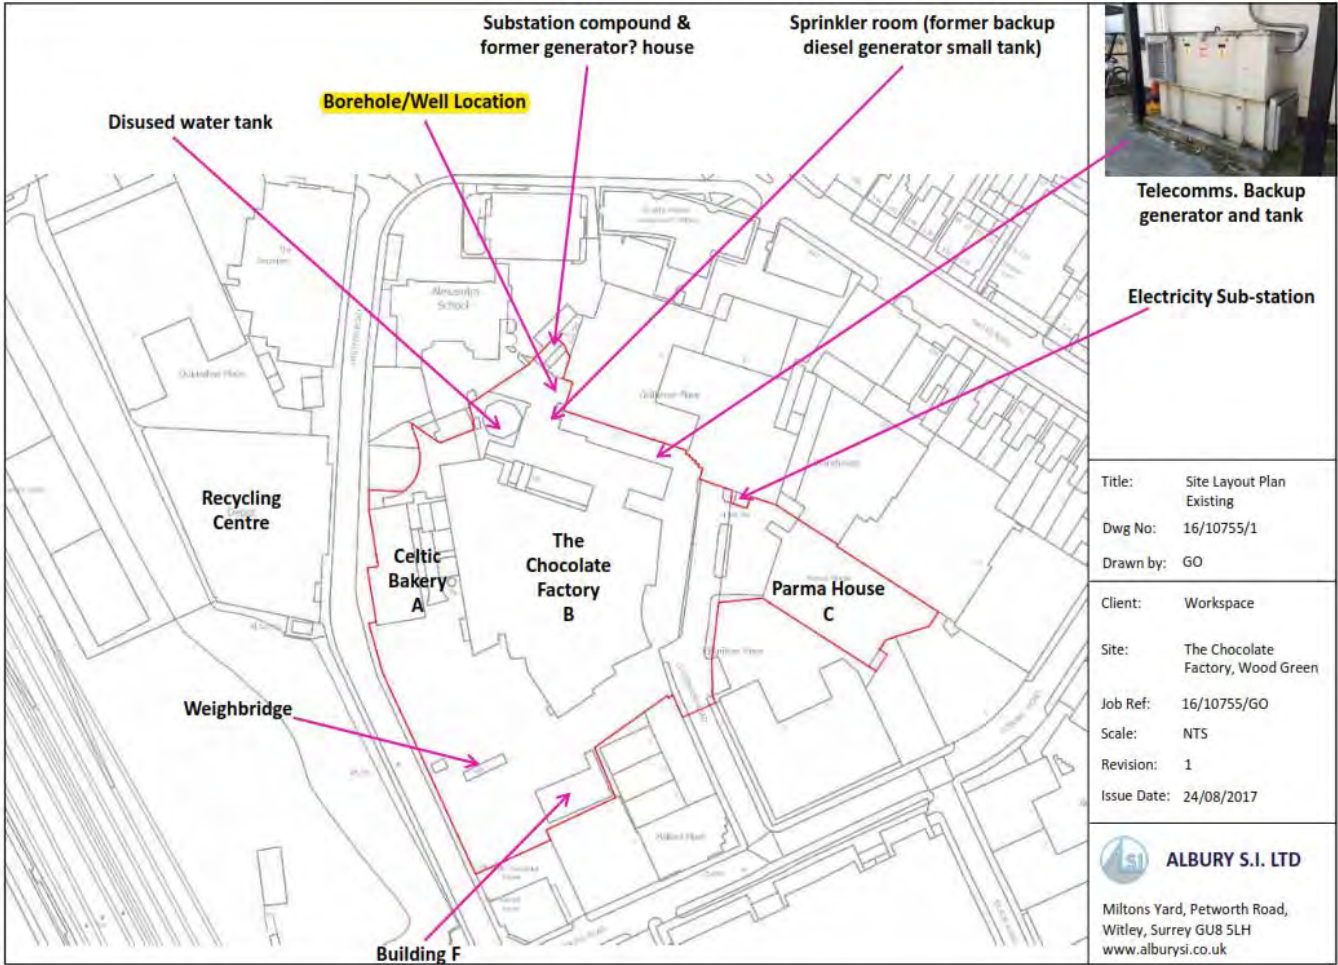


Figure 3 - Existing Site Layout drawing by Albury SI

Radon

The desktop study has shown that the site is in a low probability radon affected area, as less than 1% of properties are above the action level.

Geotechnical Hazards

The site is indicated as being within an area at moderate risk from shrink/swell clay hazards, associated with the London Clay beneath the site. There is potential for made ground beneath the site as well as buried obstructions such as former concrete building foundations. Local infilling of features such as ponds has occurred, and it is possible that some of the residential houses which previously occupied the site had cellars which have been infilled.

Hydrogeology

A thorough investigation is necessary to develop an understanding of the water table and perched water for the design of foundations and to mitigate any risk during foundation and ground works. The desktop study found that based upon the well observations, groundwater was standing at 44.1m below ground level in 1916 and 46.65m in 1992. The principal aquifer at depth is listed as an Inner Zone 1 drinking water Source Protection Zone [SPZ].

3. Belowground Drainage proposals

A Flood Risk Assessment has been prepared by GTA Civils (refer Appendix B), the report provides detailed information on the sites below ground drainage. The proposed drainage strategy is shown in Figure 4 with more detailed provided in Appendix B – Flood Risk Assessment.

The below ground drainage installation shall be designed in accordance with BS EN 752 and Part H of the Building Regulations.

3.1 Foul Drainage

It is proposed to discharge the developments foul drainage into the existing public drains around the site, following a Section 106 application and permission from Thames Water. Thames Water's sewer records for this area shows that the site is served by both surface water and foul effluent sewers. The location, size, depth and identification of existing services are shown on drawing 6079/200 [Rev B] by GTA civils (refer Figure 4 and Appendix B). Information regarding required pipe diameters for the proposed scheme are identified on this drawing.

The proposed drain points and locations are to be approved by the architect. Similarly, approval is required from Thames Water Utilities (TWU) for sewer connections and discharge rates.

3.2 Surface Water

To comply with the National Planning Policy Framework (NPPF), surface water drainage systems must be designed with sustainability in mind. The design intent is to incorporate rain and storm water attenuation measures, to meet the following requirements:

- The consideration of all the elements of SuDS management train.
 1. Harvest rainwater for re-use;
 2. Use infiltration techniques, in permeable soils;
 3. Attenuate rainwater in ponds and open water features, for gradual release;
 4. Attenuate rainwater by storing in tanks or sealed water features, for gradual release;
 5. Discharge rainwater at attenuated rate into watercourse;
 6. Discharge rainwater at attenuated rate to surface water sewer/drain;
 7. Discharge rainwater at attenuated rate to a combined sewer.
- The Environment Agency's (EA's) preferred 1 in 100 limiting flow rate for surface water is to be the urban green field runoff rate of 17 L/s which includes an allowance for climate change.

The soil, London Clay, has a notoriously low permeability and so is very unlikely to offer any reasonable infiltration. As there are no watercourses on this site the only option available for discharging the site's surface water is discharging to surface water sewers. Site runoff will continue to discharge to the existing public surface water sewers in Western Road, Clarendon Road and Coburg Road as shown on the proposed strategy in the FRA report (refer Appendix B).

The different parts of the site connect to different branches of the sewer network at different locations. To distribute the volume proportionately around the development, the site was divided into four catchment areas each served by an attenuation tank. The surface water drainage strategy proposed by GTA civils utilises four underground tanks to store the volume of water in the critical '1 in 100-year plus 30% climate change' storm event. This will be pumped to the surface water sewer, pumping is needed due to the flat gradient of the site. The total offsite flow rate is 17.0l/s, this being the Q_{bar} runoff rate. The proposed drainage layout is shown in Appendix B – Flood Risk Assessment.

The proposed design incorporates 443m² of 50mm thick sedum roof. Although there will be additional storage volume in these, this is difficult to quantify and any extra is over and above the tanks' volume, making the design conservative.

4. Flood Risk

A flood risk assessment performed by GTA civils has highlighted the following key issues:

- Fluvial – Zone 1 – Low Probability of flooding from fluvial sources which include Hornsey Reservoir to the west and the culverted Moselle Brook to the south. However, neither of these pose a fluvial flood risk to the site.
- Groundwater – Area of low vulnerability and low susceptibility. Any emergence would likely be localised and the Strategic Flood Risk Assessment (SFRA) does not show any registered historical flooding incidents at or near the site.
- Reservoir – Part of the site lies within the risk area in the event of the Hornsey Reservoir breaching (located in Alexandra Park to the west). Likelihood is very low, but consequences could be significant. Velocities will be somewhat mitigated by the railway embankment – the flood pathway would primarily be via the pedestrian underpass west of Coburg Road. Haringey SFRA states that "any development located within this outline should demonstrate that there is egress from the development outside the area of risk".
- Surface Water Flood Risk – The EA's flood map shows that for the 'Low Risk' scenario (1000-year storm event) there is an overland flow route passing east and south through the site. The depth varies across the site with a maximum depth of 0.5m.
- Other flood sources – sewers, groundwater and other artificial sources such as docks or canals have been assessed and none were found to pose any additional risk.

The site is a 'high' flood risk, primarily due to overland flow (surface water). The southern half of the site is also liable to flood in the event of Hornsey reservoir breaching. To mitigate these risks, it is proposed to install passive flood barriers to the external doors of all ground floor units. These will rise only when approaching flood waters push on them. In this way, it does not matter whether occupants are at home or not – or are asleep. This is important as urban surface water flooding can be very flash, as most surfaces are impermeable. The flood barrier to each external door will protect up to 0.8m above ground level. The estimated maximum flood depth is 0.5m.



5.1 Structural Description

The following table provides a detailed summary for each of the proposed structural elements.



Table 2 – Structural Description of the Proposed Scheme

Building Reference:	Usage:	Storeys:	Primary Structure:	Comments:
Block A	Commercial	5	Existing RC Frame integrated with new lightweight structure. Steel framed atrium. Composite decks used on walkways and areas supporting plant equipment	- Involves integration of new and existing elements. A full structural survey of the existing building is required. - New light weight structure to be added to the roof tops of existing blocks B and C (refer Figure 2 – Building 1) - New walkways will connect the two wings. Ramps and levels to be determined pending detailed survey. - Ethylene Tetrafluoroethylene (ETFE) roofing system over the central atrium - New voids for stairs and services are to be coordinated with existing structure.
Block B	Residential	High rise = 16 Medium rise = 7	RC Frame with steel structure on the top floor	- Involves the demolition of Parma House, which is partly connected to a self-storage facility (refer Figure 2 – Building 2). - Lightweight steel structure on roof - Two components, one medium rise 7-storey structure and the other a 16-storey high rise. - Movement joint introduced between the two buildings to allow for any differential movement caused by the mass variation - The top floor apartments will be constructed using steel framing - Tallest building on site - Surface flood risk identified and design strategies should be considered on the ground floor (refer FRA report in Appendix B)
Block D1	Residential	Part A – 7 Part B - 4	RC Frame with steel structure on the top floor	- Involves the demolition of an existing masonry structure (refer Figure 2 – Building 3) - Pitched roof structure to be steel construction - Cantilevered balconies - Landscaped roof terrace over part of the building

Block E	Commercial (GF) Residential (GF-6 th)	7	RC Frame with steel structure on the top floor	- Involves the demolition of parts of the chocolate factory (refer Figure 2 – Building 1) - Pitched roof structure to be a steel frame - Cantilevered balconies - Structure is to accommodate a carpark on ground floor, with a landscaped podium over and significant ventilation voids. 400mm deep landscaping build-up to the slab over the carpark - Landscaped roof terrace over part of building. - Surface flood risk identified and design strategies should be considered on the ground floor
Block F	Commercial	3	RC Frame	- Simple rectangular building - Structure can be aligned within a neat grid - First floor overhangs - Smallest building on site

5.2 Structural Design Drivers

The main drivers governing the structural solution are:

- Column grids that can accommodate commercial and residential layouts whilst maintaining a minimum number of transfer structures.
- Where required the structure has been positioned to accommodate tight car park restraints
- Ensuring optimum thickness for all structural elements to provide maximum usable space
- Coordination of old and new structural components
- Minimising the amount of additional load imposed on to the existing structure to ensure the existing foundations are not compromised.
- Contingencies for dealing with potentially degraded existing structures
- Ensuring stability to the buildings, whilst considering the architectural layout
- Sizing the elements to ensure they can be delivered and erected on a confined site.
- Repetitive structural techniques utilised over the entire site for construction speed and ease
- Using a design that considers the tight site constraints to minimise the impact on surrounding residents and businesses during the construction phases
- Landscaping and vent voids to Block E podium slab

5.3 Proposed Loadings

The following proposed loadings have typically been assumed for the design of the buildings:

Table 3: Initial Loading Assumptions

Imposed Loads: (kN/m ²)	Super Dead: (kN/m ²)	Walls: (kN/m ²)
Retail / Workshop = 5.0	Car park = 2.0	Internal Stud = 1.0
Office = 2.5	Internal = 2.1	Block = 2.5
Residential = 1.5	Terraces = 2.5	Curtain walling = 1.0
Circulation = 3.0	Roof = 2.5	External Cavity walls = 3.4
Store = 5.0	PV Roof = 3.5	
Access Roof = 1.5	Green Roof = 3.5	
Non-assessable roof = 0.6	Landscaping (Block E) = 7.2	
Plant = 7.5 (unless noted otherwise)		
Car Park = 2.5		

5.4 Foundation Proposals

At this stage, only preliminary geotechnical information is available and more details are required before informed recommendations for the proposed scheme can be made. Detailed information will be able to

identify if there are underground services, existing foundations or contaminations from the brownfield site. It is possible that the findings of the detailed surveys could potentially have an effect on column positions, possibly resulting in more widely spaced columns or an irregular grid pattern.

The proposed scheme has a mixture of building types and therefore the magnitude of loads varies across the site. In the case of the low-rise buildings, the extent of loading is relatively modest and reasonably shallow foundations may be an option. Whilst the taller buildings have much higher loads, and will therefore require deep foundations. Deep foundations are necessary where the bearing capacity of the surface soils is insufficient to support the applied loads and they are required to be transferred to deeper layers with higher bearing capacity.

The desktop study, found that the site is at moderate risk of shrink/swell clay hazards due to the London Clay beneath the site. This could be a driving factor in avoiding shallow foundations and instead using the deeper piled solution that are less prone to soil movements.

There are a few options that could be considered for the foundations these are detailed below:

Pads- the lighter buildings, for example Block F, could look to implement a combined pad/ground bearing slab foundation system. Pad foundations tend to be the simplest and cheapest foundation type however they can only be used in soils that are relatively strong or when loads are reasonably light. Another influencing factor for using pad foundation is the intended layer of soil. In this case London Clay is at a shallow enough level to justify excavation for a shallow foundation. Typically, shallow foundations are intended to be at approximately 1.5m below existing ground levels.

Raft – In some cases it can be economical to incorporate the ground floor slab with the foundation to make one structural element. Mat or raft and floating foundations can be used when the applied load of building or structure is so arranged as to result in practically uniformly balanced loading, and the soil immediately below the mat is of uniform bearing capacity. A raft slab would typically be reinforced with nominal thickening along the edges. It is likely that internal thickenings would also be incorporated at concentrated load points. As noted above the level of the intended laying strata would be a deciding factor in choosing the raft as a foundation solution.

Piles – Pile foundations are principally used to transfer the loads from superstructures, through weak, compressible strata or water onto stronger, more compact, less compressible and stiffer soil or rock at depth, increasing the effective size of a foundation and resisting horizontal loads. They are typically used for large structures, and in situations where soil is not suitable to prevent excessive settlement.

Piles are classified by their basic design function (end-bearing, friction or a combination) or by their method of construction (driven or bored). End-bearing piles develop most of their friction at the toe of the pile, bearing on a hard layer. The pile transmits load direct to firm strata, and also receives lateral restraint from subsoil. Friction piles develop most of the pile-bearing capacity by shear stresses along the sides of the pile, and are suitable where harder layers are too deep. The pile transmits the load to surrounding soil by friction between the surface of the pile and soil, which in effect lowers the bulb of pressure.

The type of pile will be determined by the soil conditions and the initial study indicates that the piles would need to be designed for skin friction and end bearing within the lower soil deposits of Lambeth group, Thanet Sands and the chalk group. If penetrative piling is required to be undertaken to depths in excess of 30m then a risk assessment may be required to consider the impact upon the principal aquifer at depth. Advice for the pile design would need to be provided by specialist piling contractors in due course. Considering the site constraints and the underlying soil condition, it is likely that a bore piled solution would be chosen for most if not all of the buildings for this project. This method would have the added benefit of avoiding large amount of excavation with potentially contaminated soil waste that can be very costly to dispose.

Movements joints have been introduced within the footprint of Block E in the locations shown in Figure 6. The movement joints have been included due to the building's large size to help control and prevent cracking, permitting between 15-25mm of movement. The position of the joints has been carefully considered as their location has an effect on the overall stability of the structure. Similarly, a movement joint has been introduced within Block B between the high rise and medium size components due to the length of the building and to allow for any differential movement caused by the large mass variation.

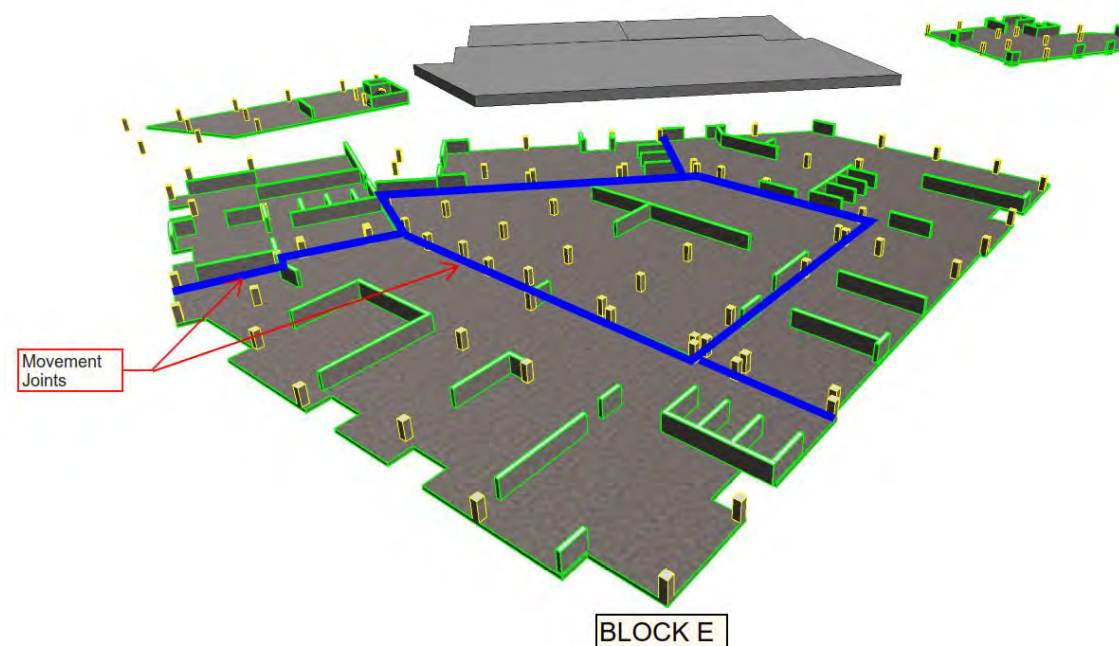


Figure 6 - Isometric showing the movement joints in Block E

5.5 Super Structures Proposals

The structure is to be designed in accordance with the relevant Eurocodes including but not limited to the following:


- Eurocode 0: Basis of Structural Design
- Eurocode 1: Actions on Structures
- Eurocode 2: Design of Concrete Structures
- Eurocode 3: Design of Steel Structures
- Eurocode 4: Design of Composite Structures
- Eurocode 6: Design of Masonry Structures
- Eurocode 7: Geotechnical design

Refer to Appendix C for a full set of Preliminary Structural drawings.


5.6 Structural Options:

A number of structural framing options were explored for each of the blocks.


1. Flat Slab – In situ reinforced concrete slab spanning onto columns.

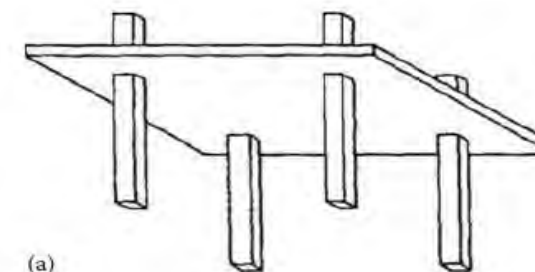


2. Steel frame with composite decking - 150mm deep Comflor 60 or similar

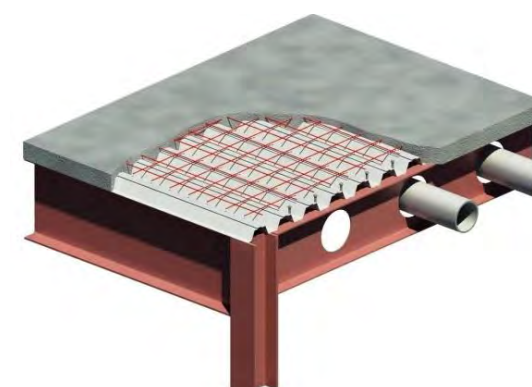


3. Precast Deck on Cellular Beams

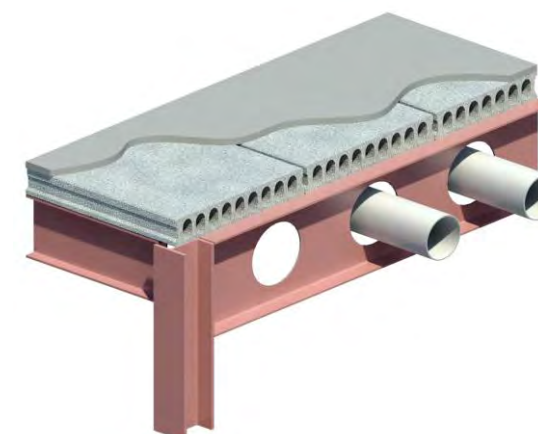

4. Precast Deck on Slimfloor beams

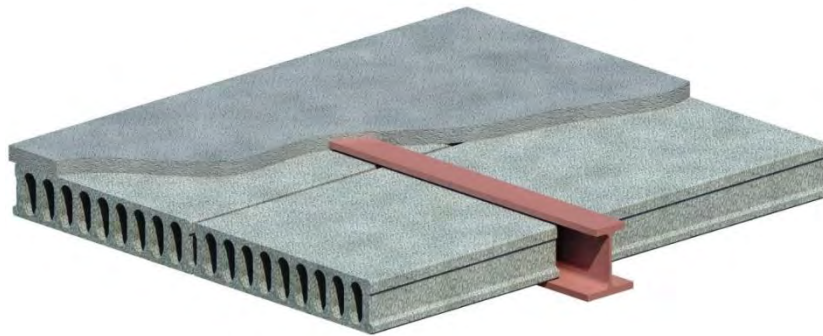

5. Precast Deck on Precast System

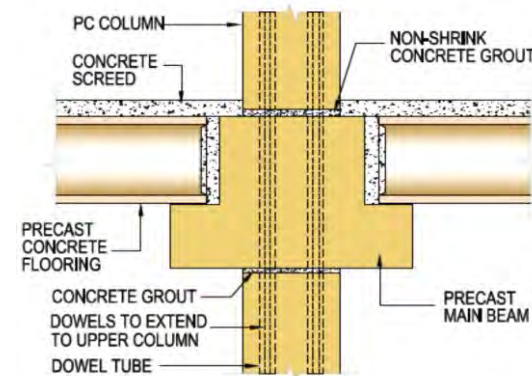

The options listed 1-5 were reviewed against the design drivers listed in section 5.2, in particular the need to avoid downstands to the perimeters, Mechanical and Electrical service routes and minimising the structural depth. As a result, an in-situ RC flat slab was deemed the most appropriate for all of the blocks. Flat slabs are suitable for the spans required and offer the benefit of a reasonably fast construction time. A flat slab without drops (thickened areas of slab around the columns to resist punching shear) can be built faster because formwork is simplified and minimised.

Flat slabs will also offer considerable flexibility to the occupier as internal layouts can be easily altered to accommodate changes in use. This flexibility results from the use of a square or near-square grid and the absence of beams, downstands or drops that complicate the routing of services and location of partitions. Another benefit of using flat slab construction is no restrictions are placed on the positioning of horizontal services and partitions and floor-to-floor heights can be minimised when there is no requirement for a deep false ceiling. This can have knock-on benefits in terms of lower building height, reduced cladding costs and prefabricated services. It should be noted however that some downstands beams are unavoidable to trim large holes in the slab or when load transfers are required. There are also occasions such as block I, where downstand beams were introduced to limit the thickness of the slab as larger spans were required.

Generally, a thickness of 275mm will be necessary for all the suspended levels, however where larger spans are required a 300mm depth has been specified. RC walls are limited to the stair / lift cores and

internal party walls between units. Where possible RC column / wall sizes are kept within the proposed internal / perimeter build ups shown by the architect. Most of the columns are currently shown square and will be refined as the design develops to better suit the architectural layout. A few of the blocks have roof top extensions with a saw-tooth profiled roof which will be constructed out of a series of steel frames. Stability of these frames will be achieved through vertical and horizontal bracing and moment connections. Where possible the steel columns will line up with the structure below, however in some cases transfer slabs are required to deal with layout changes between the levels.

The cantilevered balconies are proposed to be constructed using RC slab with in situ thermal breaks introduced along the line of inside / outside boundaries. This is a proven method of minimizing thermal bridging at these interfaces. All perimeter slabs, walls and columns have been set-out to accommodate a 227mm cladding zone.

Block A is the only proposed building which will retain parts of the existing chocolate factory. Some alterations will be required to allow for layout changes, this includes the creation or infilling of voids due to changes in stair / service locations. All key structural supports are to be retained, with architectural layouts designed to suit the existing layout. The existing walkways will be removed and replaced with a composite steel framed structure. Similarly, the roof structure that will support mechanical services (over the new lift / stair core) will have a composite deck to ensure the heavy plant equipment can be adequately supported. The rooftop extensions proposed over existing block B and C will be as lightweight as possible to minimise the impact the additions will have on the existing super structure and foundations. Ideally, the increase in load will be kept to around 10%. The new build elements between the existing blocks will have new independent foundations that will cantilever to pick up the columns to avoid any interference with the existing foundations. Due to the level differences between the existing Block B and C the level for any link between the two would need to be carefully considered.

5.7 Structural Stability

Overall stability for the structure will be achieved using reinforced concrete shear walls throughout the height of the buildings. As much as possible the shear walls are distributed evenly across the footprint of the building to minimise torsional effects. The floor slabs are designed to act as diaphragms to transfer the lateral loads to the shear walls. Stability of the steel components will be achieved through a combination of braced bays which will carry the lateral forces as axial load in diagonal members and moment frames with fixed connections.

For progressive collapse the buildings are all Consequence Class 2B. The recommended strategy involves either the design for localised failure or the design of columns as key elements.

5.8 External Areas

Further geotechnical investigations will be able to show what kind of remediation works are necessary if the ground is found to be contaminated.

Hard and soft landscaping is proposed between the new building blocks as per the landscaped architect's drawings.

6. Structural Risk Items and Further Information Required

- An exploratory ground investigation will need to be carried out to assess the risks identified to date and potential sources of contamination. This work should be combined with a geotechnical investigation in order to provide suitable parameters to enable foundation design, hard landscaping and possible soakaways.
- Pile design will be undertaken by a specialist contractor
- There is considered to be some risk of encountering UXO, which should be assessed by a specialist in a detailed UXO assessment.
- A full structural survey will be required for the parts of The Chocolate Factory (Proposed Block A) that are to be retained (existing blocks B and C) to get a complete understanding of the existing condition of these buildings.
- A dimensioned survey of Blocks B and C. It is essential that the location of the existing structure is known before the detailed design phase of the project commences. The levels and level changes across the two existing blocks is currently not well understood and needs further investigation.
- A full structural survey should be completed for the area around Parma House where demolition could affect the self-storage facility.
- Services Ground Radar survey is required to determine the condition of the existing infrastructure and to ensure the proposed drainage strategies are viable.
- Given the age of the buildings additional intrusive asbestos surveys should be undertaken prior to demolition and any asbestos or asbestos containing materials within the existing building fabric addressed.
- Location of key large scale service components, such as attenuation tanks, gas pressure system and sprinkler tanks to be coordinated and confirmed by the architect.

Appendix A – Geotechnical Desk Study

PHASE 1 DESK STUDY

Site

**THE CHOCOLATE FACTORY,
CLARENDON ROAD, WOOD GREEN,
LONDON N22 6XJ**

Client

WORKSPACE MANAGEMENT LTD

Consulting Engineer

FURNESS PARTNERSHIP

Report Ref

16/10755/GO/Rev 2

Issued

JULY 2016



ALBURY S.I. LTD

Geotechnical and Environmental Consultants

Miltons Yard, Petworth Road,
Witley, Surrey GU8 5LH

T: 01428 684 836

F: 01428 685 261

info@alburysi.co.uk

www.alburysi.co.uk

CONTENTS

CONTROL SHEET

1	INTRODUCTION.....	1
1.1	Objectives.....	1
1.2	Proposed Development	1
2	THE SITE.....	1
2.1	Site Location.....	1
2.2	Site Topography	2
3	SITE HISTORY	2
3.1	Historical Mapping	2
3.2	Aerial Imagery	4
3.3	Bomb Damage & Unexploded Ordnance [UXO]	4
3.4	Haringey Archives	4
4	GEOLOGY	5
4.1	Published Geology	5
4.2	Unpublished Geology.....	5
4.3	BGS Urban Soil Chemistry	6
4.4	Hydrogeology	6
4.5	Radon	6
5	ENVIRONMENTAL SETTING	7
5.1	Hydrology & Flood Risk.....	7
5.2	Landfill Data	7
5.3	Recent & Current Land Use.....	7
5.4	Ecologically Sensitive Receptors	7
6	CONSULTATIONS.....	8
6.1	Local Authority - Environmental Health	8
6.2	Environment Agency.....	8
6.3	BGS Georecords	8
7	SITE RECONNAISSANCE	8
8	PRELIMINARY RISK ASSESSMENT.....	9
8.1	Conceptual Site Model.....	9
8.2	Groundwater.....	11
8.3	Geotechnical Hazards	11
8.4	Conclusions & Recommendations	11

REFERENCES

LIST OF ABBREVIATIONS

FIGURES

1	Site Layout Plan
2	c.1950s Works Plan
3	BGS Well Record
4.1	Site Photos - NW Corner
4.2	Site Photos - Bakery
4.3	Site Photos - Western
4.4	Site Photos - Northern
4.5	Site Photos - Parma House
4.6	Site Photos - Centre
4.7	Site Photos - Western (Recycling Centre & Quicksilver Place)
5	Conceptual Ground Model

APPENDICES

1	Envirocheck Data
2	Local Authority Response




ALBURY S.I. LTD

PHASE 1 DESK STUDY

Site **THE CHOCOLATE FACTORY, CLARENDON ROAD, WOOD GREEN**

Client **WORKSPACE MANAGEMENT LTD**

Consulting Engineer **FURNESS PARTNERSHIP**

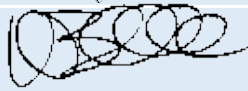Reference	16/10755/GO	
Revision	2	Amendments based on Consulting Engineer comments and revised site plan
Date of Issue	July 2016	Revision 2 issued September 2017
Prepared by	G C D Owens BSc MSc FGS MEnvSc Director	
Approved by	K J Clark BSc Hons Director	

Albury S.I. Limited has prepared this Report with reasonable skill and care for the sole use of the Client in accordance with the terms and conditions of the contract under which our services were provided. No duty of care and no contractual obligation (whether expressed or implied) is owed to any third party. Should any third party rely on this Report then they do so at their own risk and Albury S.I. Limited shall have no liability whether in contract or in tort, in negligence, for breach of statutory duty or otherwise to any such party. No warranty, expressed or implied, is made as to the professional advice included in this Report or any services provided by Albury S.I. Limited.

This Report is prepared for the specific purpose stated and in relation to the development proposals or usage indicated to Albury S.I. Limited at the time of preparation. The recommendations should not be used for adjacent schemes and may not be appropriate for alternative proposals.

The recommendations made and opinions expressed in this Report are based on the strata conditions revealed by the fieldworks as indicated on the exploratory records, together with an assessment of the data from in situ and laboratory tests. No liability can be accepted for conditions which have not been revealed by the fieldworks, for example, between exploratory positions. While this Report may offer opinions on the possible configuration of strata, both between the excavations and below the maximum depth achieved by the investigation, these comments are for guidance only and no liability can be accepted for their accuracy. The data obtained relate to the conditions which are relevant at the time of the investigation.

The groundwater observations entered on exploratory records are those noted at the time of the investigation. The normal rate of progress does not usually permit the recording of any equilibrium water level for any one water strike. It should be noted that groundwater levels are prone to seasonal variation and to changes in local drainage conditions. The word 'none' indicates that groundwater was sealed off by the borehole casing or that no water was observed in the exploratory hole upon completion.

This Report is the Copyright of Albury S.I. Limited

1 INTRODUCTION

Albury S.I. Limited has been instructed by Furness Partnership, on behalf of the Client, to provide a Phase 1 Environmental Desk Study. This was commissioned to inform an Environmental Impact Assessment (EIA) required to support a detailed planning application for the residential and commercial redevelopment of the site.

1.1 Objectives

The Desk Study comprises a review of the readily available geological, historical and environmental sources for information about the site, together with a walkover survey of the area. This includes the commissioning of an Envirocheck report supplied by Landmark Information Group. This report presents the findings of the Desk Study together with an outline Conceptual Site Model and preliminary risk assessment, based upon identified potential sources of contamination which may pose a significant risk to receptors or end-users of the site.

In preparing this report reference has been made to relevant guidance which includes the 'Investigation of potentially contaminated sites. Code of Practice.' (BSI, 2011) and the EA CLR 11 report 'The Model Procedures for the Management of Land Contamination' (DEFRA and EA, 2004).

1.2 Proposed Development

The Client proposes to redevelop an area known as The Chocolate Factory at Clarendon Road, Wood Green ("the site"), which will entail the demolition of a series of existing structures and the construction of multi-storey buildings of between 3-16 storeys for mixed residential and commercial use. The area of the site is outlined in red in Figure 1.

2 THE SITE

2.1 Site Location

The site is located at Ordnance Survey National grid reference 530670, 190110 within the Wood Green area of London. Broadly, the site is bounded by Coburg Road along its southern boundary, Mayes Road to the north, with Western Road transecting the western half and Clarendon Road present within the southern half of the site.

2.2 Site Topography

The recent OS mapping indicates that there is a slight fall eastwards from 25mOD at Western Road.

3 SITE HISTORY

3.1 Historical Mapping

The historical Ordnance Survey mapping contained within the Envirocheck report has been reviewed. The maps reviewed are included in Appendix 1.

Table 1 - Historical Mapping Summary			
Date	Source Scale	Relevant Information	
		On Site	Off Site
1863-1879	1:2,500	The majority of the site forms open land. There is a pond or similar crossing the north west of the site, with part of property known as Moat Cottage partly located on the site. There are structures in the north east of the site with frontage onto Mayes Road.	Railway Line upon embankment located 60m south west, with New River Reservoirs 110m. Tobacco Manufactory with associated Gasometer 120m south. The Moselle surface water feature present within 120m south east of the site and New River 120m north west.
1894-1895	1:528* 1:1,056	Wood Green Confectionary Works now present in eastern half of site. Grove Road and Clarendon Road now present. Residential housing in the south and west of site. The remainder of the site appears to be open land.	Hornsey Gas Works present 180m south east of site. Pond to the west truncated. Railway 140m to the north east.
1896	1:2,500	No significant change.	No significant change.
1914	1:2,500	Confectionary Works extended, with glass roof covered area and two round features in north of site. Moat House and associated pond no longer present, replaced by Refuse Destructor.	Screw Manufactory within 40m south east. Laundry 150m north east. School now present on north west boundary. Railway Sidings now present within 60m south of site and 40m east of site. The Moselle to the south east is no longer present.
1935	1:2,500	Factory extended in northern part of site, with extension of glass roofed area. Some smaller structures in centre of site removed.	Railway Sidings to the west now extended closer to site, with Carriage Shed within 20m west of site. Further Gasometer now present 100m south east of site.
1955-1956	1:2,500 1:1,250	Further extension to factory now in centre of site. Electricity Sub station now identified on northern boundary. Tanks and Chimney identified in west of site associated with Refuse Destructor.	Laundry to the north east is now a Milk depot. Plastic Moulding Works now present 110m north and 60m south east. Possible bomb damage clearance area 20m north east of site.

1969 (1964-1973)	1:1,250	Area of terraced housing cleared in west centre of site. Two further structures now present in south of site. Two circular tanks now present in north of site.	Railway 140m to the north east now identified as Dismantled. Clearance area 20m to the north east developed to social security offices.
1973-1974	1:1,250 *	No significant change.	No significant change.
1978 (1955-1989)	1:1,250	Electrical sub-station now present in centre of site. Confectionary Works no longer identified. Refuse Destructor in west of site no longer present. Buildings in northern half of site no longer present. Housing in south east of site no longer present. Further tank now present in centre west of site. Milk Depot now present on area of former housing in west of site.	Car Breakers Yard present on north west boundary of site. Garage and probable fuel station 150m east of site.
1981 (1977-1981)	1:1,250	Northern part of site redeveloped to form Guillemot Place. Kingfisher Place now present in south east of site. Housing in south of site no longer present and replaced by structures including Mallard Place. Further structures in west centre of site. Structure in centre of site identified as Factory.	Part of Screw Manufactory to the south east no longer present, now simply identified as Factory. Quicksilver Place now present in place of former Refuse Destructor to the west.
1987 (1987-1989)	1:1,250	Granta House now present in north of site, with Cambridge House now identified. Works in east of site.	Factory to the south east appears to have been extended. Gas Works now identified as a Gas Holder Station. Breakers Yard on northern boundary no longer present.
1989 (1971-1989)	1:1,250 *	Further tank now present in centre west of site.	Carriage Sheds and associated sidings no longer present to the west.
1991	1:1,250	No significant change.	No significant change.
1991-1995	1:1,250 *	No site coverage.	Factory to south east now identified as Trading Estate.

*indicates partial mapping coverage

At the time of the earliest mapping the site generally formed part of open land with some structures in the north and west of the site. The majority of the site has been occupied by Wood Green Confectionary Works from sometime between 1879 and 1895 to between 1974 and 1978 when it was no longer identified. The site has also been occupied by a Refuse Destructor, Depot and terraced housing. During the following years the site was subdivided into a Factory, Works and Warehouse, with a number of peripheral structures demolished and replaced in the early 1980s by Granta House, Mallard Place and Quicksilver Place. The site has generally remained unchanged from this period to the present day.

Anecdotally it is known that the Barratt's Sweet Factory occupied the site and did have six no. steam coke/coal fired boilers on the site. This was modernised in the 1960s and replaced

by oil-fired boilers. Various departments included Blacksmiths, Farriers, Coachworks and later vehicle maintenance. Building C was destroyed by fire in 1899 and rebuilt. Barratt's moved from the site in 1980 and, subsequently, the site was occupied for a short period by Caxton Chocolate, from which the site takes its name The Chocolate Factory.

3.2 Aerial Imagery

Consideration of the modern aerial imagery contained within Google Earth suggests that the site has remained relatively unchanged between 1999 and the present day, with little or no major development works evident.

The Britain from Above website has also been reviewed for any historical aerial imagery of the site. It is possible that a chimney was present in the centre north west of the site, adjacent to the existing building. This is believed to be a cooling tower, which would correspond with the size and shape of the water tank in this area.

3.3 Bomb Damage & Unexploded Ordnance [UXO]

A review of the digital resource BombSight does not reveal any strikes on the site itself. However, information provided by the Haringey Archives indicates a HE strike at the Barratt Factory at the junction of Coburg Road and Mayes Road in 1940. A bomb damage map for the Wood Green area was not held by the Haringey Archive.

The site is within an area which would have been subject to bombing during the Second World War, with targets such as Railway Lines and a Gas Works within 100m of the site. The majority of the site was occupied and has since been redeveloped, however, some areas did form residential gardens and some small areas were undeveloped. Hence, there is considered to be a risk of encountering UXO, which should be assessed by a specialist in a detailed UXO risk assessment.

3.4 Haringey Archives

A visit was made to inspect records held by Haringey Archives relating to the Barratt's Factory. A works plan dated c.1950 was reviewed and the features are marked on the 1955 OS map of the time in Figure 2. Other information suggests that Barratt's had their own in-house laboratory and an x-ray machine for screening of outgoing goods. The factory would also have had a steam engine and electric generator on site. The site had an incinerator house, which is now covered by the existing Chocolate Factory building.

Other features noted within the blue outlined masterplan area and which will require further consideration are a petrol pump, which would probably have had below ground storage tanks, in the north of the site. The site also had its own Air Raid Shelters in the north

east of the site, which would have been substantial to cater for the large workforce which would have been at the factory. The main boiler house and chimney were located in the north centre of the site, approximately in the area of the car park of Guillemot Place.

4 GEOLOGY

4.1 Published Geology

An examination of the 1:50,000 British Geological Map of the area, sheet 256 North London (2006) indicates that the site is underlain by the London Clay Formation of Eocene age. At depth the London Clay is underlain by the older Lambeth Group of Palaeocene age. This is in turn underlain by the Thanet Sand Formation which rests unconformably upon the White Chalk Subgroup of Cretaceous age.

There are areas within 150m of the site of landscaped ground to the south, worked ground to the west and a propensity for Head deposits to the north and north west. An extract is included in Appendix 1.

4.2 Unpublished Geology

The records of the BGS have been reviewed and a water abstraction well was constructed on site for the former Barrett's Sweet Factory c.1909. Based upon this record the anticipated ground conditions beneath the site are summarised in tabular form below. A copy of the log is included as Figure 3 and, based upon the anticipated ground conditions, a Conceptual Ground Model is presented as Figure 5. A sketch plan included with the log indicates that this was located inside the building located north west of Clarendon Road.

Table 2 - Anticipated Ground Conditions		
Strata	Thickness m	Depth to Base m
Made Ground	TBC by SI	TBC by SI
London Clay	26.4	27
Lambeth Group	12	39
Thanet Sands	7.5	46.5
White Chalk Subgroup	>73.8	>120

A previous site investigation was undertaken by Pynford Services Ltd for Caxton Chocolate in the west of the site (Block D) in July 1978. This included 5 no. cable percussive boreholes to

depths of 10m and 20m. At each location a nominal thickness of made ground was noted resting upon soils typical of the London Clay Formation, which appears to be weathered to depths of between 7-8m. The exception was in BH4 and BH5 where the upper margins appear to be organic clay, or possibly made ground, which was proved to a depth of 2.2m. This is suggestive of an outcrop of either Head or possibly reworked London Clay (made ground) to this depth.

4.3 BGS Urban Soil Chemistry

The BGS urban soil chemistry dataset indicates that the west of the site lies within an area where elevated concentrations of lead in the vicinity of 430mg/kg to 1350mg/kg have been recorded.

4.4 Hydrogeology

The site is underlain by a non-aquifer or aquiclude, which corresponds with the London Clay Formation, which confines the underlying bedrock aquifers. The Lambeth Group is indicated as being a predominantly low productivity or low permeability aquifer, which is dependent upon the units' lithology. The Thanet Sand Formation is a moderately productive aquifer, which is generally in hydraulic continuity with the underlying principal Chalk aquifer. Collectively, the more permeable strata of the Lambeth Group, together with the Thanet Sand Formation and Chalk subgroup, form the Chalk-Basal Sands principal aquifer of the London Basin.

Based upon the well observations, groundwater was standing at 44.1m below ground level in 1916 and 46.65m in 1992. The principal aquifer at depth is listed as an Inner Zone 1 drinking water Source Protection Zone [SPZ].

A license exists for groundwater abstraction from the principal Chalk aquifer via the borehole/well present on site. The operator is listed as being Urban Hill Ltd and was used for Cooling. Information obtained suggests that this well is licensed but not currently in use. There are Thames Water Utilities potable water abstractions listed 211m north west at Station Road and 236m south of the site.

4.5 Radon

The Envirocheck report indicates that the site is in a lower probability radon affected area as less than 1% of properties are above the action level. Moreover, no protective measures as described in BRE report BR211, are necessary in the construction of new properties or extensions.

5 ENVIRONMENTAL SETTING

5.1 Hydrology & Flood Risk

The New River, an artificial waterway, is present within 107m of the site beyond the Railway embankment to the west, orientated in a north-south direction, with two reservoirs also sited to the west.

The site is not within an area at risk from flooding from Rivers or Sea. However, there are areas of the site at high risk from surface water flooding.

5.2 Landfill Data

There are no active or inactive registered landfill sites listed in the Envirocheck report within 1km of the site. There is a waste recycling site located in the west of the site, which has a very small input rate.

There is potentially an infilled pond in the west of the site associated with Moat Cottage, infilled between 1895 and 1914. There is potential for made ground. However, ground gas generation will have long since ceased and poses a very low risk.

5.3 Recent & Current Land Use

The site has historically been occupied by Confectionary Works and residential housing, later being subdivided into separate Chocolate Factory, an unspecified works and warehouse. An electrical sub-station is present on site and on the northern site boundary. The site is currently used for smaller commercial ventures. The current Chocolate Factory is a mixture of small office based ventures and workshops.

The western arm of the site has been occupied by a refuse destructor and a depot, both of which were previously occupied by residential dwellings.

A Gas Holder Station (former Gas Works) is present 128m south east of the site and is listed as being an active COMAH site. A former Fuel Station is listed as obsolete at 76-78 Mayes Road, 151m east of the site.

5.4 Ecologically Sensitive Receptors

The following are considered to be sensitive environmental or ecological receptors and are highlighted within the Envirocheck report. Alexandra Palace & Park is a Local Nature Reserve 162m to the west.

6 CONSULTATIONS

6.1 Local Authority - Environmental Health

As part of the Desk Study enquiries were made with the Local Authority, London Borough of Haringey, to provide any past investigations relating to the site. A copy of their response is included as Appendix 2 and they have no relevant environmental information to supply.

6.2 Environment Agency

An enquiry was made to the Environment Agency as to the status of the water borehole/well present on site. They have confirmed that the license for this well was revoked in 1999 and a copy is included in Figure 3.

6.3 BGS Georecords

The BGS hydrogeological department were approached for information on the fate of the well. The latest information provided dates from 1992 and is included with the record in Figure 3. It is recommended that the well is decommissioned in accordance with current guidance and that the details are passed to BGS.

7 SITE RECONNAISSANCE

A visit to site was made on 6th July 2016, where a walkover survey was undertaken, primarily focusing on the area outlined in red on the plan presented as Figure 1. At the time of the survey conditions were clear and sunny.

The site can be considered as three distinct areas and are identified by letters on the plan. There is vehicular access from Clarendon Road with further access from Western Road. Parma House is in the east of the site and is primarily occupied by offices, with a goods entrance and associated loading bay at ground floor level with goods lift. There is an area of car parking and a fenced electrical sub-station to the front.

The Chocolate Factory consists of artist studios with some smaller workshops also present. Externally in this area was a telecommunications backup generator, which we were informed contains a small fuel tank. A sprinkler room is present in this area and until recently this had a backup diesel generator with a small associated tank. An internal inspection of this room was not made at the time. To the north of the Chocolate Factory building is a small storage room where what is believed to be the borehole well head is located. This leads to an open area where a substantial electrical sub-station compound was

noted. A door to an ancillary single storey structure is present off the compound and this may have been a backup generator house. This room had liftable covers and standing water was observed together with various cabling. A further sealed door was present leading to the north west, possibly to another building associated with Alexandra School, however, due to lack of light it was not possible to confirm this.

The Celtic Bakery and an area of concrete covered car park form the western centre site area, with access from Western Road and a steel weighbridge present. Two smaller units (Building F) is present in the south of this western centre area and a hazard notice “2SE Hazchem” for the storage of hazardous materials was noted. An internal inspection was not made at the time. A steel drum was observed to the front of this building.

To the rear of the Celtic Bakery and Chocolate Factory is a service yard, which consists of an approximately 12ft deep covered hexagonal water storage tank. This is situated at a higher level than surrounding ground level. This is believed to have originally been a cooling tower, later used as a tank for storing water as part of a sprinkler system (now disused). Incoming mains gas was observed in this area within an enclosed room. A further door with electrical warning sign was also noted in this area.

8 PRELIMINARY RISK ASSESSMENT

8.1 Conceptual Site Model

In accordance with the report CLR 11 a Conceptual Model has been prepared for this site. The model prepared for the site in tabular format below lists potential sources of contamination, identified receptors on and within the immediate vicinity of the site, together with the pathways between them. A pathway must exist for an identified source to pose a risk to a receptor, thereby forming an active pollutant linkage.

The primary receptors are considered to be future residents (human health), surrounding ecology (plants and animals), controlled waters and proposed buildings.

A qualitative assessment of the risk of each potential pollutant linkage is given based upon the CIRIA guidance document ‘Contaminated Land Risk Assessment: A Guide to Good Practice’ (Rudland, Lancefield and Mayell, 2001). The risk is a combination of the probability or frequency of occurrence of a defined hazard and the magnitude of the consequences of the occurrence.

The Conceptual Model prepared primarily relates to the detailed planning application area outlined in red. This is also presented graphically as a Conceptual Ground Model as Figure 5.

Table 3 - Preliminary Conceptual Site Model			
Source(s)	Potential Pathway(s)	Receptor(s)	Risk Level
Made ground associated with demolished structures Ash associated with former incinerator - PAH, Heavy Metals and ACM (Asbestos)	Direct Ingestion and Inhalation of soil and dust	Site Workers, Future End Users	Low to moderate
Ground gases and vapours generated from made ground and local infilling of ponds	Migration	Current and Future Site Occupiers	Low
Electrical sub-stations and former Generator House (PCBs)	Dermal contact, ingestion and inhalation	Site Workers	Low to moderate
	Surface water migration and leaching into water well/borehole	Principal Aquifer and SPZ	Low to moderate
Backup Generators - Hydrocarbons Kerosene or Diesel	Dermal contact, ingestion and inhalation	Site Workers	Low to moderate
	Surface water migration and leaching into water well/borehole	Principal Aquifer and SPZ	Low to moderate
Gas Works 120m to the south (off site)			Negligible
Asbestos (ACM) containing materials within existing buildings	Inhalation	Site Workers	To be assessed by specialist building survey and addressed prior to demolition

Made ground associated with previously demolished structures will be present, however, it is believed that the mitigated risk will be low and that this can be dealt with as part of the ongoing development. The made ground is likely to contain elevated levels of heavy metals, such as lead, PAH and, due to the age of the former structures, asbestos containing materials (ACM).

The Gasworks 120m to the south is not considered to pose a risk to the development, based upon the underlying geology being very low permeability London Clay which will restrict the migration of contaminants.

Local infilling of features such as ponds has occurred, but given the time since this has occurred the likelihood of significant ground gases being generated is low.

Given the age of the building asbestos surveys should be undertaken prior to demolition and any asbestos or ACM within existing building fabric addressed.

8.2 Groundwater

The principal Chalk aquifer at depth is overlain by the London Clay Formation which will afford it significant protection. Where penetrative piling is to be undertaken to depths in excess of 30m then a risk assessment may be required to consider the impact upon the principal aquifer at depth.

8.3 Geotechnical Hazards

The site is indicated as being within an area at moderate risk from shrink/swell clay hazards, associated with the London Clay beneath the site. There is potential for made ground beneath the site and potential for buried obstructions such as former concrete building foundations. If the residential houses had cellars then these would also have been infilled.

We are not aware of any active London Underground tunnels beneath the site. The Piccadilly Line lies between 250-500m to the east, trending north west-south east, whilst an overground railway line is present within 100m to the west situated upon an embankment. Nevertheless, routine statutory enquiries should be made to confirm this.

8.4 Conclusions & Recommendations

The site has historically been occupied by a factory, which has been partly redeveloped since the 1980s in a piecemeal fashion, with some of the original structures having been retained and refurbished.

An exploratory ground investigation should be carried out to assess the identified risks and identified potential sources of contamination. This work could be combined with a geotechnical investigation in order to provide suitable parameters to enable foundation design. A detailed UXO assessment should be undertaken which may specify that a UXO engineer is in attendance depending upon the outcome of the assessment.

It was evident from the walkover survey that the borehole/well had not been used for a number of years, possibly 25+ years, since it was last used by Caxton Chocolate for cooling. This well could act as a direct pathway for the migration of contaminants, particularly given the close proximity to the redevelopment and existing adjacent substation compound. Therefore, the redundant water supply borehole present on site should be surveyed and decommissioned in accordance with EA guidance. The location of this feature should also be borne in mind when designing the proposed building foundations.

The proposed scope of investigation should be agreed with the Local Authority Contaminated Land Officer and, if necessary, the warranty provider in order to ensure that it meets with their approval.

REFERENCES


- British Standards (1990). Methods of test for soils for civil engineering purposes, BS 1377. *British Standard Institution, London.*
- British Standards (2011). Investigation of potentially contaminated sites. Code of Practice. BS 10175. *British Standard Institution, London.*
- British Standards (2013). Guidance on investigations for ground gas. Permanent gases and Volatile Organic Compounds (VOCs). BS 8576. *British Standard Institution, London.*
- British Standards (2015). Code of practice for the design of protective measures for methane and carbon dioxide ground gases for new buildings. BS 8485. *British Standard Institution, London.*
- British Standards (2015). Code of practice for ground investigations, BS 5930:2015. *British Standard Institution, London.*
- Building Research Establishment [BRE] (2004). *Cover systems for land regeneration: Thickness of cover systems for contaminated land (BR 465).* Watford: Author.
- BRE (2005). *Concrete in aggressive ground: Special Digest 1* (3rd Ed.). Watford: Author.
- Contaminated land: Applications in Real Environments. (2013). *SP1010: Development of Category 4 Screening Levels for Assessment of Land Affected by Contamination – Final Project Report.*
- Chartered Institute of Environmental Health and Contaminated Land: Applications in Real Environments (2008). *The Guidance on Comparing Soil Contamination Data with Critical Concentration.* London, UK.
- Environment Agency (2004). *Model Procedures for the Management of Contaminated Land.* Contaminated Land Report (CLR) 11, SC02000028, Environment Agency, Bristol, UK.
- Environment Agency (2015). Interpretation of the definition and classification of hazardous waste. 1st edition. Technical Guidance WM3. *Environment Agency, UK.*
- Nathanail, C.P., McCaffrey, C., Gillett, A.G., Ogden, R.C. and Nathanail, J.F. (2015). *The LQM/CIEH S4ULs for Human Health Risk Assessment.* Land Quality Press, Nottingham. Publication Number S4UL3073.
- Stroud, M. A. (1974). The standard penetration test in insensitive clays and soft rocks. *Proceedings of the European Symposium on Penetration Testing, Stockholm, 2*, 367-375.

LIST OF ABBREVIATIONS

AOD	-	Above Ordnance Datum
ACM	-	Asbestos-containing Material
BGS	-	British Geological Survey
BH	-	Borehole
BRE	-	Building Research Establishment
BSI	-	British Standards Institution
BS	-	British Standard
C4SL	-	Category Four Screening Level
CIRIA	-	Construction Industry Research and Information Association
CP	-	Cable Percussive
DPH	-	Dynamic Probing Heavy
DPSH	-	Dynamic Probing Super Heavy
EA	-	Environment Agency
GAC	-	Generic Assessment Criteria
LL	-	Liquid Limit
mAOD	-	Metres above ordnance datum
mBGL	-	Metres below ground level
mOD	-	Metres Ordnance Datum
OS	-	Ordnance Survey
PAH	-	Polycyclic aromatic hydrocarbons
PCB	-	Polychlorinated biphenyl
PID	-	Photo Ionisation Detector
PL	-	Plastic Limit
PSD	-	Particle Size Distribution
SGV	-	Soil Guideline Value
SOM	-	Soil Organic Matter
SPT	-	Standard Penetration Test
SVOC	-	Semi-volatile Organic Compounds
TPH	-	Total Petroleum Hydrocarbon
UXB	-	Unexploded Bombs
UXO	-	Unexploded Ordnance
VOC	-	Volatile Organic Compound

FIGURE 1

SITE LAYOUT PLAN

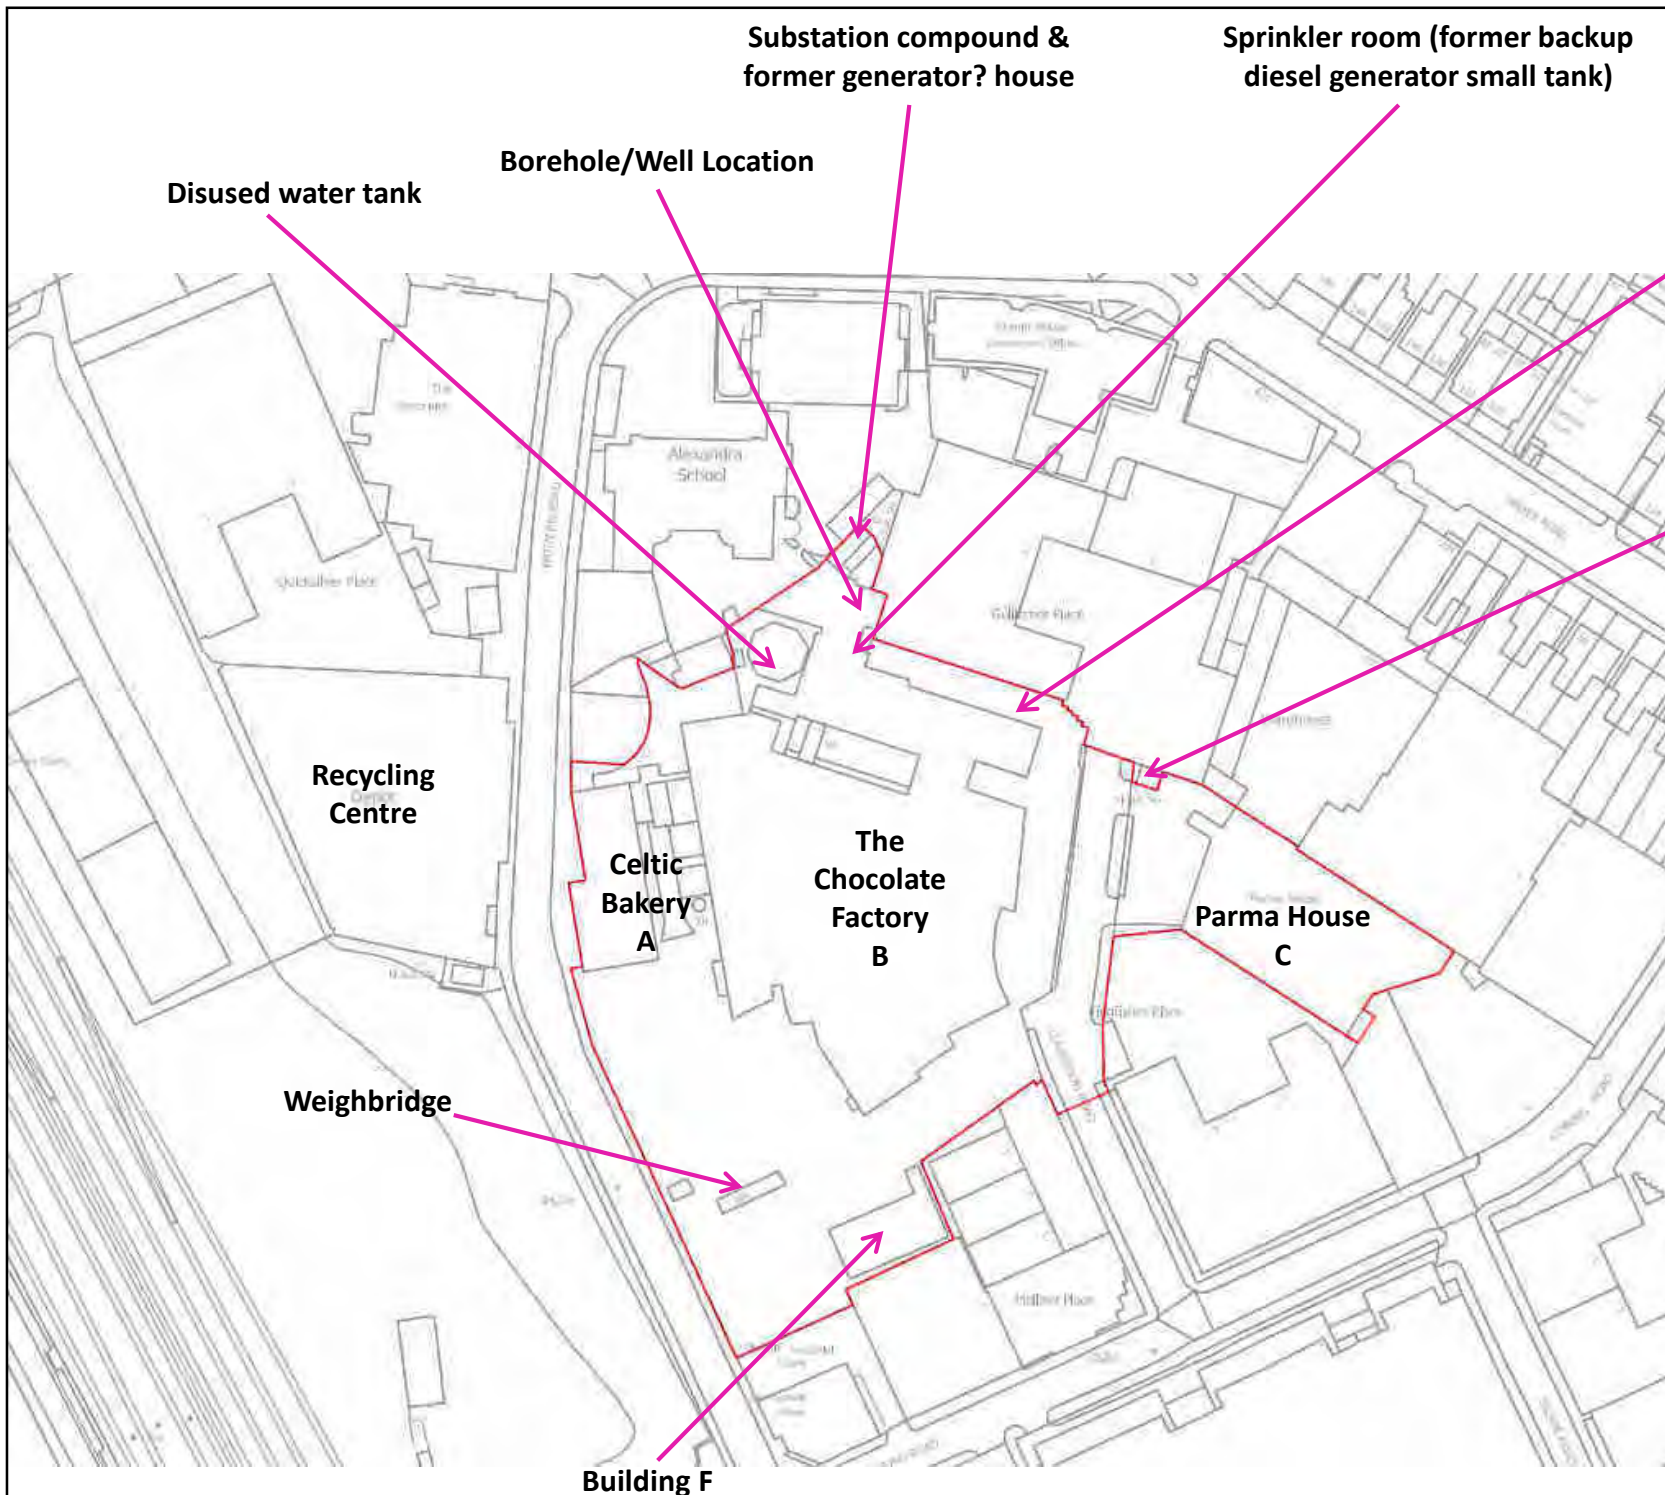

Telecomms. Backup generator and tank

Electricity Sub-station

Title: Site Layout Plan
Existing

Dwg No: 16/10755/1

Drawn by: GO

Client: Workspace

Site: The Chocolate
Factory, Wood Green

Job Ref: 16/10755/GO

Scale: NTS

Revision: 1

Issue Date: 24/08/2017



ALBURY S.I. LTD

Miltons Yard, Petworth Road,
Witley, Surrey GU8 5LH
www.alburysi.co.uk

FIGURE 2

c.1950s WORKS PLAN


Borehole/Well Location & Electrical Sub-Station Compound

Tank & Cooling Tower

Boiler House & Chimney

Petrol Pump

Air Raid Shelters

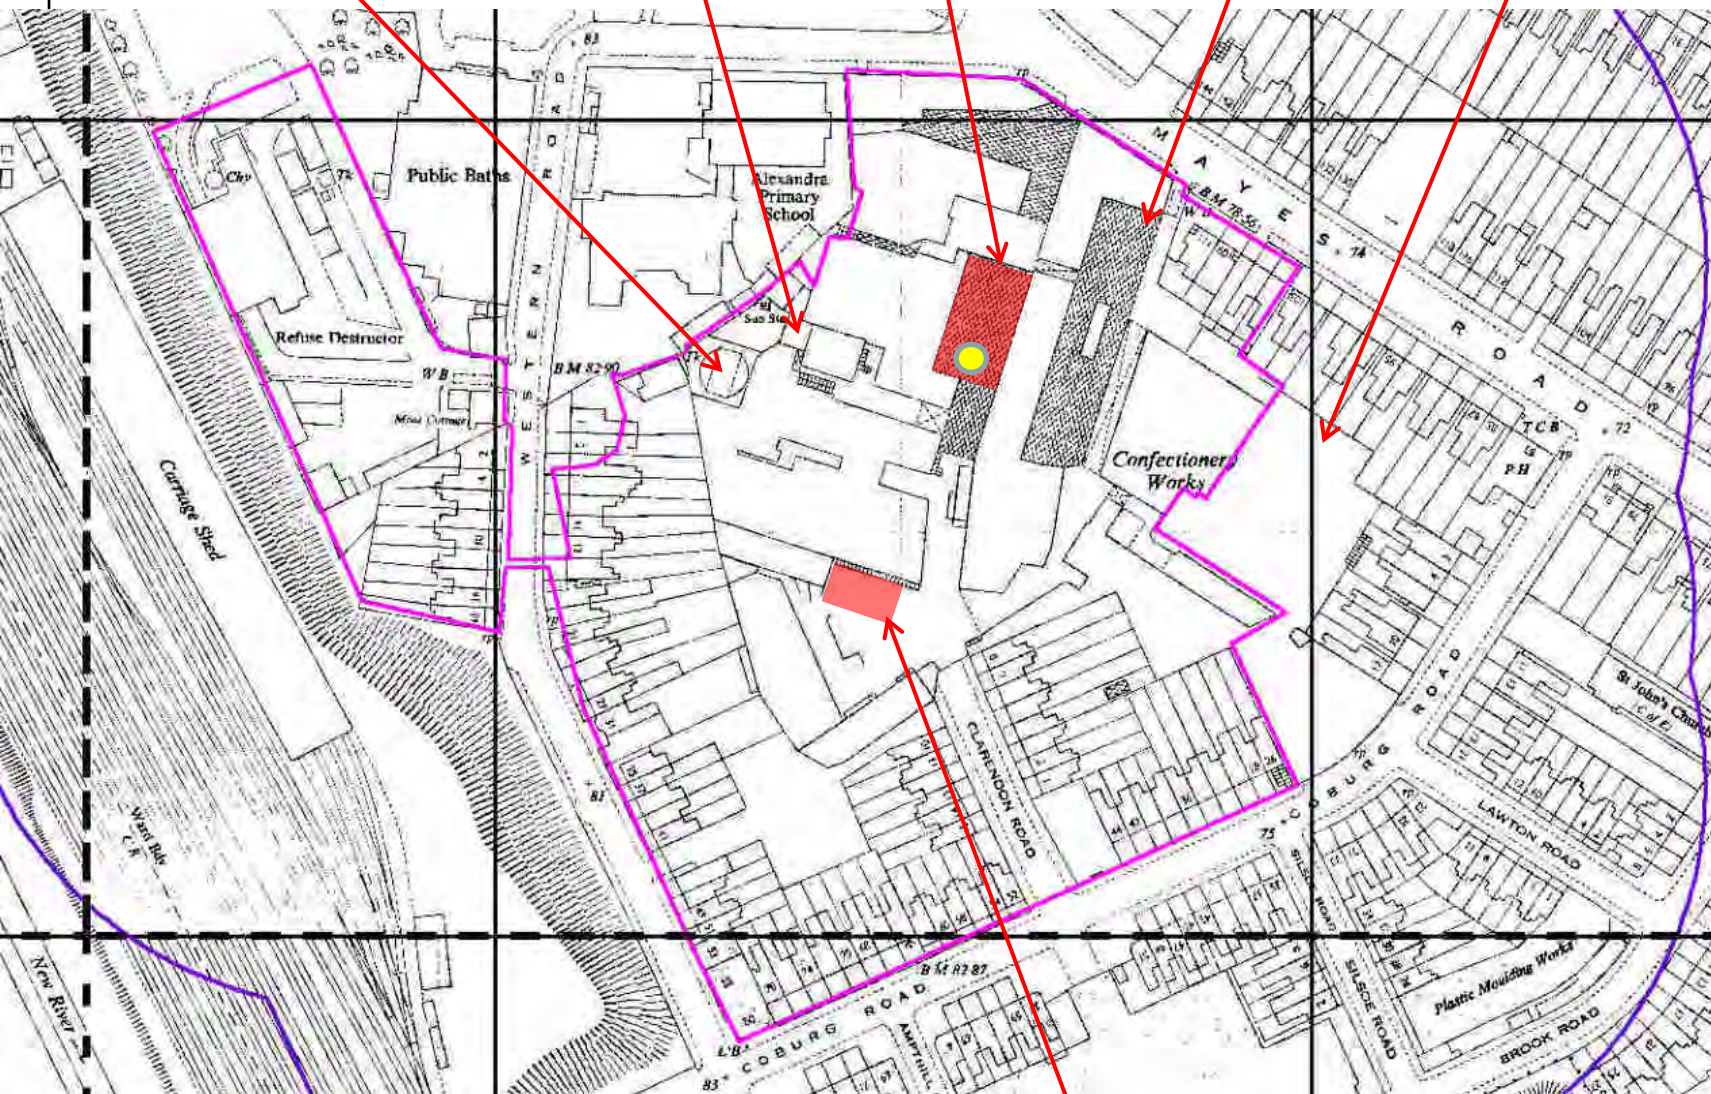

Incinerator House

Features obtained from c.1950s work plan and based upon OS 1955 1:1,250 plan

Title: c.1950s Works Plan

Dwg No: 16/10755/2

Drawn by: GO

Client: Workspace

Site: The Chocolate Factory, Wood Green

Job Ref: 16/10755/GO

Scale: NTS

Revision: 0

Issue Date: 07/07/2016



ALBURY S.I. LTD

Miltons Yard, Petworth Road,
Witley, Surrey GU8 5LH
www.alburysi.co.uk

FIGURE 3

BGS WELL RECORD

RECORD of WELL or BORING

256

Survey No. 2561
1" N.S.
1" O.S.

at (house or farm) Works, Mayes Road
 Town, Village, &c. Wood Green, N. 22 County London Six-inch map N 2 NW
 Exact site (unless a tracing from a map is supplied, give distance and direction from parish church, cross-roads, or other object shown on maps). NER TQ 3068 9017
 Surface level of ground 91 ft. above Ordnance Datum. Well or Bore commenced at 114 ft. below surface level of ground.
 Sunk 114 ft., diameter 11 1/2 in. Bored 401 ft.; diameter of boring: at top 11 1/2 in., at bottom 11 1/2 in.
 Details of lining tubes (internal diameters preferred) 56 ft. of 14 in. tubes 2 ft. below surface
161 - 11 1/2 - level with surface
 Water struck at depths of (feet) 114
 Rest-level of water below top of well or bore 147 ft. Pumping level 154 ft. Time of recovery 15 hours.
 Suction at 114 ft. depth. Yield: (i) on test 8064 galls. per hour, (ii) normal 154 galls. per hour
 Quality (attach copy of analysis if available) do
 Made by G. Isler & Co. Ltd (Sole) for Messrs. Barrett & Co. Ltd Date of boring 15th June 1916
 Information from do

(For Survey use only). GEOLOGICAL CLASSIFICATION	NATURE OF STRATA. (and any additional remarks)	THICKNESS.		DEPTH.	
		Feet.	Inches.	Feet.	Inches.
Made up ground		2		2	
London clay	Yellow clay	23		25	
88'	Blue clay	65		90	
Woodwich & Reading Beds	Mottled clay	15		105	
40'	Mottled sandy clay	15		120	
Tham Sand	Blue clay with shells	10		130	
25'	Dead sand	17		147	
	Black pebbles & sand	7	6	154	6
	Dark green flints		6	155	
	Chalk & flints	246		401	

Visited. Information from Mr. Whitaker. Bore was cleaned out and treated with acid in 1951 by Islers. Section c. 225 down.
 Electric submersible pump. No information regarding previous deepening
 O.D. + 91. 21-11-58 A.R.
 Met. Water Board taking samples & readings.

GEOLOGICAL SURVEY AND MUSEUM,
 SOUTH KENSINGTON,
 LONDON, S.W. 7.

For Survey use only.			
Date received.	G.S.M.	M. of H. notified.	Site marked on 1" map.
Dec 1934	6621 A.		



(11969B) 11/11/58

1

256/119

Site of well at
Barrett & Co. Ltd., Mayes Road,
Wood Green. N.22.

Approx. 25 ft
depth from surface
- 100 ft from surface
- 150 ft from surface

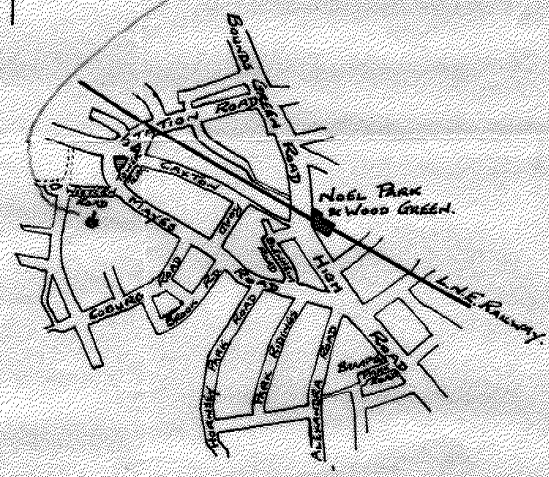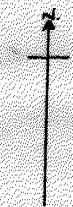

3

CSH made 11/7/23 Tce 39/23 256/256 LEE U

Inland Water Survey for Great Britain.

118

Name or Description of Authority or Undertaking..... Barnatt & Co Ltd

Postal Address..... Weyers Road, N.22.

Water level

(A) OVER-GROUND WATER.

None

(I) (a) Do you take systematic records of levels of water in :—

- (1) rivers
- (2) streams
- (3) reservoirs
- (4) lakes
- (5) canals or navigable rivers

(b) If so, please give a short description of the method used.

(c) How often are the readings taken?

(d) Exact points at which the records are taken.
(A map or sketch would be helpful.)

(e) Have the levels been related to Ordnance Datum Level or to some other standard (in the latter case please specify standard)?

(f) Are all the levels (e.g., highest and lowest) covered satisfactorily by the records taken?

(g) Are arrangements made for extra readings during rise and fall of floods, etc.?

(II) What types of systematic records of discharge other than records of levels are kept as regards :—

- (1) rivers
- (2) streams
- (3) reservoirs
- (4) lakes
- (5) canals or navigable waterways

Form K268

(385) Wt. 31991/G5745 9M 3/35 S.E.R. Ltd. Gp. 662,

254

(III) (a) Have measurements been made from which the data for levels can be converted to records of discharge of :—

- (1) rivers and streams
- (2) reservoirs
- (3) lakes
- (4) canals or navigable waterways

(b) If so, how have these measurements been made (e.g., by current meters, velocities of floats, surveys of sections, calibration of weirs, records of water used for locking, etc.)?

(IV) (a) Are records kept in the case of springs breaking overground of the amount of water yielded?

(b) If so, what form of recording is used?

(c) How often are readings taken?

(d) Exact location of the spring. (A map or sketch would be helpful.)

(V) Since when have the records under I, II, III and IV been kept?

(VI) Are past records available?

(VII) REMARKS.
(Please indicate here any further information or particulars which may be thought likely to assist in the survey.)

254

5: TO 39/23A 256/119
(B) UNDERGROUND WATER—(WELLS AND BORINGS).

(In each case please state whether a well and/or boring is in question.)

I. GENERAL.

1. Exact site of well or boring *Vacant land at Factory belonging to Barnett & Co^{ld} at Mayes Road, Wood Green, N. 22*
(A map or sketch showing position would be useful.)

2. Surface level of ground above Ordnance Datum ... *not known* ft.

3. Date of construction ... *about 1909*

WELLS. *None*

4. Depth of well from surface level of ground (i.e., 2 above). If top of well is below the surface level of the ground (i.e., 2 above) state how much ... *✓* ft.

5. Depth of floor of galleries at site of well: also dimension and direction of galleries ... *✓* ft.

BORINGS.

6. Depth of boring from surface level of ground (i.e., 2 above). If boring is in bottom of well, state depth of well ... *450* ft.

7. (a) Diameter of top of boring ... *12* in.

(b) Diameter of bottom of boring... *not known* in.

8. Tubed from top of boring to *bottom* ... *Say, 400* ft.

9. Lining tubes perforated at depth of ... *Say, 300* ft.

10. Water struck during boring at depths of ... *350* ft.

11. What was rest level on completion of boring? ... *Unknown*

WELLS AND BORINGS.

12. Is the water raised by pump or air lift? ... *Air Lift*

13. Depth from top of well or boring to bottom of suction pipe ... *400* ft.

254

6

II. If systematic measurements of water levels are made, state whether these include:—

- (a) Pumping levels.....✓.....(b) Rest levels ... ✓.....
- (c) Time of recovery to rest level on cessation of pumping ... ✓.....
- (d) Changes in pumping level, if rate of pumping is altered. ... ✓.....

Also state: (e) at what intervals records are taken (i.e., daily, weekly, etc.) ... *No records kept.*.....

Please furnish a specimen graph of records taken over as long a period as available (up to 1 year). ✓

III. If measurements are made only occasionally, please indicate what is, or has been, done in this respect and furnish examples of any graphs or figures available. ✓

IV. YIELDS.

- (1) Number of gallons pumped per hour ... *4,000*.....
- (2) Is pumping continuous? ... *No*.....
- (3) If not, how many hours pumping per day? ... *8*.....
- (4) Maximum daily yields available ... *No storage capacity for a day's pumping*.....
- Estimated ... ✓.....
- Based on actual tests ... ✓.....

V. If a section or record of strata can be given please attach to this form. *No*

VI. (1) If a chemical analysis can be given please attach.

- (2) If not state hardness ... *3° hardness*.....
- (3) For what purpose is the water used? ... *Boiler feed.*.....

254

7:00
COPY.

TQ 39/23A 256

119

BRITISH ASSOCIATION OF RESEARCH.

for the

COCOA, CHOCOLATE, SUGAR CONFECTIONERY & JAM TRADES.

2-4, Dalmeny Avenue,
Holloway. N.17.

1st November 1940

REPORT on SAMPLE OF

ARTESIAN WELL BOARD.

RECEIVED from MESSRS BARRATT & CO. LTD., 29.10.40.

Results of Analysis;

Parts per 100,000

Total Solids
Saline Ammonia
Albumenoid Ammonia
Nitrites
Nitrate Nitrogen
Chlorine (in Chlorides)
" Calculated as Sodium Chloride

48.1
0.05
0.003
Absent.
0.01
5.1
8.4.

Hardness:

Soap Method.

Total
Permanent
Temporary

23.9
4.5
18.5

Acid Titration Method.

CCS. N/10 HC

23

Lead & Copper
Iron

absent
less than 0.02 p.p.m.

Bacteriological Examinations:

B.coli
Plate Count:
at 22° C
" 37° C.

Absent from 200 c.c.
48 per c.c.
4 " "

Cont/over

REMARKS.

While the saline ammonia is somewhat on the high side, this cannot be objected to as Thresh have found this a characteristic of London waters. The others constituents are within the limits for a good potable water and the bacteriological examination confirms the absence of sewage or other contamination.

The temporary hardness is similar to that of the Metropolitan Water Board supply. The permanent hardness is low.

-----oOo-----

(signed) Director of Research



256/119
TQ 39/23A

Copy.

West Ham Testing Laboratories.

10th June 1948

Analysis of water from borehole at Barrett & Co. Works, Mayes Road
Wood Green N.22

	g. p. g
Silica	0.27
Ferric oxide & alumina	0.15
Calcium carbonate	7.64
Magnesium carbonate	5.88
Sodium carbonate	3.23
Sodium sulphate	10.37
Sodium chloride	6.14
Undetermined	0.22
Total Solids	<u>33.90</u>

Hardness {	Temporary	14.1°
	Permanent	<u>1.5°</u>
		<u>15.6°</u>

CO₂ 8.38
(Free & unstable - Combination -
and as bi-carbonate.)

Permutit have possibly done analyses also.



256/119 A-B

TQ 39/23

	ft	ms
256/119 A Made ground	2	0
London Clay	88	0
Woolwich + Reading Beds (Intermediate Type)	40	0
Thanet Sand	25	0
Upper Chalk	246	0

256/119 (Another record)	London Clay	} 450 0
	Woolwich + Reading Beds (? Intermediate Type)	
	Thanet Sand	
	Upper Chalk	

256/119 B	Made ground	1 3
	London Clay	33 9

Swinton 1976

BARRATT + CO.

TQ 39/23

Owner *Urban Hill Ltd*Licence No. *9/141*Nat. Grid Ref. *3065 9016.*

Occupier

IGS Ref. No. *256/119A*Status *Dec 1992: licensed but not in use.*Ground Level m OD *c 80* ft. OD

Level of Well Top m OD ft. OD

Rest Water Level *46.65 below* m bwt *147* ft. bwt(Date *13/10/92*) *1st section* OD ft. ODConstruction *of rising main* B

Summary of Geological Section Thickness Depth

*MADE**2' (0.6)**LONDON CLAY**88'**90' (27)**WOOLWICH + READING BEDS**40'**130' (40)**THAMES SAND**25'**155'**0 CHALK**246'**401' (122)*Depth
bwt

Dia.

Linings (below well top)

From

To

Dia.

Type

*401'**2**58**14"**tube**0**161**11 1/2"**"*

Abstraction Rates

Type of Pump

gph

Chem./Bact. Anal.

YES NO

gpd

Well Driller

If insufficient space has been allowed, continue in 'Notes' overleaf.


British
Geological Survey

NATURAL ENVIRONMENT RESEARCH COUNCIL

© All rights are reserved by the copyright proprietors.

[TQ39SW BJ 204.]

Contact 081-881 8177 John Tanner or John Murphy

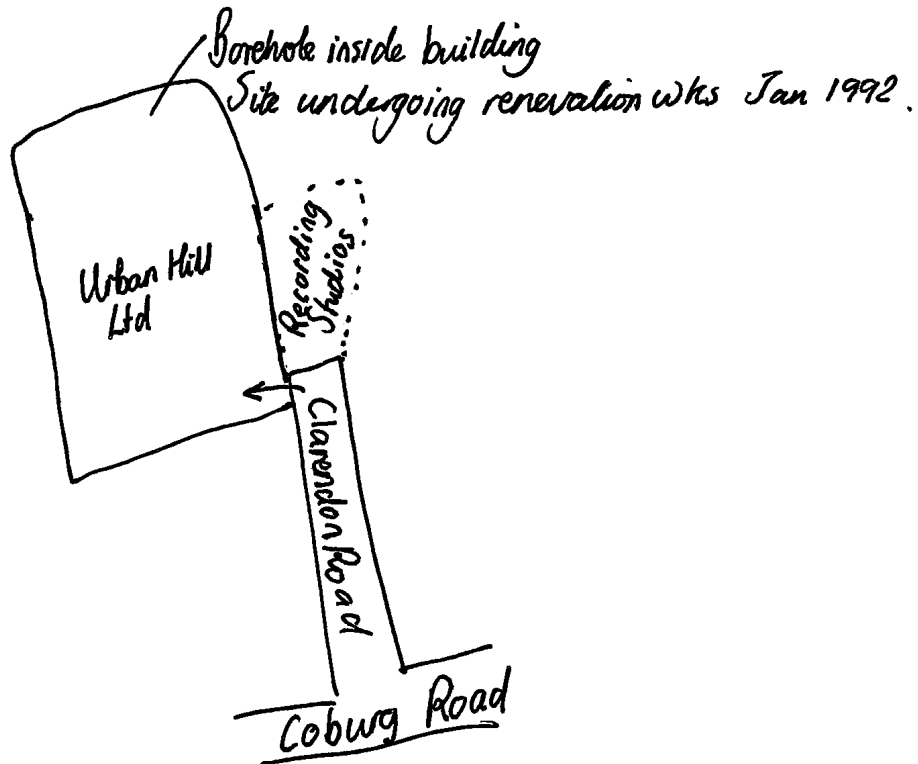

RECORD of WELL or BORING

Survey No. 2561
1" N.S.
1" O.S.

at (house or farm) Works, Mayes Road
Town, Village, &c. Wood Green, N. 22 County London Six-inch map N 2 NW
Exact site (unless a tracing from a map is supplied, give distance and direction from parish church, cross-roads, or other object shown on maps).
Surface level of ground about 50 ft. above Ordnance Datum. Well or Bore commenced at about 50 ft. below surface level of ground.
Sunk 401 ft., diameter 14 in. Bored 401 ft.; diameter of boring: at top 14 in., at bottom 14 in.
Details of lining tubes (internal diameters preferred) 56 ft. of 14 in. tubes 2 ft. below surface
161 - 11 1/2 - End with surface
Water struck at depths of (feet) 147
Rest-level of water below top of well or bore 147 ft. Pumping level 154 ft. Time of recovery 154 hours.
Suction at 8004 ft. depth. Yield: (i) on test 8004 galls. per hour, (ii) normal 8004 galls. per hour
Quality (attach copy of analysis if available)
Made by to Isler also Ltd. (London) or Messrs. Barnett & Co., Ltd. Date of boring July 1916
Information from Is

(For Survey use only). GEOLOGICAL CLASSIFICATION	NATURE OF STRATA. (and any additional remarks)	THICKNESS.		DEPTH.	
		Feet.	Inches.	Feet.	Inches.
Made up ground	Made up ground	2	.	2	.
London Clay 88'	Yellow clay	23	.	25	.
	Blue clay	65	.	90	.
Woolwich & Reading Beds 140'	Mottled clay	15	.	105	.
	Mottled sandy clay	15	.	120	.
	Blue clay with shells	10	.	130	.
Thames Sand 25'	Dead sand	17	.	147	.
	Black pebbles & sand	7	6	154	6
	Dark green flints	.	6	155	.
	Chalk & flints	246	.	401	.

GEOLOGICAL SURVEY AND MUSEUM,
SOUTH KENSINGTON,
LONDON, S.W. 7.

For Survey use only.
Date received. Dec. 1031 G.S.M. 6621 A M. of H. notified. Site marked on 1" map.


(111900B) Wt 10258/0175 2,500 9/32 H, J, R & L, Ld Gp 616



TQ39/23

Site of well at
Barrett & Co. Ltd., Mayes Road,
Wood Green. N.22.

1. *... ..*
 2. *... ..*
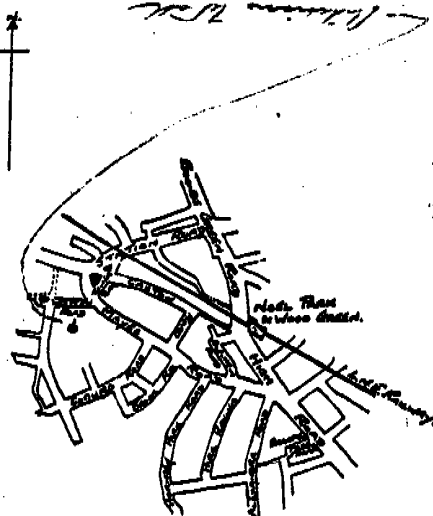

Scale, —

FORM WR - 4
Water Resources Act 1991
Section 51(1)



ENVIRONMENT
AGENCY

APPLICATION TO REVOKE LICENCE

Licence Serial No.

29/28/1/141

I/we are the holders of the above licence and apply to the Environment Agency to revoke it.

I/we understand that this request to revoke the licence is final and that if I/we wish to abstract water again it will be necessary to apply to the Environment Agency for a new licence. I/we also understand that the new application will normally have to be advertised and that there is no guarantee that the application will be granted.

I/we enclose the original licence for revocation.

NAME OF LICENCE HOLDER	URBAN HILL		
ADDRESS	94.56 GUSTON ST. LONDON NW12 2ES		
SIGNATURE		DATE	28 MAY 1995
IF SIGNING ON BEHALF OF A COMPANY, FIRM ETC. PLEASE PRINT YOUR NAME AND STATE YOUR POSITION IN THE ORGANISATION	DIRECTOR		

Notes:

- Charges are payable under the licence until it is formally revoked.
- Please do not use this form in part succession situations ie. where someone is occupying part of the land to which your licence relates and you have no further use for the licence - use form WR - 8 instead.



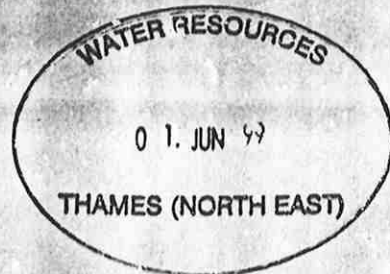


FIGURE 4.1

SITE PHOTOGRAPHS - NW CORNER

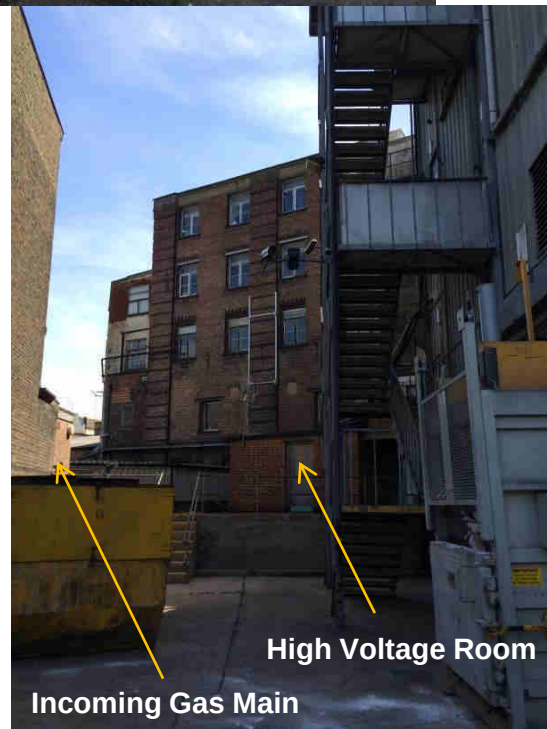

Title:	Photos - NW Corner
Dwg No:	16/10755/3
Drawn by:	GO
Client:	Workspace
Site:	The Chocolate Factory, Wood Green
Job Ref:	16/10755/GO
Scale:	NTS
Revision:	0
Issue Date:	07/07/2016

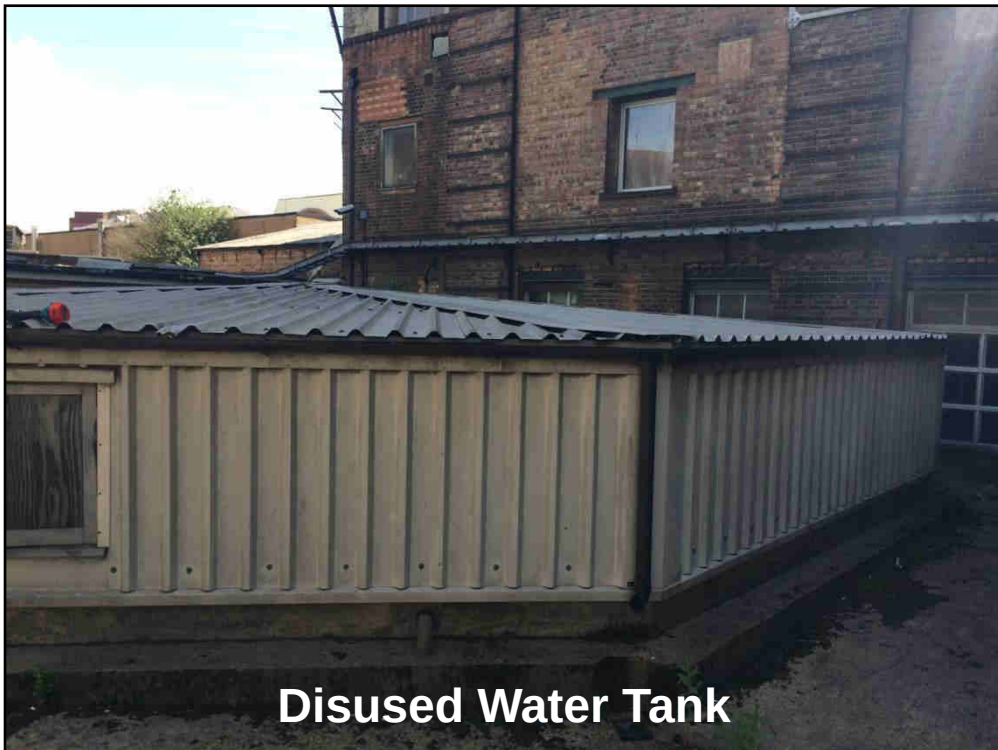

ALBURY S.I. LTD

Miltons Yard, Petworth Road,
Witley, Surrey GU8 5LH
www.alburysi.co.uk

FIGURE 4.2

SITE PHOTOGRAPHS - BAKERY



Celtic Bakery looking north



Celtic Bakery looking south



Title: Photos - Bakery

Dwg No: 16/10755/4

Drawn by: GO

Client: Workspace

Site: The Chocolate
Factory, Wood Green

Job Ref: 16/10755/GO

Scale: NTS

Revision: 0

Issue Date: 07/07/2016



ALBURY S.I. LTD

Miltons Yard, Petworth Road,
Witley, Surrey GU8 5LH
www.alburysi.co.uk

FIGURE 4.3

SITE PHOTOGRAPHS - WESTERN



Title:	Photos - Western
Dwg No:	16/10755/5
Drawn by:	GO
Client:	Workspace
Site:	The Chocolate Factory, Wood Green
Job Ref:	16/10755/GO
Scale:	NTS
Revision:	0
Issue Date:	07/07/2016




ALBURY S.I. LTD

Miltons Yard, Petworth Road,
Witley, Surrey GU8 5LH
www.alburysi.co.uk

FIGURE 4.4

SITE PHOTOGRAPHS - NORTHERN

Interior of suspected former generator house adjacent to substation compound and situated upon boundary, with removable covers and sub floor void containing water. Accessed via door from substation compound with a sealed door to school or possibly a further building?

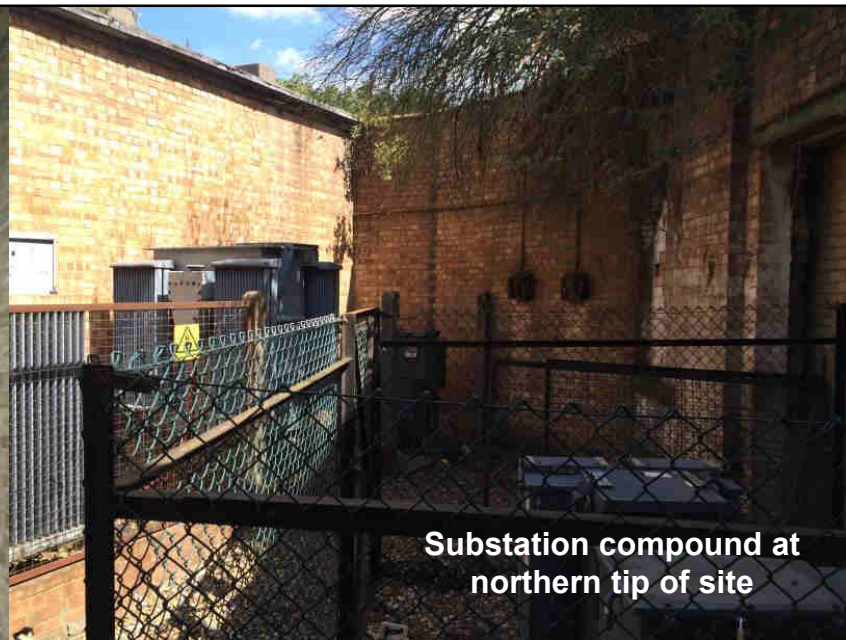

Substation compound at northern tip of site



Sealed artesian borehole wellhead



Northern boundary with Guillemot Place looking west toward sprinkler room



Title: Photos - Northern
Dwg No: 16/10755/6
Drawn by: GO
Client: Workspace
Site: The Chocolate Factory, Wood Green
Job Ref: 16/10755/GO
Scale: NTS
Revision: 0
Issue Date: 07/07/2016




Generator house roof with vent




ALBURY S.I. LTD
Miltons Yard, Petworth Road,
Witley, Surrey GU8 5LH
www.alburysl.co.uk

FIGURE 4.5

SITE PHOTOGRAPHS - PARMA HOUSE

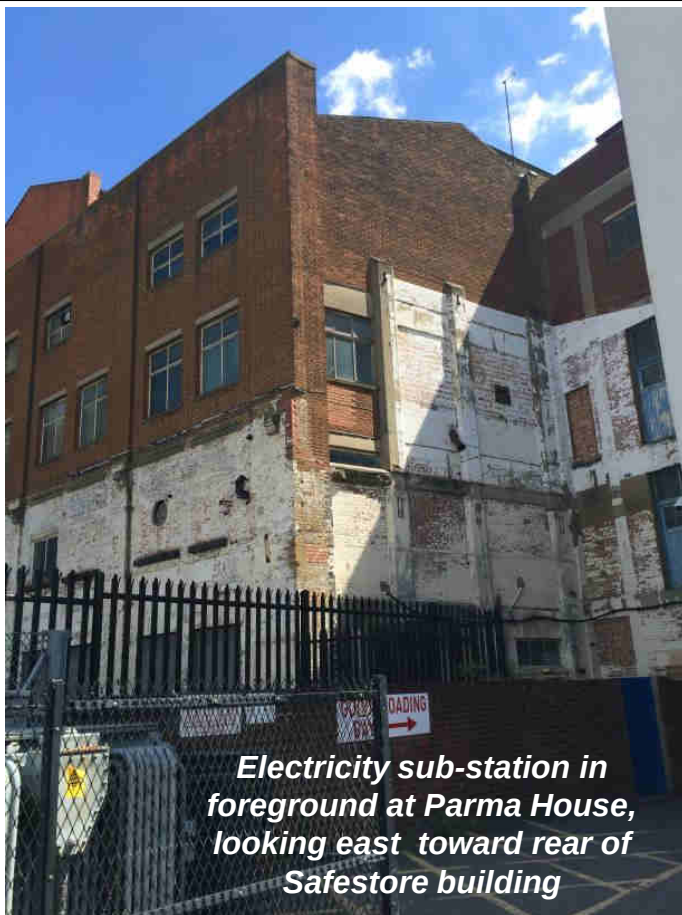

Electricity sub-station in foreground at Parma House, looking east toward rear of Safestore building

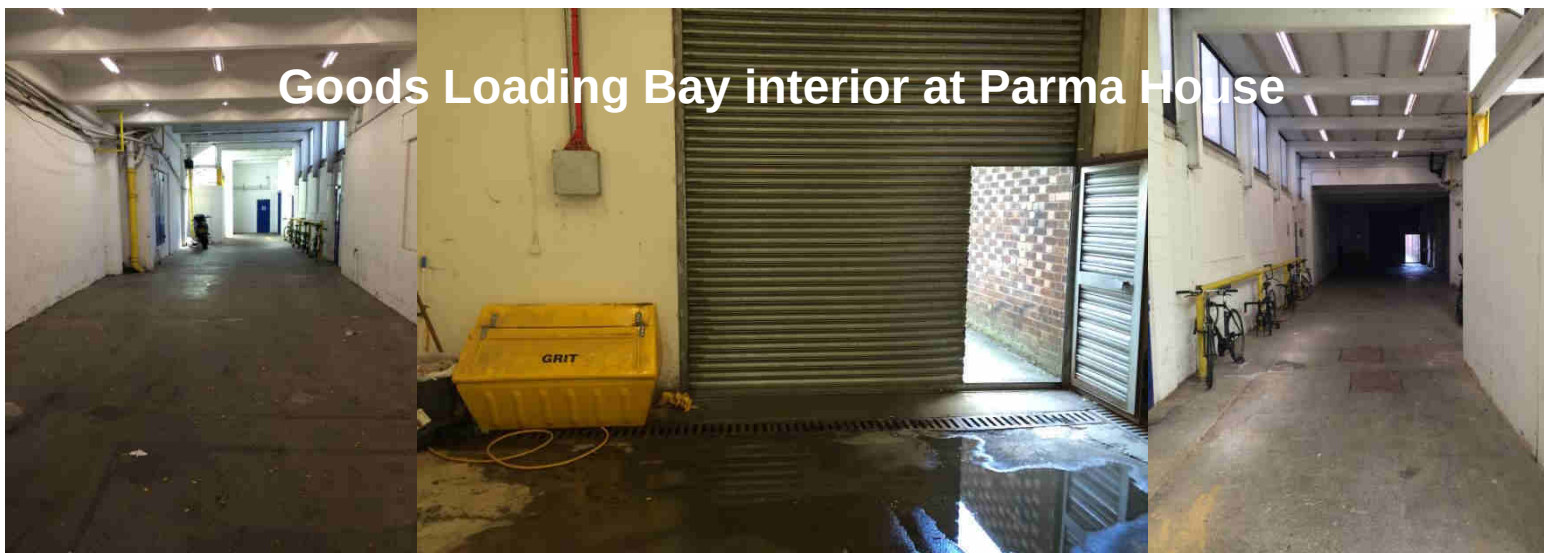

Goods Loading Bay interior at Parma House

Title: Photos - Parma House

Dwg No: 16/10755/7

Drawn by: GO

Client: Workspace

Site: The Chocolate Factory, Wood Green

Job Ref: 16/10755/GO

Scale: NTS

Revision: 0

Issue Date: 07/07/2016



ALBURY S.I. LTD

Miltons Yard, Petworth Road,
Witley, Surrey GU8 5LH
www.alburysi.co.uk

FIGURE 4.6

SITE PHOTOGRAPHS - CENTRE



View from Clarendon Road looking north



View from Clarendon Road looking north



Workshop

Title: Photos - Centre

Dwg No: 16/10755/8

Drawn by: GO

Client: Workspace

Site: The Chocolate
Factory, Wood Green

Job Ref: 16/10755/GO

Scale: NTS

Revision: 0

Issue Date: 07/07/2016



ALBURY S.I. LTD

Miltons Yard, Petworth Road,
Witley, Surrey GU8 5LH
www.alburysi.co.uk

FIGURE 4.7

**SITE PHOTOGRAPHS - WESTERN
(RECYCLING CENTRE & QUICKSILVER PLACE)**



View toward Recycling Centre with Quicksilver Place in background

Title: Photos - Western

Dwg No: 16/10755/9

Drawn by: GO

Client: Workspace

Site: The Chocolate
Factory, Wood Green

Job Ref: 16/10755/GO

Scale: NTS

Revision: 0

Issue Date: 07/07/2016



ALBURY S.I. LTD

Miltons Yard, Petworth Road,
Witley, Surrey GU8 5LH
www.alburysi.co.uk

FIGURE 5

CONCEPTUAL GROUND MODEL

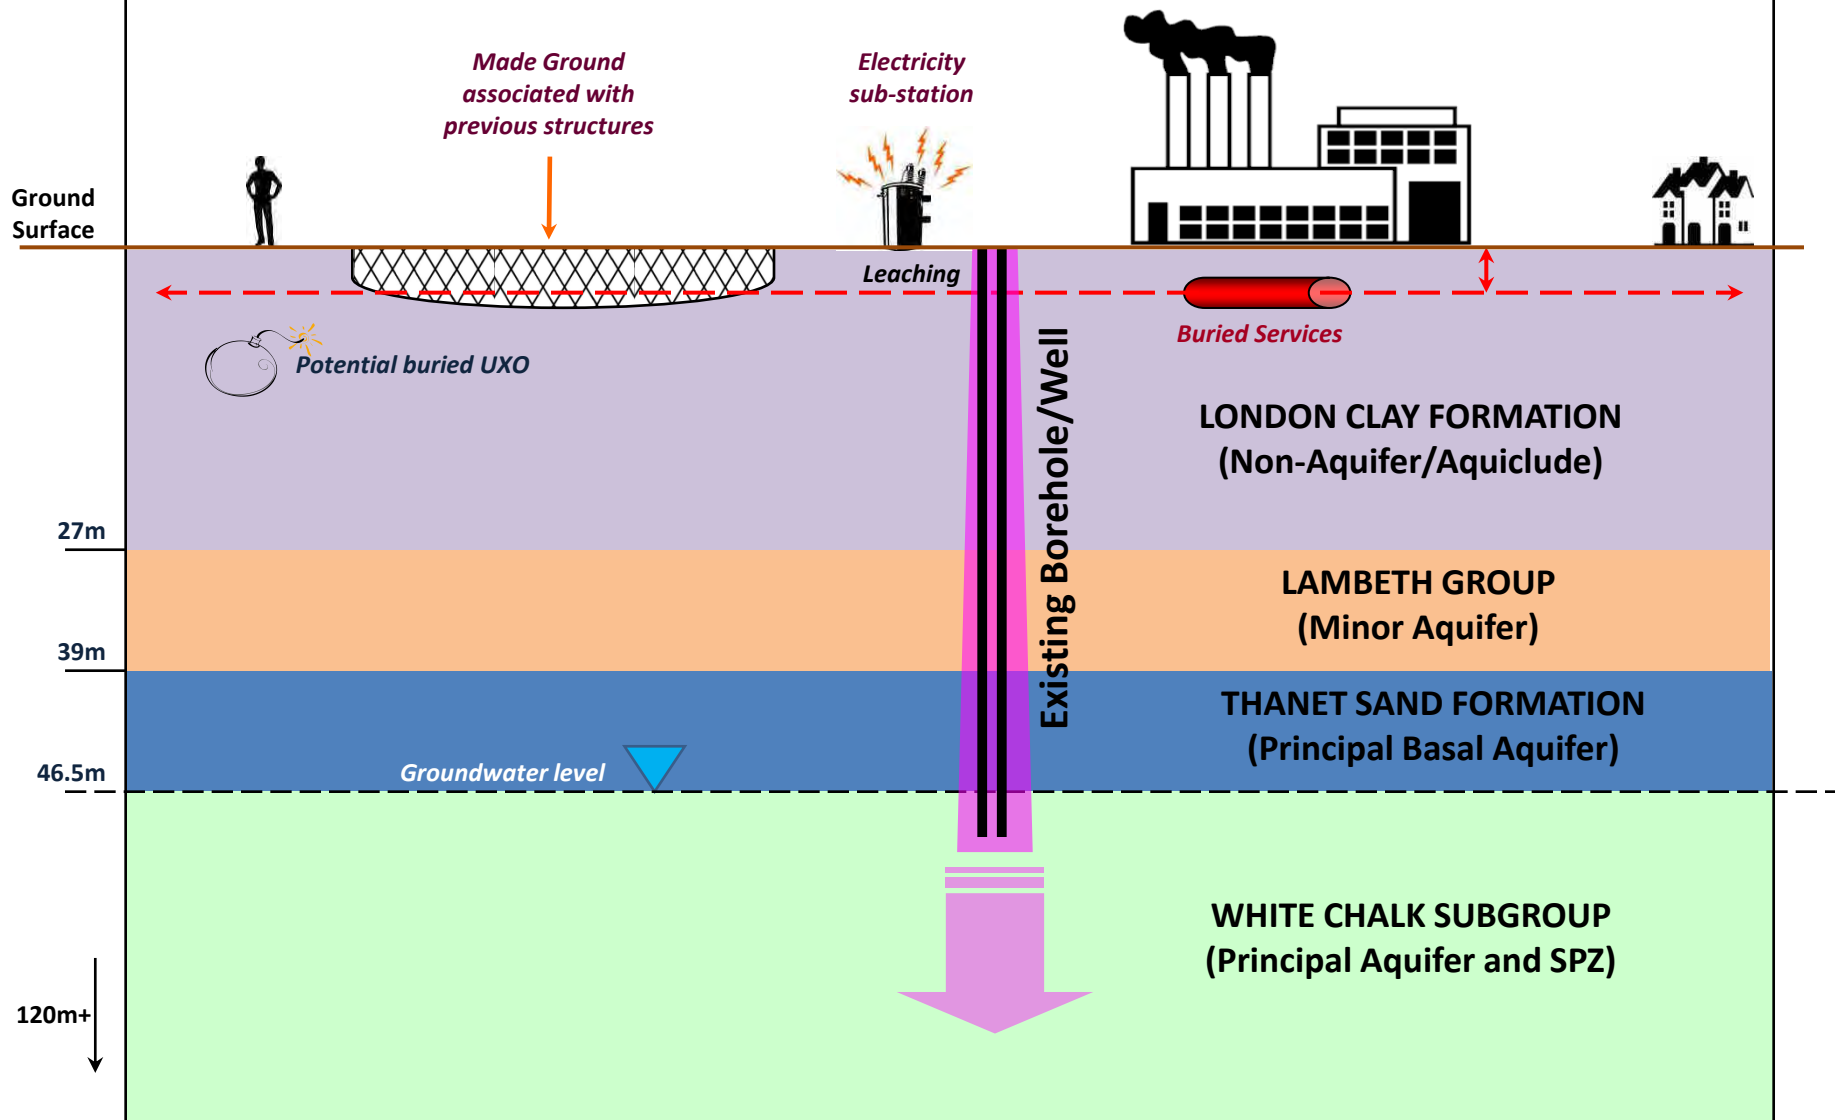


FIGURE 5 – CONCEPTUAL GROUND MODEL – 16/10755/GO- THE CHOCOLATE FACTORY, WOOD GREEN

APPENDIX 1

ENVIROCHECK DATA

Envirocheck[®] Report:

Datasheet

Order Details:

Order Number:

89415340_1_1

Customer Reference:

16/10755/GO

National Grid Reference:

530670, 190110

Slice:

A

Site Area (Ha):

3.47

Search Buffer (m):

1000

Site Details:

The Chocolate Factory
Wood Green
LONDON
N22 6XJ

Client Details:

Mr G Owens
Albury Si Ltd
Miltons Yard
Petworth Road
Witley
Godalming
Surrey
GU8 5LH

Report Section	Page Number
Summary	-
Agency & Hydrological	1
Waste	17
Hazardous Substances	20
Geological	21
Industrial Land Use	26
Sensitive Land Use	66
Data Currency	67
Data Suppliers	74
Useful Contacts	75

Introduction

The Environment Act 1995 has made site sensitivity a key issue, as the legislation pays as much attention to the pathways by which contamination could spread, and to the vulnerable targets of contamination, as it does the potential sources of contamination. For this reason, Landmark's Site Sensitivity maps and Datasheet(s) place great emphasis on statutory data provided by the Environment Agency/Natural Resources Wales and the Scottish Environment Protection Agency; it also incorporates data from Natural England (and the Scottish and Welsh equivalents) and Local Authorities; and highlights hydrogeological features required by environmental and geotechnical consultants. It does not include any information concerning past uses of land. The datasheet is produced by querying the Landmark database to a distance defined by the client from a site boundary provided by the client.

In the attached datasheet the National Grid References (NGRs) are rounded to the nearest 10m in accordance with Landmark's agreements with a number of Data Suppliers.

Copyright Notice

© Landmark Information Group Limited 2016. The Copyright on the information and data and its format as contained in this Envirocheck® Report ("Report") is the property of Landmark Information Group Limited ("Landmark") and several other Data Providers, including (but not limited to) Ordnance Survey, British Geological Survey, the Environment Agency/Natural Resources Wales and Natural England, and must not be reproduced in whole or in part by photocopying or any other method. The Report is supplied under Landmark's Terms and Conditions accepted by the Customer.

A copy of Landmark's Terms and Conditions can be found with the Index Map for this report. Additional copies of the Report may be obtained from Landmark, subject to Landmark's charges in force from time to time. The Copyright, design rights and any other intellectual rights shall remain the exclusive property of Landmark and /or other Data providers, whose Copyright material has been included in this Report.

Natural England Copyright Notice

Site of Special Scientific Interest, National Nature Reserve, Ramsar, Special Protection Area, Special Conservation Area, Marine Nature Reserve data (derived from Ordnance Survey 1:10000 raster) is provided by, and used with the permission of, Natural England who retain the copyright and Intellectual Property Rights for the data.

Ove Arup Copyright Notice

The Data provided in this report was obtained on Licence from Ove Arup & Partners Limited (for further information, contact mining.review@arup.com). No reproduction or further use of such Data is to be made without the prior written consent of Ove Arup & Partners Limited. The information and data supplied in the product are derived from publicly available records and other third party sources and neither Ove Arup & Partners nor Landmark warrant the accuracy or completeness of such information or data.

Peter Brett Associates Copyright Notice

The cavity data presented has been extracted from the PBA enhanced version of the original DEFRA national cavity databases. PBA/DEFRA retain the copyright & intellectual property rights in the data. Whilst all reasonable efforts are made to check that the information contained in the cavity databases is accurate we do not warrant that the data is complete or error free. The information is based upon our own researches and those collated from a number of external sources and is continually being augmented and updated by PBA. In no event shall PBA/DEFRA or Landmark be liable for any loss or damage including, without limitation, indirect or consequential loss or damage arising from the use of this data.

Radon Potential dataset Copyright Notice

Information supplied from a joint dataset compiled by The British Geological Survey and Public Health England.

Report Version v50.0

Data Type	Page Number	On Site	0 to 250m	251 to 500m	501 to 1000m (*up to 2000m)
Agency & Hydrological					
BGS Groundwater Flooding Susceptibility	pg 1		Yes	Yes	n/a
Contaminated Land Register Entries and Notices					
Discharge Consents	pg 1		2	4	1
Prosecutions Relating to Controlled Waters			n/a	n/a	n/a
Enforcement and Prohibition Notices					
Integrated Pollution Controls					
Integrated Pollution Prevention And Control					
Local Authority Integrated Pollution Prevention And Control					
Local Authority Pollution Prevention and Controls	pg 2		2	2	8
Local Authority Pollution Prevention and Control Enforcements					
Nearest Surface Water Feature	pg 4		Yes		
Pollution Incidents to Controlled Waters	pg 4				2
Prosecutions Relating to Authorised Processes					
Registered Radioactive Substances					
River Quality					
River Quality Biology Sampling Points					
River Quality Chemistry Sampling Points					
Substantiated Pollution Incident Register					
Water Abstractions	pg 5	1	10	5	6 (*15)
Water Industry Act Referrals					
Groundwater Vulnerability	pg 14	Yes	n/a	n/a	n/a
Drift Deposits			n/a	n/a	n/a
Bedrock Aquifer Designations	pg 14	Yes	n/a	n/a	n/a
Superficial Aquifer Designations			n/a	n/a	n/a
Source Protection Zones	pg 14	2	2	1	2
Extreme Flooding from Rivers or Sea without Defences				n/a	n/a
Flooding from Rivers or Sea without Defences				n/a	n/a
Areas Benefiting from Flood Defences				n/a	n/a
Flood Water Storage Areas				n/a	n/a
Flood Defences				n/a	n/a
Detailed River Network Lines	pg 15		Yes		n/a
Detailed River Network Offline Drainage	pg 16		Yes	Yes	n/a

Data Type	Page Number	On Site	0 to 250m	251 to 500m	501 to 1000m (*up to 2000m)
Waste					
BGS Recorded Landfill Sites					
Historical Landfill Sites					
Integrated Pollution Control Registered Waste Sites					
Licensed Waste Management Facilities (Landfill Boundaries)					
Licensed Waste Management Facilities (Locations)	pg 17		3		1
Local Authority Landfill Coverage	pg 17	1	n/a	n/a	n/a
Local Authority Recorded Landfill Sites					
Potentially Infilled Land (Non-Water)					
Potentially Infilled Land (Water)	pg 17		2	1	6
Registered Landfill Sites					
Registered Waste Transfer Sites	pg 18	1	3		
Registered Waste Treatment or Disposal Sites	pg 19			1	
Hazardous Substances					
Control of Major Accident Hazards Sites (COMAH)	pg 20		2		
Explosive Sites					
Notification of Installations Handling Hazardous Substances (NIHHS)	pg 20		1		
Planning Hazardous Substance Consents	pg 20		2		
Planning Hazardous Substance Enforcements					

Data Type	Page Number	On Site	0 to 250m	251 to 500m	501 to 1000m (*up to 2000m)
Geological					
BGS 1:625,000 Solid Geology	pg 21	Yes	n/a	n/a	n/a
BGS Estimated Soil Chemistry					
BGS Recorded Mineral Sites					
BGS Urban Soil Chemistry	pg 21		Yes	Yes	Yes
BGS Urban Soil Chemistry Averages	pg 24	Yes			
Brine Compensation Area			n/a	n/a	n/a
Coal Mining Affected Areas			n/a	n/a	n/a
Mining Instability			n/a	n/a	n/a
Man-Made Mining Cavities					
Natural Cavities					
Non Coal Mining Areas of Great Britain				n/a	n/a
Potential for Collapsible Ground Stability Hazards	pg 25	Yes		n/a	n/a
Potential for Compressible Ground Stability Hazards	pg 25		Yes	n/a	n/a
Potential for Ground Dissolution Stability Hazards				n/a	n/a
Potential for Landslide Ground Stability Hazards	pg 25	Yes		n/a	n/a
Potential for Running Sand Ground Stability Hazards	pg 25		Yes	n/a	n/a
Potential for Shrinking or Swelling Clay Ground Stability Hazards	pg 25	Yes		n/a	n/a
Radon Potential - Radon Affected Areas			n/a	n/a	n/a
Radon Potential - Radon Protection Measures			n/a	n/a	n/a
Industrial Land Use					
Contemporary Trade Directory Entries	pg 26	14	43	68	167
Fuel Station Entries	pg 50		1	1	3
Points of Interest - Commercial Services	pg 51	2	6	14	45
Points of Interest - Education and Health					
Points of Interest - Manufacturing and Production	pg 56	3	6	12	35
Points of Interest - Public Infrastructure	pg 61	1	5	8	16
Points of Interest - Recreational and Environmental	pg 63		2	6	13
Gas Pipelines					
Underground Electrical Cables					

Data Type	Page Number	On Site	0 to 250m	251 to 500m	501 to 1000m (*up to 2000m)
Sensitive Land Use					
Ancient Woodland					
Areas of Adopted Green Belt					
Areas of Unadopted Green Belt					
Areas of Outstanding Natural Beauty					
Environmentally Sensitive Areas					
Forest Parks					
Local Nature Reserves	pg 66		1		
Marine Nature Reserves					
National Nature Reserves					
National Parks					
Nitrate Sensitive Areas					
Nitrate Vulnerable Zones	pg 66		1		
Ramsar Sites					
Sites of Special Scientific Interest					
Special Areas of Conservation					
Special Protection Areas					
World Heritage Sites					

Map ID	Details	Quadrant Reference (Compass Direction)	Estimated Distance From Site	Contact	NGR
	BGS Groundwater Flooding Susceptibility Flooding Type: Potential for Groundwater Flooding to Occur at Surface	A13SE (S)	40	2	530700 189950
	BGS Groundwater Flooding Susceptibility Flooding Type: Potential for Groundwater Flooding to Occur at Surface	A13SW (SW)	133	2	530500 189950
	BGS Groundwater Flooding Susceptibility Flooding Type: Potential for Groundwater Flooding of Property Situated Below Ground Level	A13SW (SW)	248	2	530400 189900
	BGS Groundwater Flooding Susceptibility Flooding Type: Potential for Groundwater Flooding of Property Situated Below Ground Level	A13NW (NW)	263	2	530350 190400
	BGS Groundwater Flooding Susceptibility Flooding Type: Potential for Groundwater Flooding of Property Situated Below Ground Level	A12NE (NW)	297	2	530300 190400
	BGS Groundwater Flooding Susceptibility Flooding Type: Potential for Groundwater Flooding to Occur at Surface	A17SE (NW)	442	2	530250 190550
	BGS Groundwater Flooding Susceptibility Flooding Type: Potential for Groundwater Flooding of Property Situated Below Ground Level	A17SE (NW)	474	2	530200 190550
1	Discharge Consents Operator: Thames Water Utilities Limited. Property Type: Water Supply Administration Location: Hornsey Filter Beds Pumping St New Lands Road Off Nightingale Road London N8 7sl Authority: Environment Agency, Thames Region Catchment Area: Lee-Stort / Thames Reference: Canm.1267 Permit Version: 1 Effective Date: 1st August 2007 Issued Date: 1st August 2007 Revocation Date: 1st August 2019 Discharge Type: Trade Discharge - Process Water Discharge: Underground Water Environment: Receiving Water: Abstraction Recharge Borehole Status: New Consent (Water Resources Act 1991, Section 88 & Schedule 10 as amended by Environment Act 1995) Positional Accuracy: Located by supplier to within 10m	A8NW (S)	230	3	530590 189756
2	Discharge Consents Operator: Thames Water Utilities Limited Property Type: Water Treatment Works Location: Hornsey Water Treatment Works Newlands Road Hornsea London N8 Authority: Environment Agency, Thames Region Catchment Area: Thames Reference: Cans.0001 Permit Version: 1 Effective Date: 29th May 2001 Issued Date: 1st February 2006 Revocation Date: Not Supplied Discharge Type: Sewage Discharges - Final/Treated Effluent - Water Company Discharge: Freshwater Stream/River Environment: Receiving Water: To Moselle Brook Status: New Consent (Water Resources Act 1991, Section 88 & Schedule 10 as amended by Environment Act 1995) Positional Accuracy: Located by supplier to within 10m	A13SW (S)	237	3	530560 189760
3	Discharge Consents Operator: Thames Water Utilities Limited. Property Type: Water Supply Administration Location: Hornsey Sluice Pumping Station Hornsey London N8 7qh Authority: Environment Agency, Thames Region Catchment Area: Lee-Stort / Thames Reference: Canm.1268 Permit Version: 1 Effective Date: 1st August 2007 Issued Date: 1st August 2007 Revocation Date: 1st August 2019 Discharge Type: Trade Discharge - Process Water Discharge: Underground Water Environment: Receiving Water: Abstraction Recharge Borehole Status: New Consent (Water Resources Act 1991, Section 88 & Schedule 10 as amended by Environment Act 1995) Positional Accuracy: Located by supplier to within 10m	A8NE (S)	429	3	530700 189548

Map ID	Details	Quadrant Reference (Compass Direction)	Estimated Distance From Site	Contact	NGR
4	Discharge Consents Operator: Thames Water Utilities Ltd Property Type: Water Treatment Works Location: Hornsey, Sandwash Via Lagoonhornseysandwash Via Lagoon Authority: Environment Agency, Thames Region Catchment Area: Not Supplied Reference: Temp.3061 Permit Version: 3 Effective Date: 17th July 2014 Issued Date: 25th September 2009 Revocation Date: Not Supplied Discharge Type: Trade Discharges - Process Effluent - Water Company (Wtw) Discharge: Freshwater Stream/River Environment: Receiving Water: Mosel Brook Status: Temporary Consents (Water Act 1989, Section 113) Positional Accuracy: Located by supplier to within 10m	A8NW (S)	497	3	530620 189480
4	Discharge Consents Operator: Thames Water Utilities Ltd Property Type: Water Treatment Works Location: Hornsey, Sandwash Via Lagoonhornseysandwash Via Lagoon Authority: Environment Agency, Thames Region Catchment Area: Not Supplied Reference: Temp.3061 Permit Version: 2 Effective Date: 1st January 2010 Issued Date: 25th September 2009 Revocation Date: 16th July 2014 Discharge Type: Trade Discharges - Process Effluent - Water Company (Wtw) Discharge: Freshwater Stream/River Environment: Receiving Water: Mosel Brook Status: Temporary Consents (Water Act 1989, Section 113) Positional Accuracy: Located by supplier to within 10m	A8NW (S)	497	3	530620 189480
4	Discharge Consents Operator: Thames Water Utilities Ltd Property Type: Water Treatment Works Location: Hornsey, Sandwash Via Lagoonhornseysandwash Via Lagoon Authority: Environment Agency, Thames Region Catchment Area: Not Supplied Reference: Temp.3061 Permit Version: 1 Effective Date: 12th September 1989 Issued Date: 12th September 1989 Revocation Date: 31st December 2009 Discharge Type: Trade Discharges - Process Effluent - Water Company (Wtw) Discharge: Freshwater Stream/River Environment: Receiving Water: Mosel Brook Status: Temporary Consents (Water Act 1989, Section 113) Positional Accuracy: Located by supplier to within 10m	A8NW (S)	497	3	530620 189480
5	Discharge Consents Operator: Thames Water Utilities Limited. Property Type: Water Supply Adminstration Location: Hornsey Gate House Pumping St Hornsey High Street Hornsey London N8 7qh Authority: Environment Agency, Thames Region Catchment Area: Lee-Stort / Thames Reference: Canm.1266 Permit Version: 1 Effective Date: 1st August 2007 Issued Date: 1st August 2007 Revocation Date: 1st August 2019 Discharge Type: Trade Discharge - Process Water Discharge: Underground Water Environment: Receiving Water: Abstraction Recharge Borehole Status: New Consent (Water Resources Act 1991, Section 88 & Schedule 10 as amended by Environment Act 1995) Positional Accuracy: Located by supplier to within 10m	A8SE (S)	600	3	530786 189388
6	Local Authority Pollution Prevention and Controls Name: Downham Location: 76 Mayes Road, LONDON, N22 5LE Authority: London Borough of Haringey, Planning and Environmental Health Permit Reference: 36 Dated: Not Supplied Process Type: Local Authority Air Pollution Control Description: PG1/14 Petrol filling station Status: Authorised Positional Accuracy: Manually positioned to the address or location	A13NE (E)	151	4	530942 190102

Map ID	Details	Quadrant Reference (Compass Direction)	Estimated Distance From Site	Contact	NGR
7	Local Authority Pollution Prevention and Controls Name: British Gas (North Thames) Plc Location: Hornsey Gas Holder Station, LONDON, N8 0DJ Authority: London Borough of Haringey, Planning and Environmental Health Permit Reference: Not Given Dated: 16th November 1992 Process Type: Local Authority Air Pollution Control Description: Part B process (no specific reference) Status: Authorisation revoked Positional Accuracy: Manually positioned to the address or location	A13SE (SE)	192	4	530829 189842
8	Local Authority Pollution Prevention and Controls Name: Euroclean At Morrisons Dry Cleaners Location: Safeway Shopping Mall, London, N22 6dr Authority: London Borough of Haringey, Planning and Environmental Health Permit Reference: DC18 Dated: Not Supplied Process Type: Local Authority Pollution Prevention and Control Description: PG6/46 Dry cleaning Status: Permitted Positional Accuracy: Manually positioned to the address or location	A14NW (NE)	272	4	531004 190339
9	Local Authority Pollution Prevention and Controls Name: Top Dry Cleaners Location: 196 High Road, London, N22 8hh Authority: London Borough of Haringey, Planning and Environmental Health Permit Reference: DC40 Dated: Not Supplied Process Type: Local Authority Pollution Prevention and Control Description: PG6/46 Dry cleaning Status: Permitted Positional Accuracy: Manually positioned to the address or location	A19SW (NE)	344	4	530998 190442
10	Local Authority Pollution Prevention and Controls Name: Palace Gates Dry Cleaners Location: 26 Palace Gates Road, London, N22 7bn Authority: London Borough of Haringey, Planning and Environmental Health Permit Reference: DC38 Dated: Not Supplied Process Type: Local Authority Pollution Prevention and Control Description: PG6/46 Dry cleaning Status: Permitted Positional Accuracy: Manually positioned to the address or location	A17SE (NW)	564	4	530096 190572
11	Local Authority Pollution Prevention and Controls Name: Marie Louise Dry Cleaners Location: 7 High Street, London, N8 7ps Authority: London Borough of Haringey, Planning and Environmental Health Permit Reference: DC33 Dated: Not Supplied Process Type: Local Authority Pollution Prevention and Control Description: PG6/46 Dry cleaning Status: Permitted Positional Accuracy: Manually positioned to the address or location	A8SW (S)	685	4	530420 189333
12	Local Authority Pollution Prevention and Controls Name: Sunshine Dry Cleaners Location: 11a Commerce Road, London, N22 8dz Authority: London Borough of Haringey, Planning and Environmental Health Permit Reference: DC48 Dated: Not Supplied Process Type: Local Authority Pollution Prevention and Control Description: PG6/46 Dry cleaning Status: Permitted Positional Accuracy: Manually positioned to the address or location	A18NE (N)	724	4	530759 190933
13	Local Authority Pollution Prevention and Controls Name: Milton Dry Cleaners Location: 3 Turnpike Road, London, N8 0ep Authority: London Borough of Haringey, Planning and Environmental Health Permit Reference: Not Supplied Dated: Not Supplied Process Type: Local Authority Pollution Prevention and Control Description: PG6/46 Dry cleaning Status: Permitted Positional Accuracy: Manually positioned to the address or location	A9NE (SE)	752	4	531401 189590

Map ID	Details	Quadrant Reference (Compass Direction)	Estimated Distance From Site	Contact	NGR
14	Local Authority Pollution Prevention and Controls Name: Wightman Road Service Station Location: 278 Wightman Road, LONDON, N8 0LX Authority: London Borough of Haringey, Planning and Environmental Health Permit Reference: Ps30 Dated: 17th April 2001 Process Type: Local Authority Air Pollution Control Description: PG1/14 Petrol filling station Status: Authorised Positional Accuracy: Manually positioned to the address or location	A9SW (SE)	805	4	531128 189304
15	Local Authority Pollution Prevention and Controls Name: Solus Accident Repair Location: 609 Lordship Lane, LONDON, N22 5LE Authority: London Borough of Haringey, Planning and Environmental Health Permit Reference: Hgy002 Dated: Not Supplied Process Type: Local Authority Air Pollution Control Description: PG6/34 Respraying of road vehicles Status: Authorised Positional Accuracy: Manually positioned to the address or location	A19SE (NE)	881	4	531555 190612
15	Local Authority Pollution Prevention and Controls Name: Solus Arc Location: 609 Lordship Lane, Wood Green, N22 Authority: London Borough of Haringey, Planning and Environmental Health Permit Reference: HGY/012 Dated: Not Supplied Process Type: Local Authority Pollution Prevention and Control Description: PG6/34 Respraying of road vehicles Status: Permitted Positional Accuracy: Manually positioned to the address or location	A19SE (NE)	886	4	531562 190610
16	Local Authority Pollution Prevention and Controls Name: Lordship Dry Cleaners Location: 614 Lordship Lane, Wood Green, London, N22 5jh Authority: London Borough of Haringey, Planning and Environmental Health Permit Reference: DC32 Dated: Not Supplied Process Type: Local Authority Pollution Prevention and Control Description: PG6/46 Dry cleaning Status: Permitted Positional Accuracy: Manually positioned to the address or location	A19SE (NE)	922	4	531573 190660
	Nearest Surface Water Feature	A13SW (SW)	107	-	530477 190023
17	Pollution Incidents to Controlled Waters Property Type: Not Given Location: Turnpike Lane, HORNSEY Authority: Environment Agency, Thames Region Pollutant: Oils - Unknown Note: Confirmed As A Pollution Incident Incident Date: 9th March 1990 Incident Reference: NE900074 Catchment Area: Not Given Receiving Water: Not Given Cause of Incident: Not Given Incident Severity: Category 3 - Minor Incident Positional Accuracy: Located by supplier to within 100m	A8SW (S)	605	3	530550 189380
18	Pollution Incidents to Controlled Waters Property Type: Not Given Location: HORNSEY Authority: Environment Agency, Thames Region Pollutant: Oils - Unknown Note: Confirmed As A Pollution Incident Incident Date: 11th June 1990 Incident Reference: NE900222 Catchment Area: Not Given Receiving Water: Not Given Cause of Incident: Not Given Incident Severity: Category 3 - Minor Incident Positional Accuracy: Located by supplier to within 100m	A8SE (S)	811	3	530900 189200

Map ID	Details	Quadrant Reference (Compass Direction)	Estimated Distance From Site	Contact	NGR
19	Water Abstractions Operator: Urban Hill Limited Licence Number: 29/38/09/0141 Permit Version: Not Supplied Location: Clarendon Road, WOOD GREEN Authority: Environment Agency, Thames Region Abstraction: Cooling Abstraction Type: Not Supplied Source: Groundwater Daily Rate (m3): 4 Yearly Rate (m3): 5 Details: Chalk (Undifferentiated) Authorised Start: Not Supplied Authorised End: Not Supplied Permit Start Date: Not Supplied Permit End Date: Not Supplied Positional Accuracy: Located by supplier to within 100m	A13NW (W)	0	3	530600 190100
20	Water Abstractions Operator: Thames Water Utilities Ltd Licence Number: 29/38/09/0157 Permit Version: 104 Location: Station Road - Nlars Point 13 Authority: Environment Agency, Thames Region Abstraction: Public Water Supply: Potable Water Supply - Direct Abstraction Type: Water may be abstracted from a single point Source: Groundwater Daily Rate (m3): Not Supplied Yearly Rate (m3): Not Supplied Details: Nlars Authorised Start: 01 April Authorised End: 31 March Permit Start Date: 23rd July 2013 Permit End Date: Not Supplied Positional Accuracy: Located by supplier to within 10m	A13NW (NW)	211	3	530484 190412
20	Water Abstractions Operator: Thames Water Utilities Ltd Licence Number: 29/38/09/0157 Permit Version: 103 Location: Station Road - Nlars Point 13 Authority: Environment Agency, Thames Region Abstraction: Public Water Supply: Potable Water Supply - Direct Abstraction Type: Water may be abstracted from a single point Source: Groundwater Daily Rate (m3): Not Supplied Yearly Rate (m3): Not Supplied Details: Not Supplied Authorised Start: 01 January Authorised End: 31 December Permit Start Date: 16th October 2007 Permit End Date: Not Supplied Positional Accuracy: Located by supplier to within 10m	A13NW (NW)	211	3	530480 190410
20	Water Abstractions Operator: Thames Water Utilities Ltd Licence Number: 29/38/09/0157 Permit Version: 102 Location: Station Road - Nlars Point 13 Authority: Environment Agency, Thames Region Abstraction: Public Water Supply: Potable Water Supply - Direct Abstraction Type: Water may be abstracted from a single point Source: Groundwater Daily Rate (m3): Not Supplied Yearly Rate (m3): Not Supplied Details: Not Supplied Authorised Start: 01 January Authorised End: 31 December Permit Start Date: 27th December 2006 Permit End Date: Not Supplied Positional Accuracy: Located by supplier to within 10m	A13NW (NW)	211	3	530480 190410

Map ID	Details	Quadrant Reference (Compass Direction)	Estimated Distance From Site	Contact	NGR
20	Water Abstractions Operator: Thames Water Utilities Ltd Licence Number: 29/38/09/0157 Permit Version: 101 Location: Station Road - Nlars Point 13 Authority: Environment Agency, Thames Region Abstraction: Public Water Supply: Potable Water Supply - Direct Abstraction Type: Water may be abstracted from a single point Source: Groundwater Daily Rate (m3): Not Supplied Yearly Rate (m3): Not Supplied Details: Not Supplied Authorised Start: 01 January Authorised End: 31 December Permit Start Date: 21st March 2003 Permit End Date: Not Supplied Positional Accuracy: Located by supplier to within 10m	A13NW (NW)	211	3	530480 190410
20	Water Abstractions Operator: Thames Water Utilities Ltd Licence Number: 29/38/09/0157 Permit Version: 100 Location: Station Road - Nlars Point 13 Authority: Environment Agency, Thames Region Abstraction: Public Water Supply: Potable Water Supply - Direct Abstraction Type: Water may be abstracted from a single point Source: Groundwater Daily Rate (m3): 275000 Yearly Rate (m3): 55000000 Details: Aggregated Volume From 35 Sites Authorised Start: 01 January Authorised End: 31 December Permit Start Date: 26th June 1995 Permit End Date: Not Supplied Positional Accuracy: Located by supplier to within 10m	A13NW (NW)	211	3	530480 190410
21	Water Abstractions Operator: Thames Water Utilities Ltd Licence Number: 29/38/09/0157 Permit Version: 104 Location: Hornsey Filter Beds - Nlars Point 14 Authority: Environment Agency, Thames Region Abstraction: Public Water Supply: Potable Water Supply - Direct Abstraction Type: Water may be abstracted from a single point Source: Groundwater Daily Rate (m3): Not Supplied Yearly Rate (m3): Not Supplied Details: Nlars Authorised Start: 01 April Authorised End: 31 March Permit Start Date: 23rd July 2013 Permit End Date: Not Supplied Positional Accuracy: Located by supplier to within 10m	A8NW (S)	234	3	530589 189752
21	Water Abstractions Operator: Thames Water Utilities Ltd Licence Number: 29/38/09/0157 Permit Version: 103 Location: Hornsey Filter Beds - Nlars Point 14 Authority: Environment Agency, Thames Region Abstraction: Public Water Supply: Potable Water Supply - Direct Abstraction Type: Water may be abstracted from a single point Source: Groundwater Daily Rate (m3): Not Supplied Yearly Rate (m3): Not Supplied Details: Not Supplied Authorised Start: 01 January Authorised End: 31 December Permit Start Date: 16th October 2007 Permit End Date: Not Supplied Positional Accuracy: Located by supplier to within 10m	A8NW (S)	236	3	530590 189750

Map ID	Details	Quadrant Reference (Compass Direction)	Estimated Distance From Site	Contact	NGR
21	Water Abstractions Operator: Thames Water Utilities Ltd Licence Number: 29/38/09/0157 Permit Version: 102 Location: Hornsey Filter Beds - Nlars Point 14 Authority: Environment Agency, Thames Region Abstraction: Public Water Supply: Potable Water Supply - Direct Abstraction Type: Water may be abstracted from a single point Source: Groundwater Daily Rate (m3): Not Supplied Yearly Rate (m3): Not Supplied Details: Not Supplied Authorised Start: 01 January Authorised End: 31 December Permit Start Date: 27th December 2006 Permit End Date: Not Supplied Positional Accuracy: Located by supplier to within 10m	A8NW (S)	236	3	530590 189750
21	Water Abstractions Operator: Thames Water Utilities Ltd Licence Number: 29/38/09/0157 Permit Version: 101 Location: Hornsey Filter Beds - Nlars Point 14 Authority: Environment Agency, Thames Region Abstraction: Public Water Supply: Potable Water Supply - Direct Abstraction Type: Water may be abstracted from a single point Source: Groundwater Daily Rate (m3): Not Supplied Yearly Rate (m3): Not Supplied Details: Not Supplied Authorised Start: 01 January Authorised End: 31 December Permit Start Date: 21st March 2003 Permit End Date: Not Supplied Positional Accuracy: Located by supplier to within 10m	A8NW (S)	236	3	530590 189750
21	Water Abstractions Operator: Thames Water Utilities Ltd Licence Number: 29/38/09/0157 Permit Version: 100 Location: Hornsey Filter Beds - Nlars Point 14 Authority: Environment Agency, Thames Region Abstraction: Public Water Supply: Potable Water Supply - Direct Abstraction Type: Water may be abstracted from a single point Source: Groundwater Daily Rate (m3): 275000 Yearly Rate (m3): 55000000 Details: Aggregated Volume From 35 Sites Authorised Start: 01 January Authorised End: 31 December Permit Start Date: 26th June 1995 Permit End Date: Not Supplied Positional Accuracy: Located by supplier to within 10m	A8NW (S)	236	3	530590 189750
22	Water Abstractions Operator: Thames Water Utilities Ltd Licence Number: 29/38/09/0157 Permit Version: 104 Location: Hornsey Sluice, Nlars Point 15 Authority: Environment Agency, Thames Region Abstraction: Public Water Supply: Potable Water Supply - Direct Abstraction Type: Water may be abstracted from a single point Source: Groundwater Daily Rate (m3): Not Supplied Yearly Rate (m3): Not Supplied Details: Nlars Authorised Start: 01 April Authorised End: 31 March Permit Start Date: 23rd July 2013 Permit End Date: Not Supplied Positional Accuracy: Located by supplier to within 10m	A8NE (S)	421	3	530690 189555

Map ID	Details	Quadrant Reference (Compass Direction)	Estimated Distance From Site	Contact	NGR
22	Water Abstractions Operator: Thames Water Utilities Ltd Licence Number: 29/38/09/0157 Permit Version: 103 Location: Hornsey Sluice, Nlars Point 15 Authority: Environment Agency, Thames Region Abstraction: Public Water Supply: Potable Water Supply - Direct Abstraction Type: Water may be abstracted from a single point Source: Groundwater Daily Rate (m3): Not Supplied Yearly Rate (m3): Not Supplied Details: Not Supplied Authorised Start: 01 January Authorised End: 31 December Permit Start Date: 16th October 2007 Permit End Date: Not Supplied Positional Accuracy: Located by supplier to within 10m	A8NE (S)	427	3	530700 189550
22	Water Abstractions Operator: Thames Water Utilities Ltd Licence Number: 29/38/09/0157 Permit Version: 102 Location: Hornsey Sluice, Nlars Point 15 Authority: Environment Agency, Thames Region Abstraction: Public Water Supply: Potable Water Supply - Direct Abstraction Type: Water may be abstracted from a single point Source: Groundwater Daily Rate (m3): Not Supplied Yearly Rate (m3): Not Supplied Details: Not Supplied Authorised Start: 01 January Authorised End: 31 December Permit Start Date: 27th December 2006 Permit End Date: Not Supplied Positional Accuracy: Located by supplier to within 10m	A8NE (S)	427	3	530700 189550
22	Water Abstractions Operator: Thames Water Utilities Ltd Licence Number: 29/38/09/0157 Permit Version: 101 Location: Hornsey Sluice, Nlars Point 15 Authority: Environment Agency, Thames Region Abstraction: Public Water Supply: Potable Water Supply - Direct Abstraction Type: Water may be abstracted from a single point Source: Groundwater Daily Rate (m3): Not Supplied Yearly Rate (m3): Not Supplied Details: Not Supplied Authorised Start: 01 January Authorised End: 31 December Permit Start Date: 21st March 2003 Permit End Date: Not Supplied Positional Accuracy: Located by supplier to within 10m	A8NE (S)	427	3	530700 189550
22	Water Abstractions Operator: Thames Water Utilities Ltd Licence Number: 29/38/09/0157 Permit Version: 100 Location: Hornsey Sluice, Nlars Point 15 Authority: Environment Agency, Thames Region Abstraction: Public Water Supply: Potable Water Supply - Direct Abstraction Type: Water may be abstracted from a single point Source: Groundwater Daily Rate (m3): 275000 Yearly Rate (m3): 55000000 Details: Aggregated Volume From 35 Sites Authorised Start: 01 January Authorised End: 31 December Permit Start Date: 26th June 1995 Permit End Date: Not Supplied Positional Accuracy: Located by supplier to within 100m	A8NE (S)	427	3	530700 189550

Map ID	Details	Quadrant Reference (Compass Direction)	Estimated Distance From Site	Contact	NGR
23	Water Abstractions Operator: Thames Water Utilities Ltd Licence Number: 29/38/09/0110 Permit Version: Not Supplied Location: Campsbourne Well, HORNSEY Authority: Environment Agency, Thames Region Abstraction: Public Water Supply Abstraction Type: Not Supplied Source: Groundwater Daily Rate (m3): 3978 Yearly Rate (m3): 829645 Details: Chalk (Undifferentiated) Authorised Start: Not Supplied Authorised End: Not Supplied Permit Start Date: Not Supplied Permit End Date: Not Supplied Positional Accuracy: Located by supplier to within 100m	A8NW (S)	501	3	530500 189500
24	Water Abstractions Operator: Thames Water Utilities Ltd Licence Number: 29/38/09/0157 Permit Version: 104 Location: Hornsey Gatehouse - Nlars Point 16 Authority: Environment Agency, Thames Region Abstraction: Public Water Supply: Potable Water Supply - Direct Abstraction Type: Water may be abstracted from a single point Source: Groundwater Daily Rate (m3): Not Supplied Yearly Rate (m3): Not Supplied Details: Nlars Authorised Start: 01 April Authorised End: 31 March Permit Start Date: 23rd July 2013 Permit End Date: Not Supplied Positional Accuracy: Located by supplier to within 10m	A8SE (S)	591	3	530784 189397
24	Water Abstractions Operator: Thames Water Utilities Ltd Licence Number: 29/38/09/0157 Permit Version: 103 Location: Hornsey Gatehouse - Nlars Point 16 Authority: Environment Agency, Thames Region Abstraction: Public Water Supply: Potable Water Supply - Direct Abstraction Type: Water may be abstracted from a single point Source: Groundwater Daily Rate (m3): Not Supplied Yearly Rate (m3): Not Supplied Details: Not Supplied Authorised Start: 01 January Authorised End: 31 December Permit Start Date: 16th October 2007 Permit End Date: Not Supplied Positional Accuracy: Located by supplier to within 10m	A8SE (S)	597	3	530780 189390
24	Water Abstractions Operator: Thames Water Utilities Ltd Licence Number: 29/38/09/0157 Permit Version: 102 Location: Hornsey Gatehouse - Nlars Point 16 Authority: Environment Agency, Thames Region Abstraction: Public Water Supply: Potable Water Supply - Direct Abstraction Type: Water may be abstracted from a single point Source: Groundwater Daily Rate (m3): Not Supplied Yearly Rate (m3): Not Supplied Details: Not Supplied Authorised Start: 01 January Authorised End: 31 December Permit Start Date: 27th December 2006 Permit End Date: Not Supplied Positional Accuracy: Located by supplier to within 10m	A8SE (S)	597	3	530780 189390

Map ID	Details	Quadrant Reference (Compass Direction)	Estimated Distance From Site	Contact	NGR
24	Water Abstractions Operator: Thames Water Utilities Ltd Licence Number: 29/38/09/0157 Permit Version: 101 Location: Hornsey Gatehouse - Nlars Point 16 Authority: Environment Agency, Thames Region Abstraction: Public Water Supply: Potable Water Supply - Direct Abstraction Type: Water may be abstracted from a single point Source: Groundwater Daily Rate (m3): Not Supplied Yearly Rate (m3): Not Supplied Details: Not Supplied Authorised Start: 01 January Authorised End: 31 December Permit Start Date: 21st March 2003 Permit End Date: Not Supplied Positional Accuracy: Located by supplier to within 10m	A8SE (S)	597	3	530780 189390
24	Water Abstractions Operator: Thames Water Utilities Ltd Licence Number: 29/38/09/0157 Permit Version: 100 Location: Hornsey Gatehouse - Nlars Point 16 Authority: Environment Agency, Thames Region Abstraction: Public Water Supply: Potable Water Supply - Direct Abstraction Type: Water may be abstracted from a single point Source: Groundwater Daily Rate (m3): 275000 Yearly Rate (m3): 55000000 Details: Aggregated Volume From 35 Sites Authorised Start: 01 January Authorised End: 31 December Permit Start Date: 26th June 1995 Permit End Date: Not Supplied Positional Accuracy: Located by supplier to within 10m	A8SE (S)	597	3	530780 189390
	Water Abstractions Operator: Thames Water Utilities Ltd Licence Number: 29/38/09/0157 Permit Version: 103 Location: Myddleton Road - Nlars Point 12 Authority: Environment Agency, Thames Region Abstraction: Public Water Supply: Potable Water Supply - Direct Abstraction Type: Water may be abstracted from a single point Source: Groundwater Daily Rate (m3): Not Supplied Yearly Rate (m3): Not Supplied Details: Not Supplied Authorised Start: 01 January Authorised End: 31 December Permit Start Date: 16th October 2007 Permit End Date: Not Supplied Positional Accuracy: Located by supplier to within 10m	A23SW (N)	1217	3	530560 191430
	Water Abstractions Operator: Thames Water Utilities Ltd Licence Number: 29/38/09/0157 Permit Version: 102 Location: Myddleton Road - Nlars Point 12 Authority: Environment Agency, Thames Region Abstraction: Public Water Supply: Potable Water Supply - Direct Abstraction Type: Water may be abstracted from a single point Source: Groundwater Daily Rate (m3): Not Supplied Yearly Rate (m3): Not Supplied Details: Not Supplied Authorised Start: 01 January Authorised End: 31 December Permit Start Date: 27th December 2006 Permit End Date: Not Supplied Positional Accuracy: Located by supplier to within 10m	A23SW (N)	1217	3	530560 191430

Map ID	Details	Quadrant Reference (Compass Direction)	Estimated Distance From Site	Contact	NGR
	Water Abstractions Operator: Thames Water Utilities Ltd Licence Number: 29/38/09/0157 Permit Version: 101 Location: Myddleton Road - Nlars Point 12 Authority: Environment Agency, Thames Region Abstraction: Public Water Supply: Potable Water Supply - Direct Abstraction Type: Water may be abstracted from a single point Source: Groundwater Daily Rate (m3): Not Supplied Yearly Rate (m3): Not Supplied Details: Not Supplied Authorised Start: 01 January Authorised End: 31 December Permit Start Date: 21st March 2003 Permit End Date: Not Supplied Positional Accuracy: Located by supplier to within 10m	A23SW (N)	1217	3	530560 191430
	Water Abstractions Operator: Thames Water Utilities Ltd Licence Number: 29/38/09/0157 Permit Version: 100 Location: Myddleton Road - Nlars Point 12 Authority: Environment Agency, Thames Region Abstraction: Public Water Supply: Potable Water Supply - Direct Abstraction Type: Water may be abstracted from a single point Source: Groundwater Daily Rate (m3): 275000 Yearly Rate (m3): 55000000 Details: Aggregated Volume From 35 Sites Authorised Start: 01 January Authorised End: 31 December Permit Start Date: 26th June 1995 Permit End Date: Not Supplied Positional Accuracy: Located by supplier to within 10m	A23SW (N)	1217	3	530560 191430
	Water Abstractions Operator: Thames Water Utilities Ltd Licence Number: 29/38/09/0157 Permit Version: 104 Location: Myddleton Road - Nlars Point 12 Authority: Environment Agency, Thames Region Abstraction: Public Water Supply: Potable Water Supply - Direct Abstraction Type: Water may be abstracted from a single point Source: Groundwater Daily Rate (m3): Not Supplied Yearly Rate (m3): Not Supplied Details: Nlars Authorised Start: 01 April Authorised End: 31 March Permit Start Date: 23rd July 2013 Permit End Date: Not Supplied Positional Accuracy: Located by supplier to within 10m	A23NW (N)	1234	3	530560 191447
	Water Abstractions Operator: Thames Water Utilities Ltd Licence Number: 29/38/09/0157 Permit Version: 103 Location: Whittington Road - Nlars Point 11 Authority: Environment Agency, Thames Region Abstraction: Public Water Supply: Potable Water Supply - Direct Abstraction Type: Water may be abstracted from a single point Source: Groundwater Daily Rate (m3): Not Supplied Yearly Rate (m3): Not Supplied Details: Not Supplied Authorised Start: 01 January Authorised End: 31 December Permit Start Date: 16th October 2007 Permit End Date: Not Supplied Positional Accuracy: Located by supplier to within 10m	A23NW (N)	1517	3	530600 191730

Map ID	Details	Quadrant Reference (Compass Direction)	Estimated Distance From Site	Contact	NGR
	Water Abstractions Operator: Thames Water Utilities Ltd Licence Number: 29/38/09/0157 Permit Version: 102 Location: Whittington Road - Nlars Point 11 Authority: Environment Agency, Thames Region Abstraction: Public Water Supply: Potable Water Supply - Direct Abstraction Type: Water may be abstracted from a single point Source: Groundwater Daily Rate (m3): Not Supplied Yearly Rate (m3): Not Supplied Details: Not Supplied Authorised Start: 01 January Authorised End: 31 December Permit Start Date: 27th December 2006 Permit End Date: Not Supplied Positional Accuracy: Located by supplier to within 10m	A23NW (N)	1517	3	530600 191730
	Water Abstractions Operator: Thames Water Utilities Ltd Licence Number: 29/38/09/0157 Permit Version: 101 Location: Whittington Road - Nlars Point 11 Authority: Environment Agency, Thames Region Abstraction: Public Water Supply: Potable Water Supply - Direct Abstraction Type: Water may be abstracted from a single point Source: Groundwater Daily Rate (m3): Not Supplied Yearly Rate (m3): Not Supplied Details: Not Supplied Authorised Start: 01 January Authorised End: 31 December Permit Start Date: 21st March 2003 Permit End Date: Not Supplied Positional Accuracy: Located by supplier to within 10m	A23NW (N)	1517	3	530600 191730
	Water Abstractions Operator: Thames Water Utilities Ltd Licence Number: 29/38/09/0157 Permit Version: 100 Location: Whittington Road - Nlars Point 11 Authority: Environment Agency, Thames Region Abstraction: Public Water Supply: Potable Water Supply - Direct Abstraction Type: Water may be abstracted from a single point Source: Groundwater Daily Rate (m3): Not Supplied Yearly Rate (m3): Not Supplied Details: Not Supplied Authorised Start: 01 January Authorised End: 31 December Permit Start Date: 26th June 1995 Permit End Date: Not Supplied Positional Accuracy: Located by supplier to within 10m	A23NW (N)	1517	3	530600 191730
	Water Abstractions Operator: Thames Water Utilities Ltd Licence Number: 29/38/09/0157 Permit Version: 104 Location: Whittington Road - Nlars Point 11 Authority: Environment Agency, Thames Region Abstraction: Public Water Supply: Potable Water Supply - Direct Abstraction Type: Water may be abstracted from a single point Source: Groundwater Daily Rate (m3): Not Supplied Yearly Rate (m3): Not Supplied Details: Nlars Authorised Start: 01 April Authorised End: 31 March Permit Start Date: 23rd July 2013 Permit End Date: Not Supplied Positional Accuracy: Located by supplier to within 10m	A23NW (N)	1521	3	530594 191734

Map ID	Details	Quadrant Reference (Compass Direction)	Estimated Distance From Site	Contact	NGR
	Water Abstractions Operator: Muswell Hill Golf Club Licence Number: Th/038/0009/044 Permit Version: 1 Location: Borehole - Confined Chalk At Muswell Hill Golf Club Authority: Environment Agency, Thames Region Abstraction: Golf Courses: Spray Irrigation - Direct Abstraction Type: Water may be abstracted from a single point Source: Groundwater Daily Rate (m3): Not Supplied Yearly Rate (m3): Not Supplied Details: Muswell Hill Golf Club, London Authorised Start: 01 April Authorised End: 31 March Permit Start Date: 30th October 2014 Permit End Date: Not Supplied Positional Accuracy: Located by supplier to within 10m	A16NW (NW)	1611	3	529066 190897
	Water Abstractions Operator: Thames Water Utilities Ltd Licence Number: 29/38/09/0157 Permit Version: 103 Location: Bowes Road, Enfield - Nlars Point 44 Authority: Environment Agency, Thames Region Abstraction: Public Water Supply: Potable Water Supply - Direct Abstraction Type: Water may be abstracted from a single point Source: Groundwater Daily Rate (m3): Not Supplied Yearly Rate (m3): Not Supplied Details: Not Supplied Authorised Start: 01 January Authorised End: 31 December Permit Start Date: 16th October 2007 Permit End Date: Not Supplied Positional Accuracy: Located by supplier to within 10m	(N)	1938	3	530660 192150
	Water Abstractions Operator: Thames Water Utilities Ltd Licence Number: 29/38/09/0157 Permit Version: 102 Location: Bowes Road, Enfield - Nlars Point 44 Authority: Environment Agency, Thames Region Abstraction: Public Water Supply: Potable Water Supply - Direct Abstraction Type: Water may be abstracted from a single point Source: Groundwater Daily Rate (m3): Not Supplied Yearly Rate (m3): Not Supplied Details: Not Supplied Authorised Start: 01 January Authorised End: 31 December Permit Start Date: 27th December 2006 Permit End Date: Not Supplied Positional Accuracy: Located by supplier to within 10m	(N)	1938	3	530660 192150
	Water Abstractions Operator: Thames Water Utilities Ltd Licence Number: 29/38/09/0157 Permit Version: 104 Location: Bowes Road, Enfield - Nlars Point 44 Authority: Environment Agency, Thames Region Abstraction: Public Water Supply: Potable Water Supply - Direct Abstraction Type: Water may be abstracted from a single point Source: Groundwater Daily Rate (m3): Not Supplied Yearly Rate (m3): Not Supplied Details: Nlars Authorised Start: 01 April Authorised End: 31 March Permit Start Date: 23rd July 2013 Permit End Date: Not Supplied Positional Accuracy: Located by supplier to within 10m	(N)	1960	3	530663 192172

Map ID	Details	Quadrant Reference (Compass Direction)	Estimated Distance From Site	Contact	NGR
	Water Abstractions Operator: Thames Water Utilities Ltd Licence Number: 29/38/09/0152D Permit Version: Not Supplied Location: Bowes Road, PALMERS GREEN Authority: Environment Agency, Thames Region Abstraction: Public Water Supply Abstraction Type: Not Supplied Source: Groundwater Daily Rate (m3): 10000 Yearly Rate (m3): 1 Details: Also Artificial Recharge. Annual Total Aggregated To Another Licence; Licence Status: Expired Authorised Start: Not Supplied Authorised End: Not Supplied Permit Start Date: Not Supplied Permit End Date: Not Supplied Positional Accuracy: Located by supplier to within 100m	(N)	1988	3	530700 192200
	Groundwater Vulnerability Soil Classification: Not classified Map Sheet: Sheet 40 Thames Estuary Scale: 1:100,000	A13NE (N)	0	3	530665 190114
	Drift Deposits None				
	Bedrock Aquifer Designations Aquifer Designation: Unproductive Strata	A13NE (N)	0	2	530665 190114
	Bedrock Aquifer Designations Aquifer Designation: Unproductive Strata	A13SE (S)	0	2	530665 190000
	Superficial Aquifer Designations No Data Available				
25	Source Protection Zones Name: Various Source: Environment Agency, Head Office Reference: Not Supplied Type: Zone II (Outer Protection Zone): Either 25% of the source area or a 400 day travel time whichever is greater.	A13NE (N)	0	3	530665 190114
26	Source Protection Zones Name: Various Source: Environment Agency, Head Office Reference: Not Supplied Type: Zone I (Inner Protection Zone): Travel time of 50 days or less to the groundwater source.	A13NE (N)	0	3	530665 190114
27	Source Protection Zones Name: Station Road Source: Environment Agency, Head Office Reference: Th266 Type: Groundwater Source	A13NW (NW)	211	3	530480 190410
28	Source Protection Zones Name: Hornsey Filter Beds Source: Environment Agency, Head Office Reference: Th246 Type: Groundwater Source	A13SW (S)	226	3	530590 189760
29	Source Protection Zones Name: Hornsey Sluice Source: Environment Agency, Head Office Reference: Th250 Type: Groundwater Source	A8NE (S)	427	3	530700 189550
30	Source Protection Zones Name: Hornsey Gatehouse Source: Environment Agency, Head Office Reference: Th249 Type: Groundwater Source	A8SE (S)	597	3	530780 189390
31	Source Protection Zones Name: Various Source: Environment Agency, Head Office Reference: Not Supplied Type: Zone I (Inner Protection Zone): Travel time of 50 days or less to the groundwater source.	A23SW (N)	921	3	530605 191135

Map ID	Details	Quadrant Reference (Compass Direction)	Estimated Distance From Site	Contact	NGR
	Extreme Flooding from Rivers or Sea without Defences None				
	Flooding from Rivers or Sea without Defences None				
	Areas Benefiting from Flood Defences None				
	Flood Water Storage Areas None				
	Flood Defences None				
32	Detailed River Network Lines River Type: Secondary River River Name: New River Hydrographic Area: D006 River Flow Type: Primary Flow Path River Surface Level: Above Surface Drain Feature: Not a Drain Flood Risk: Other Rivers Management Status: Water Course: Not Supplied Name: Water Course: Not Supplied Reference:	A13SW (SW)	110	3	530476 190019
33	Detailed River Network Lines River Type: Lake/Reservoir River Name: Not Supplied Hydrographic Area: D006 River Flow Type: Primary Flow Path River Surface Level: Surface Drain Feature: Not a Drain Flood Risk: Other Rivers Management Status: Water Course: Not Supplied Name: Water Course: Not Supplied Reference:	A13NW (W)	116	3	530413 190144
34	Detailed River Network Lines River Type: Extended Culvert (greater than 50m) River Name: New River Hydrographic Area: D006 River Flow Type: Primary Flow Path River Surface Level: Below Surface Drain Feature: Not a Drain Flood Risk: Currently Undefined Management Status: Water Course: Moselle Brook Name: Water Course: 53MB Reference:	A13SE (SE)	120	3	530886 189959
35	Detailed River Network Lines River Type: Extended Culvert (greater than 50m) River Name: Not Supplied Hydrographic Area: D006 River Flow Type: Primary Flow Path River Surface Level: Below Surface Drain Feature: Not a Drain Flood Risk: Other Rivers Management Status: Water Course: Not Supplied Name: Water Course: Not Supplied Reference:	A13NW (NW)	129	3	530397 190244

Map ID	Details	Quadrant Reference (Compass Direction)	Estimated Distance From Site	Contact	NGR
36	Detailed River Network Lines River Type: Secondary River River Name: New River Hydrographic Area: D006 River Flow Type: Primary Flow Path River Surface Level: Surface Drain Feature: Not a Drain Flood Risk: Other Rivers Management Status: Water Course: Not Supplied Name: Water Course: Not Supplied Reference:	A13NW (NW)	166	3	530447 190347
37	Detailed River Network Lines River Type: Extended Culvert (greater than 50m) River Name: Not Supplied Hydrographic Area: D006 River Flow Type: Primary Flow Path River Surface Level: Below Surface Drain Feature: Not a Drain Flood Risk: Other Rivers Management Status: Water Course: Not Supplied Name: Water Course: Not Supplied Reference:	A13NW (NW)	231	3	530470 190428
38	Detailed River Network Offline Drainage River Type: Tertiary River Hydrographic Area: D006	A13NW (W)	159	3	530350 190149
39	Detailed River Network Offline Drainage River Type: Tertiary River Hydrographic Area: D006	A12NE (W)	241	3	530283 190138
40	Detailed River Network Offline Drainage River Type: Tertiary River Hydrographic Area: D006	A12NE (W)	266	3	530252 190163
41	Detailed River Network Offline Drainage River Type: Tertiary River Hydrographic Area: D006	A12NE (W)	296	3	530221 190185

Map ID	Details	Quadrant Reference (Compass Direction)	Estimated Distance From Site	Contact	NGR
42	Licensed Waste Management Facilities (Locations) Licence Number: 80346 Location: 143 Station Road , Wood Green, London, N22 4ST Operator Name: Field & Palmer Ltd Operator Location: Not Supplied Authority: Environment Agency - Thames Region, North East Area Site Category: Household, Commercial And Industrial Transfer Stations Licence Status: Surrendered Issued: 22nd March 1996 Last Modified: Not Supplied Expires: Not Supplied Suspended: Not Supplied Revoked: Not Supplied Surrendered: 30th March 2001 IPPC Reference: Not Supplied Positional Accuracy: Located by supplier to within 10m	A13NW (NW)	164	3	530415 190326
42	Licensed Waste Management Facilities (Locations) Licence Number: 80356 Location: 143 Station Road , Wood Green, London, N22 7ST Operator Name: Barnet Skips & Recycling Ltd Operator Location: Not Supplied Authority: Environment Agency - Thames Region, North East Area Site Category: Household, Commercial And Industrial Transfer Stations Licence Status: Expired Issued: 29th January 1999 Last Modified: Not Supplied Expires: 9th October 2001 Suspended: Not Supplied Revoked: Not Supplied Surrendered: Not Supplied IPPC Reference: Not Supplied Positional Accuracy: Located by supplier to within 10m	A13NW (NW)	173	3	530420 190340
43	Licensed Waste Management Facilities (Locations) Licence Number: 401063 Location: Wood Green, Western Road, Haringey, London, N22 6UG Operator Name: LondonWaste Ltd Operator Location: Not Supplied Authority: Environment Agency - Thames Region, North East Area Site Category: Non-hazardous & hazardous HWA Site Licence Status: Issued Issued: 25th February 2014 Last Modified: Not Supplied Expires: Not Supplied Suspended: Not Supplied Revoked: Not Supplied Surrendered: Not Supplied IPPC Reference: Not Supplied Positional Accuracy: Located by supplier to within 10m	A13SE (S)	250	3	530795 189762
44	Licensed Waste Management Facilities (Locations) Licence Number: 80721 Location: 36 High Street , Hornsey, London, N8 7QB Operator Name: LondonWaste Ltd Operator Location: Not Supplied Authority: Environment Agency - Thames Region, North East Area Site Category: Household Waste Amenity Sites Licence Status: Surrendered Issued: 14th October 2005 Last Modified: Not Supplied Expires: Not Supplied Suspended: Not Supplied Revoked: Not Supplied Surrendered: 21st October 2014 IPPC Reference: Not Supplied Positional Accuracy: Located by supplier to within 10m	A8SW (S)	571	3	530554 189414
	Local Authority Landfill Coverage Name: London Borough of Haringey - Has supplied landfill data		0	5	530665 190114
45	Potentially Infilled Land (Water) Use: Unknown Filled Ground (Pond, marsh, river, stream, dock etc) Date of Mapping: 1896	A13NW (NW)	125	-	530420 190276
46	Potentially Infilled Land (Water) Use: Unknown Filled Ground (Pond, marsh, river, stream, dock etc) Date of Mapping: 1876	A13NE (N)	183	-	530712 190394
47	Potentially Infilled Land (Water) Use: Unknown Filled Ground (Pond, marsh, river, stream, dock etc) Date of Mapping: 1920	A14NW (E)	409	-	531183 190298

Map ID	Details	Quadrant Reference (Compass Direction)	Estimated Distance From Site	Contact	NGR
48	Potentially Infilled Land (Water) Use: Unknown Filled Ground (Pond, marsh, river, stream, dock etc) Date of Mapping: 1876	A19SE (NE)	765	-	531488 190491
49	Potentially Infilled Land (Water) Use: Unknown Filled Ground (Pond, marsh, river, stream, dock etc) Date of Mapping: 1896	A12NW (W)	783	-	529754 190375
50	Potentially Infilled Land (Water) Use: Unknown Filled Ground (Pond, marsh, river, stream, dock etc) Date of Mapping: 1896	A14SE (E)	841	-	531636 190081
51	Potentially Infilled Land (Water) Use: Unknown Filled Ground (Pond, marsh, river, stream, dock etc) Date of Mapping: 1920	A19SE (NE)	842	-	531549 190542
52	Potentially Infilled Land (Water) Use: Unknown Filled Ground (Pond, marsh, river, stream, dock etc) Date of Mapping: 1876	A9SW (SE)	905	-	531116 189188
53	Potentially Infilled Land (Water) Use: Unknown Filled Ground (Pond, marsh, river, stream, dock etc) Date of Mapping: 1896	A7SE (SW)	974	-	530084 189189
54	Registered Waste Transfer Sites Licence Holder: N.L.W.A. Licence Reference: CR/028 Site Location: Western Road, WOOD GREEN, London, N22 Operator Location: Camden Town Hall, Euston Road, CAMDEN, London, NW1 2RU Authority: Environment Agency - Thames Region, North East Area Site Category: Civic Amenity Max Input Rate: Very Small (Less than 10,000 tonnes per year) Waste Source: No known restriction on source of waste Restrictions: Licence Status: Licence lapsed/cancelled/defunct/not applicable/surrenderedCancelled Dated: Not Supplied Preceded By: Not Given Licence: Superseded By: Not Given Licence: Positional Accuracy: Manually positioned to the road within the address or location Boundary Quality: Not Supplied Authorised Waste: Civic Amenity/Refuse Amenity Waste	A13NW (W)	0	3	530600 190100
55	Registered Waste Transfer Sites Licence Holder: Barnet Skips & Recycling Ltd Licence Reference: WML80356 Site Location: Unit 2 Station Road, 143 Station Road, Wood Green, London, N22 4st Operator Location: 22 St Albans Road, Codicote, HITCHIN, Hertfordshire, SG4 8UT Authority: Environment Agency - Thames Region, North East Area Site Category: Transfer Max Input Rate: Small (Equal to or greater than 10,000 and less than 25,000 tonnes per year) Waste Source: No known restriction on source of waste Restrictions: Licence Status: Licence suspendedSuspended Dated: 29th January 1999 Preceded By: Not Given Licence: Superseded By: Not Given Licence: Positional Accuracy: Located by supplier to within 100m Boundary Quality: Not Supplied Authorised Waste: Electric Cable & Wire Empty Used Containers Lwra Cat. A Inert Waste Lwra Cat. Bi General Non-Putrescible Waste Maximum Storage In Licence Rubber & Latex (Including Tyres) Prohibited Waste: Leather Processing Waste Liquid Wastes Metal Swarf/Dusts/Particulates Poisonous, Noxious, Polluting Wastes Pulverised Fuel Ash/Vanadium Contaminated Ash Sludge Wastes Special Waste (As In Epa 1990:S62 Of 1996 Regs) Toxic Metal Slags Waste Not Otherwise Specified	A13NW (NW)	173	3	530420 190340

Map ID	Details	Quadrant Reference (Compass Direction)	Estimated Distance From Site	Contact	NGR
55	Registered Waste Transfer Sites Licence Holder: Field & Palmer Ltd Licence Reference: DL097 Site Location: BR Goods Yard at Station Road, WOOD GREEN, London, N22 Operator Location: 143 Station Road, Wood Green, HARINGEY, London, N22 4ST Authority: Environment Agency - Thames Region, North East Area Site Category: Transfer Max Input Rate: Medium (Equal to or greater than 25,000 and less than 75,000 tonnes per year) Waste Source: No known restriction on source of waste Restrictions: Licence Status: Licence has completion certificateSurrendered Dated: 22nd March 1996 Preceded By: DL097 Licence: Superseded By: Not Given Licence: Positional Accuracy: Manually positioned to the address or location Boundary Quality: Not Supplied Authorised Waste: Lwra Cat. A = Inert Wastes Lwra Cat. Bi Gen.Non-Putresc Max.Waste Permitted By Licence Unsorted Scrap Metal Prohibited Waste: Clinical - As In Coll/Disp.Reggs Of '88 Liquid Wastes Sludge Wastes Spec.Waste (Epa'90:S62/1996 Regs) Waste N.O.S.	A13NW (NW)	214	3	530390 190370
55	Registered Waste Transfer Sites Licence Holder: Field & Palmer Ltd Licence Reference: DL097 Site Location: BR Goods Yard at Station Road, WOOD GREEN, London, N22 Operator Location: 143 Station Road, Wood Green, HARINGEY, London, N22 4ST Authority: Environment Agency - Thames Region, North East Area Site Category: Transfer Max Input Rate: Very Small (Less than 10,000 tonnes per year) Waste Source: No known restriction on source of waste Restrictions: Licence Status: Record supersededSuperseded Dated: 1st April 1982 Preceded By: Not Given Licence: Superseded By: DL097 Licence: Positional Accuracy: Manually positioned to the address or location Boundary Quality: Not Supplied Authorised Waste: Construction Ind. Wastes Prohibited Waste: Clinical Waste - Clause 2 & 4 Hsc 1982 Notifiable Wastes Putrescible Waste Special Wastes	A13NW (NW)	214	3	530390 190370
56	Registered Waste Treatment or Disposal Sites Licence Holder: Winters Haulage Ltd Licence Reference: WIN046 Site Location: Unit 1 Rail Sidings, 143 Station Road, WOOD GREEN, London, N22 4SU Operator Location: British Rail Sidings, Oakleigh Road South, SOUTHGATE, London, N11 1HJ Authority: Environment Agency - Thames Region, North East Area Site Category: Treatment Max Input Rate: Medium (Equal to or greater than 25,000 and less than 75,000 tonnes per year) Waste Source: No known restriction on source of waste Restrictions: Licence Status: Licence has completion certificateSurrendered Dated: 1st April 1998 Preceded By: Not Given Licence: Superseded By: Not Given Licence: Positional Accuracy: Manually positioned to the road within the address or location Boundary Quality: Not Supplied Authorised Waste: Lwra Cat. A = Inert Wastes Max.Storage In Licence Prohibited Waste: Liquid Wastes Sludge Wastes Waste N.O.S.	A18SW (NW)	295	3	530350 190440

Map ID	Details	Quadrant Reference (Compass Direction)	Estimated Distance From Site	Contact	NGR
57	Control of Major Accident Hazards Sites (COMAH) Name: National Grid Gas Plc Location: Hornsey Holder Station, Clarendon Road, Hornsey, Greater London, N8 0DJ Reference: Not Supplied Type: Lower Tier Status: Active Positional Accuracy: Manually positioned to the address or location	A13SE (SE)	128	6	530846 189920
57	Control of Major Accident Hazards Sites (COMAH) Name: Transco Plc Location: Clarendon Road, Hornsby, LONDON, N8 0DJ Reference: 1028738 Type: Lower Tier Status: Active Positional Accuracy: Manually positioned to the address or location	A13SE (SE)	169	6	530843 189873
58	Notification of Installations Handling Hazardous Substances (NIHHS) Name: Transco Location: Hornsey Holder Station, Clarendon Road, Hornsey, LONDON, N8 0DJ Status: Not Active Positional Accuracy: Manually positioned to the address or location	A13SE (SE)	174	6	530843 189868
59	Planning Hazardous Substance Consents Name: British Gas Plc Location: Hornsey Holder Station, Clarendon Road, HARINGEY, Greater London, N8 0DJ Authority: London Borough of Haringey Application Ref: Hgy/1992/1294 Hazardous Substance: Liquefied extremely flammable gas (including LPG) and natural gas (whether liquefied or not) Maximum Quantity: 0 Application date: 19th November 1992 Decision: New application granted conditionally Positional Accuracy: Manually positioned to the address or location	A13SE (SE)	189	7	530830 189845
59	Planning Hazardous Substance Consents Name: Bg Transco Plc Location: Hornsey Depot & Holder Station, Clarendon Road, Haringey, Greater London, N8 0dj Authority: London Borough of Haringey Application Ref: Hgy/2000/0385 Hazardous Substance: Liquefied extremely flammable gas (including LPG) and natural gas (whether liquefied or not) Maximum Quantity: 84.51 Application date: 29th March 2000 Decision: New application granted conditionally Positional Accuracy: Manually positioned to the address or location	A13SE (SE)	192	7	530827 189840

Map ID	Details	Quadrant Reference (Compass Direction)	Estimated Distance From Site	Contact	NGR
	BGS 1:625,000 Solid Geology Description: Thames Group	A13NE (N)	0	2	530665 190114
	BGS Estimated Soil Chemistry No data available				
	BGS Measured Urban Soil Chemistry Source: British Geological Survey, National Geoscience Information Service Grid: 530768, 190310 Soil Sample Type: Topsoil Sample Area: London Arsenic Measured 28.00 mg/kg Concentration: Cadmium Measured 1.00 mg/kg Concentration: Chromium Measured 98.10 mg/kg Concentration: Lead Measured 429.80 mg/kg Concentration: Nickel Measured 49.90 mg/kg Concentration:	A13NE (NE)	108	2	530768 190310
	BGS Measured Urban Soil Chemistry Source: British Geological Survey, National Geoscience Information Service Grid: 530254, 190281 Soil Sample Type: Topsoil Sample Area: London Arsenic Measured 1.20 mg/kg Concentration: Cadmium Measured 0.50 mg/kg Concentration: Chromium Measured 128.40 mg/kg Concentration: Lead Measured 10000.00 mg/kg Concentration: Nickel Measured 38.60 mg/kg Concentration:	A12NE (W)	276	2	530254 190281
	BGS Measured Urban Soil Chemistry Source: British Geological Survey, National Geoscience Information Service Grid: 530872, 189660 Soil Sample Type: Topsoil Sample Area: London Arsenic Measured 17.60 mg/kg Concentration: Cadmium Measured 0.60 mg/kg Concentration: Chromium Measured 49.70 mg/kg Concentration: Lead Measured 216.00 mg/kg Concentration: Nickel Measured 20.90 mg/kg Concentration:	A8NE (SE)	375	2	530872 189660
	BGS Measured Urban Soil Chemistry Source: British Geological Survey, National Geoscience Information Service Grid: 530249, 189795 Soil Sample Type: Topsoil Sample Area: London Arsenic Measured 35.30 mg/kg Concentration: Cadmium Measured 0.70 mg/kg Concentration: Chromium Measured 96.40 mg/kg Concentration: Lead Measured 672.00 mg/kg Concentration: Nickel Measured 52.60 mg/kg Concentration:	A12SE (SW)	429	2	530249 189795

Map ID	Details	Quadrant Reference (Compass Direction)	Estimated Distance From Site	Contact	NGR
	BGS Measured Urban Soil Chemistry Source: British Geological Survey, National Geoscience Information Service Grid: 531227, 190219 Soil Sample Type: Topsoil Sample Area: London Arsenic Measured 17.60 mg/kg Concentration: Cadmium Measured 0.40 mg/kg Concentration: Chromium Measured 77.20 mg/kg Concentration: Lead Measured 380.00 mg/kg Concentration: Nickel Measured 29.60 mg/kg Concentration:	A14NW (E)	434	2	531227 190219
	BGS Measured Urban Soil Chemistry Source: British Geological Survey, National Geoscience Information Service Grid: 531219, 189757 Soil Sample Type: Topsoil Sample Area: London Arsenic Measured 59.20 mg/kg Concentration: Cadmium Measured 0.90 mg/kg Concentration: Chromium Measured 74.50 mg/kg Concentration: Lead Measured 738.70 mg/kg Concentration: Nickel Measured 43.70 mg/kg Concentration:	A14SW (SE)	508	2	531219 189757
	BGS Measured Urban Soil Chemistry Source: British Geological Survey, National Geoscience Information Service Grid: 530745, 190791 Soil Sample Type: Topsoil Sample Area: London Arsenic Measured 23.10 mg/kg Concentration: Cadmium Measured 1.00 mg/kg Concentration: Chromium Measured 79.10 mg/kg Concentration: Lead Measured 358.10 mg/kg Concentration: Nickel Measured 31.90 mg/kg Concentration:	A18NE (N)	581	2	530745 190791
	BGS Measured Urban Soil Chemistry Source: British Geological Survey, National Geoscience Information Service Grid: 530738, 189275 Soil Sample Type: Topsoil Sample Area: London Arsenic Measured 26.60 mg/kg Concentration: Cadmium Measured 1.50 mg/kg Concentration: Chromium Measured 76.70 mg/kg Concentration: Lead Measured 720.90 mg/kg Concentration: Nickel Measured 34.10 mg/kg Concentration:	A8SE (S)	704	2	530738 189275
	BGS Measured Urban Soil Chemistry Source: British Geological Survey, National Geoscience Information Service Grid: 530361, 190893 Soil Sample Type: Topsoil Sample Area: London Arsenic Measured 21.70 mg/kg Concentration: Cadmium Measured 1.10 mg/kg Concentration: Chromium Measured 85.80 mg/kg Concentration: Lead Measured 399.00 mg/kg Concentration: Nickel Measured 37.00 mg/kg Concentration:	A18NW (N)	707	2	530361 190893

Map ID	Details	Quadrant Reference (Compass Direction)	Estimated Distance From Site	Contact	NGR
	BGS Measured Urban Soil Chemistry Source: British Geological Survey, National Geoscience Information Service Grid: 529751, 190316 Soil Sample Type: Topsoil Sample Area: London Arsenic Measured 91.60 mg/kg Concentration: Cadmium Measured 1.70 mg/kg Concentration: Chromium Measured 117.00 mg/kg Concentration: Lead Measured 1349.80 mg/kg Concentration: Nickel Measured 97.90 mg/kg Concentration:	A12NW (W)	775	2	529751 190316
	BGS Measured Urban Soil Chemistry Source: British Geological Survey, National Geoscience Information Service Grid: 531244, 190802 Soil Sample Type: Topsoil Sample Area: London Arsenic Measured 15.90 mg/kg Concentration: Cadmium Measured 0.70 mg/kg Concentration: Chromium Measured 61.50 mg/kg Concentration: Lead Measured 406.40 mg/kg Concentration: Nickel Measured 28.60 mg/kg Concentration:	A19NW (NE)	780	2	531244 190802
	BGS Measured Urban Soil Chemistry Source: British Geological Survey, National Geoscience Information Service Grid: 529741, 189843 Soil Sample Type: Topsoil Sample Area: London Arsenic Measured 19.80 mg/kg Concentration: Cadmium Measured 0.50 mg/kg Concentration: Chromium Measured 116.00 mg/kg Concentration: Lead Measured 258.20 mg/kg Concentration: Nickel Measured 36.20 mg/kg Concentration:	A12SW (W)	853	2	529741 189843
	BGS Measured Urban Soil Chemistry Source: British Geological Survey, National Geoscience Information Service Grid: 530191, 189232 Soil Sample Type: Topsoil Sample Area: London Arsenic Measured 36.80 mg/kg Concentration: Cadmium Measured 0.60 mg/kg Concentration: Chromium Measured 75.50 mg/kg Concentration: Lead Measured 841.30 mg/kg Concentration: Nickel Measured 42.60 mg/kg Concentration:	A7SE (SW)	879	2	530191 189232
	BGS Measured Urban Soil Chemistry Source: British Geological Survey, National Geoscience Information Service Grid: 529870, 190840 Soil Sample Type: Topsoil Sample Area: London Arsenic Measured 24.50 mg/kg Concentration: Cadmium Measured 0.90 mg/kg Concentration: Chromium Measured 84.30 mg/kg Concentration: Lead Measured 368.80 mg/kg Concentration: Nickel Measured 36.40 mg/kg Concentration:	A17NW (NW)	912	2	529870 190840

Map ID	Details	Quadrant Reference (Compass Direction)	Estimated Distance From Site	Contact	NGR
	BGS Measured Urban Soil Chemistry Source: British Geological Survey, National Geoscience Information Service Grid: 531712, 190304 Soil Sample Type: Topsoil Sample Area: London Arsenic Measured Concentration: 38.00 mg/kg Cadmium Measured Concentration: 0.60 mg/kg Chromium Measured Concentration: 101.70 mg/kg Lead Measured Concentration: 1610.70 mg/kg Nickel Measured Concentration: 52.70 mg/kg	A15NW (E)	926	2	531712 190304
	BGS Measured Urban Soil Chemistry Source: British Geological Survey, National Geoscience Information Service Grid: 531182, 189192 Soil Sample Type: Topsoil Sample Area: London Arsenic Measured Concentration: 28.30 mg/kg Cadmium Measured Concentration: 0.70 mg/kg Chromium Measured Concentration: 88.60 mg/kg Lead Measured Concentration: 815.50 mg/kg Nickel Measured Concentration: 37.00 mg/kg	A9SW (SE)	930	2	531182 189192
	BGS Measured Urban Soil Chemistry Source: British Geological Survey, National Geoscience Information Service Grid: 531724, 189762 Soil Sample Type: Topsoil Sample Area: London Arsenic Measured Concentration: 19.90 mg/kg Cadmium Measured Concentration: 0.70 mg/kg Chromium Measured Concentration: 71.30 mg/kg Lead Measured Concentration: 371.60 mg/kg Nickel Measured Concentration: 38.50 mg/kg	A15SW (E)	968	2	531724 189762
	BGS Urban Soil Chemistry Averages Source: British Geological Survey, National Geoscience Information Service Sample Area: London Count Id: 7209 Arsenic Minimum Concentration: 1.00 mg/kg Arsenic Average Concentration: 17.00 mg/kg Arsenic Maximum Concentration: 161.00 mg/kg Cadmium Minimum Concentration: 0.10 mg/kg Cadmium Average Concentration: 0.90 mg/kg Cadmium Maximum Concentration: 165.20 mg/kg Chromium Minimum Concentration: 13.00 mg/kg Chromium Average Concentration: 79.00 mg/kg Chromium Maximum Concentration: 2094.00 mg/kg Lead Minimum Concentration: 11.00 mg/kg Lead Average Concentration: 280.00 mg/kg Lead Maximum Concentration: 10000.00 mg/kg Nickel Minimum Concentration: 2.00 mg/kg Nickel Average Concentration: 28.00 mg/kg Nickel Maximum Concentration: 506.00 mg/kg	A13NE (N)	0	2	530665 190114

Map ID	Details	Quadrant Reference (Compass Direction)	Estimated Distance From Site	Contact	NGR
	Coal Mining Affected Areas In an area that might not be affected by coal mining				
	Non Coal Mining Areas of Great Britain No Hazard				
	Potential for Collapsible Ground Stability Hazards Hazard Potential: Very Low Source: British Geological Survey, National Geoscience Information Service	A13NE (N)	0	2	530665 190114
	Potential for Collapsible Ground Stability Hazards Hazard Potential: Very Low Source: British Geological Survey, National Geoscience Information Service	A13SE (S)	0	2	530665 190000
	Potential for Compressible Ground Stability Hazards Hazard Potential: No Hazard Source: British Geological Survey, National Geoscience Information Service	A13NE (N)	0	2	530665 190114
	Potential for Compressible Ground Stability Hazards Hazard Potential: No Hazard Source: British Geological Survey, National Geoscience Information Service	A13SE (S)	0	2	530665 190000
	Potential for Compressible Ground Stability Hazards Hazard Potential: Very Low Source: British Geological Survey, National Geoscience Information Service	A13NW (NW)	162	2	530368 190263
	Potential for Ground Dissolution Stability Hazards Hazard Potential: No Hazard Source: British Geological Survey, National Geoscience Information Service	A13NE (N)	0	2	530665 190114
	Potential for Ground Dissolution Stability Hazards Hazard Potential: No Hazard Source: British Geological Survey, National Geoscience Information Service	A13SE (S)	0	2	530665 190000
	Potential for Landslide Ground Stability Hazards Hazard Potential: Very Low Source: British Geological Survey, National Geoscience Information Service	A13NE (N)	0	2	530665 190114
	Potential for Landslide Ground Stability Hazards Hazard Potential: Very Low Source: British Geological Survey, National Geoscience Information Service	A13SE (S)	0	2	530665 190000
	Potential for Running Sand Ground Stability Hazards Hazard Potential: No Hazard Source: British Geological Survey, National Geoscience Information Service	A13NE (N)	0	2	530665 190114
	Potential for Running Sand Ground Stability Hazards Hazard Potential: No Hazard Source: British Geological Survey, National Geoscience Information Service	A13SE (S)	0	2	530665 190000
	Potential for Running Sand Ground Stability Hazards Hazard Potential: Very Low Source: British Geological Survey, National Geoscience Information Service	A13NW (NW)	162	2	530368 190263
	Potential for Shrinking or Swelling Clay Ground Stability Hazards Hazard Potential: Moderate Source: British Geological Survey, National Geoscience Information Service	A13NE (N)	0	2	530665 190114
	Potential for Shrinking or Swelling Clay Ground Stability Hazards Hazard Potential: Moderate Source: British Geological Survey, National Geoscience Information Service	A13SE (S)	0	2	530665 190000
	Radon Potential - Radon Affected Areas Affected Area: The property is in a lower probability radon area, as less than 1% of homes are above the action level Source: British Geological Survey, National Geoscience Information Service	A13SE (S)	0	2	530665 190000
	Radon Potential - Radon Affected Areas Affected Area: The property is in a lower probability radon area, as less than 1% of homes are above the action level Source: British Geological Survey, National Geoscience Information Service	A13NE (N)	0	2	530665 190114
	Radon Potential - Radon Protection Measures Protection Measure: No radon protective measures are necessary in the construction of new dwellings or extensions Source: British Geological Survey, National Geoscience Information Service	A13SE (S)	0	2	530665 190000
	Radon Potential - Radon Protection Measures Protection Measure: No radon protective measures are necessary in the construction of new dwellings or extensions Source: British Geological Survey, National Geoscience Information Service	A13NE (N)	0	2	530665 190114

Map ID	Details	Quadrant Reference (Compass Direction)	Estimated Distance From Site	Contact	NGR
60	Contemporary Trade Directory Entries Name: In Harmony Dental Studio Location: The Chocolate Factory, The Business Centre, Clarendon Rd, London, N22 6XJ Classification: Medical & Dental Laboratories Status: Inactive Positional Accuracy: Manually positioned within the geographical locality	A13NE (SE)	0	-	530674 190095
60	Contemporary Trade Directory Entries Name: Nesta Davies Location: The Chocolate Factory Studios, 5 Clarendon Rd, London, N22 6XJ Classification: Bookbinding & Equipment Status: Inactive Positional Accuracy: Manually positioned to the address or location	A13SE (SE)	0	-	530674 190094
60	Contemporary Trade Directory Entries Name: Pineland Location: Unit B003, The Business Centre, 5 Clarendon Rd, London, N22 6XJ Classification: Printers Status: Inactive Positional Accuracy: Manually positioned to the address or location	A13SE (SE)	0	-	530674 190094
60	Contemporary Trade Directory Entries Name: Maxitech.Biz Location: Unit A/10, The Business Centre, 5, Clarendon Road, London, N22 6XJ Classification: Computer Recycling & Disposal Status: Inactive Positional Accuracy: Automatically positioned to the address	A13NE (SE)	0	-	530674 190095
61	Contemporary Trade Directory Entries Name: Ellis Bridals Location: 1, Guillemot Place, Clarendon Road, London, N22 6XG Classification: Clothing & Fabrics - Manufacturers Status: Inactive Positional Accuracy: Automatically positioned to the address	A13NE (NE)	0	-	530696 190158
62	Contemporary Trade Directory Entries Name: Bentona Ltd Location: Coburg Ho, Coburg Rd, London, N22 6UB Classification: Clothing & Fabrics - Manufacturers Status: Inactive Positional Accuracy: Manually positioned to the address or location	A13SE (S)	0	-	530674 189982
62	Contemporary Trade Directory Entries Name: Miss Prestige Location: Unit 5, Olympia Ind Est, Coburg Rd, London, N22 6TZ Classification: Clothing & Fabrics - Manufacturers Status: Inactive Positional Accuracy: Manually positioned within the geographical locality	A13SE (S)	0	-	530668 190002
62	Contemporary Trade Directory Entries Name: The Gourmet Candy Co Location: 1, Mallard Place, Coburg Road, London, N22 6TS Classification: Confectionery Manufacturers Status: Inactive Positional Accuracy: Automatically positioned to the address	A13SE (S)	0	-	530689 189993
62	Contemporary Trade Directory Entries Name: Ematin Fire Protection Ltd Location: 77, Coburg Road, London, N22 6UB Classification: Firefighting Equipment Status: Inactive Positional Accuracy: Automatically positioned to the address	A13SE (S)	24	-	530673 189955
62	Contemporary Trade Directory Entries Name: A C I Limousines Location: 57, Coburg Road, London, N22 6UB Classification: Car Dealers Status: Inactive Positional Accuracy: Automatically positioned to the address	A13SE (S)	33	-	530706 189961
62	Contemporary Trade Directory Entries Name: American Car Imports Location: 57, Coburg Road, London, N22 6UB Classification: Car Dealers Status: Inactive Positional Accuracy: Automatically positioned to the address	A13SE (S)	33	-	530706 189961
62	Contemporary Trade Directory Entries Name: Harte Ltd Location: 71-81, Western Road, LONDON, N22 6US Classification: Clothing & Fabrics - Manufacturers Status: Inactive Positional Accuracy: Automatically positioned to the address	A13SE (S)	71	-	530697 189915

Map ID	Details	Quadrant Reference (Compass Direction)	Estimated Distance From Site	Contact	NGR
63	Contemporary Trade Directory Entries Name: Lanarealm Ltd Location: 2, Kingfisher Place, Clarendon Road, London, N22 6XF Classification: Optical Goods - Manufacturers Status: Inactive Positional Accuracy: Manually positioned to the address or location	A13SE (SE)	0	-	530759 190039
63	Contemporary Trade Directory Entries Name: Rodina Fashions Location: Parma Ho, Clarendon Rd, London, N22 6UL Classification: Clothing & Fabrics - Manufacturers Status: Inactive Positional Accuracy: Manually positioned to the road within the address or location	A13SE (SE)	0	-	530726 190028
63	Contemporary Trade Directory Entries Name: Superset Ltd Location: Parma Ho, Clarendon Rd, London, N22 6UL Classification: Clothing & Fabrics - Manufacturers Status: Inactive Positional Accuracy: Manually positioned to the road within the address or location	A13SE (SE)	0	-	530724 190037
64	Contemporary Trade Directory Entries Name: Ottorose Location: Mallard Pl, Coburg Rd, London, N22 6TS Classification: Clothing & Fabrics - Manufacturers Status: Inactive Positional Accuracy: Manually positioned within the geographical locality	A13SE (SE)	0	-	530716 190008
65	Contemporary Trade Directory Entries Name: Sal Packaging Ltd Location: 105, Mayes Road, London, N22 6UP Classification: Packaging & Wrapping Equipment & Supplies Status: Inactive Positional Accuracy: Manually positioned to the address or location	A13NE (E)	0	-	530769 190129
65	Contemporary Trade Directory Entries Name: Mixrepairs Ltd Location: 105, Mayes Road, London, N22 6UP Classification: Domestic Appliances - Servicing, Repairs & Parts Status: Active Positional Accuracy: Automatically positioned to the address	A13NE (E)	0	-	530769 190129
65	Contemporary Trade Directory Entries Name: China Red International Location: Cypress House, Coburg Rd, London, N22 6UJ Classification: Clothing & Fabrics - Manufacturers Status: Inactive Positional Accuracy: Manually positioned to the address or location	A13NE (E)	17	-	530794 190108
65	Contemporary Trade Directory Entries Name: Scoot Design & Print Location: 2, Coburg Road, London, N22 6UJ Classification: Digital Printing Status: Active Positional Accuracy: Automatically positioned to the address	A13NE (E)	18	-	530796 190109
65	Contemporary Trade Directory Entries Name: Comtext Ltd Location: Proton House, Coburg Road, London, N22 6UJ Classification: Clothing & Fabrics - Manufacturers Status: Inactive Positional Accuracy: Automatically positioned in the proximity of the address	A13NE (E)	18	-	530796 190109
65	Contemporary Trade Directory Entries Name: Golden Locks Ltd Location: Proton House, Coburg Road, London, N22 6UJ Classification: Clothing & Fabrics - Manufacturers Status: Inactive Positional Accuracy: Automatically positioned in the proximity of the address	A13NE (E)	18	-	530796 190109
65	Contemporary Trade Directory Entries Name: G C Express Location: Proton House, Coburg Road, London, N22 6UJ Classification: Clothing & Fabrics - Manufacturers Status: Inactive Positional Accuracy: Automatically positioned in the proximity of the address	A13NE (E)	18	-	530796 190109
65	Contemporary Trade Directory Entries Name: Lady Rodina Ltd Location: 2, Coburg Road, London, N22 6UJ Classification: Clothing & Fabrics - Manufacturers Status: Inactive Positional Accuracy: Automatically positioned to the address	A13NE (E)	18	-	530796 190109

Map ID	Details	Quadrant Reference (Compass Direction)	Estimated Distance From Site	Contact	NGR
65	Contemporary Trade Directory Entries Name: Starosa Ltd Location: Proton House, Coburg Road, London, N22 6UJ Classification: Clothing & Fabrics - Manufacturers Status: Inactive Positional Accuracy: Automatically positioned in the proximity of the address	A13NE (E)	18	-	530796 190109
65	Contemporary Trade Directory Entries Name: Maxella Ltd Location: 2, Coburg Road, London, N22 6UJ Classification: Clothing & Fabrics - Manufacturers Status: Active Positional Accuracy: Automatically positioned to the address	A13NE (E)	18	-	530796 190109
65	Contemporary Trade Directory Entries Name: Masterfull Ltd Location: Unit D Second Floor, Cypress House, Coburg Rd, London, N22 6UJ Classification: Clothing & Fabrics - Manufacturers Status: Inactive Positional Accuracy: Manually positioned to the address or location	A13NE (E)	18	-	530795 190108
65	Contemporary Trade Directory Entries Name: Siorbatzudis Location: Unit C, Second Floor, Cypress House, Coburg Rd, London, N22 6UJ Classification: Clothing & Fabrics - Manufacturers Status: Inactive Positional Accuracy: Manually positioned to the address or location	A13NE (E)	18	-	530795 190108
65	Contemporary Trade Directory Entries Name: Hard Bodies Sportswear Location: 107, Mayes Road, London, N22 6UP Classification: Leisure & Sportswear Manufacturers & Wholesalers Status: Inactive Positional Accuracy: Automatically positioned in the proximity of the address	A13NE (E)	27	-	530819 190138
66	Contemporary Trade Directory Entries Name: Beamonde Clothing Location: Coburg Rd, London, N22 6UJ Classification: Clothing & Fabrics - Manufacturers Status: Inactive Positional Accuracy: Manually positioned to the road within the address or location	A13SE (SE)	6	-	530780 190024
66	Contemporary Trade Directory Entries Name: Lord Ltd Location: 4 Coburg Rd, London, N22 6UJ Classification: Clothing & Fabrics - Manufacturers Status: Inactive Positional Accuracy: Manually positioned to the address or location	A13SE (SE)	12	-	530800 190057
66	Contemporary Trade Directory Entries Name: Ardella Ltd Location: 4 Coburg Rd, London, N22 6UJ Classification: Clothing & Fabrics - Manufacturers Status: Inactive Positional Accuracy: Manually positioned to the address or location	A13SE (SE)	13	-	530801 190057
66	Contemporary Trade Directory Entries Name: Keltona Ltd Location: 4 Coburg Rd, London, N22 6UJ Classification: Clothing & Fabrics - Manufacturers Status: Inactive Positional Accuracy: Manually positioned to the address or location	A13SE (SE)	13	-	530801 190056
66	Contemporary Trade Directory Entries Name: Blue Nile Clothing Location: Unit 2, Bittern Place, Coburg Road, LONDON, N22 6TP Classification: Clothing & Fabrics - Manufacturers Status: Active Positional Accuracy: Automatically positioned to the address	A13SE (SE)	28	-	530815 190017
66	Contemporary Trade Directory Entries Name: Quest Ladieswear Ltd Location: Coburg Rd, London, N22 6TP Classification: Clothing & Fabrics - Manufacturers Status: Inactive Positional Accuracy: Manually positioned to the address or location	A13SE (SE)	45	-	530824 190002
66	Contemporary Trade Directory Entries Name: Alera Location: 1 Bittern Pl, Coburg Rd, London, N22 6TP Classification: Clothing & Fabrics - Manufacturers Status: Inactive Positional Accuracy: Manually positioned to the address or location	A13SE (SE)	45	-	530824 190002

Map ID	Details	Quadrant Reference (Compass Direction)	Estimated Distance From Site	Contact	NGR
66	Contemporary Trade Directory Entries Name: Brook Farm Sausages Location: Unit 1, Brook Road, London, N22 6TR Classification: Sausage Manufacturers Status: Active Positional Accuracy: Manually positioned within the geographical locality	A13SE (SE)	53	-	530827 189994
66	Contemporary Trade Directory Entries Name: Freeze Ltd Location: Unit 4, Bittern Place, Coburg Road, London, N22 6TP Classification: Clothing & Fabrics - Manufacturers Status: Inactive Positional Accuracy: Automatically positioned to the address	A13SE (E)	55	-	530849 190049
66	Contemporary Trade Directory Entries Name: Lace Co-Ordinates Ltd Location: 20, Brook Road, London, N22 6TR Classification: Clothing & Fabrics - Manufacturers Status: Inactive Positional Accuracy: Automatically positioned to the address	A13SE (SE)	67	-	530837 189985
66	Contemporary Trade Directory Entries Name: New Promotions Ltd Location: Brook Road, London, N22 6TR Classification: Clothing & Fabrics - Manufacturers Status: Inactive Positional Accuracy: Automatically positioned in the proximity of the address	A13SE (SE)	67	-	530837 189985
66	Contemporary Trade Directory Entries Name: Heartbreakers Ltd Location: 20, Brook Road, London, N22 6TR Classification: Clothing & Fabrics - Manufacturers Status: Inactive Positional Accuracy: Automatically positioned to the address	A13SE (SE)	67	-	530837 189985
67	Contemporary Trade Directory Entries Name: Narcissus Ltd Location: 146, Mayes Road, London, N22 6SY Classification: Clothing & Fabrics - Manufacturers Status: Inactive Positional Accuracy: Automatically positioned to the address	A13NE (NE)	33	-	530772 190221
68	Contemporary Trade Directory Entries Name: P J Johnson & Co Timber Ltd Location: Unit 1, Olympia Industrial Estate, Coburg Road, LONDON, N22 6TZ Classification: Builders' Merchants Status: Active Positional Accuracy: Automatically positioned to the address	A13SE (SE)	45	-	530744 189964
68	Contemporary Trade Directory Entries Name: Turnaround Publisher Services Location: Unit 3, Olympia Industrial Estate, Coburg Road, London, N22 6TZ Classification: Distribution Services Status: Inactive Positional Accuracy: Automatically positioned to the address	A13SE (SE)	45	-	530744 189964
69	Contemporary Trade Directory Entries Name: View Clothing Co Location: Unit 3, Bittern Place, Coburg Road, London, N22 6TP Classification: Clothing & Fabrics - Manufacturers Status: Inactive Positional Accuracy: Automatically positioned to the address	A13SE (E)	84	-	530880 190028
69	Contemporary Trade Directory Entries Name: Bluecat Location: Unit 5-7, Albion House, Brook Rd, London, N22 6TR Classification: Clothing & Fabrics - Manufacturers Status: Inactive Positional Accuracy: Manually positioned to the road within the address or location	A13SE (SE)	98	-	530889 190008
70	Contemporary Trade Directory Entries Name: The Gold Leaf Location: 106, Station Road, London, N22 7SY Classification: Picture & Picture Frame Renovating & Restoring Status: Inactive Positional Accuracy: Automatically positioned to the address	A13NW (N)	140	-	530591 190349
71	Contemporary Trade Directory Entries Name: Downham Petroleum Co Ltd Location: 76-84, Mayes Road, London, N22 6TE Classification: Petrol Filling Stations - 24 Hour Status: Inactive Positional Accuracy: Manually positioned to the address or location	A13NE (E)	151	-	530942 190102

Map ID	Details	Quadrant Reference (Compass Direction)	Estimated Distance From Site	Contact	NGR
71	Contemporary Trade Directory Entries Name: Jet Car Sales Location: 76-84, Mayes Road, London, N22 6TE Classification: Car Dealers Status: Inactive Positional Accuracy: Automatically positioned to the address	A13NE (E)	159	-	530950 190121
71	Contemporary Trade Directory Entries Name: Jet Car Sales Location: 76-84, Mayes Road, London, N22 6TE Classification: Car Dealers - Used Status: Inactive Positional Accuracy: Automatically positioned to the address	A13NE (E)	159	-	530950 190121
71	Contemporary Trade Directory Entries Name: London Car Sales Location: 76-84, Mayes Road, LONDON, N22 6TE Classification: Car Dealers Status: Inactive Positional Accuracy: Automatically positioned to the address	A13NE (E)	159	-	530950 190121
72	Contemporary Trade Directory Entries Name: Euroclean Location: Unit 4, 201, High Road, London, N22 6DR Classification: Dry Cleaners Status: Inactive Positional Accuracy: Automatically positioned to the address	A13NE (NE)	199	-	530938 190304
73	Contemporary Trade Directory Entries Name: Verano Convecter Location: 10, Cumberland Road, London, N22 7TD Classification: Central Heating Supplies & Equipment Status: Inactive Positional Accuracy: Automatically positioned to the address	A13NE (N)	212	-	530718 190423
73	Contemporary Trade Directory Entries Name: Egea Distribution Location: 2, Cumberland Road, London, N22 7TD Classification: Musical Instrument - Manufacturers Status: Inactive Positional Accuracy: Automatically positioned to the address	A18SE (N)	227	-	530689 190439
74	Contemporary Trade Directory Entries Name: Brooke House Location: Penwortham Court, 50, Mayes Road, London, N22 6SR Classification: Commercial Cleaning Services Status: Inactive Positional Accuracy: Automatically positioned to the address	A14SW (E)	219	-	531014 190054
74	Contemporary Trade Directory Entries Name: Neilelectrics Location: Unit 24, Market Hall, Wood Green Shopping City, High Road, London, N22 6YE Classification: Vacuum Cleaners - Sales & Service Status: Active Positional Accuracy: Automatically positioned to the address	A14SW (E)	236	-	531029 190082
75	Contemporary Trade Directory Entries Name: 3k Print Location: 189, High Road, London, N22 6BA Classification: Printers Status: Inactive Positional Accuracy: Automatically positioned to the address	A14NW (E)	242	-	531034 190212
75	Contemporary Trade Directory Entries Name: Aspect Corporate Clothing Location: 6, The Broadway, London, N22 6DS Classification: T-Shirts Status: Active Positional Accuracy: Automatically positioned to the address	A14NW (E)	271	-	531054 190248
76	Contemporary Trade Directory Entries Name: Snappy Snaps Location: Unit 1, 201, High Road, London, N22 6DR Classification: Photographic Processors Status: Inactive Positional Accuracy: Automatically positioned to the address	A14NW (NE)	272	-	531005 190339

Map ID	Details	Quadrant Reference (Compass Direction)	Estimated Distance From Site	Contact	NGR
77	Contemporary Trade Directory Entries Name: Palace Metal Recycling Location: Yard Next to, 139 Station Rd, London, N22 7ST Classification: Scrap Metal Merchants Status: Inactive Positional Accuracy: Manually positioned to an adjacent address or location	A13NW (NW)	279	-	530361 190429
77	Contemporary Trade Directory Entries Name: Station Cars Location: 147-155, Station Road, London, N22 7ST Classification: Car Dealers Status: Inactive Positional Accuracy: Automatically positioned to the address	A18SW (NW)	326	-	530329 190464
78	Contemporary Trade Directory Entries Name: Alpha Delta Motors Ltd Location: 25, Watsons Road, London, N22 7TZ Classification: Garage Services Status: Inactive Positional Accuracy: Automatically positioned in the proximity of the address	A18SE (NE)	288	-	530836 190477
78	Contemporary Trade Directory Entries Name: Katherine Seymour Ltd Location: Unit 1, 25, Watsons Road, London, N22 7TZ Classification: Clothing & Fabrics - Manufacturers Status: Inactive Positional Accuracy: Automatically positioned in the proximity of the address	A18SE (NE)	288	-	530836 190477
78	Contemporary Trade Directory Entries Name: Arriva London Location: 16, Watsons Road, London, N22 7TZ Classification: Bus & Coach Operators & Stations Status: Inactive Positional Accuracy: Automatically positioned to the address	A18SE (NE)	288	-	530836 190477
78	Contemporary Trade Directory Entries Name: East Africa Garage Location: 25, Watsons Road, London, N22 7TZ Classification: Garage Services Status: Inactive Positional Accuracy: Automatically positioned in the proximity of the address	A18SE (NE)	288	-	530836 190477
78	Contemporary Trade Directory Entries Name: Arriva London Location: 16, Watsons Road, London, N22 7TZ Classification: Bus & Coach Operators & Stations Status: Inactive Positional Accuracy: Automatically positioned to the address	A18SE (NE)	288	-	530836 190477
78	Contemporary Trade Directory Entries Name: H & D Auto Location: Unit 8, 25 Watsons Rd, London, N22 7TZ Classification: Garage Services Status: Inactive Positional Accuracy: Manually positioned to the road within the address or location	A18SE (NE)	314	-	530863 190494
78	Contemporary Trade Directory Entries Name: Megafood Location: Unit 1, 25 Watsons Rd, London, N22 7TZ Classification: Distribution Services Status: Inactive Positional Accuracy: Manually positioned to the road within the address or location	A18SE (NE)	315	-	530841 190504
79	Contemporary Trade Directory Entries Name: Fast Cleaners Haringey Location: 36, Park Ridings, London, N8 0LD Classification: Cleaning Services - Domestic Status: Active Positional Accuracy: Automatically positioned to the address	A14SW (SE)	292	-	531062 189916
80	Contemporary Trade Directory Entries Name: Friday Motors Location: 1, Park Ridings, London, N8 0LB Classification: Car Engine Tuning & Diagnostic Services Status: Inactive Positional Accuracy: Automatically positioned to the address	A14SW (SE)	301	-	531006 189822
80	Contemporary Trade Directory Entries Name: J Grimes Location: 1, Park Ridings, London, N8 0LB Classification: Garage Services Status: Inactive Positional Accuracy: Automatically positioned to the address	A14SW (SE)	301	-	531006 189822

Map ID	Details	Quadrant Reference (Compass Direction)	Estimated Distance From Site	Contact	NGR
80	Contemporary Trade Directory Entries Name: K Achillea Autobody And Paint Ltd Location: 1, Park Ridings, London, N8 0LB Classification: Car Body Repairs Status: Inactive Positional Accuracy: Automatically positioned to the address	A14SW (SE)	301	-	531006 189822
80	Contemporary Trade Directory Entries Name: Biowise Pest Control Services Location: 20, Malvern Road, London, N8 0LA Classification: Pest & Vermin Control Status: Active Positional Accuracy: Automatically positioned to the address	A14SW (SE)	340	-	531037 189797
81	Contemporary Trade Directory Entries Name: Cleaning 4 Busy Professionals Location: Flat 71, Tarleton Court, 155-165, High Road, London, N22 6AX Classification: Commercial Cleaning Services Status: Inactive Positional Accuracy: Automatically positioned to the address	A14SW (E)	301	-	531097 190046
82	Contemporary Trade Directory Entries Name: Warehouse Factory Shop Location: 146, High Road, London, N22 6EB Classification: Hardware Status: Inactive Positional Accuracy: Automatically positioned to the address	A14NW (E)	311	-	531101 190226
82	Contemporary Trade Directory Entries Name: Coleman Bros Home Decorating Centre Ltd Location: 136c, High Road, London, N22 6EB Classification: Wallpapers & Wall Coverings Status: Inactive Positional Accuracy: Automatically positioned to the address	A14NW (E)	313	-	531109 190184
82	Contemporary Trade Directory Entries Name: A Man With A Van Location: 118 High Rd, London, N22 6BA Classification: Waste Disposal Services Status: Inactive Positional Accuracy: Manually positioned to the address or location	A14NW (E)	317	-	531113 190149
83	Contemporary Trade Directory Entries Name: Mobile World Location: 154a, High Road, London, N22 6EB Classification: Mobile Phone Accessories and Car Kits Status: Inactive Positional Accuracy: Automatically positioned to the address	A14NW (E)	313	-	531097 190250
84	Contemporary Trade Directory Entries Name: Smart Accessories Ltd Location: Unit 40-41, Market Hall, Wood Green Shopping City, High Road, London, N22 6YE Classification: Mobile Phone Accessories and Car Kits Status: Active Positional Accuracy: Automatically positioned to the address	A14NW (E)	322	-	531114 190104
84	Contemporary Trade Directory Entries Name: The Perfume Shop Location: Unit 32, Market Hall, Wood Green Shopping City, High Road, London, N22 6YE Classification: Perfume Suppliers Status: Inactive Positional Accuracy: Automatically positioned to the address	A14NW (E)	322	-	531114 190104
84	Contemporary Trade Directory Entries Name: Mem'S Travel Location: Unit 27, Market Hall, Wood Green Shopping City, High Road, London, N22 6YE Classification: Bags, Belts & Accessories - Manufacturers & Suppliers Status: Inactive Positional Accuracy: Automatically positioned to the address	A14NW (E)	322	-	531114 190104
84	Contemporary Trade Directory Entries Name: Euroclean Location: Unit 4, Market Hall, Wood Green Shopping City, High Road, London, N22 6YE Classification: Dry Cleaners Status: Inactive Positional Accuracy: Automatically positioned to the address	A14NW (E)	322	-	531114 190104

Map ID	Details	Quadrant Reference (Compass Direction)	Estimated Distance From Site	Contact	NGR
84	Contemporary Trade Directory Entries Name: Genie Fashion Location: Unit B/8, Wood Green Shopping City, High Road, London, N22 6YQ Classification: Printers Status: Inactive Positional Accuracy: Automatically positioned to the address	A14NW (E)	322	-	531114 190104
85	Contemporary Trade Directory Entries Name: Top Dry Cleaners Location: 196, High Road, London, N22 8HH Classification: Dry Cleaners Status: Active Positional Accuracy: Automatically positioned to the address	A19SW (NE)	344	-	530999 190442
85	Contemporary Trade Directory Entries Name: J N R Recovery Location: 196, High Road, London, N22 8HH Classification: Car Body Repairs Status: Active Positional Accuracy: Automatically positioned to the address	A19SW (NE)	344	-	530999 190442
85	Contemporary Trade Directory Entries Name: North East West Pest Control Ltd Location: 196, High Road, London, N22 8HH Classification: Pest & Vermin Control Status: Inactive Positional Accuracy: Automatically positioned to the address	A19SW (NE)	344	-	530999 190442
85	Contemporary Trade Directory Entries Name: Metallic Pigments Co Location: 196, High Road, London, N22 8HH Classification: Plastics - Injection Moulding Status: Inactive Positional Accuracy: Automatically positioned to the address	A19SW (NE)	344	-	530999 190442
85	Contemporary Trade Directory Entries Name: Gas Boiler Services Location: 196 High Rd, London, N22 8HH Classification: Boilers - Servicing, Replacements & Repairs Status: Active Positional Accuracy: Automatically positioned to the address	A19SW (NE)	344	-	530999 190442
85	Contemporary Trade Directory Entries Name: D P L Skips Location: 196, High Road, London, N22 8HH Classification: Waste Disposal Services Status: Inactive Positional Accuracy: Manually positioned to the address or location	A19SW (NE)	344	-	530999 190442
85	Contemporary Trade Directory Entries Name: Dual Tech Communications Location: 196, High Road, London, N22 8HH Classification: Telecommunications Equipment & Systems Status: Inactive Positional Accuracy: Manually positioned to the address or location	A19SW (NE)	344	-	530999 190442
85	Contemporary Trade Directory Entries Name: Sparkles Location: 196, High Road, London, N22 8HH Classification: Carpet, Curtain & Upholstery Cleaners Status: Inactive Positional Accuracy: Automatically positioned to the address	A19SW (NE)	344	-	530999 190442
85	Contemporary Trade Directory Entries Name: Printing Oxford Location: 196, High Road, London, N22 8HH Classification: Printers Status: Inactive Positional Accuracy: Manually positioned to the address or location	A19SW (NE)	344	-	530999 190442
86	Contemporary Trade Directory Entries Name: Transcontinental Shipping & Travel Ltd Location: Ashley House, 235-239, High Road, London, N22 8HF Classification: Freight Forwarders Status: Inactive Positional Accuracy: Automatically positioned to the address	A18SE (NE)	364	-	530930 190513
86	Contemporary Trade Directory Entries Name: Fanashi Cleaning Services Location: Ashley House, 235-239, High Road, London, N22 8HF Classification: Cleaning Services - Domestic Status: Inactive Positional Accuracy: Manually positioned to the address or location	A18SE (NE)	364	-	530930 190513

Map ID	Details	Quadrant Reference (Compass Direction)	Estimated Distance From Site	Contact	NGR
86	Contemporary Trade Directory Entries Name: Motor Technique Location: 228-230, High Road, London, N22 8HH Classification: Garage Services Status: Inactive Positional Accuracy: Automatically positioned to the address	A18SE (NE)	392	-	530967 190522
86	Contemporary Trade Directory Entries Name: Spraybest Motors Location: 1a Cranbrook Park, London, N22 5NA Classification: Car Body Repairs Status: Inactive Positional Accuracy: Manually positioned to the road within the address or location	A18SE (NE)	421	-	530988 190544
87	Contemporary Trade Directory Entries Name: Grip Leatherland Ltd Location: 102, High Road, London, N22 6HE Classification: Leather Garments & Products Status: Inactive Positional Accuracy: Automatically positioned to the address	A14SW (E)	370	-	531164 190077
88	Contemporary Trade Directory Entries Name: Taylor Beaumont Location: 34, Park Avenue, London, N22 7EX Classification: Printers Status: Inactive Positional Accuracy: Automatically positioned to the address	A18SW (N)	373	-	530550 190587
89	Contemporary Trade Directory Entries Name: Dry Clean Location: 734, Lordship Lane, London, N22 5JP Classification: Laundries & Launderettes Status: Inactive Positional Accuracy: Automatically positioned to the address	A14NW (NE)	374	-	531068 190421
90	Contemporary Trade Directory Entries Name: C J Oakley Location: 34, Selborne Road, London, N22 7TL Classification: Cabinet Makers Status: Inactive Positional Accuracy: Automatically positioned to the address	A18SE (N)	377	-	530662 190589
91	Contemporary Trade Directory Entries Name: Russian Camera Specialists Location: 32, Ravenstone Road, London, N8 0JT Classification: Photographic Equipment Repairs Status: Inactive Positional Accuracy: Automatically positioned to the address	A9NW (SE)	394	-	530998 189699
92	Contemporary Trade Directory Entries Name: Technique Motors Location: 725-733 Lordship La, London, N22 5JY Classification: Garage Services Status: Inactive Positional Accuracy: Manually positioned to the road within the address or location	A14NW (NE)	441	-	531150 190428
93	Contemporary Trade Directory Entries Name: A Five Star Cleaning Service Location: 56, Gladstone Avenue, London, N22 6LL Classification: Cleaning Services - Domestic Status: Inactive Positional Accuracy: Automatically positioned to the address	A14NW (E)	448	-	531243 190196
93	Contemporary Trade Directory Entries Name: A Five Star Cleaning Service Location: 56, Gladstone Avenue, London, N22 6LL Classification: Cleaning Services - Domestic Status: Inactive Positional Accuracy: Automatically positioned to the address	A14NW (E)	448	-	531243 190196
94	Contemporary Trade Directory Entries Name: P Helbig Location: 41a, Hornsey Park Road, London, N8 0JU Classification: Garage Services Status: Inactive Positional Accuracy: Automatically positioned to the address	A8NE (SE)	456	-	530955 189608
95	Contemporary Trade Directory Entries Name: Macdonald Race Engineering Location: 50, Clarendon Road, London, N8 0DJ Classification: Engineers - General Status: Inactive Positional Accuracy: Automatically positioned to the address	A8NE (SE)	457	-	530905 189585

Map ID	Details	Quadrant Reference (Compass Direction)	Estimated Distance From Site	Contact	NGR
95	Contemporary Trade Directory Entries Name: A Touch Of Glass Location: 50c, Clarendon Road, London, N8 0DJ Classification: Stained Glass Designers & Producers Status: Inactive Positional Accuracy: Automatically positioned to the address	A8NE (SE)	457	-	530905 189585
95	Contemporary Trade Directory Entries Name: Jessica Buttons Location: 30, Clarendon Road, London, N8 0DJ Classification: Tungsten Tool Manufacturers & Distributors Status: Active Positional Accuracy: Automatically positioned to the address	A8NE (SE)	489	-	530920 189557
96	Contemporary Trade Directory Entries Name: Papillon Designs International Ltd Location: 13, Clarendon Road, London, N8 0DD Classification: Clothing & Fabrics - Manufacturers Status: Inactive Positional Accuracy: Automatically positioned in the proximity of the address	A8NE (S)	468	-	530865 189554
96	Contemporary Trade Directory Entries Name: Future Format Location: Aztec Studios, Clarendon Rd, Hornsey, London, N8 0BX Classification: Metal Workers Status: Inactive Positional Accuracy: Manually positioned to the road within the address or location	A8NE (S)	470	-	530887 189562
96	Contemporary Trade Directory Entries Name: Hertie Ltd Location: 25, Clarendon Road, London, N8 0DD Classification: Clothing & Fabrics - Manufacturers Status: Inactive Positional Accuracy: Automatically positioned to the address	A8NE (S)	471	-	530863 189551
96	Contemporary Trade Directory Entries Name: Edgardo Aranovich Location: 25 Aztec Studios, Clarendon Rd, London, N8 0DD Classification: Cabinet Makers Status: Inactive Positional Accuracy: Manually positioned to the road within the address or location	A8NE (S)	471	-	530888 189562
96	Contemporary Trade Directory Entries Name: Ontime Rescue & Recovery Location: 27, Clarendon Road, London, N8 0DD Classification: Car Breakdown & Recovery Services Status: Inactive Positional Accuracy: Automatically positioned to the address	A8NE (S)	471	-	530863 189551
96	Contemporary Trade Directory Entries Name: Adajio Ltd Location: 25-27, Clarendon Road, LONDON, N8 0DD Classification: Clothing & Fabrics - Manufacturers Status: Inactive Positional Accuracy: Automatically positioned to the address	A8NE (S)	471	-	530863 189551
96	Contemporary Trade Directory Entries Name: M H M Location: 19, Clarendon Road, London, N8 0DD Classification: Printers Status: Inactive Positional Accuracy: Automatically positioned to the address	A8NE (S)	490	-	530873 189534
97	Contemporary Trade Directory Entries Name: Capital Printers Location: 1, Brompton Park Road, London, N22 6BG Classification: Printers Status: Inactive Positional Accuracy: Automatically positioned to the address	A14SW (E)	468	-	531241 189892
98	Contemporary Trade Directory Entries Name: The Perfume Shop Location: 89, High Road, London, N22 6BB Classification: Perfume Suppliers Status: Inactive Positional Accuracy: Automatically positioned to the address	A14SW (E)	470	-	531248 189911
98	Contemporary Trade Directory Entries Name: Klick Location: 8, Cheapside, High Road, London, N22 6HH Classification: Photographic Processors Status: Inactive Positional Accuracy: Automatically positioned to the address	A14SW (E)	470	-	531259 189958

Map ID	Details	Quadrant Reference (Compass Direction)	Estimated Distance From Site	Contact	NGR
98	Contemporary Trade Directory Entries Name: Wood Green Rubbish Clearance Location: Unit 8 High Road, London, N22 6HL Classification: Waste Disposal Services Status: Inactive Positional Accuracy: Manually positioned to the road within the address or location	A14SW (E)	484	-	531266 189922
99	Contemporary Trade Directory Entries Name: Asa Distribution Location: 2a, Pellatt Grove, London, N22 5PL Classification: Distribution Services Status: Active Positional Accuracy: Automatically positioned to the address	A19SW (NE)	476	-	530998 190603
99	Contemporary Trade Directory Entries Name: Asa Location: 2a Pellatt Gr, London, N22 5PL Classification: Distribution Services Status: Inactive Positional Accuracy: Manually positioned to the address or location	A19SW (NE)	479	-	531002 190604
100	Contemporary Trade Directory Entries Name: Vale Cottage Motors Location: Cross Lane, London, N8 7SA Classification: Classic Car Specialists Status: Active Positional Accuracy: Automatically positioned to the address	A8NW (S)	476	-	530609 189501
100	Contemporary Trade Directory Entries Name: Rick Baker Location: The Workshop, Unit F2, Cross Lane, London, N8 7SA Classification: Cabinet Makers Status: Active Positional Accuracy: Automatically positioned in the proximity of the address	A8NW (S)	503	-	530571 189479
100	Contemporary Trade Directory Entries Name: Belmont Fashions Location: Cross Lane, London, N8 7SA Classification: Clothing & Fabrics - Manufacturers Status: Inactive Positional Accuracy: Automatically positioned in the proximity of the address	A8NW (S)	503	-	530571 189479
100	Contemporary Trade Directory Entries Name: Pool Motors Location: Cross Lane, London, N8 7SA Classification: Garage Services Status: Inactive Positional Accuracy: Automatically positioned in the proximity of the address	A8NW (S)	503	-	530571 189479
100	Contemporary Trade Directory Entries Name: Trevor Hazel Location: Unit F2, Cross Lane, London, N8 7SA Classification: Cabinet Makers Status: Inactive Positional Accuracy: Automatically positioned in the proximity of the address	A8NW (S)	503	-	530571 189479
100	Contemporary Trade Directory Entries Name: D S Supplies Location: Cross House, Cross Lane, London, N8 7SA Classification: Builders' Merchants Status: Inactive Positional Accuracy: Manually positioned to the address or location	A8NW (S)	527	-	530610 189450
100	Contemporary Trade Directory Entries Name: Baker Rick Location: F2 Cross La, London, N8 7SA Classification: Cabinet Makers Status: Inactive Positional Accuracy: Manually positioned to the road within the address or location	A8NW (S)	528	-	530586 189452
100	Contemporary Trade Directory Entries Name: Colourtex Dyers Ltd Location: 1b Cross La, London, N8 7SA Classification: Dyers Status: Inactive Positional Accuracy: Manually positioned to the road within the address or location	A8NW (S)	544	-	530593 189435
100	Contemporary Trade Directory Entries Name: Phoeniw Ironwork & Blacksmiths Co Ltd Location: Mark House, Cross La, London, N8 7SA Classification: Metal Workers Status: Inactive Positional Accuracy: Manually positioned to the road within the address or location	A8NW (S)	545	-	530591 189434

Map ID	Details	Quadrant Reference (Compass Direction)	Estimated Distance From Site	Contact	NGR
101	Contemporary Trade Directory Entries Name: Brighthouse Location: 2a, Lymington Avenue, London, N22 6JA Classification: Electrical Goods Sales, Manufacturers & Wholesalers Status: Active Positional Accuracy: Automatically positioned to the address	A14SW (E)	477	-	531272 190008
102	Contemporary Trade Directory Entries Name: Travis Perkins Location: Palace Gates Yard, 31 Bridge Rd, London, N22 7SN Classification: Builders' Merchants Status: Inactive Positional Accuracy: Manually positioned to the road within the address or location	A17SE (NW)	488	-	530279 190623
102	Contemporary Trade Directory Entries Name: Travis Perkins Plc Location: 31, Bridge Road, London, N22 7SN Classification: Builders' Merchants Status: Active Positional Accuracy: Automatically positioned to the address	A17SE (NW)	506	-	530277 190643
103	Contemporary Trade Directory Entries Name: D & A Services Location: 4, Morley Avenue, London, N22 6LY Classification: Cleaning Services - Domestic Status: Inactive Positional Accuracy: Automatically positioned to the address	A14NW (E)	490	-	531279 190252
104	Contemporary Trade Directory Entries Name: Papas Design Ltd Location: Unit 4a, Cross Lane, London, N8 7SA Classification: Clothing & Fabrics - Manufacturers Status: Inactive Positional Accuracy: Automatically positioned to the address	A8NW (S)	502	-	530636 189473
105	Contemporary Trade Directory Entries Name: Simply Printing Location: 2, Palace Gates Road, London, N22 7BN Classification: Printers Status: Active Positional Accuracy: Automatically positioned to the address	A17SE (NW)	503	-	530168 190560
105	Contemporary Trade Directory Entries Name: Crescent Cars Location: Rear Of, 8-16, Palace Gates Road, London, N22 7BN Classification: Garage Services Status: Inactive Positional Accuracy: Automatically positioned to the address	A17SE (NW)	543	-	530134 190582
105	Contemporary Trade Directory Entries Name: Trailer Services Location: Rear Of, 8-16, Palace Gates Road, London, N22 7BN Classification: Trailers & Towing Equipment Status: Inactive Positional Accuracy: Automatically positioned to the address	A17SE (NW)	543	-	530134 190582
105	Contemporary Trade Directory Entries Name: Rainbow Office Design Location: 22, Palace Gates Road, London, N22 7BN Classification: Office Furniture & Equipment Status: Active Positional Accuracy: Automatically positioned to the address	A17SE (NW)	552	-	530108 190569
105	Contemporary Trade Directory Entries Name: Rainbow Office Design Location: 22, Palace Gates Road, London, N22 7BN Classification: Office Furniture & Equipment Status: Inactive Positional Accuracy: Automatically positioned to the address	A17SE (NW)	552	-	530108 190569
105	Contemporary Trade Directory Entries Name: Palace Gates Location: 26, Palace Gates Road, London, N22 7BN Classification: Dry Cleaners Status: Inactive Positional Accuracy: Automatically positioned to the address	A17SE (NW)	563	-	530096 190572
106	Contemporary Trade Directory Entries Name: Marine Sea Foods Location: 16, Lymington Avenue, London, N22 6JA Classification: Marine Equipment & Supplies Status: Inactive Positional Accuracy: Automatically positioned to the address	A14SW (E)	516	-	531312 190041

Map ID	Details	Quadrant Reference (Compass Direction)	Estimated Distance From Site	Contact	NGR
107	Contemporary Trade Directory Entries Name: Brilliant Cleaning Services Location: 46, Gathorne Road, London, N22 5ND Classification: Cleaning Services - Domestic Status: Active Positional Accuracy: Automatically positioned to the address	A19SW (NE)	531	-	531199 190510
108	Contemporary Trade Directory Entries Name: Automerc Service Ltd Location: Myddelton Road, London, N8 7PY Classification: Garage Services Status: Inactive Positional Accuracy: Automatically positioned to the address	A8NW (S)	548	-	530480 189457
109	Contemporary Trade Directory Entries Name: Phoenix Location: Cross La, London, N8 7SA Classification: Metal Workers Status: Inactive Positional Accuracy: Manually positioned to the road within the address or location	A8NW (S)	557	-	530594 189422
109	Contemporary Trade Directory Entries Name: Pool Motors Location: Cross Lane, London, N8 7SA Classification: Garage Services Status: Inactive Positional Accuracy: Automatically positioned to the address	A8SW (S)	559	-	530613 189418
110	Contemporary Trade Directory Entries Name: Cheese Filler Co Location: Pembroke House, Campsbourne Road, London, N8 7PE Classification: Cheese Makers & Suppliers Status: Inactive Positional Accuracy: Automatically positioned to the address	A8NW (S)	588	-	530407 189444
110	Contemporary Trade Directory Entries Name: Dynamite Fashions Ltd Location: Cleopatra Ho, Pembroke Rd, London, N8 7PU Classification: Clothing & Fabrics - Manufacturers Status: Inactive Positional Accuracy: Manually positioned to the road within the address or location	A8NW (SW)	599	-	530360 189456
111	Contemporary Trade Directory Entries Name: Diamond Pest Control Ltd Location: 5, Lyttleton Road, London, N8 0QB Classification: Pest & Vermin Control Status: Active Positional Accuracy: Automatically positioned to the address	A9NW (SE)	592	-	531276 189692
112	Contemporary Trade Directory Entries Name: Raphael Bag Shop Location: 2, Coleraine Road, London, N8 0QL Classification: Bags, Belts & Accessories - Manufacturers & Suppliers Status: Active Positional Accuracy: Automatically positioned to the address	A14SW (SE)	601	-	531329 189758
113	Contemporary Trade Directory Entries Name: Sparkles Laundrette Location: 5, Vincent Road, London, N22 6NE Classification: Laundries & Launderettes Status: Active Positional Accuracy: Automatically positioned to the address	A14NE (E)	606	-	531357 190394
114	Contemporary Trade Directory Entries Name: Muswell Hill Joinery Ltd Location: 61, High Street, London, N8 7QB Classification: Joinery Manufacturers Status: Inactive Positional Accuracy: Automatically positioned to the address	A8SW (S)	614	-	530582 189366
114	Contemporary Trade Directory Entries Name: F M G Scaffolding Ltd Location: High Street, London, N8 7QB Classification: Scaffolding & Work Platforms Status: Inactive Positional Accuracy: Automatically positioned in the proximity of the address	A8SW (S)	618	-	530556 189366
114	Contemporary Trade Directory Entries Name: New Vision Location: 55, High Street, London, N8 7QB Classification: Printers Status: Active Positional Accuracy: Automatically positioned to the address	A8SW (S)	622	-	530569 189360

Map ID	Details	Quadrant Reference (Compass Direction)	Estimated Distance From Site	Contact	NGR
115	Contemporary Trade Directory Entries Name: Tyre Fix Location: Flat 24, Sackville House, 2, Myddelton Road, London, N8 7PW Classification: Tyre Repairs & Retreading Status: Inactive Positional Accuracy: Automatically positioned to the address	A8SW (S)	616	-	530463 189392
115	Contemporary Trade Directory Entries Name: Mobile Mot Location: Flat 24, Sackville House, 2, Myddelton Road, London, N8 7PW Classification: Mot Testing Centres Status: Inactive Positional Accuracy: Automatically positioned to the address	A8SW (S)	616	-	530463 189392
115	Contemporary Trade Directory Entries Name: M B Autos Location: 23, High Street, London, N8 7QB Classification: Car Dealers Status: Active Positional Accuracy: Automatically positioned to the address	A8SW (S)	626	-	530485 189374
116	Contemporary Trade Directory Entries Name: Krystal Dry Cleaner Location: 80, Turnpike Lane, London, N8 0PR Classification: Dry Cleaners Status: Inactive Positional Accuracy: Automatically positioned to the address	A9NW (SE)	618	-	531180 189553
116	Contemporary Trade Directory Entries Name: N8 Graphics Location: 80, Turnpike Lane, London, N8 0PR Classification: Printers Status: Inactive Positional Accuracy: Manually positioned to the address or location	A9NW (SE)	618	-	531180 189553
116	Contemporary Trade Directory Entries Name: M F A Location: 89-91, Turnpike Lane, London, N8 0DY Classification: Meat Product Manufacturers & Wholesalers Status: Inactive Positional Accuracy: Automatically positioned to the address	A9NW (SE)	637	-	531160 189515
116	Contemporary Trade Directory Entries Name: Barrys Handyman Centre Location: 87, Turnpike Lane, London, N8 0DY Classification: Hardware Status: Inactive Positional Accuracy: Automatically positioned to the address	A9NW (SE)	641	-	531171 189518
116	Contemporary Trade Directory Entries Name: Simply Printing Ltd Location: 79-81, Turnpike Lane, London, N8 0DY Classification: Printers Status: Inactive Positional Accuracy: Automatically positioned to the address	A9NW (SE)	646	-	531186 189522
116	Contemporary Trade Directory Entries Name: Peter Fashions Location: Rear Of 79-81, Turnpike Lane, London, N8 0DY Classification: Clothing & Fabrics - Manufacturers Status: Inactive Positional Accuracy: Automatically positioned to the address	A9NW (SE)	646	-	531186 189522
116	Contemporary Trade Directory Entries Name: Bendix Self-Service Launderette Location: 73, Turnpike Lane, London, N8 0EE Classification: Laundries & Launderettes Status: Inactive Positional Accuracy: Automatically positioned to the address	A9NW (SE)	654	-	531208 189529
116	Contemporary Trade Directory Entries Name: Toxico Location: 3-5, Turnpike Mews, Turnpike Lane, London, N8 0ED Classification: Screen Process Printers Status: Inactive Positional Accuracy: Automatically positioned to the address	A9NW (SE)	659	-	531180 189502
117	Contemporary Trade Directory Entries Name: P A T Freight Ltd Location: 119, Turnpike Lane, London, N8 0DU Classification: Freight Forwarders Status: Inactive Positional Accuracy: Automatically positioned to the address	A9NW (SE)	623	-	531092 189489

Map ID	Details	Quadrant Reference (Compass Direction)	Estimated Distance From Site	Contact	NGR
118	Contemporary Trade Directory Entries Name: 24hrs Mobile Tyres Service Location: 16, Crescent Road, London, N22 7RS Classification: Tyre Dealers Status: Active Positional Accuracy: Automatically positioned to the address	A17SE (NW)	637	-	530013 190586
118	Contemporary Trade Directory Entries Name: Latter'S Kitchens Ltd Location: 18, Crescent Road, London, N22 7RS Classification: Kitchen Furniture Manufacturers Status: Inactive Positional Accuracy: Automatically positioned to the address	A17SE (NW)	642	-	530007 190588
118	Contemporary Trade Directory Entries Name: Crescent Hardware Location: 20, Crescent Road, London, N22 7RS Classification: Hardware Status: Active Positional Accuracy: Automatically positioned to the address	A17SE (NW)	648	-	530000 190588
119	Contemporary Trade Directory Entries Name: Antoniou D P & Sons Ltd Location: 1, Neville Place, High Road, London, N22 8HX Classification: Clothing & Fabrics - Manufacturers Status: Inactive Positional Accuracy: Automatically positioned in the proximity of the address	A18NE (N)	639	-	530797 190845
119	Contemporary Trade Directory Entries Name: Newcom Distributors Ltd Location: Unit 4, Neville Place, High Road, LONDON, N22 8HX Classification: Clocks & Watches - Manufacturers & Wholesalers Status: Active Positional Accuracy: Automatically positioned to the address	A18NE (N)	645	-	530803 190851
120	Contemporary Trade Directory Entries Name: Ribmade Ltd Location: 109, Nightingale Lane, London, N8 7LG Classification: T-Shirts Status: Inactive Positional Accuracy: Automatically positioned to the address	A7NE (SW)	643	-	530148 189587
121	Contemporary Trade Directory Entries Name: E S Fashions Ltd Location: Neville Pl,High Rd, London, N22 8HX Classification: Clothing & Fabrics - Manufacturers Status: Inactive Positional Accuracy: Manually positioned to the road within the address or location	A18NE (N)	644	-	530853 190842
122	Contemporary Trade Directory Entries Name: Magiklean Location: 69, Morley Avenue, London, N22 6NG Classification: Carpet, Curtain & Upholstery Cleaners Status: Inactive Positional Accuracy: Automatically positioned to the address	A14NE (E)	658	-	531421 190373
123	Contemporary Trade Directory Entries Name: N R V W Ltd Location: 106-108, High Street, London, N8 7NT Classification: Refrigeration Equipment - Commercial Status: Inactive Positional Accuracy: Automatically positioned to the address	A8SW (S)	662	-	530609 189315
123	Contemporary Trade Directory Entries Name: Feldon Bodyworks Location: Hillfield Mews,Highfield Avenue, Hornsey/, London, N8 7NT Classification: Car Body Repairs Status: Inactive Positional Accuracy: Manually positioned within the geographical locality	A8SW (S)	680	-	530563 189302
124	Contemporary Trade Directory Entries Name: T T 1 Location: 300, Wightman Road, London, N8 0LT Classification: Tyre Dealers Status: Active Positional Accuracy: Automatically positioned to the address	A9NW (SE)	664	-	531075 189435
124	Contemporary Trade Directory Entries Name: T T 1 Location: 298-300 Wightman Rd, London, N8 0LT Classification: Tyre Dealers Status: Inactive Positional Accuracy: Manually positioned to the address or location	A9NW (SE)	664	-	531075 189435

Map ID	Details	Quadrant Reference (Compass Direction)	Estimated Distance From Site	Contact	NGR
124	Contemporary Trade Directory Entries Name: Town Tyres & Brake Co Location: 298-300 Wightman Rd, London, N8 0LT Classification: Tyre Dealers Status: Inactive Positional Accuracy: Manually positioned to the address or location	A9NW (SE)	665	-	531074 189434
124	Contemporary Trade Directory Entries Name: Tt1 Car Care Centre Location: 298, Wightman Road, London, N8 0LT Classification: Garage Services Status: Inactive Positional Accuracy: Automatically positioned to the address	A9SW (SE)	687	-	531084 189414
124	Contemporary Trade Directory Entries Name: Town Tyres Location: 298-300 Wightman Rd, London, N8 0LT Classification: Exhaust & Shock Absorber Centres Status: Inactive Positional Accuracy: Manually positioned to the address or location	A9SW (SE)	688	-	531084 189413
124	Contemporary Trade Directory Entries Name: Goodrange Ltd Location: 296, Wightman Road, London, N8 0LT Classification: Clothing & Fabrics - Manufacturers Status: Inactive Positional Accuracy: Automatically positioned to the address	A9SW (SE)	693	-	531086 189408
124	Contemporary Trade Directory Entries Name: Town Tyres Location: 296-300 Wightman Rd, London, N8 0LT Classification: Garage Services Status: Inactive Positional Accuracy: Manually positioned to the address or location	A9SW (SE)	693	-	531086 189408
124	Contemporary Trade Directory Entries Name: Kneelcrest Ltd Location: 280, Wightman Road, London, N8 0LT Classification: Clothing & Fabrics - Manufacturers Status: Inactive Positional Accuracy: Automatically positioned to the address	A9SW (SE)	739	-	531107 189368
125	Contemporary Trade Directory Entries Name: Spotless Location: 84b, High Street, London, N8 7NU Classification: Cleaning Services - Domestic Status: Inactive Positional Accuracy: Automatically positioned to the address	A8SW (S)	671	-	530539 189315
126	Contemporary Trade Directory Entries Name: Hornsey Cleaners Location: 15, High Street, London, N8 7PS Classification: Carpet, Curtain & Upholstery Cleaners Status: Inactive Positional Accuracy: Automatically positioned to the address	A8SW (S)	674	-	530440 189338
126	Contemporary Trade Directory Entries Name: Hornsey Cleaners Location: 15, High Street, London, N8 7PS Classification: Carpet, Curtain & Upholstery Cleaners Status: Inactive Positional Accuracy: Automatically positioned to the address	A8SW (S)	674	-	530440 189338
126	Contemporary Trade Directory Entries Name: Cars R Us Location: 2, Campsbourne Road, London, N8 7PT Classification: Scientific Apparatus & Instruments - Manufacturers Status: Inactive Positional Accuracy: Automatically positioned to the address	A8SW (S)	674	-	530408 189350
127	Contemporary Trade Directory Entries Name: Your Wood Green Services Location: 51, Westbeech Road, London, N22 6HU Classification: Cleaning Services - Domestic Status: Active Positional Accuracy: Automatically positioned to the address	A14SE (E)	675	-	531462 189932
128	Contemporary Trade Directory Entries Name: M 2 C Shop Ltd Location: 29, Eastern Road, London, N22 7DD Classification: Electrical Goods Sales, Manufacturers & Wholesalers Status: Inactive Positional Accuracy: Automatically positioned to the address	A17NE (NW)	676	-	530276 190829

Map ID	Details	Quadrant Reference (Compass Direction)	Estimated Distance From Site	Contact	NGR
129	Contemporary Trade Directory Entries Name: Mary Louise Dry Cleaners Ltd Location: 7, High Street, London, N8 7PS Classification: Dry Cleaners Status: Active Positional Accuracy: Automatically positioned to the address	A8SW (S)	686	-	530419 189333
129	Contemporary Trade Directory Entries Name: Oven Cleaning (Hornsey) Location: 62, High Street, London, N8 7NX Classification: Oven cleaning Status: Inactive Positional Accuracy: Automatically positioned to the address	A8SW (S)	711	-	530430 189302
129	Contemporary Trade Directory Entries Name: Ellis & Co (Motors) Ltd Location: 52, High Street, London, N8 7NX Classification: Car Dealers Status: Inactive Positional Accuracy: Automatically positioned to the address	A8SW (S)	733	-	530396 189291
130	Contemporary Trade Directory Entries Name: Jln Cleaning Services Ltd Location: Alhambra House, 5, The Campsbourne, London, N8 7PN Classification: Cleaning Services - Domestic Status: Inactive Positional Accuracy: Automatically positioned to the address	A8SW (SW)	691	-	530339 189363
130	Contemporary Trade Directory Entries Name: Teijeiro Juan Music Co Ltd Location: 5, The Campsbourne, London, N8 7PN Classification: Musical Instrument - Manufacturers Status: Inactive Positional Accuracy: Automatically positioned to the address	A8SW (SW)	693	-	530336 189363
131	Contemporary Trade Directory Entries Name: Zupas Kitchen Location: 1, Waldegrave Road, London, N8 0QA Classification: Kitchen Furniture Manufacturers Status: Inactive Positional Accuracy: Automatically positioned to the address	A9NE (SE)	694	-	531365 189640
132	Contemporary Trade Directory Entries Name: Lucky Star Trading Location: 22-24, High Road, London, N22 6BX Classification: Bags, Belts & Accessories - Manufacturers & Suppliers Status: Inactive Positional Accuracy: Automatically positioned to the address	A14SE (SE)	700	-	531439 189763
133	Contemporary Trade Directory Entries Name: Well Done Services Location: 206, Bracknell Close, London, N22 5TA Classification: Cleaning Services - Domestic Status: Active Positional Accuracy: Automatically positioned to the address	A19SW (NE)	705	-	531293 190664
134	Contemporary Trade Directory Entries Name: Quick Silver Location: 9, High Road, London, N22 6BH Classification: Garage Services Status: Active Positional Accuracy: Automatically positioned to the address	A9NE (SE)	716	-	531426 189697
134	Contemporary Trade Directory Entries Name: Currys Location: 1-3, High Road, London, N22 6BH Classification: Electrical Goods Sales, Manufacturers & Wholesalers Status: Inactive Positional Accuracy: Automatically positioned to the address	A9NE (SE)	736	-	531438 189678
135	Contemporary Trade Directory Entries Name: Highview Gas Services Location: 81, Nightingale Lane, London, N8 7QY Classification: Gas Suppliers Status: Inactive Positional Accuracy: Automatically positioned to the address	A7NE (SW)	717	-	530117 189506
136	Contemporary Trade Directory Entries Name: Ital Gallery Location: 20, Turnpike Lane, London, N8 0PS Classification: Furniture - Reproduction Status: Inactive Positional Accuracy: Manually positioned to the address or location	A9NE (SE)	718	-	531379 189618

Map ID	Details	Quadrant Reference (Compass Direction)	Estimated Distance From Site	Contact	NGR
136	Contemporary Trade Directory Entries Name: Madina Halal Meat Location: 15, Turnpike Lane, London, N8 0EP Classification: Meat - Wholesale Status: Inactive Positional Accuracy: Automatically positioned to the address	A9NE (SE)	738	-	531371 189576
136	Contemporary Trade Directory Entries Name: Milton Dry Cleaners Location: 3, Turnpike Lane, London, N8 0EP Classification: Dry Cleaners Status: Inactive Positional Accuracy: Automatically positioned to the address	A9NE (SE)	752	-	531401 189590
137	Contemporary Trade Directory Entries Name: Hillfield Garage Location: Hillfield Garage, Hillfield Avenue, London, N8 7DU Classification: Garage Services Status: Inactive Positional Accuracy: Automatically positioned to the address	A8SW (S)	721	-	530572 189259
138	Contemporary Trade Directory Entries Name: Hornsey Carpet Cleaners Location: 16, Rectory Gardens, London, N8 7PJ Classification: Carpet, Curtain & Upholstery Cleaners Status: Inactive Positional Accuracy: Automatically positioned to the address	A7SE (SW)	723	-	530262 189371
139	Contemporary Trade Directory Entries Name: Sunshine Cleaners Location: 11, Commerce Road, London, N22 8DZ Classification: Dry Cleaners Status: Inactive Positional Accuracy: Automatically positioned to the address	A18NE (N)	724	-	530759 190933
140	Contemporary Trade Directory Entries Name: S D Heating Maintenance Location: 78, Morley Avenue, London, N22 6NG Classification: Boilers - Servicing, Replacements & Repairs Status: Active Positional Accuracy: Automatically positioned to the address	A14NE (E)	726	-	531489 190380
141	Contemporary Trade Directory Entries Name: Kenrose Location: 1, Canning Crescent, London, N22 5SR Classification: Cleaning Services - Domestic Status: Inactive Positional Accuracy: Automatically positioned to the address	A18NE (N)	727	-	530886 190920
141	Contemporary Trade Directory Entries Name: Hg Ltd Location: Canning Mews, Canning Crescent, London, N22 5SR Classification: Garage Services Status: Inactive Positional Accuracy: Automatically positioned in the proximity of the address	A18NE (N)	760	-	530908 190949
141	Contemporary Trade Directory Entries Name: Kenrose Location: Canning Cr, London, N22 5SR Classification: Commercial Cleaning Services Status: Inactive Positional Accuracy: Manually positioned within the geographical locality	A18NE (N)	764	-	530906 190953
142	Contemporary Trade Directory Entries Name: North London Restorers Location: Flat 2, Newbury House, Partridge Way, London, N22 8DX Classification: Furniture - Repairing & Restoring Status: Active Positional Accuracy: Automatically positioned to the address	A18NW (N)	729	-	530450 190935
143	Contemporary Trade Directory Entries Name: Sea Containers Railway Services Ltd Location: Bounds Green Depot, Bridge Rd, London, N22 7SE Classification: Railway Equipment Manufacturers Status: Inactive Positional Accuracy: Manually positioned to the address or location	A17NE (NW)	736	-	530122 190818
144	Contemporary Trade Directory Entries Name: Haringey Mental Health Location: 276, High Road, London, N22 8JT Classification: Hospitals Status: Active Positional Accuracy: Automatically positioned to the address	A18NE (N)	740	-	530850 190939

Map ID	Details	Quadrant Reference (Compass Direction)	Estimated Distance From Site	Contact	NGR
145	Contemporary Trade Directory Entries Name: Inter Clean Location: 35, Hewitt Avenue, London, N22 6QH Classification: Carpet, Curtain & Upholstery Cleaners Status: Inactive Positional Accuracy: Automatically positioned to the address	A14NE (E)	749	-	531545 190165
146	Contemporary Trade Directory Entries Name: J Simcox Location: 99, Westbeech Road, London, N22 6HU Classification: Car Dealers Status: Inactive Positional Accuracy: Automatically positioned to the address	A14SE (E)	764	-	531545 189885
147	Contemporary Trade Directory Entries Name: Miracleaning Ltd Location: Miracleaning Ltd, London, N8 0PE Classification: Commercial Cleaning Services Status: Inactive Positional Accuracy: Manually positioned within the geographical locality	A9NE (SE)	767	-	531442 189624
148	Contemporary Trade Directory Entries Name: Fast Oven Cleaning Location: 35, Crown Close, Winkfield Road, London, N22 5HG Classification: Oven cleaning Status: Active Positional Accuracy: Automatically positioned to the address	A19SE (NE)	775	-	531423 190619
149	Contemporary Trade Directory Entries Name: Aqua Dry Cleaners Location: 7-15, Westbury Avenue, London, N22 6BS Classification: Dry Cleaners Status: Inactive Positional Accuracy: Automatically positioned to the address	A9NE (SE)	781	-	531501 189701
150	Contemporary Trade Directory Entries Name: Squawk Furniture Location: 40, Tottenham Lane, London, N8 7EA Classification: Furniture Manufacturers - Home & Office Status: Inactive Positional Accuracy: Automatically positioned to the address	A8SE (S)	784	-	530867 189219
151	Contemporary Trade Directory Entries Name: Cleaners Of Hornsey Location: 26, High Street, London, N8 7PB Classification: Carpet, Curtain & Upholstery Cleaners Status: Inactive Positional Accuracy: Automatically positioned to the address	A7SE (SW)	788	-	530309 189269
151	Contemporary Trade Directory Entries Name: Turnpike Motor Co Location: 20, High Street, London, N8 7PB Classification: Garage Services Status: Inactive Positional Accuracy: Automatically positioned to the address	A7SE (SW)	804	-	530291 189261
152	Contemporary Trade Directory Entries Name: Silhouette Uk Ltd Location: 333, High Road, London, N22 8GZ Classification: Optical Goods - Manufacturers Status: Inactive Positional Accuracy: Automatically positioned to the address	A18NE (N)	788	-	530806 190994
152	Contemporary Trade Directory Entries Name: Silhouette (Uk) Ltd Location: 333, High Road, London, N22 8GZ Classification: Optical Goods - Manufacturers Status: Inactive Positional Accuracy: Automatically positioned to the address	A18NE (N)	788	-	530806 190994
153	Contemporary Trade Directory Entries Name: L R Stewart & Sons Location: Hampden Road, Hornsey, London, N8 0HG Classification: Foundries Status: Active Positional Accuracy: Manually positioned within the geographical locality	A8SE (S)	790	-	530977 189252
154	Contemporary Trade Directory Entries Name: Leydys Location: 111, Nightingale Road, London, N22 8PT Classification: Cleaning Services - Domestic Status: Active Positional Accuracy: Automatically positioned to the address	A18NW (N)	791	-	530402 190989

Map ID	Details	Quadrant Reference (Compass Direction)	Estimated Distance From Site	Contact	NGR
155	Contemporary Trade Directory Entries Name: Cleaners (Highbury) Location: 107, Farrant Avenue, London, N22 6PD Classification: Cleaning Services - Domestic Status: Inactive Positional Accuracy: Automatically positioned to the address	A14NE (E)	798	-	531562 190390
155	Contemporary Trade Directory Entries Name: Window Cleaning (London) Location: 107, Farrant Avenue, London, N22 6PD Classification: Cleaning Services - Domestic Status: Inactive Positional Accuracy: Automatically positioned to the address	A14NE (E)	798	-	531562 190390
155	Contemporary Trade Directory Entries Name: Cleaners Finsbury Park Location: 107, Farrant Avenue, London, N22 6PD Classification: Commercial Cleaning Services Status: Inactive Positional Accuracy: Automatically positioned to the address	A14NE (E)	798	-	531562 190390
155	Contemporary Trade Directory Entries Name: Cleaners (Hornsey) Location: 107, Farrant Avenue, London, N22 6PD Classification: Commercial Cleaning Services Status: Inactive Positional Accuracy: Automatically positioned to the address	A14NE (E)	798	-	531562 190390
156	Contemporary Trade Directory Entries Name: Andersons Rubbish Clearance Location: 132, Lymington Avenue, London, N22 6JG Classification: Waste Disposal Services Status: Active Positional Accuracy: Automatically positioned to the address	A14NE (E)	799	-	531593 190225
157	Contemporary Trade Directory Entries Name: Abbey Location: 56, Beechwood Road, London, N8 7NG Classification: Domestic Appliances - Servicing, Repairs & Parts Status: Inactive Positional Accuracy: Automatically positioned to the address	A7NE (SW)	802	-	530027 189483
158	Contemporary Trade Directory Entries Name: A & J Motors Location: 61, Nightingale Road, London, N22 8QB Classification: Garage Services Status: Inactive Positional Accuracy: Automatically positioned to the address	A18NW (N)	810	-	530597 191022
159	Contemporary Trade Directory Entries Name: Turnpike Lane Carpet Cleaners Location: 30, Willoughby Road, London, N8 0JG Classification: Carpet, Curtain & Upholstery Cleaners Status: Active Positional Accuracy: Automatically positioned to the address	A9NE (SE)	820	-	531452 189545
160	Contemporary Trade Directory Entries Name: 1st Class Cleaners Location: First Floor, 13, Salisbury Road, London, N22 6NL Classification: Cleaning Services - Domestic Status: Inactive Positional Accuracy: Automatically positioned to the address	A19SE (NE)	829	-	531534 190541
160	Contemporary Trade Directory Entries Name: 1st Class Cleaners Location: 13, Salisbury Road, London, N22 6NL Classification: Cleaning Services - Domestic Status: Inactive Positional Accuracy: Automatically positioned to the address	A19SE (NE)	829	-	531534 190541
160	Contemporary Trade Directory Entries Name: Timbercare Ltd Location: 19, Salisbury Road, London, N22 6NL Classification: Damp & Dry Rot Control Status: Inactive Positional Accuracy: Automatically positioned to the address	A19SE (NE)	833	-	531546 190527
161	Contemporary Trade Directory Entries Name: David Steven Wilton Casting Location: 65b Hampden Road, London, N8 0HX Classification: Die-Casting Equipment & Services Status: Active Positional Accuracy: Manually positioned within the geographical locality	A9SW (SE)	830	-	531240 189336

Map ID	Details	Quadrant Reference (Compass Direction)	Estimated Distance From Site	Contact	NGR
162	Contemporary Trade Directory Entries Name: M & J Cars Location: 6-8, High Street, London, N8 7PD Classification: Car Dealers Status: Inactive Positional Accuracy: Automatically positioned to the address	A7SE (SW)	838	-	530247 189246
162	Contemporary Trade Directory Entries Name: Y T M Fireworks Location: 226, Middle Lane, London, N8 7LA Classification: Firework Stockists Status: Active Positional Accuracy: Automatically positioned to the address	A7SE (SW)	854	-	530233 189235
162	Contemporary Trade Directory Entries Name: Boundless Beauty Location: 224a, Middle Lane, London, N8 7LA Classification: Horse Boxes & Transporting Status: Active Positional Accuracy: Automatically positioned to the address	A7SE (SW)	859	-	530230 189231
162	Contemporary Trade Directory Entries Name: Hewitt'S Location: 214, Middle Lane, London, N8 7LA Classification: Garage Services Status: Inactive Positional Accuracy: Automatically positioned to the address	A7SE (SW)	885	-	530222 189206
162	Contemporary Trade Directory Entries Name: Harnett J A Location: 202, Middle Lane, London, N8 7LA Classification: Antiques - Repairing & Restoring Status: Inactive Positional Accuracy: Automatically positioned to the address	A7SE (SW)	900	-	530228 189185
163	Contemporary Trade Directory Entries Name: Tottenham Lane Service Station Ltd Location: Tottenham Lane, London, N8 9DL Classification: Mot Testing Centres Status: Active Positional Accuracy: Automatically positioned to the address	A8SE (S)	838	-	530894 189171
164	Contemporary Trade Directory Entries Name: P MCGovern Location: 28, Glebe Road, London, N8 7DB Classification: Heating Equipment - Sales & Service Status: Inactive Positional Accuracy: Automatically positioned to the address	A8SW (S)	847	-	530626 189129
164	Contemporary Trade Directory Entries Name: Shoot Production Location: 23, Glebe Road, London, N8 7DA Classification: Printers Status: Inactive Positional Accuracy: Automatically positioned to the address	A8SW (S)	871	-	530583 189108
165	Contemporary Trade Directory Entries Name: Vas Motors Location: 1, Frome Road, London, N22 6BP Classification: Garage Services Status: Inactive Positional Accuracy: Automatically positioned to the address	A9NE (SE)	853	-	531590 189726
165	Contemporary Trade Directory Entries Name: Premier Clutch & Brakes Location: 1, Frome Road, LONDON, N22 6BP Classification: Garage Services Status: Inactive Positional Accuracy: Automatically positioned to the address	A9NE (SE)	853	-	531590 189726
165	Contemporary Trade Directory Entries Name: The Tyre Warehouse Location: 1, Frome Road, LONDON, N22 6BP Classification: Tyre Dealers Status: Active Positional Accuracy: Automatically positioned to the address	A9NE (SE)	853	-	531590 189726
166	Contemporary Trade Directory Entries Name: Prepack Direct Ltd Location: 69, Bounds Green Road, London, N22 8DF Classification: Pharmaceutical Manufacturers & Distributors Status: Inactive Positional Accuracy: Automatically positioned to the address	A17NE (NW)	860	-	530224 191007

Map ID	Details	Quadrant Reference (Compass Direction)	Estimated Distance From Site	Contact	NGR
167	Contemporary Trade Directory Entries Name: Wightman Road Service Station Location: A, 278, Wightman Road, London, N8 0LX Classification: Petrol Filling Stations Status: Inactive Positional Accuracy: Automatically positioned to the address	A9SW (SE)	865	-	531159 189252
168	Contemporary Trade Directory Entries Name: Arkay Exhaust Centre Location: 573-575, Lordship Lane, London, N22 5LE Classification: Mot Testing Centres Status: Inactive Positional Accuracy: Automatically positioned in the proximity of the address	A19SE (NE)	866	-	531543 190603
168	Contemporary Trade Directory Entries Name: Star Lordship Lane Location: 573-575, Lordship Lane, London, N22 5LE Classification: Petrol Filling Stations - 24 Hour Status: Inactive Positional Accuracy: Automatically positioned to the address	A19SE (NE)	866	-	531543 190603
168	Contemporary Trade Directory Entries Name: Lordship Motor Co Location: 609, Lordship Lane, London, N22 5LE Classification: Car Body Repairs Status: Inactive Positional Accuracy: Automatically positioned to the address	A19SE (NE)	880	-	531557 190606
168	Contemporary Trade Directory Entries Name: Autoservice & Coach Works Location: 609, Lordship Lane, London, N22 5LE Classification: Car Body Repairs Status: Inactive Positional Accuracy: Automatically positioned to the address	A19SE (NE)	887	-	531562 190610
169	Contemporary Trade Directory Entries Name: Haroon Mobile Shop Location: Turnpike Pde, Green Lanes, London, N15 3EA Classification: Mobile Phone Accessories and Car Kits Status: Inactive Positional Accuracy: Manually positioned within the geographical locality	A9NE (SE)	869	-	531541 189590
170	Contemporary Trade Directory Entries Name: Hometyre Location: Linzee Rd, London, N8 7RE Classification: Tyre Dealers Status: Inactive Positional Accuracy: Manually positioned within the geographical locality	A7SE (SW)	874	-	530034 189365
171	Contemporary Trade Directory Entries Name: Merry House Cleaners Location: 10, Frome Road, London, N22 6BP Classification: Cleaning Services - Domestic Status: Active Positional Accuracy: Automatically positioned to the address	A9NE (E)	885	-	531634 189753
172	Contemporary Trade Directory Entries Name: Sally Matthews Design Ltd Location: 71a, Trinity Road, London, N22 8XX Classification: Lingerie & Hosiery Manufacturers & Wholesalers Status: Active Positional Accuracy: Automatically positioned to the address	A17NE (NW)	886	-	530268 191051
173	Contemporary Trade Directory Entries Name: Westbrook C Location: 13a, Carlingford Road, London, N15 3ED Classification: Garage Services Status: Inactive Positional Accuracy: Automatically positioned to the address	A9NE (SE)	899	-	531593 189622
174	Contemporary Trade Directory Entries Name: Kirby Cleaning Location: 101, Truro Road, London, N22 8DH Classification: Cleaning Services - Domestic Status: Inactive Positional Accuracy: Automatically positioned to the address	A18NW (N)	900	-	530385 191097
175	Contemporary Trade Directory Entries Name: A S Davies Location: 2, Baden Road, London, N8 7RJ Classification: Car Body Repairs Status: Inactive Positional Accuracy: Automatically positioned to the address	A7NW (SW)	906	-	529929 189439

Map ID	Details	Quadrant Reference (Compass Direction)	Estimated Distance From Site	Contact	NGR
176	Contemporary Trade Directory Entries Name: Savvas Georgiou Location: 207-209, Langham Road, London, N15 3LH Classification: Footwear - Manufacturers and Suppliers Status: Active Positional Accuracy: Automatically positioned to the address	A9NE (SE)	906	-	531626 189673
176	Contemporary Trade Directory Entries Name: Mun Keys Location: 207-209, Langham Road, London, N15 3LH Classification: Lock Suppliers and Manufacturers Status: Inactive Positional Accuracy: Automatically positioned to the address	A9NE (SE)	906	-	531626 189673
176	Contemporary Trade Directory Entries Name: S S O Universal Ltd Location: 234, Langham Road, LONDON, N15 3NB Classification: Car Dealers Status: Active Positional Accuracy: Automatically positioned to the address	A9NE (SE)	938	-	531667 189688
177	Contemporary Trade Directory Entries Name: A-Z Cleaning Services Location: 92, Hampden Road, London, N8 0HS Classification: Carpet, Curtain & Upholstery Cleaners Status: Inactive Positional Accuracy: Automatically positioned to the address	A9SE (SE)	907	-	531380 189343
178	Contemporary Trade Directory Entries Name: Oldacre Cars Location: 349, High Road, London, N22 8JA Classification: Car Dealers Status: Inactive Positional Accuracy: Automatically positioned to the address	A23SE (N)	914	-	530832 191118
178	Contemporary Trade Directory Entries Name: Carfield Ltd Location: 349, High Road, London, N22 8JA Classification: Car Dealers Status: Inactive Positional Accuracy: Manually positioned to the address or location	A23SE (N)	914	-	530832 191118
178	Contemporary Trade Directory Entries Name: Expert 24 Pest Control Location: 349c, High Road, London, N22 8JA Classification: Pest & Vermin Control Status: Inactive Positional Accuracy: Automatically positioned to the address	A23SE (N)	914	-	530832 191118
178	Contemporary Trade Directory Entries Name: Touch Printing Location: 349c, High Road, London, N22 8JA Classification: Printers Status: Inactive Positional Accuracy: Automatically positioned to the address	A23SE (N)	914	-	530832 191118
178	Contemporary Trade Directory Entries Name: T M S Ltd Location: 349 C High Rd, London, N22 8JA Classification: Road Haulage Services Status: Inactive Positional Accuracy: Manually positioned to the address or location	A23SE (N)	915	-	530838 191118
178	Contemporary Trade Directory Entries Name: Amps Motors Location: 3, Adams Mews, Truro Road, London, N22 8EX Classification: Garage Services Status: Inactive Positional Accuracy: Automatically positioned to the address	A23SE (N)	956	-	530818 191161
179	Contemporary Trade Directory Entries Name: Keiths Autos Location: 4, Priory Road, London, N8 7RD Classification: Garage Services Status: Inactive Positional Accuracy: Automatically positioned to the address	A7SE (SW)	917	-	530089 189257
179	Contemporary Trade Directory Entries Name: Priory Packaging Location: 8, Priory Road, London, N8 7RD Classification: Packaging & Wrapping Equipment & Supplies Status: Inactive Positional Accuracy: Automatically positioned to the address	A7SE (SW)	926	-	530079 189254

Map ID	Details	Quadrant Reference (Compass Direction)	Estimated Distance From Site	Contact	NGR
180	Contemporary Trade Directory Entries Name: Bright & Beautiful Crouch End Location: 15, Tottenham Lane, London, N8 9DJ Classification: Cleaning Services - Domestic Status: Inactive Positional Accuracy: Automatically positioned to the address	A3NE (S)	919	-	530827 189071
180	Contemporary Trade Directory Entries Name: Bright & Beautiful Location: 15, Tottenham Lane, London, N8 9DJ Classification: Cleaning Services - Domestic Status: Inactive Positional Accuracy: Automatically positioned to the address	A3NE (S)	919	-	530827 189071
180	Contemporary Trade Directory Entries Name: A B S Transport Location: 15a, Tottenham Lane, London, N8 9DJ Classification: Road Haulage Services Status: Inactive Positional Accuracy: Automatically positioned to the address	A3NE (S)	919	-	530827 189071
180	Contemporary Trade Directory Entries Name: Jewson Location: 11, Tottenham Lane, London, N8 9DP Classification: Builders' Merchants Status: Active Positional Accuracy: Automatically positioned to the address	A3NE (S)	922	-	530876 189079
181	Contemporary Trade Directory Entries Name: Dial-A-Duster Location: 21, Clyde Road, London, N22 7AD Classification: Cleaning Services - Domestic Status: Inactive Positional Accuracy: Automatically positioned to the address	A17SW (NW)	926	-	529704 190640
182	Contemporary Trade Directory Entries Name: 24hr Pest Control Location: 203a, Gladstone Avenue, London, N22 6LB Classification: Pest & Vermin Control Status: Inactive Positional Accuracy: Automatically positioned to the address	A15NW (E)	941	-	531707 190403
182	Contemporary Trade Directory Entries Name: 24 Hour Pest Control London Location: 203a, Gladstone Avenue, London, N22 6LB Classification: Pest & Vermin Control Status: Active Positional Accuracy: Automatically positioned to the address	A15NW (E)	941	-	531707 190403
182	Contemporary Trade Directory Entries Name: 24hr Pest & Vermin Control Location: 203a, Gladstone Avenue, LONDON, N22 6LB Classification: Pest & Vermin Control Status: Inactive Positional Accuracy: Automatically positioned to the address	A15NW (E)	941	-	531707 190403
183	Contemporary Trade Directory Entries Name: Jeff Sandra Textiles Ltd Location: 33 Tottenham La, London, N8 9BD Classification: Textile Manufacturing Status: Inactive Positional Accuracy: Manually positioned to the address or location	A3NE (S)	945	-	530700 189031
184	Contemporary Trade Directory Entries Name: Peter Murphy Carpentry Location: 31b Tottenham Lane, London, N8 9BD Classification: Cabinet Makers Status: Active Positional Accuracy: Manually positioned within the geographical locality	A3NE (S)	967	-	530676 189008
184	Contemporary Trade Directory Entries Name: Arcade Dry Cleaners Location: 53, Tottenham Lane, London, N8 9BD Classification: Dry Cleaners Status: Inactive Positional Accuracy: Automatically positioned to the address	A3NE (S)	997	-	530662 188978
185	Contemporary Trade Directory Entries Name: Trade Domestic Location: Adams Mews, Truro Rd, London, N22 8JA Classification: Domestic Appliances - Servicing, Repairs & Parts Status: Inactive Positional Accuracy: Manually positioned to the road within the address or location	A23SE (N)	967	-	530796 191174

Map ID	Details	Quadrant Reference (Compass Direction)	Estimated Distance From Site	Contact	NGR
186	Contemporary Trade Directory Entries Name: Csm Location: 102, Hillfield Avenue, London, N8 7DN Classification: Car Body Repairs Status: Inactive Positional Accuracy: Automatically positioned to the address	A3NW (S)	974	-	530468 189020
187	Contemporary Trade Directory Entries Name: B & M Superservices Location: 110, Victoria Road, London, N22 7XF Classification: Cleaning Services - Commercial Status: Inactive Positional Accuracy: Automatically positioned to the address	A16SE (NW)	984	-	529629 190620
187	Contemporary Trade Directory Entries Name: B & M Domestic Cleaning Services Location: 110, Victoria Road, London, N22 7XF Classification: Cleaning Services - Domestic Status: Inactive Positional Accuracy: Automatically positioned to the address	A16SE (NW)	984	-	529629 190620
187	Contemporary Trade Directory Entries Name: B & M Superservices Location: 110, Victoria Road, London, N22 7XF Classification: Commercial Cleaning Services Status: Inactive Positional Accuracy: Automatically positioned to the address	A16SE (NW)	984	-	529629 190620
188	Contemporary Trade Directory Entries Name: Junkanddisorderly.Com Location: 4, Frobisher Road, London, N8 0QS Classification: Waste Disposal Services Status: Inactive Positional Accuracy: Automatically positioned to the address	A9SW (SE)	996	-	531244 189148
189	Contemporary Trade Directory Entries Name: H I Q Location: 367a, High Road, London, N22 8JA Classification: Tyre Dealers Status: Active Positional Accuracy: Automatically positioned to the address	A23SE (N)	999	-	530840 191203
190	Fuel Station Entries Name: Wood Green Service Station Location: 76-78 Mayes Road, Caxton Road, Wood Green, LONDON, N22 6TE Brand: Obsolete Premises Type: Not Applicable Status: Obsolete Positional Accuracy: Manually positioned to the address or location	A13NE (E)	151	-	530942 190102
191	Fuel Station Entries Name: Alexandra Motors Location: 13 Bedford Road, London, N22 7AU Brand: Obsolete Premises Type: Not Applicable Status: Obsolete Positional Accuracy: Automatically positioned to the address	A17SE (NW)	423	-	530194 190470
192	Fuel Station Entries Name: Wightman Service Centre Location: 278b Wightman Road, Hampton Road, Hornsey, LONDON, N8 0LX Brand: Obsolete Premises Type: Not Applicable Status: Obsolete Positional Accuracy: Manually positioned to the address or location	A9SW (SE)	805	-	531128 189304
193	Fuel Station Entries Name: A & J Motors Location: 58-64 Finsbury Road, Nightingale Road, Wood Green,, LONDON, Greater London, N22 8PD Brand: Unbranded Premises Type: Not Applicable Status: Obsolete Positional Accuracy: Manually positioned to the address or location	A18NW (N)	807	-	530586 191020
194	Fuel Station Entries Name: Tottenham Lane Service Station Location: Tottenham Lane, Hornsey,, LONDON, Greater London, N8 9DL Brand: Obsolete Premises Type: Not Applicable Status: Obsolete Positional Accuracy: Automatically positioned to the address	A8SE (S)	838	-	530894 189170

Map ID	Details	Quadrant Reference (Compass Direction)	Estimated Distance From Site	Contact	NGR
195	Points of Interest - Commercial Services Name: Direct Auto Services Location: 105 Mayes Road, London, N22 6UP Category: Repair and Servicing Class Code: Vehicle Repair, Testing and Servicing Positional Accuracy: Positioned to address or location	A13NE (E)	0	8	530769 190129
196	Points of Interest - Commercial Services Name: P H S Maxitech Location: Unit A/10 The Business Centre 5, Clarendon Road, London, N22 6XJ Category: Recycling Services Class Code: Recycling, Reclamation and Disposal Positional Accuracy: Positioned to address or location	A13NE (SE)	0	8	530674 190095
197	Points of Interest - Commercial Services Name: Turnaround Publisher Services Location: Unit 3 Olympia Industrial Estate, Coburg Road, London, N22 6TZ Category: Transport, Storage and Delivery Class Code: Distribution and Haulage Positional Accuracy: Positioned to address or location	A13SE (SE)	45	8	530744 189964
197	Points of Interest - Commercial Services Name: Turnaround Publishing Services Ltd Location: Unit 3 Olympia Industrial Estate, Coburg Road, London, N22 6TZ Category: Transport, Storage and Delivery Class Code: Distribution and Haulage Positional Accuracy: Positioned to address or location	A13SE (SE)	45	8	530744 189964
197	Points of Interest - Commercial Services Name: Automerco Location: 83-89 Western Road, London, N22 6US Category: Repair and Servicing Class Code: Vehicle Repair, Testing and Servicing Positional Accuracy: Positioned to address or location	A13SE (S)	99	8	530712 189890
198	Points of Interest - Commercial Services Name: Startec Motors Location: 20 Brook Road, London, N22 6TR Category: Repair and Servicing Class Code: Vehicle Repair, Testing and Servicing Positional Accuracy: Positioned to address or location	A13SE (SE)	67	8	530837 189985
198	Points of Interest - Commercial Services Name: Startec Motors Ltd Location: Unit 2-3 Herrington House, Brook Road, London, N22 6TR Category: Repair and Servicing Class Code: Vehicle Repair, Testing and Servicing Positional Accuracy: Positioned to address or location	A13SE (SE)	78	8	530867 190004
198	Points of Interest - Commercial Services Name: Omega Logistics Ltd Location: Unit 3 Bittern Place, Coburg Road, London, N22 6TP Category: Transport, Storage and Delivery Class Code: Distribution and Haulage Positional Accuracy: Positioned to address or location	A13SE (E)	84	8	530880 190028
199	Points of Interest - Commercial Services Name: Peugeot Servicing & Repairs Location: 1 Park Ridings, London, N8 0LB Category: Repair and Servicing Class Code: Vehicle Repair, Testing and Servicing Positional Accuracy: Positioned to address or location	A14SW (SE)	301	8	531006 189822
199	Points of Interest - Commercial Services Name: K Achillea Location: 1 Park Ridings, London, N8 0LB Category: Repair and Servicing Class Code: Vehicle Repair, Testing and Servicing Positional Accuracy: Positioned to address or location	A14SW (SE)	301	8	531006 189822
199	Points of Interest - Commercial Services Name: K Achillea Auto Body & Paint Ltd Location: 1 Park Ridings, London, N8 0LB Category: Repair and Servicing Class Code: Vehicle Repair, Testing and Servicing Positional Accuracy: Positioned to address or location	A14SW (SE)	301	8	531006 189822
199	Points of Interest - Commercial Services Name: Biowise Pest Control Services Location: 20 Malvern Road, London, N8 0LA Category: Contract Services Class Code: Pest and Vermin Control Positional Accuracy: Positioned to address or location	A14SW (SE)	340	8	531037 189797

Map ID	Details	Quadrant Reference (Compass Direction)	Estimated Distance From Site	Contact	NGR
200	Points of Interest - Commercial Services Name: Transcontinental Shipping & Travel Ltd Location: Ashley House 235-239, High Road, London, N22 8HF Category: Transport, Storage and Delivery Class Code: Distribution and Haulage Positional Accuracy: Positioned to address or location	A18SE (NE)	364	8	530930 190513
200	Points of Interest - Commercial Services Name: Fast Fit Tyres Location: 228-230 High Road, London, N22 8HH Category: Repair and Servicing Class Code: Vehicle Repair, Testing and Servicing Positional Accuracy: Positioned to address or location	A18SE (NE)	392	8	530967 190522
201	Points of Interest - Commercial Services Name: A & C Coachworks Location: Winning Post Service Station, Bedford Rd, London, N22 7AU Category: Repair and Servicing Class Code: Vehicle Repair, Testing and Servicing Positional Accuracy: Positioned to address or location	A17SE (NW)	422	8	530194 190469
201	Points of Interest - Commercial Services Name: Alexander Motors Location: 13 Bedford Road, London, N22 7AU Category: Repair and Servicing Class Code: Vehicle Repair, Testing and Servicing Positional Accuracy: Positioned to address or location	A17SE (NW)	422	8	530194 190470
201	Points of Interest - Commercial Services Name: Alexandra Services UK Ltd Location: 13 Bedford Road, London, N22 7AU Category: Repair and Servicing Class Code: Vehicle Repair, Testing and Servicing Positional Accuracy: Positioned to address or location	A17SE (NW)	422	8	530194 190470
202	Points of Interest - Commercial Services Name: P Helbig Location: 41a Hornsey Park Road, London, N8 0JU Category: Repair and Servicing Class Code: Vehicle Repair, Testing and Servicing Positional Accuracy: Positioned to address or location	A8NE (SE)	456	8	530955 189608
202	Points of Interest - Commercial Services Name: P Helbig Motor Services Location: 41a Hornsey Park Road, London, N8 0JU Category: Repair and Servicing Class Code: Vehicle Repair, Testing and Servicing Positional Accuracy: Positioned to address or location	A8NE (SE)	456	8	530955 189608
203	Points of Interest - Commercial Services Name: A S A Distribution Ltd Location: 2a Pellatt Grove, London, N22 5PL Category: Transport, Storage and Delivery Class Code: Distribution and Haulage Positional Accuracy: Positioned to address or location	A19SW (NE)	476	8	530998 190603
203	Points of Interest - Commercial Services Name: Asa Distribution Location: 2a Pellatt Grove, London, N22 5PL Category: Transport, Storage and Delivery Class Code: Distribution and Haulage Positional Accuracy: Positioned to address or location	A19SW (NE)	476	8	530998 190603
204	Points of Interest - Commercial Services Name: Vale Cottage Motors Location: Cross Lane, London, N8 7SA Category: Repair and Servicing Class Code: Vehicle Repair, Testing and Servicing Positional Accuracy: Positioned to address or location	A8NW (S)	476	8	530609 189501
204	Points of Interest - Commercial Services Name: Pool Motors Location: Cross Lane, London, N8 7SA Category: Repair and Servicing Class Code: Vehicle Repair, Testing and Servicing Positional Accuracy: Positioned to address or location	A8SW (S)	559	8	530613 189418
204	Points of Interest - Commercial Services Name: Pool Motors Garage Location: Cross Lane, London, N8 7SA Category: Repair and Servicing Class Code: Vehicle Repair, Testing and Servicing Positional Accuracy: Positioned to address or location	A8SW (S)	559	8	530613 189418

Map ID	Details	Quadrant Reference (Compass Direction)	Estimated Distance From Site	Contact	NGR
205	Points of Interest - Commercial Services Name: Automer Service Ltd Location: Myddelton Road, London, N8 7PY Category: Repair and Servicing Class Code: Vehicle Repair, Testing and Servicing Positional Accuracy: Positioned to address or location	A8NW (S)	548	8	530480 189457
205	Points of Interest - Commercial Services Name: Strawberry Bubbles Car Wash Location: Pembroke House, Campsbourne Road, London, N8 7AW Category: Personal, Consumer and other Services Class Code: Vehicle Cleaning Services Positional Accuracy: Positioned to address or location	A8NW (S)	588	8	530407 189444
205	Points of Interest - Commercial Services Name: Tyre Fix Location: Flat 24 Sackville House 2, Myddelton Road, London, N8 7PW Category: Repair and Servicing Class Code: Vehicle Repair, Testing and Servicing Positional Accuracy: Positioned to address or location	A8SW (S)	616	8	530463 189392
206	Points of Interest - Commercial Services Name: Textile Recycling for Aid & International Development Location: 51-53 High Road, London, N22 6BH Category: Recycling Services Class Code: Recycling, Reclamation and Disposal Positional Accuracy: Positioned to address or location	A14SE (SE)	586	8	531337 189812
207	Points of Interest - Commercial Services Name: Diamond Pest Control Ltd Location: 5 Lyttleton Road, London, N8 0QB Category: Contract Services Class Code: Pest and Vermin Control Positional Accuracy: Positioned to address or location	A9NW (SE)	592	8	531276 189692
208	Points of Interest - Commercial Services Name: P A T Freight Ltd Location: 119 Turnpike Lane, London, N8 0DU Category: Transport, Storage and Delivery Class Code: Distribution and Haulage Positional Accuracy: Positioned to address or location	A9NW (SE)	623	8	531092 189489
208	Points of Interest - Commercial Services Name: Pat Freight Ltd Location: 308 Wightman Road, London, N8 0LT Category: Transport, Storage and Delivery Class Code: Distribution and Haulage Positional Accuracy: Positioned to address or location	A9NW (SE)	645	8	531063 189451
208	Points of Interest - Commercial Services Name: Tt1 Garage Location: 300 Wightman Road, London, N8 0LT Category: Repair and Servicing Class Code: Vehicle Repair, Testing and Servicing Positional Accuracy: Positioned to address or location	A9NW (SE)	664	8	531075 189435
208	Points of Interest - Commercial Services Name: T T 1 Location: 298-300 Wightman Road, London, N8 0LT Category: Repair and Servicing Class Code: Vehicle Repair, Testing and Servicing Positional Accuracy: Positioned to address or location	A9NW (SE)	664	8	531075 189435
208	Points of Interest - Commercial Services Name: Town Tyres Location: 298-300 Wightman Rd, London, N8 0LT Category: Repair and Servicing Class Code: Vehicle Repair, Testing and Servicing Positional Accuracy: Positioned to address or location	A9SW (SE)	688	8	531084 189413
208	Points of Interest - Commercial Services Name: Town Tyers Location: 296-300 Wightman Rd, London, N8 0LT Category: Repair and Servicing Class Code: Vehicle Repair, Testing and Servicing Positional Accuracy: Positioned to address or location	A9SW (SE)	693	8	531086 189408
208	Points of Interest - Commercial Services Name: Town Tyers Location: 296-300 Wightman Road, London, N8 0LT Category: Repair and Servicing Class Code: Vehicle Repair, Testing and Servicing Positional Accuracy: Positioned to address or location	A9SW (SE)	693	8	531086 189408

Map ID	Details	Quadrant Reference (Compass Direction)	Estimated Distance From Site	Contact	NGR
209	Points of Interest - Commercial Services Name: L D Mobile Mechanic Location: 16a Crescent Road, London, N22 7RS Category: Repair and Servicing Class Code: Vehicle Repair, Testing and Servicing Positional Accuracy: Positioned to address or location	A17SE (NW)	637	8	530013 190586
210	Points of Interest - Commercial Services Name: VW Golf Shop Location: 15 High Street, London, N8 7PS Category: Repair and Servicing Class Code: Vehicle Repair, Testing and Servicing Positional Accuracy: Positioned to address or location	A8SW (S)	674	8	530440 189338
210	Points of Interest - Commercial Services Name: V W Golf Shop Location: 15 High Street, London, N8 7PS Category: Repair and Servicing Class Code: Vehicle Repair, Testing and Servicing Positional Accuracy: Positioned to address or location	A8SW (S)	674	8	530440 189338
211	Points of Interest - Commercial Services Name: Hillfield Garage Location: Hillfield Avenue, London, N8 7DU Category: Repair and Servicing Class Code: Vehicle Repair, Testing and Servicing Positional Accuracy: Positioned to address or location	A8SW (S)	675	8	530566 189307
212	Points of Interest - Commercial Services Name: Tottenham Lane Service Station Location: 3 Tottenham Lane, London, N8 9DJ Category: Repair and Servicing Class Code: Vehicle Repair, Testing and Servicing Positional Accuracy: Positioned to address or location	A8SE (S)	790	8	530887 189219
212	Points of Interest - Commercial Services Name: Tottenham Lane Service Station Ltd Location: Tottenham Lane, London, N8 9DL Category: Repair and Servicing Class Code: Vehicle Repair, Testing and Servicing Positional Accuracy: Positioned to address or location	A8SE (S)	838	8	530894 189171
212	Points of Interest - Commercial Services Name: Tottenham Lane Service Station Ltd Location: Tottenham Lane, London, N8 9DL Category: Repair and Servicing Class Code: Vehicle Repair, Testing and Servicing Positional Accuracy: Positioned to address or location	A8SE (S)	838	8	530894 189171
213	Points of Interest - Commercial Services Name: High Speed Motors Location: 22a High Street, London, N8 7PB Category: Repair and Servicing Class Code: Vehicle Repair, Testing and Servicing Positional Accuracy: Positioned to address or location	A7SE (SW)	796	8	530301 189265
214	Points of Interest - Commercial Services Name: Andersons Rubbish Clearance Location: 132 Lymington Avenue, London, N22 6JG Category: Recycling Services Class Code: Recycling, Reclamation and Disposal Positional Accuracy: Positioned to address or location	A14NE (E)	799	8	531593 190225
215	Points of Interest - Commercial Services Name: High Speed Motors Ltd Location: 20 High Street, London, N8 7PB Category: Repair and Servicing Class Code: Vehicle Repair, Testing and Servicing Positional Accuracy: Positioned to address or location	A7SE (SW)	804	8	530291 189261
215	Points of Interest - Commercial Services Name: Hornsey Auto Electrical Location: 222 Middle Lane, London, N8 7LA Category: Repair and Servicing Class Code: Vehicle Repair, Testing and Servicing Positional Accuracy: Positioned to address or location	A7SE (SW)	864	8	530229 189226
215	Points of Interest - Commercial Services Name: Hornsey Auto Electrical Location: 222 Middle Lane, London, N8 7LA Category: Repair and Servicing Class Code: Vehicle Repair, Testing and Servicing Positional Accuracy: Positioned to address or location	A7SE (SW)	864	8	530229 189226

Map ID	Details	Quadrant Reference (Compass Direction)	Estimated Distance From Site	Contact	NGR
215	Points of Interest - Commercial Services Name: Hewitt's Ford Gearboxes Location: 214 Middle Lane, London, N8 7LA Category: Repair and Servicing Class Code: Vehicle Repair, Testing and Servicing Positional Accuracy: Positioned to address or location	A7SE (SW)	885	8	530222 189206
215	Points of Interest - Commercial Services Name: Hewitt's Ford Gearboxes Location: 214 Middle Lane, London, N8 7LA Category: Repair and Servicing Class Code: Vehicle Repair, Testing and Servicing Positional Accuracy: Positioned to address or location	A7SE (SW)	885	8	530222 189206
216	Points of Interest - Commercial Services Name: A & J Motors Location: 61 Nightingale Road, London, N22 8QB Category: Repair and Servicing Class Code: Vehicle Repair, Testing and Servicing Positional Accuracy: Positioned to address or location	A18NW (N)	810	8	530597 191022
217	Points of Interest - Commercial Services Name: Premier Clutch & Brakes Location: 1 Frome Road, London, N22 6BP Category: Repair and Servicing Class Code: Vehicle Repair, Testing and Servicing Positional Accuracy: Positioned to address or location	A9NE (SE)	853	8	531590 189726
218	Points of Interest - Commercial Services Name: Solus Location: 609 Lordship Lane, London, N22 5LE Category: Repair and Servicing Class Code: Vehicle Repair, Testing and Servicing Positional Accuracy: Positioned to address or location	A19SE (NE)	887	8	531562 190610
218	Points of Interest - Commercial Services Name: Autoservice & Coach Works Location: 609 Lordship Lane, London, N22 5LE Category: Repair and Servicing Class Code: Vehicle Repair, Testing and Servicing Positional Accuracy: Positioned to address or location	A19SE (NE)	887	8	531562 190610
218	Points of Interest - Commercial Services Name: Whg Auto Service & Coachworks Location: 609 Lordship Lane, London, N22 5LE Category: Repair and Servicing Class Code: Vehicle Repair, Testing and Servicing Positional Accuracy: Positioned to address or location	A19SE (NE)	887	8	531562 190610
219	Points of Interest - Commercial Services Name: Eagle Speed Garage Location: 349 High Road, London, N22 8JA Category: Repair and Servicing Class Code: Vehicle Repair, Testing and Servicing Positional Accuracy: Positioned to address or location	A23SE (N)	914	8	530832 191118
219	Points of Interest - Commercial Services Name: Clee Brothers Location: 349 High Road, London, N22 8JA Category: Repair and Servicing Class Code: Vehicle Repair, Testing and Servicing Positional Accuracy: Positioned to address or location	A23SE (N)	914	8	530832 191118
219	Points of Interest - Commercial Services Name: Expert24 Pest Control Ltd Location: 349c High Road, London, N22 8JA Category: Contract Services Class Code: Pest and Vermin Control Positional Accuracy: Positioned to address or location	A23SE (N)	914	8	530832 191118
219	Points of Interest - Commercial Services Name: Amps Motors Location: 3 Adams Mews, Truro Road, London, N22 8EX Category: Repair and Servicing Class Code: Vehicle Repair, Testing and Servicing Positional Accuracy: Positioned to address or location	A23SE (N)	956	8	530818 191161
219	Points of Interest - Commercial Services Name: Amps Motors Location: 3 Adams Mews, Truro Road, London, N22 8EX Category: Repair and Servicing Class Code: Vehicle Repair, Testing and Servicing Positional Accuracy: Positioned to address or location	A23SE (N)	956	8	530818 191161

Map ID	Details	Quadrant Reference (Compass Direction)	Estimated Distance From Site	Contact	NGR
219	Points of Interest - Commercial Services Name: HiQ Centre Location: 367a High Road, London, N22 8JA Category: Repair and Servicing Class Code: Vehicle Repair, Testing and Servicing Positional Accuracy: Positioned to address or location	A23SE (N)	999	8	530840 191203
219	Points of Interest - Commercial Services Name: Hiq Tyre Services Location: 367a High Road, London, N22 8JA Category: Repair and Servicing Class Code: Vehicle Repair, Testing and Servicing Positional Accuracy: Positioned to address or location	A23SE (N)	999	8	530840 191203
220	Points of Interest - Commercial Services Name: Keiths Autos Location: 4 Priory Road, London, N8 7RD Category: Repair and Servicing Class Code: Vehicle Repair, Testing and Servicing Positional Accuracy: Positioned to address or location	A7SE (SW)	917	8	530089 189257
220	Points of Interest - Commercial Services Name: Nightingale Motors Location: 4 Priory Road, London, N8 7RD Category: Repair and Servicing Class Code: Vehicle Repair, Testing and Servicing Positional Accuracy: Positioned to address or location	A7SE (SW)	917	8	530089 189257
221	Points of Interest - Commercial Services Name: 24 Hour Pest Control London Location: 203a Gladstone Avenue, London, N22 6LB Category: Contract Services Class Code: Pest and Vermin Control Positional Accuracy: Positioned to address or location	A15NW (E)	941	8	531707 190403
222	Points of Interest - Commercial Services Name: C S M Location: 102 Hillfield Avenue, London, N8 7DN Category: Repair and Servicing Class Code: Vehicle Repair, Testing and Servicing Positional Accuracy: Positioned to address or location	A3NW (S)	974	8	530468 189020
222	Points of Interest - Commercial Services Name: C S M Location: 102 Hillfield Avenue, London, N8 7DN Category: Repair and Servicing Class Code: Vehicle Repair, Testing and Servicing Positional Accuracy: Positioned to address or location	A3NW (S)	974	8	530468 189020
223	Points of Interest - Manufacturing and Production Name: Industrial Estate Location: N22 Category: Industrial Features Class Code: Business Parks and Industrial Estates Positional Accuracy: Positioned to an adjacent address or location	A13SE (S)	0	8	530665 189998
224	Points of Interest - Manufacturing and Production Name: Works Location: Not Supplied Category: Industrial Features Class Code: Unspecified Works Or Factories Positional Accuracy: Positioned to an adjacent address or location	A13SE (E)	0	8	530762 190084
224	Points of Interest - Manufacturing and Production Name: Works Location: N22 Category: Industrial Features Class Code: Unspecified Works Or Factories Positional Accuracy: Positioned to an adjacent address or location	A13SE (E)	0	8	530757 190083
225	Points of Interest - Manufacturing and Production Name: Tanks Location: N22 Category: Industrial Features Class Code: Tanks (Generic) Positional Accuracy: Positioned to an adjacent address or location	A13NW (NW)	55	8	530462 190206
226	Points of Interest - Manufacturing and Production Name: Tanks Location: N22 Category: Industrial Features Class Code: Tanks (Generic) Positional Accuracy: Positioned to an adjacent address or location	A13SW (S)	69	8	530644 189908

Map ID	Details	Quadrant Reference (Compass Direction)	Estimated Distance From Site	Contact	NGR
226	Points of Interest - Manufacturing and Production Name: Works Location: N22 Category: Industrial Features Class Code: Unspecified Works Or Factories Positional Accuracy: Positioned to an adjacent address or location	A13SE (S)	82	8	530697 189902
226	Points of Interest - Manufacturing and Production Name: Works Location: Not Supplied Category: Industrial Features Class Code: Unspecified Works Or Factories Positional Accuracy: Positioned to an adjacent address or location	A13SE (S)	83	8	530702 189903
227	Points of Interest - Manufacturing and Production Name: Tank Location: N22 Category: Industrial Features Class Code: Tanks (Generic) Positional Accuracy: Positioned to an adjacent address or location	A13NW (NW)	169	8	530416 190333
228	Points of Interest - Manufacturing and Production Name: Tank Location: N8 Category: Industrial Features Class Code: Tanks (Generic) Positional Accuracy: Positioned to an adjacent address or location	A13SW (S)	208	8	530625 189770
229	Points of Interest - Manufacturing and Production Name: Factory Location: Not Supplied Category: Industrial Features Class Code: Unspecified Works Or Factories Positional Accuracy: Positioned to an adjacent address or location	A18SE (N)	338	8	530768 190545
229	Points of Interest - Manufacturing and Production Name: Factory Location: N22 Category: Industrial Features Class Code: Unspecified Works Or Factories Positional Accuracy: Positioned to an adjacent address or location	A18SE (N)	338	8	530768 190545
229	Points of Interest - Manufacturing and Production Name: Factory Location: Not Supplied Category: Industrial Features Class Code: Unspecified Works Or Factories Positional Accuracy: Positioned to an adjacent address or location	A18SE (N)	364	8	530767 190572
229	Points of Interest - Manufacturing and Production Name: Factory Location: N22 Category: Industrial Features Class Code: Unspecified Works Or Factories Positional Accuracy: Positioned to an adjacent address or location	A18SE (N)	364	8	530767 190572
230	Points of Interest - Manufacturing and Production Name: Factory Location: Not Supplied Category: Industrial Features Class Code: Unspecified Works Or Factories Positional Accuracy: Positioned to an adjacent address or location	A8NE (S)	419	8	530856 189604
230	Points of Interest - Manufacturing and Production Name: Factory Location: Not Supplied Category: Industrial Features Class Code: Unspecified Works Or Factories Positional Accuracy: Positioned to an adjacent address or location	A8NE (SE)	438	8	530898 189602
230	Points of Interest - Manufacturing and Production Name: Factory Location: N8 Category: Industrial Features Class Code: Unspecified Works Or Factories Positional Accuracy: Positioned to address or location	A8NE (SE)	454	8	530901 189586
230	Points of Interest - Manufacturing and Production Name: Factory Location: N8 Category: Industrial Features Class Code: Unspecified Works Or Factories Positional Accuracy: Positioned to address or location	A8NE (SE)	493	8	530917 189551

Map ID	Details	Quadrant Reference (Compass Direction)	Estimated Distance From Site	Contact	NGR
230	Points of Interest - Manufacturing and Production Name: Factory Location: Not Supplied Category: Industrial Features Class Code: Unspecified Works Or Factories Positional Accuracy: Positioned to an adjacent address or location	A8NE (SE)	497	8	530922 189549
231	Points of Interest - Manufacturing and Production Name: Works Location: Not Supplied Category: Industrial Features Class Code: Unspecified Works Or Factories Positional Accuracy: Positioned to an adjacent address or location	A8NW (S)	485	8	530639 189490
231	Points of Interest - Manufacturing and Production Name: Works Location: N8 Category: Industrial Features Class Code: Unspecified Works Or Factories Positional Accuracy: Positioned to an adjacent address or location	A8NW (S)	485	8	530639 189490
231	Points of Interest - Manufacturing and Production Name: Works Location: N8 Category: Industrial Features Class Code: Unspecified Works Or Factories Positional Accuracy: Positioned to an adjacent address or location	A8NW (S)	500	8	530601 189478
231	Points of Interest - Manufacturing and Production Name: Works Location: Not Supplied Category: Industrial Features Class Code: Unspecified Works Or Factories Positional Accuracy: Positioned to an adjacent address or location	A8NW (S)	501	8	530601 189477
231	Points of Interest - Manufacturing and Production Name: Works Location: N8 Category: Industrial Features Class Code: Unspecified Works Or Factories Positional Accuracy: Positioned to an adjacent address or location	A8NW (S)	504	8	530652 189471
231	Points of Interest - Manufacturing and Production Name: Works Location: Not Supplied Category: Industrial Features Class Code: Unspecified Works Or Factories Positional Accuracy: Positioned to an adjacent address or location	A8NW (S)	505	8	530652 189470
231	Points of Interest - Manufacturing and Production Name: Tanks Location: N8 Category: Industrial Features Class Code: Tanks (Generic) Positional Accuracy: Positioned to an adjacent address or location	A8NE (S)	507	8	530672 189468
231	Points of Interest - Manufacturing and Production Name: Works Location: Not Supplied Category: Industrial Features Class Code: Unspecified Works Or Factories Positional Accuracy: Positioned to an adjacent address or location	A8NW (S)	507	8	530634 189469
231	Points of Interest - Manufacturing and Production Name: Works Location: N8 Category: Industrial Features Class Code: Unspecified Works Or Factories Positional Accuracy: Positioned to an adjacent address or location	A8NW (S)	507	8	530634 189469
231	Points of Interest - Manufacturing and Production Name: Works Location: Not Supplied Category: Industrial Features Class Code: Unspecified Works Or Factories Positional Accuracy: Positioned to an adjacent address or location	A8NW (S)	517	8	530651 189458
231	Points of Interest - Manufacturing and Production Name: Works Location: N8 Category: Industrial Features Class Code: Unspecified Works Or Factories Positional Accuracy: Positioned to an adjacent address or location	A8NW (S)	517	8	530651 189458

Map ID	Details	Quadrant Reference (Compass Direction)	Estimated Distance From Site	Contact	NGR
231	Points of Interest - Manufacturing and Production Name: Works Location: Not Supplied Category: Industrial Features Class Code: Unspecified Works Or Factories Positional Accuracy: Positioned to an adjacent address or location	A8NW (S)	520	8	530605 189458
231	Points of Interest - Manufacturing and Production Name: Works Location: N8 Category: Industrial Features Class Code: Unspecified Works Or Factories Positional Accuracy: Positioned to an adjacent address or location	A8NW (S)	520	8	530605 189458
231	Points of Interest - Manufacturing and Production Name: Works Location: Not Supplied Category: Industrial Features Class Code: Unspecified Works Or Factories Positional Accuracy: Positioned to an adjacent address or location	A8NW (S)	531	8	530608 189446
231	Points of Interest - Manufacturing and Production Name: Works Location: N8 Category: Industrial Features Class Code: Unspecified Works Or Factories Positional Accuracy: Positioned to an adjacent address or location	A8NW (S)	531	8	530608 189446
232	Points of Interest - Manufacturing and Production Name: Pembroke Works Location: Not Supplied Category: Industrial Features Class Code: Unspecified Works Or Factories Positional Accuracy: Positioned to an adjacent address or location	A8NW (S)	594	8	530408 189437
232	Points of Interest - Manufacturing and Production Name: Works Location: N8 Category: Industrial Features Class Code: Unspecified Works Or Factories Positional Accuracy: Positioned to an adjacent address or location	A8NW (S)	596	8	530408 189435
232	Points of Interest - Manufacturing and Production Name: Works Location: N8 Category: Industrial Features Class Code: Unspecified Works Or Factories Positional Accuracy: Positioned to an adjacent address or location	A8NW (SW)	608	8	530332 189463
232	Points of Interest - Manufacturing and Production Name: Works Location: Not Supplied Category: Industrial Features Class Code: Unspecified Works Or Factories Positional Accuracy: Positioned to an adjacent address or location	A8NW (SW)	609	8	530332 189462
233	Points of Interest - Manufacturing and Production Name: Tank Location: N22 Category: Industrial Features Class Code: Tanks (Generic) Positional Accuracy: Positioned to an adjacent address or location	A17NE (NW)	680	8	530181 190788
234	Points of Interest - Manufacturing and Production Name: Tank Location: N22 Category: Industrial Features Class Code: Tanks (Generic) Positional Accuracy: Positioned to address or location	A17NE (NW)	793	8	530062 190847
234	Points of Interest - Manufacturing and Production Name: Tanks Location: N22 Category: Industrial Features Class Code: Tanks (Generic) Positional Accuracy: Positioned to an adjacent address or location	A17NE (NW)	794	8	530068 190852
234	Points of Interest - Manufacturing and Production Name: Tank Location: N22 Category: Industrial Features Class Code: Tanks (Generic) Positional Accuracy: Positioned to address or location	A17NE (NW)	799	8	530060 190852

Map ID	Details	Quadrant Reference (Compass Direction)	Estimated Distance From Site	Contact	NGR
234	Points of Interest - Manufacturing and Production Name: Tank Location: N22 Category: Industrial Features Class Code: Tanks (Generic) Positional Accuracy: Positioned to address or location	A17NE (NW)	802	8	530059 190856
235	Points of Interest - Manufacturing and Production Name: Hornsey Mouldings Location: 46c Tottenham Lane, London, N8 7ED Category: Extractive Industries Class Code: Stone Quarrying and Preparation Positional Accuracy: Positioned to address or location	A8SE (S)	830	8	530867 189172
235	Points of Interest - Manufacturing and Production Name: Hornsdy Mouldings Location: 46c Tottenham Lane, London, N8 7ED Category: Extractive Industries Class Code: Stone Quarrying and Preparation Positional Accuracy: Positioned to address or location	A8SE (S)	830	8	530867 189172
236	Points of Interest - Manufacturing and Production Name: Tanks Location: N8 Category: Industrial Features Class Code: Tanks (Generic) Positional Accuracy: Positioned to an adjacent address or location	A9SW (SE)	905	8	531064 189165
236	Points of Interest - Manufacturing and Production Name: Tank Location: N8 Category: Industrial Features Class Code: Tanks (Generic) Positional Accuracy: Positioned to address or location	A9SW (SE)	912	8	531067 189158
236	Points of Interest - Manufacturing and Production Name: Tank Location: N8 Category: Industrial Features Class Code: Tanks (Generic) Positional Accuracy: Positioned to address or location	A9SW (SE)	912	8	531073 189161
237	Points of Interest - Manufacturing and Production Name: Siringul Business Centre Location: 349C High Road, London, N22 8JA Category: Industrial Features Class Code: Business Parks and Industrial Estates Positional Accuracy: Positioned to address or location	A23SE (N)	914	8	530832 191118
238	Points of Interest - Manufacturing and Production Name: Tank Location: N10 Category: Industrial Features Class Code: Tanks (Generic) Positional Accuracy: Positioned to address or location	A11NE (W)	935	8	529582 190175
238	Points of Interest - Manufacturing and Production Name: Tank Location: N10 Category: Industrial Features Class Code: Tanks (Generic) Positional Accuracy: Positioned to address or location	A11NE (W)	943	8	529574 190169
238	Points of Interest - Manufacturing and Production Name: Tank Location: N10 Category: Industrial Features Class Code: Tanks (Generic) Positional Accuracy: Positioned to address or location	A11NE (W)	949	8	529568 190162
238	Points of Interest - Manufacturing and Production Name: Tanks Location: N10 Category: Industrial Features Class Code: Tanks (Generic) Positional Accuracy: Positioned to an adjacent address or location	A11NE (W)	949	8	529568 190166
238	Points of Interest - Manufacturing and Production Name: Tank Location: N10 Category: Industrial Features Class Code: Tanks (Generic) Positional Accuracy: Positioned to address or location	A11NE (W)	956	8	529561 190158

Map ID	Details	Quadrant Reference (Compass Direction)	Estimated Distance From Site	Contact	NGR
239	Points of Interest - Manufacturing and Production Name: Works Location: Not Supplied Category: Industrial Features Class Code: Unspecified Works Or Factories Positional Accuracy: Positioned to an adjacent address or location	A19NE (NE)	942	8	531364 190916
239	Points of Interest - Manufacturing and Production Name: Works Location: Not Supplied Category: Industrial Features Class Code: Unspecified Works Or Factories Positional Accuracy: Positioned to an adjacent address or location	A19NE (NE)	953	8	531387 190912
240	Points of Interest - Manufacturing and Production Name: Core Communications Ltd Location: 186 North View Road, London, N8 7NB Category: Industrial Features Class Code: Business Parks and Industrial Estates Positional Accuracy: Positioned to address or location	A7NW (SW)	958	8	529863 189434
241	Points of Interest - Public Infrastructure Name: P H S Maxitech Location: Unit A/10 The Business Centre 5, Clarendon Road, London, N22 6XJ Category: Infrastructure and Facilities Class Code: Recycling Centres Positional Accuracy: Positioned to address or location	A13NE (SE)	0	8	530674 190095
242	Points of Interest - Public Infrastructure Name: Downham Petroleum Co Ltd Location: 76-84 Mayes Road, London, N22 6TE Category: Road And Rail Class Code: Petrol and Fuel Stations Positional Accuracy: Positioned to address or location	A13NE (E)	151	8	530942 190102
243	Points of Interest - Public Infrastructure Name: Sluice Location: N8 Category: Water Class Code: Weirs, Sluices and Dams Positional Accuracy: Positioned to an adjacent address or location	A13SW (SW)	185	8	530506 189872
243	Points of Interest - Public Infrastructure Name: Sluice Location: N8 Category: Water Class Code: Weirs, Sluices and Dams Positional Accuracy: Positioned to an adjacent address or location	A13SW (SW)	204	8	530527 189820
243	Points of Interest - Public Infrastructure Name: Sluice Location: N8 Category: Water Class Code: Weirs, Sluices and Dams Positional Accuracy: Positioned to an adjacent address or location	A13SW (SW)	244	8	530517 189777
244	Points of Interest - Public Infrastructure Name: Sluice Location: N8 Category: Water Class Code: Weirs, Sluices and Dams Positional Accuracy: Positioned to an adjacent address or location	A13SW (S)	229	8	530556 189771
245	Points of Interest - Public Infrastructure Name: Arriva Plc Location: Wood Green Garage, High Road, London, N22 8HF Category: Public Transport, Stations and Infrastructure Class Code: Bus and Coach Stations, Depots and Companies Positional Accuracy: Positioned to address or location	A18SE (NE)	275	8	530877 190442
245	Points of Interest - Public Infrastructure Name: Arriva London Location: 16 Watsons Road, London, N22 7TZ Category: Public Transport, Stations and Infrastructure Class Code: Bus and Coach Stations, Depots and Companies Positional Accuracy: Positioned to address or location	A18SE (NE)	288	8	530836 190477
245	Points of Interest - Public Infrastructure Name: Arriva London Location: 16 Watsons Road, London, N22 7TZ Category: Public Transport, Stations and Infrastructure Class Code: Bus and Coach Stations, Depots and Companies Positional Accuracy: Positioned to address or location	A18SE (NE)	288	8	530836 190477

Map ID	Details	Quadrant Reference (Compass Direction)	Estimated Distance From Site	Contact	NGR
245	Points of Interest - Public Infrastructure Name: Arriva Plc Location: 16 Watsons Road, London, N22 7TZ Category: Public Transport, Stations and Infrastructure Class Code: Bus and Coach Stations, Depots and Companies Positional Accuracy: Positioned to address or location	A18SE (NE)	288	8	530836 190477
245	Points of Interest - Public Infrastructure Name: Arriva London Location: 16 Watsons Road, London, N22 7TZ Category: Public Transport, Stations and Infrastructure Class Code: Bus and Coach Stations, Depots and Companies Positional Accuracy: Positioned to address or location	A18SE (NE)	288	8	530836 190477
246	Points of Interest - Public Infrastructure Name: Alexandra Palace Rail Station Location: Station Road, N22 Category: Public Transport, Stations and Infrastructure Class Code: Railway Stations, Junctions and Halts Positional Accuracy: Positioned to address or location	A17SE (NW)	345	8	530316 190477
246	Points of Interest - Public Infrastructure Name: Alexandra Palace Station Location: Station Road, N22 Category: Public Transport, Stations and Infrastructure Class Code: Railway Stations, Junctions and Halts Positional Accuracy: Positioned to address or location	A17SE (NW)	345	8	530316 190477
247	Points of Interest - Public Infrastructure Name: Sluice Location: N8 Category: Water Class Code: Weirs, Sluices and Dams Positional Accuracy: Positioned to an adjacent address or location	A8NE (S)	424	8	530719 189555
248	Points of Interest - Public Infrastructure Name: Mortuary Location: Not Supplied Category: Infrastructure and Facilities Class Code: Cemeteries and Crematoria Positional Accuracy: Positioned to an adjacent address or location	A8NW (S)	559	8	530453 189456
249	Points of Interest - Public Infrastructure Name: Textile Recycling for Aid & International Developm Location: 51-53 High Road, London, N22 6BH Category: Infrastructure and Facilities Class Code: Recycling Centres Positional Accuracy: Positioned to address or location	A14SE (SE)	586	8	531337 189812
250	Points of Interest - Public Infrastructure Name: Fishmongers Arms Front Counter Location: Fishmongers Arms, 287, High Road, Wood Green, N22 8HU Category: Central and Local Government Class Code: Police Stations Positional Accuracy: Positioned to address or location	A18NE (N)	611	8	530848 190809
251	Points of Interest - Public Infrastructure Name: Graveyard Location: Not Supplied Category: Infrastructure and Facilities Class Code: Cemeteries and Crematoria Positional Accuracy: Positioned to an adjacent address or location	A8SE (S)	709	8	530661 189266
251	Points of Interest - Public Infrastructure Name: Grave Yard Location: N8 Category: Infrastructure and Facilities Class Code: Cemeteries and Crematoria Positional Accuracy: Positioned to an adjacent address or location	A8SE (S)	709	8	530661 189266
252	Points of Interest - Public Infrastructure Name: Andersons Rubbish Clearance Location: 132 Lymington Avenue, London, N22 6JG Category: Infrastructure and Facilities Class Code: Waste Storage, Processing and Disposal Positional Accuracy: Positioned to address or location	A14NE (E)	799	8	531593 190225
252	Points of Interest - Public Infrastructure Name: Andersons Rubbish Clearance Location: 132 Lymington Avenue, London, N22 6JG Category: Infrastructure and Facilities Class Code: Waste Storage, Processing and Disposal Positional Accuracy: Positioned to address or location	A14NE (E)	799	8	531593 190225

Map ID	Details	Quadrant Reference (Compass Direction)	Estimated Distance From Site	Contact	NGR
253	Points of Interest - Public Infrastructure Name: Hornsey Rail Station Location: Tottenham Lane, N8 Category: Public Transport, Stations and Infrastructure Class Code: Railway Stations, Junctions and Halts Positional Accuracy: Positioned to address or location	A8SE (S)	813	8	530907 189201
253	Points of Interest - Public Infrastructure Name: Hornsey Station Location: Tottenham Lane, N8 Category: Public Transport, Stations and Infrastructure Class Code: Railway Stations, Junctions and Halts Positional Accuracy: Positioned to address or location	A8SE (S)	813	8	530907 189201
254	Points of Interest - Public Infrastructure Name: Wood Green Police Station Location: 347 High Road, London, N22 4HZ Category: Central and Local Government Class Code: Police Stations Positional Accuracy: Positioned to address or location	A18NE (N)	845	8	530836 191048
255	Points of Interest - Public Infrastructure Name: Bus Station Location: N15 Category: Public Transport, Stations and Infrastructure Class Code: Bus and Coach Stations, Depots and Companies Positional Accuracy: Positioned to address or location	A9NE (SE)	863	8	531555 189627
256	Points of Interest - Public Infrastructure Name: Linvick Ltd Location: 278b Wightman Road, London, Greater London, N8 0LX Category: Road And Rail Class Code: Petrol and Fuel Stations Positional Accuracy: Positioned to address or location	A9SW (SE)	865	8	531159 189252
257	Points of Interest - Public Infrastructure Name: Star Lordship Lane Location: 573-575 Lordship Lane, London, N22 5LE Category: Road And Rail Class Code: Petrol and Fuel Stations Positional Accuracy: Positioned to address or location	A19SE (NE)	866	8	531543 190603
258	Points of Interest - Public Infrastructure Name: Hornsey Police Station Location: Hornsey Police Station 98, Tottenham Lane, London, N8 7EJ Category: Central and Local Government Class Code: Police Stations Positional Accuracy: Positioned to address or location	A3NW (S)	960	8	530642 189015
258	Points of Interest - Public Infrastructure Name: Metropolitan Police Service Hornsey Location: Hornsey Police Station 98, Tottenham Lane, London, N8 7EJ Category: Central and Local Government Class Code: Police Stations Positional Accuracy: Positioned to address or location	A3NW (S)	960	8	530642 189015
259	Points of Interest - Public Infrastructure Name: junkanddisorderly.com Location: 4 Froisher Road, London, N8 0QS Category: Infrastructure and Facilities Class Code: Waste Storage, Processing and Disposal Positional Accuracy: Positioned to address or location	A9SW (SE)	996	8	531244 189148
260	Points of Interest - Recreational and Environmental Name: Playground Location: Not Supplied Category: Recreational Class Code: Playgrounds Positional Accuracy: Positioned to an adjacent address or location	A13NW (NW)	127	8	530509 190332
260	Points of Interest - Recreational and Environmental Name: Playground Location: Station Road, N22 Category: Recreational Class Code: Playgrounds Positional Accuracy: Positioned to an adjacent address or location	A13NW (NW)	137	8	530485 190332
261	Points of Interest - Recreational and Environmental Name: Playground Location: Not Supplied Category: Recreational Class Code: Playgrounds Positional Accuracy: Positioned to an adjacent address or location	A14SW (E)	330	8	531124 190003

Map ID	Details	Quadrant Reference (Compass Direction)	Estimated Distance From Site	Contact	NGR
261	Points of Interest - Recreational and Environmental Name: Playground Location: Alexandra Road, N22 Category: Recreational Class Code: Playgrounds Positional Accuracy: Positioned to address or location	A14SW (E)	330	8	531124 190002
262	Points of Interest - Recreational and Environmental Name: Playground Location: Not Supplied Category: Recreational Class Code: Playgrounds Positional Accuracy: Positioned to an adjacent address or location	A13SW (SW)	342	8	530372 189790
262	Points of Interest - Recreational and Environmental Name: Playground Location: Newland Road, N8 Category: Recreational Class Code: Playgrounds Positional Accuracy: Positioned to an adjacent address or location	A13SW (SW)	349	8	530365 189789
263	Points of Interest - Recreational and Environmental Name: Playground Location: Not Supplied Category: Recreational Class Code: Playgrounds Positional Accuracy: Positioned to an adjacent address or location	A8NW (SW)	462	8	530369 189616
263	Points of Interest - Recreational and Environmental Name: Playground Location: Campsbourne Road, N8 Category: Recreational Class Code: Playgrounds Positional Accuracy: Positioned to an adjacent address or location	A8NW (SW)	462	8	530369 189616
264	Points of Interest - Recreational and Environmental Name: Playground Location: Not Supplied Category: Recreational Class Code: Playgrounds Positional Accuracy: Positioned to an adjacent address or location	A8SE (S)	643	8	530743 189337
264	Points of Interest - Recreational and Environmental Name: Playground Location: High Street, N8 Category: Recreational Class Code: Playgrounds Positional Accuracy: Positioned to an adjacent address or location	A8SE (S)	643	8	530743 189337
265	Points of Interest - Recreational and Environmental Name: Playground Location: Not Supplied Category: Recreational Class Code: Playgrounds Positional Accuracy: Positioned to an adjacent address or location	A8SE (SE)	655	8	530982 189402
266	Points of Interest - Recreational and Environmental Name: Playgrounds Location: Commerce Road, N22 Category: Recreational Class Code: Playgrounds Positional Accuracy: Positioned to address or location	A18NE (N)	754	8	530681 190966
266	Points of Interest - Recreational and Environmental Name: Playgrounds Location: Not Supplied Category: Recreational Class Code: Playgrounds Positional Accuracy: Positioned to an adjacent address or location	A18NE (N)	757	8	530679 190969
267	Points of Interest - Recreational and Environmental Name: Playground Location: Not Supplied Category: Recreational Class Code: Playgrounds Positional Accuracy: Positioned to an adjacent address or location	A7SE (SW)	815	8	530236 189279
267	Points of Interest - Recreational and Environmental Name: Playground Location: High Street, N8 Category: Recreational Class Code: Playgrounds Positional Accuracy: Positioned to an adjacent address or location	A7SE (SW)	816	8	530236 189278

Map ID	Details	Quadrant Reference (Compass Direction)	Estimated Distance From Site	Contact	NGR
268	Points of Interest - Recreational and Environmental Name: Play Area Location: Not Supplied Category: Recreational Class Code: Playgrounds Positional Accuracy: Positioned to an adjacent address or location	A23SW (N)	926	8	530540 191139
268	Points of Interest - Recreational and Environmental Name: Play Area Location: Truro Road, N22 Category: Recreational Class Code: Playgrounds Positional Accuracy: Positioned to address or location	A23SW (N)	927	8	530539 191140
269	Points of Interest - Recreational and Environmental Name: Play Area Location: Not Supplied Category: Recreational Class Code: Playgrounds Positional Accuracy: Positioned to an adjacent address or location	A17NW (NW)	950	8	529955 190963
270	Points of Interest - Recreational and Environmental Name: Playground Location: Not Supplied Category: Recreational Class Code: Playgrounds Positional Accuracy: Positioned to an adjacent address or location	A9NE (SE)	965	8	531551 189437
270	Points of Interest - Recreational and Environmental Name: Playground Location: Green Lanes, N8 Category: Recreational Class Code: Playgrounds Positional Accuracy: Positioned to an adjacent address or location	A9NE (SE)	965	8	531551 189437
271	Points of Interest - Recreational and Environmental Name: Playground Location: The Avenue, N10 Category: Recreational Class Code: Playgrounds Positional Accuracy: Positioned to an adjacent address or location	A11NE (W)	994	8	529523 190179

Map ID	Details	Quadrant Reference (Compass Direction)	Estimated Distance From Site	Contact	NGR
272	Local Nature Reserves Name: Alexandra Palace & Park Multiple Area: N Area (m2): 626610.74 Source: Natural England Designation Date: 23rd April 2014	A13NW (W)	162	9	530347 190132
273	Nitrate Vulnerable Zones Name: Not Supplied Description: Surface Water Source: Department for Environment, Food and Rural Affairs (DEFRA - formerly FRCA)	A13NE (N)	95	10	530700 190306

Agency & Hydrological	Version	Update Cycle
Contaminated Land Register Entries and Notices London Borough of Hackney - Environmental Health Department London Borough of Islington - Public Protection London Borough of Barnet - Environmental Health Department London Borough of Camden - Pollution Projects Team London Borough of Waltham Forest - Environmental Health Department London Borough of Haringey - Planning and Environmental Health London Borough of Enfield - Environmental Services	April 2015 August 2013 January 2015 March 2013 October 2013 October 2014 September 2014	Annual Rolling Update Annual Rolling Update Annual Rolling Update Annual Rolling Update Annual Rolling Update Annual Rolling Update Annual Rolling Update
Discharge Consents Environment Agency - Thames Region	April 2016	Quarterly
Enforcement and Prohibition Notices Environment Agency - Thames Region	March 2013	As notified
Integrated Pollution Controls Environment Agency - Thames Region	October 2008	Not Applicable
Integrated Pollution Prevention And Control Environment Agency - Thames Region	April 2016	Quarterly
Local Authority Integrated Pollution Prevention And Control London Borough of Barnet - Environmental Health Department London Borough of Enfield - Environmental Health Department London Borough of Islington - Environmental Health Department London Borough of Haringey - Planning and Environmental Health London Borough of Hackney - Environmental Health Department London Borough of Camden - Pollution Projects Team London Borough of Waltham Forest - Environmental Health Department	April 2013 January 2015 January 2015 June 2014 March 2015 October 2014 September 2014	Annual Rolling Update Annual Rolling Update Annual Rolling Update Annual Rolling Update Annual Rolling Update Annual Rolling Update Annual Rolling Update
Local Authority Pollution Prevention and Controls London Borough of Barnet - Environmental Health Department London Borough of Enfield - Environmental Health Department London Borough of Islington - Environmental Health Department London Borough of Haringey - Planning and Environmental Health London Borough of Hackney - Environmental Health Department London Borough of Camden - Pollution Projects Team London Borough of Waltham Forest - Environmental Health Department	December 2014 January 2015 January 2015 June 2014 March 2015 October 2014 September 2014	Annual Rolling Update Annual Rolling Update Annual Rolling Update Annual Rolling Update Annual Rolling Update Annual Rolling Update Annual Rolling Update
Local Authority Pollution Prevention and Control Enforcements London Borough of Barnet - Environmental Health Department London Borough of Enfield - Environmental Health Department London Borough of Islington - Environmental Health Department London Borough of Haringey - Planning and Environmental Health London Borough of Hackney - Environmental Health Department London Borough of Camden - Pollution Projects Team London Borough of Waltham Forest - Environmental Health Department	December 2014 January 2015 January 2015 June 2014 March 2015 October 2014 September 2014	Annual Rolling Update Annual Rolling Update Annual Rolling Update Annual Rolling Update Annual Rolling Update Annual Rolling Update Annual Rolling Update
Nearest Surface Water Feature Ordnance Survey	July 2012	Quarterly
Pollution Incidents to Controlled Waters Environment Agency - Thames Region	September 1999	Not Applicable
Prosecutions Relating to Authorised Processes Environment Agency - Thames Region	March 2013	As notified
Prosecutions Relating to Controlled Waters Environment Agency - Thames Region	March 2013	As notified
River Quality Environment Agency - Head Office	November 2001	Not Applicable
River Quality Biology Sampling Points Environment Agency - Head Office	July 2012	Annually

Agency & Hydrological	Version	Update Cycle
River Quality Chemistry Sampling Points Environment Agency - Head Office	July 2012	Annually
Substantiated Pollution Incident Register Environment Agency - Thames Region - North East Area	April 2016	Quarterly
Water Abstractions Environment Agency - Thames Region	January 2016	Quarterly
Water Industry Act Referrals Environment Agency - Thames Region	April 2016	Quarterly
Groundwater Vulnerability Environment Agency - Head Office	April 2015	Not Applicable
Drift Deposits Environment Agency - Head Office	January 1999	Not Applicable
Bedrock Aquifer Designations British Geological Survey - National Geoscience Information Service	August 2015	As notified
Superficial Aquifer Designations British Geological Survey - National Geoscience Information Service	August 2015	As notified
Source Protection Zones Environment Agency - Head Office	April 2016	Quarterly
Extreme Flooding from Rivers or Sea without Defences Environment Agency - Head Office	February 2016	Quarterly
Flooding from Rivers or Sea without Defences Environment Agency - Head Office	February 2016	Quarterly
Areas Benefiting from Flood Defences Environment Agency - Head Office	February 2016	Quarterly
Flood Water Storage Areas Environment Agency - Head Office	February 2016	Quarterly
Flood Defences Environment Agency - Head Office	February 2016	Quarterly
Detailed River Network Lines Environment Agency - Head Office	March 2012	Annually
Detailed River Network Offline Drainage Environment Agency - Head Office	March 2012	Annually
Surface Water 1 in 30 year Flood Extent Environment Agency - Head Office	October 2013	As notified
Surface Water 1 in 100 year Flood Extent Environment Agency - Head Office	October 2013	As notified
Surface Water 1 in 1000 year Flood Extent Environment Agency - Head Office	October 2013	As notified
Surface Water Suitability Environment Agency - Head Office	October 2013	As notified
BGS Groundwater Flooding Susceptibility British Geological Survey - National Geoscience Information Service	May 2013	Annually

Waste	Version	Update Cycle
BGS Recorded Landfill Sites British Geological Survey - National Geoscience Information Service	June 1996	Not Applicable
Integrated Pollution Control Registered Waste Sites Environment Agency - Thames Region	October 2008	Not Applicable
Licensed Waste Management Facilities (Landfill Boundaries) Environment Agency - Thames Region - North East Area	May 2016	Quarterly
Licensed Waste Management Facilities (Locations) Environment Agency - Thames Region - North East Area	April 2016	Quarterly
Local Authority Landfill Coverage London Borough of Barnet London Borough of Camden London Borough of Enfield - Environmental Health Department London Borough of Hackney London Borough of Haringey - Planning Department London Borough of Islington - Environmental Health Department London Borough of Waltham Forest - Environmental Health Department	May 2000 May 2000 May 2000 May 2000 May 2000 May 2000 May 2000	Not Applicable Not Applicable Not Applicable Not Applicable Not Applicable Not Applicable Not Applicable
Local Authority Recorded Landfill Sites London Borough of Enfield - Environmental Health Department London Borough of Barnet London Borough of Camden London Borough of Hackney London Borough of Haringey - Planning Department London Borough of Islington - Environmental Health Department London Borough of Waltham Forest - Environmental Health Department	February 2003 May 2000 May 2000 May 2000 May 2000 May 2000 May 2000	Not Applicable Not Applicable Not Applicable Not Applicable Not Applicable Not Applicable Not Applicable
Potentially Infilled Land (Non-Water) Landmark Information Group Limited	December 1999	Not Applicable
Potentially Infilled Land (Water) Landmark Information Group Limited	December 1999	Not Applicable
Registered Landfill Sites Environment Agency - Thames Region - North East Area	March 2003	Not Applicable
Registered Waste Transfer Sites Environment Agency - Thames Region - North East Area	March 2003	Not Applicable
Registered Waste Treatment or Disposal Sites Environment Agency - Thames Region - North East Area	June 2015	Not Applicable

Hazardous Substances	Version	Update Cycle
Control of Major Accident Hazards Sites (COMAH) Health and Safety Executive	February 2016	Bi-Annually
Explosive Sites Health and Safety Executive	February 2016	Bi-Annually
Notification of Installations Handling Hazardous Substances (NIHHS) Health and Safety Executive	November 2000	Not Applicable
Planning Hazardous Substance Enforcements London Borough of Barnet London Borough of Camden London Borough of Enfield - Planning Department London Borough of Hackney London Borough of Haringey London Borough of Waltham Forest - Environmental Services London Borough of Islington	February 2016 February 2016 February 2016 February 2016 February 2016 February 2016 October 2015	Annual Rolling Update Annual Rolling Update Annual Rolling Update Annual Rolling Update Annual Rolling Update Annual Rolling Update Annual Rolling Update
Planning Hazardous Substance Consents London Borough of Barnet London Borough of Camden London Borough of Enfield - Planning Department London Borough of Hackney London Borough of Haringey London Borough of Waltham Forest - Environmental Services London Borough of Islington	February 2016 February 2016 February 2016 February 2016 February 2016 February 2016 October 2015	Annual Rolling Update Annual Rolling Update Annual Rolling Update Annual Rolling Update Annual Rolling Update Annual Rolling Update Annual Rolling Update

Geological	Version	Update Cycle
BGS 1:625,000 Solid Geology British Geological Survey - National Geoscience Information Service	January 2009	Not Applicable
BGS Estimated Soil Chemistry British Geological Survey - National Geoscience Information Service	October 2015	Annually
BGS Recorded Mineral Sites British Geological Survey - National Geoscience Information Service	May 2016	Bi-Annually
BGS Urban Soil Chemistry British Geological Survey - National Geoscience Information Service	October 2015	Annually
BGS Urban Soil Chemistry Averages British Geological Survey - National Geoscience Information Service	October 2015	Annually
Brine Compensation Area Cheshire Brine Subsidence Compensation Board	August 2011	Not Applicable
Coal Mining Affected Areas The Coal Authority - Property Searches	March 2014	As notified
Mining Instability Ove Arup & Partners	October 2000	Not Applicable
Non Coal Mining Areas of Great Britain British Geological Survey - National Geoscience Information Service	May 2015	Not Applicable
Potential for Collapsible Ground Stability Hazards British Geological Survey - National Geoscience Information Service	June 2015	Annually
Potential for Compressible Ground Stability Hazards British Geological Survey - National Geoscience Information Service	June 2015	Annually
Potential for Ground Dissolution Stability Hazards British Geological Survey - National Geoscience Information Service	June 2015	Annually
Potential for Landslide Ground Stability Hazards British Geological Survey - National Geoscience Information Service	June 2015	Annually
Potential for Running Sand Ground Stability Hazards British Geological Survey - National Geoscience Information Service	June 2015	Annually
Potential for Shrinking or Swelling Clay Ground Stability Hazards British Geological Survey - National Geoscience Information Service	June 2015	Annually
Radon Potential - Radon Affected Areas British Geological Survey - National Geoscience Information Service	July 2011	As notified
Radon Potential - Radon Protection Measures British Geological Survey - National Geoscience Information Service	July 2011	As notified

Industrial Land Use	Version	Update Cycle
Contemporary Trade Directory Entries Thomson Directories	April 2016	Quarterly
Fuel Station Entries Catalist Ltd - Experian	February 2016	Quarterly
Gas Pipelines National Grid	July 2014	Quarterly
Points of Interest - Commercial Services PointX	June 2016	Quarterly
Points of Interest - Education and Health PointX	June 2016	Quarterly
Points of Interest - Manufacturing and Production PointX	June 2016	Quarterly
Points of Interest - Public Infrastructure PointX	June 2016	Quarterly
Points of Interest - Recreational and Environmental PointX	June 2016	Quarterly
Underground Electrical Cables National Grid	January 2016	Bi-Annually



Sensitive Land Use	Version	Update Cycle
Ancient Woodland Natural England	June 2015	Bi-Annually
Areas of Adopted Green Belt London Borough of Barnet London Borough of Enfield London Borough of Haringey London Borough of Waltham Forest	May 2016 May 2016 May 2016 May 2016	As notified As notified As notified As notified
Areas of Unadopted Green Belt London Borough of Barnet London Borough of Enfield London Borough of Haringey London Borough of Waltham Forest	November 201 November 201 November 201 November 201	As notified As notified As notified As notified
Areas of Outstanding Natural Beauty Natural England	April 2016	Bi-Annually
Environmentally Sensitive Areas Natural England	April 2016	Annually
Forest Parks Forestry Commission	April 1997	Not Applicable
Local Nature Reserves Natural England	April 2016	Bi-Annually
Marine Nature Reserves Natural England	April 2016	Bi-Annually
National Nature Reserves Natural England	April 2016	Bi-Annually
National Parks Natural England	March 2016	Bi-Annually
Nitrate Sensitive Areas Department for Environment, Food and Rural Affairs (DEFRA - formerly FRCA)	April 2016	Not Applicable
Nitrate Vulnerable Zones Department for Environment, Food and Rural Affairs (DEFRA - formerly FRCA)	October 2015	Annually
Ramsar Sites Natural England	April 2016	Bi-Annually
Sites of Special Scientific Interest Natural England	April 2016	Bi-Annually
Special Areas of Conservation Natural England	April 2016	Bi-Annually
Special Protection Areas Natural England	April 2016	Bi-Annually
World Heritage Sites English Heritage - National Monument Record Centre	September 2015	Bi-Annually

A selection of organisations who provide data within this report

Data Supplier	Data Supplier Logo
Ordnance Survey	
Environment Agency	
Scottish Environment Protection Agency	
The Coal Authority	
British Geological Survey	
Centre for Ecology and Hydrology	
Natural Resources Wales	
Scottish Natural Heritage	
Natural England	
Public Health England	
Ove Arup	
Peter Brett Associates	


Contact	Name and Address	Contact Details
2	British Geological Survey - Enquiry Service British Geological Survey, Kingsley Dunham Centre, Keyworth, Nottingham, Nottinghamshire, NG12 5GG	Telephone: 0115 936 3143 Fax: 0115 936 3276 Email: enquiries@bgs.ac.uk Website: www.bgs.ac.uk
3	Environment Agency - National Customer Contact Centre (NCCC) PO Box 544, Templeborough, Rotherham, S60 1BY	Telephone: 03708 506 506 Email: enquiries@environment-agency.gov.uk
4	London Borough of Haringey - Planning and Environmental Health 639 High Road, Tottenham, London, N17 8BD	Telephone: 0208 489 5183 Fax: 0208 489 5117 Website: www.haringey.gov.uk
5	London Borough of Haringey - Planning Department Civic Centre, 639 High Road, Tottenham, London, N17 8BD	Website: www.haringey.gov.uk
6	Health and Safety Executive 5S.2 Redgrave Court, Merton Road, Bootle, L20 7HS	Website: www.hse.gov.uk
7	London Borough of Haringey Civic Centre, 639 High Road, Tottenham, London, N17 8BD	Telephone: 0208 489 5508 Website: www.haringey.gov.uk
8	PointX 7 Abbey Court, Eagle Way, Sowton, Exeter, Devon, EX2 7HY	Website: www.pointx.co.uk
9	Natural England County Hall, Spetchley Road, Worcester, WR5 2NP	Telephone: 0300 060 3900 Email: enquiries@naturalengland.org.uk Website: www.naturalengland.org.uk
10	Department for Environment, Food and Rural Affairs (DEFRA - formerly FRCA) Government Buildings, Otley Road, Lawnswood, Leeds, West Yorkshire, LS16 5QT	Telephone: 0113 2613333 Fax: 0113 230 0879
11	Environment Agency - Head Office Rio House, Waterside Drive, Aztec West, Almondsbury, Bristol, Avon, BS32 4UD	Telephone: 01454 624400 Fax: 01454 624409
-	Public Health England - Radon Survey, Centre for Radiation, Chemical and Environmental Hazards Chilton, Didcot, Oxfordshire, OX11 0RQ	Telephone: 01235 822622 Fax: 01235 833891 Email: radon@phe.gov.uk Website: www.ukradon.org
-	Landmark Information Group Limited Imperium, Imperial Way, Reading, Berkshire, RG2 0TD	Telephone: 0844 844 9952 Fax: 0844 844 9951 Email: customerservices@landmarkinfo.co.uk Website: www.landmarkinfo.co.uk

Please note that the Environment Agency / Natural Resources Wales / SEPA have a charging policy in place for enquiries.

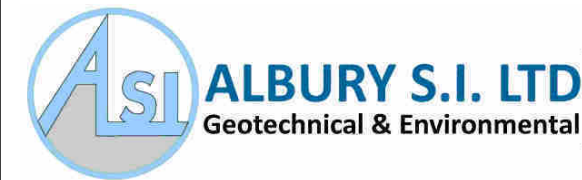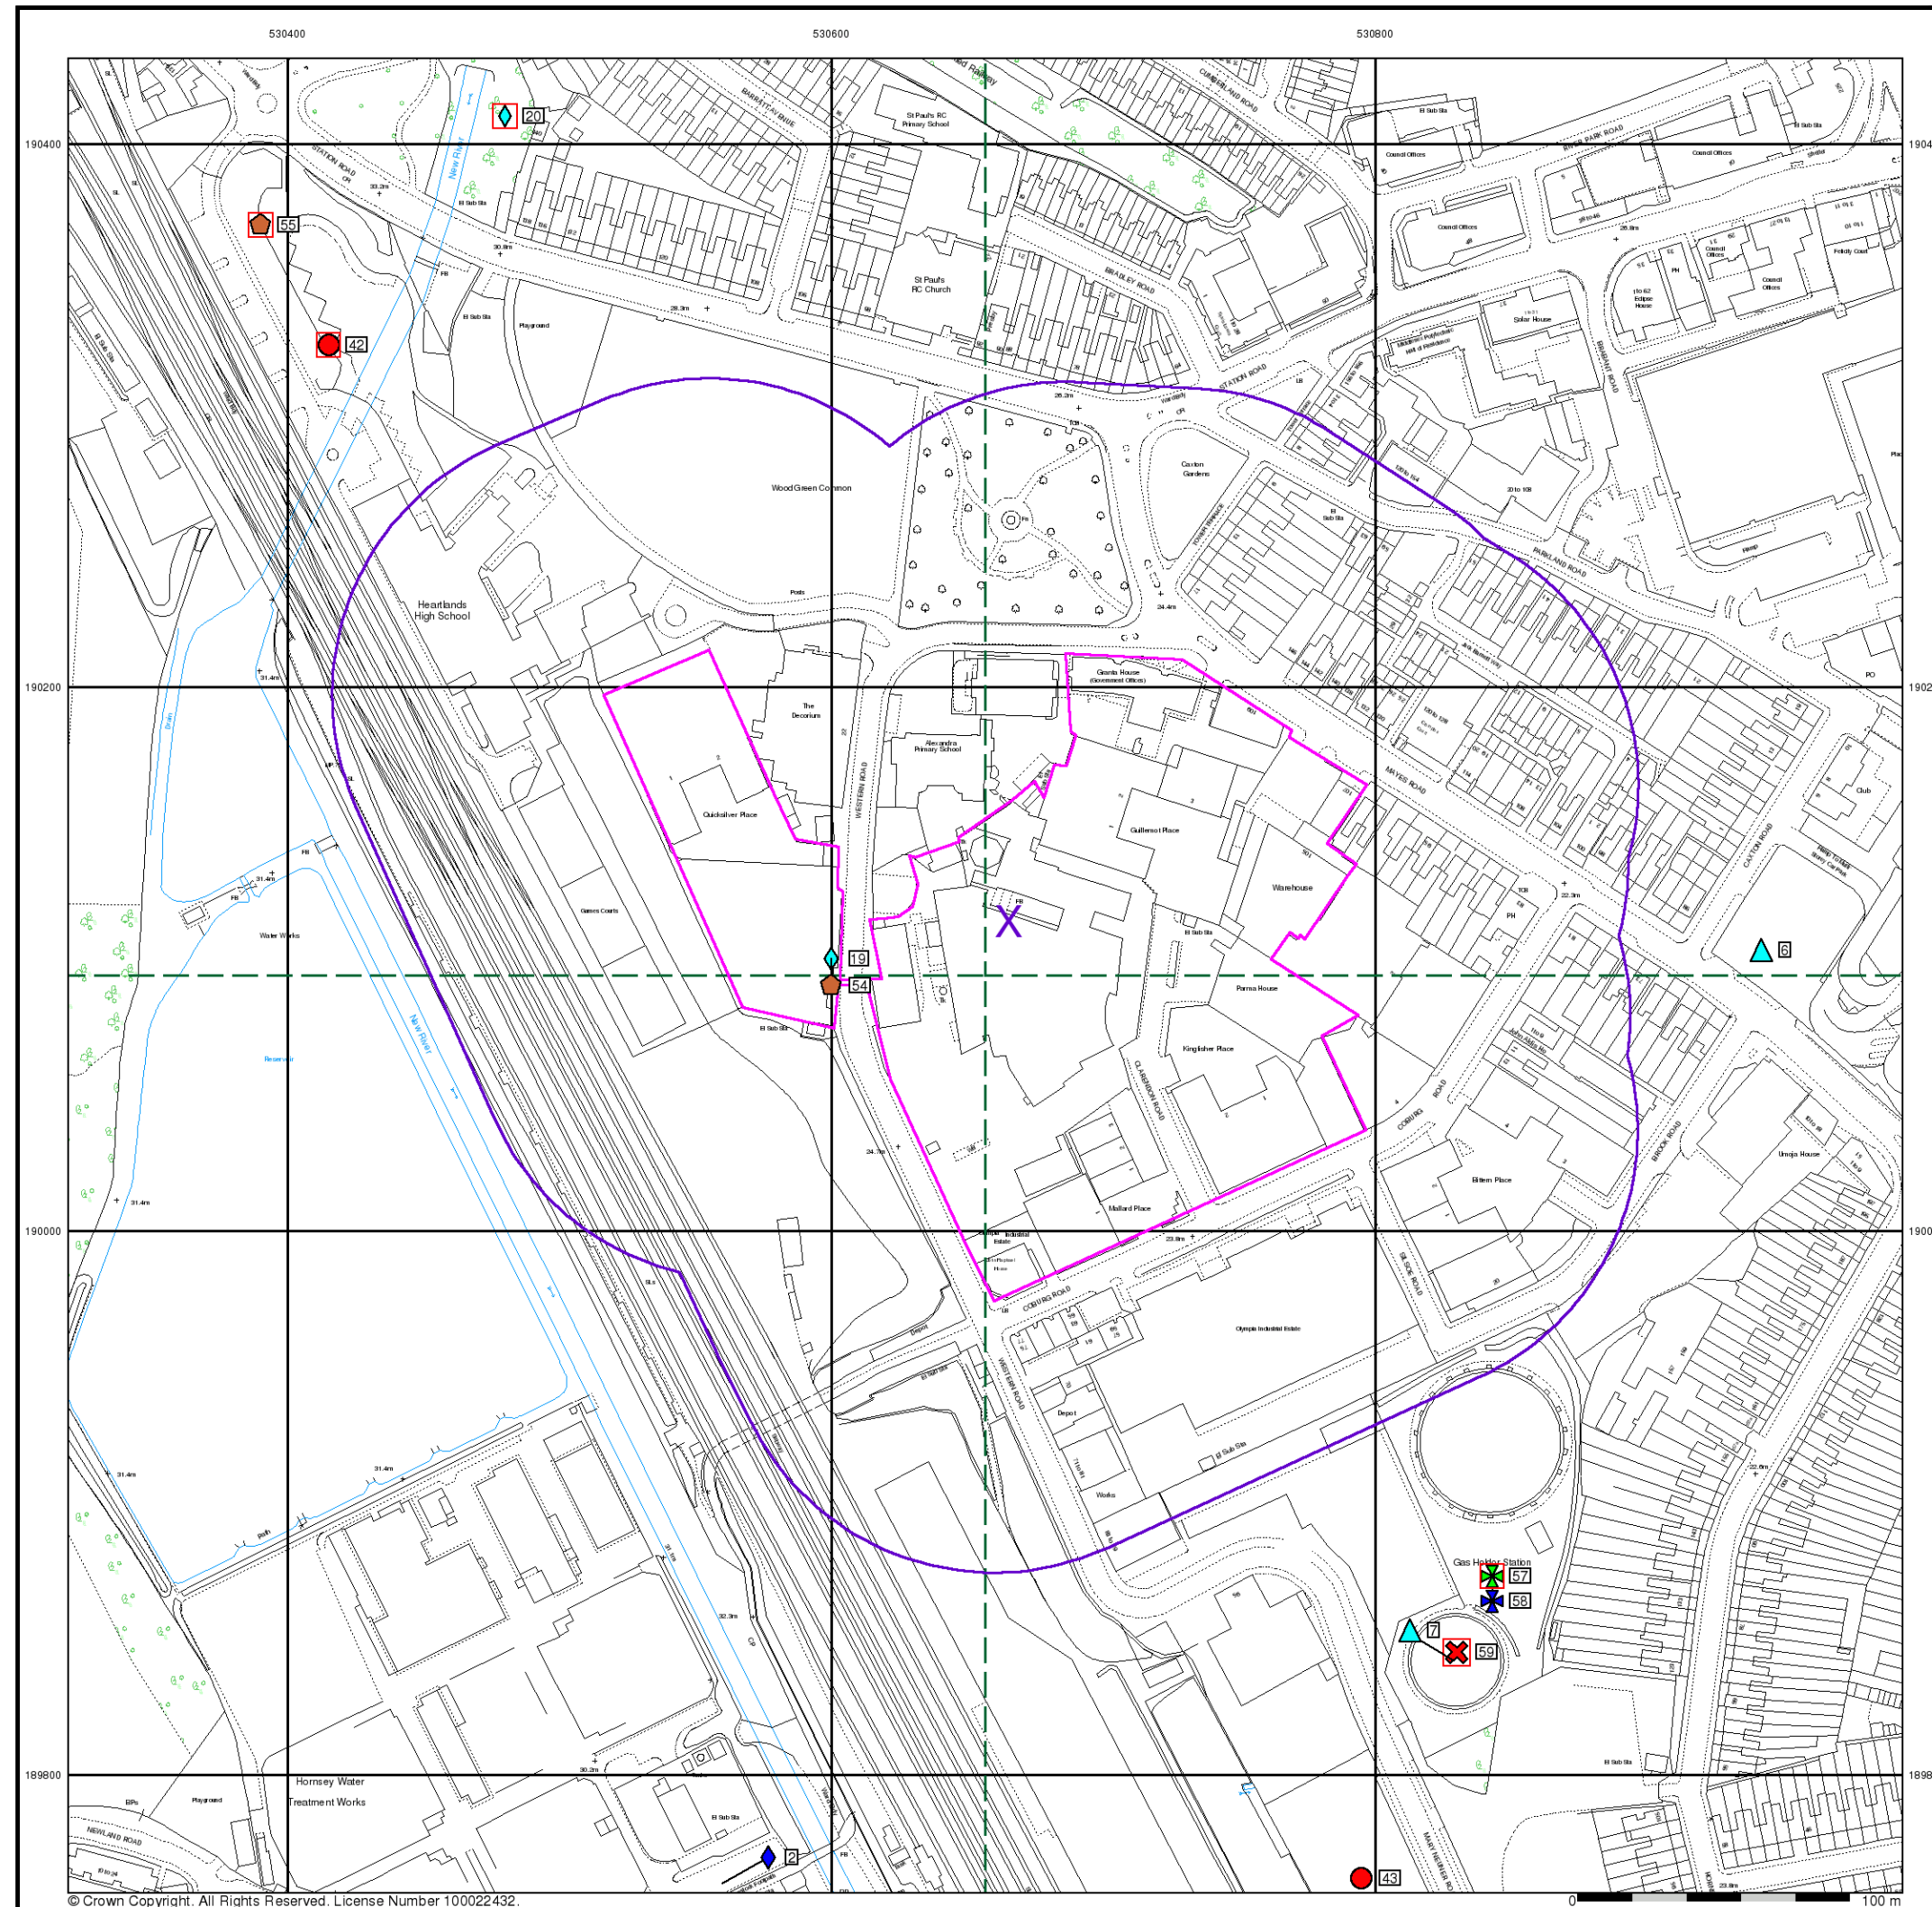

- General**
- Specified Site
 - Specified Buffer(s)
 - Bearing Reference Point
 - Map ID
 - Several of Types at Location
 - Pylon
 - Overhead Transmission Line
- Agency and Hydrological**
- Contaminated Land Register Entry or Notice (Location)
 - Contaminated Land Register Entry or Notice
 - Discharge Consent
 - Enforcement or Prohibition Notice
 - Integrated Pollution Control
 - Integrated Pollution Prevention Control
 - Local Authority Integrated Pollution Prevention and Control
 - Local Authority Pollution Prevention and Control
 - Local Authority Pollution Prevention and Control Enforcement
 - Pollution Incident to Controlled Waters
 - Prosecution Relating to Authorised Processes
 - Prosecution Relating to Controlled Waters
 - Registered Radioactive Substance
 - River Network or Water Feature
 - River Quality Sampling Point
 - Substantiated Pollution Incident Register
 - Water Abstraction
 - Water Industry Act Referral
- Hazardous Substances**
- COMAH Site
 - Explosive Site
 - NIHHS Site
 - Planning Hazardous Substance Consent
 - Planning Hazardous Substance Enforcement
 - BGS Recorded Mineral Site
- Waste**
- BGS Recorded Landfill Site (Location)
 - BGS Recorded Landfill Site
 - EA Historic Landfill (Buffered Point)
 - EA Historic Landfill (Polygon)
 - Integrated Pollution Control Registered Waste Site
 - Licensed Waste Management Facility (Landfill Boundary)
 - Licensed Waste Management Facility (Location)
 - Local Authority Recorded Landfill Site (Location)
 - Local Authority Recorded Landfill Site
 - Potentially Infilled Land (Non-water)
 - Potentially Infilled Land (Non-water)
 - Potentially Infilled Land (Water)
 - Potentially Infilled Land (Water)
 - Potentially Infilled Land (Water)
 - Registered Landfill Site
 - Registered Landfill Site (Point Buffered to 100m)
 - Registered Landfill Site (Point Buffered to 250m)
 - Registered Waste Transfer Site (Location)
 - Registered Waste Transfer Site
 - Registered Waste Treatment or Disposal Site (Location)
 - Registered Waste Treatment or Disposal Site

Site Sensitivity Map - Segment A13

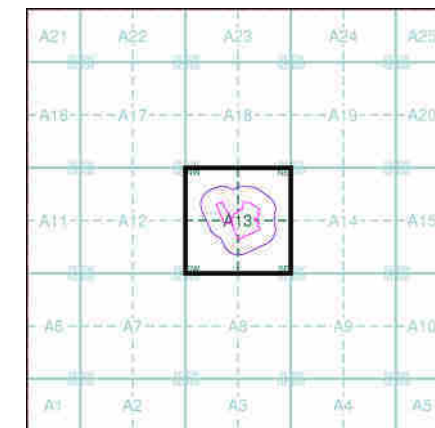

Order Details

Order Number: 89415340_1_1
Customer Ref: 16/10755/GO
National Grid Reference: 530670, 190110
Slice: A
Site Area (Ha): 3.47
Plot Buffer (m): 100

Site Details

The Chocolate Factory, Wood Green, LONDON, N22 6XJ



Tel: 0844 844 9952
Fax: 0844 844 9951
Web: www.envirocheck.co.uk