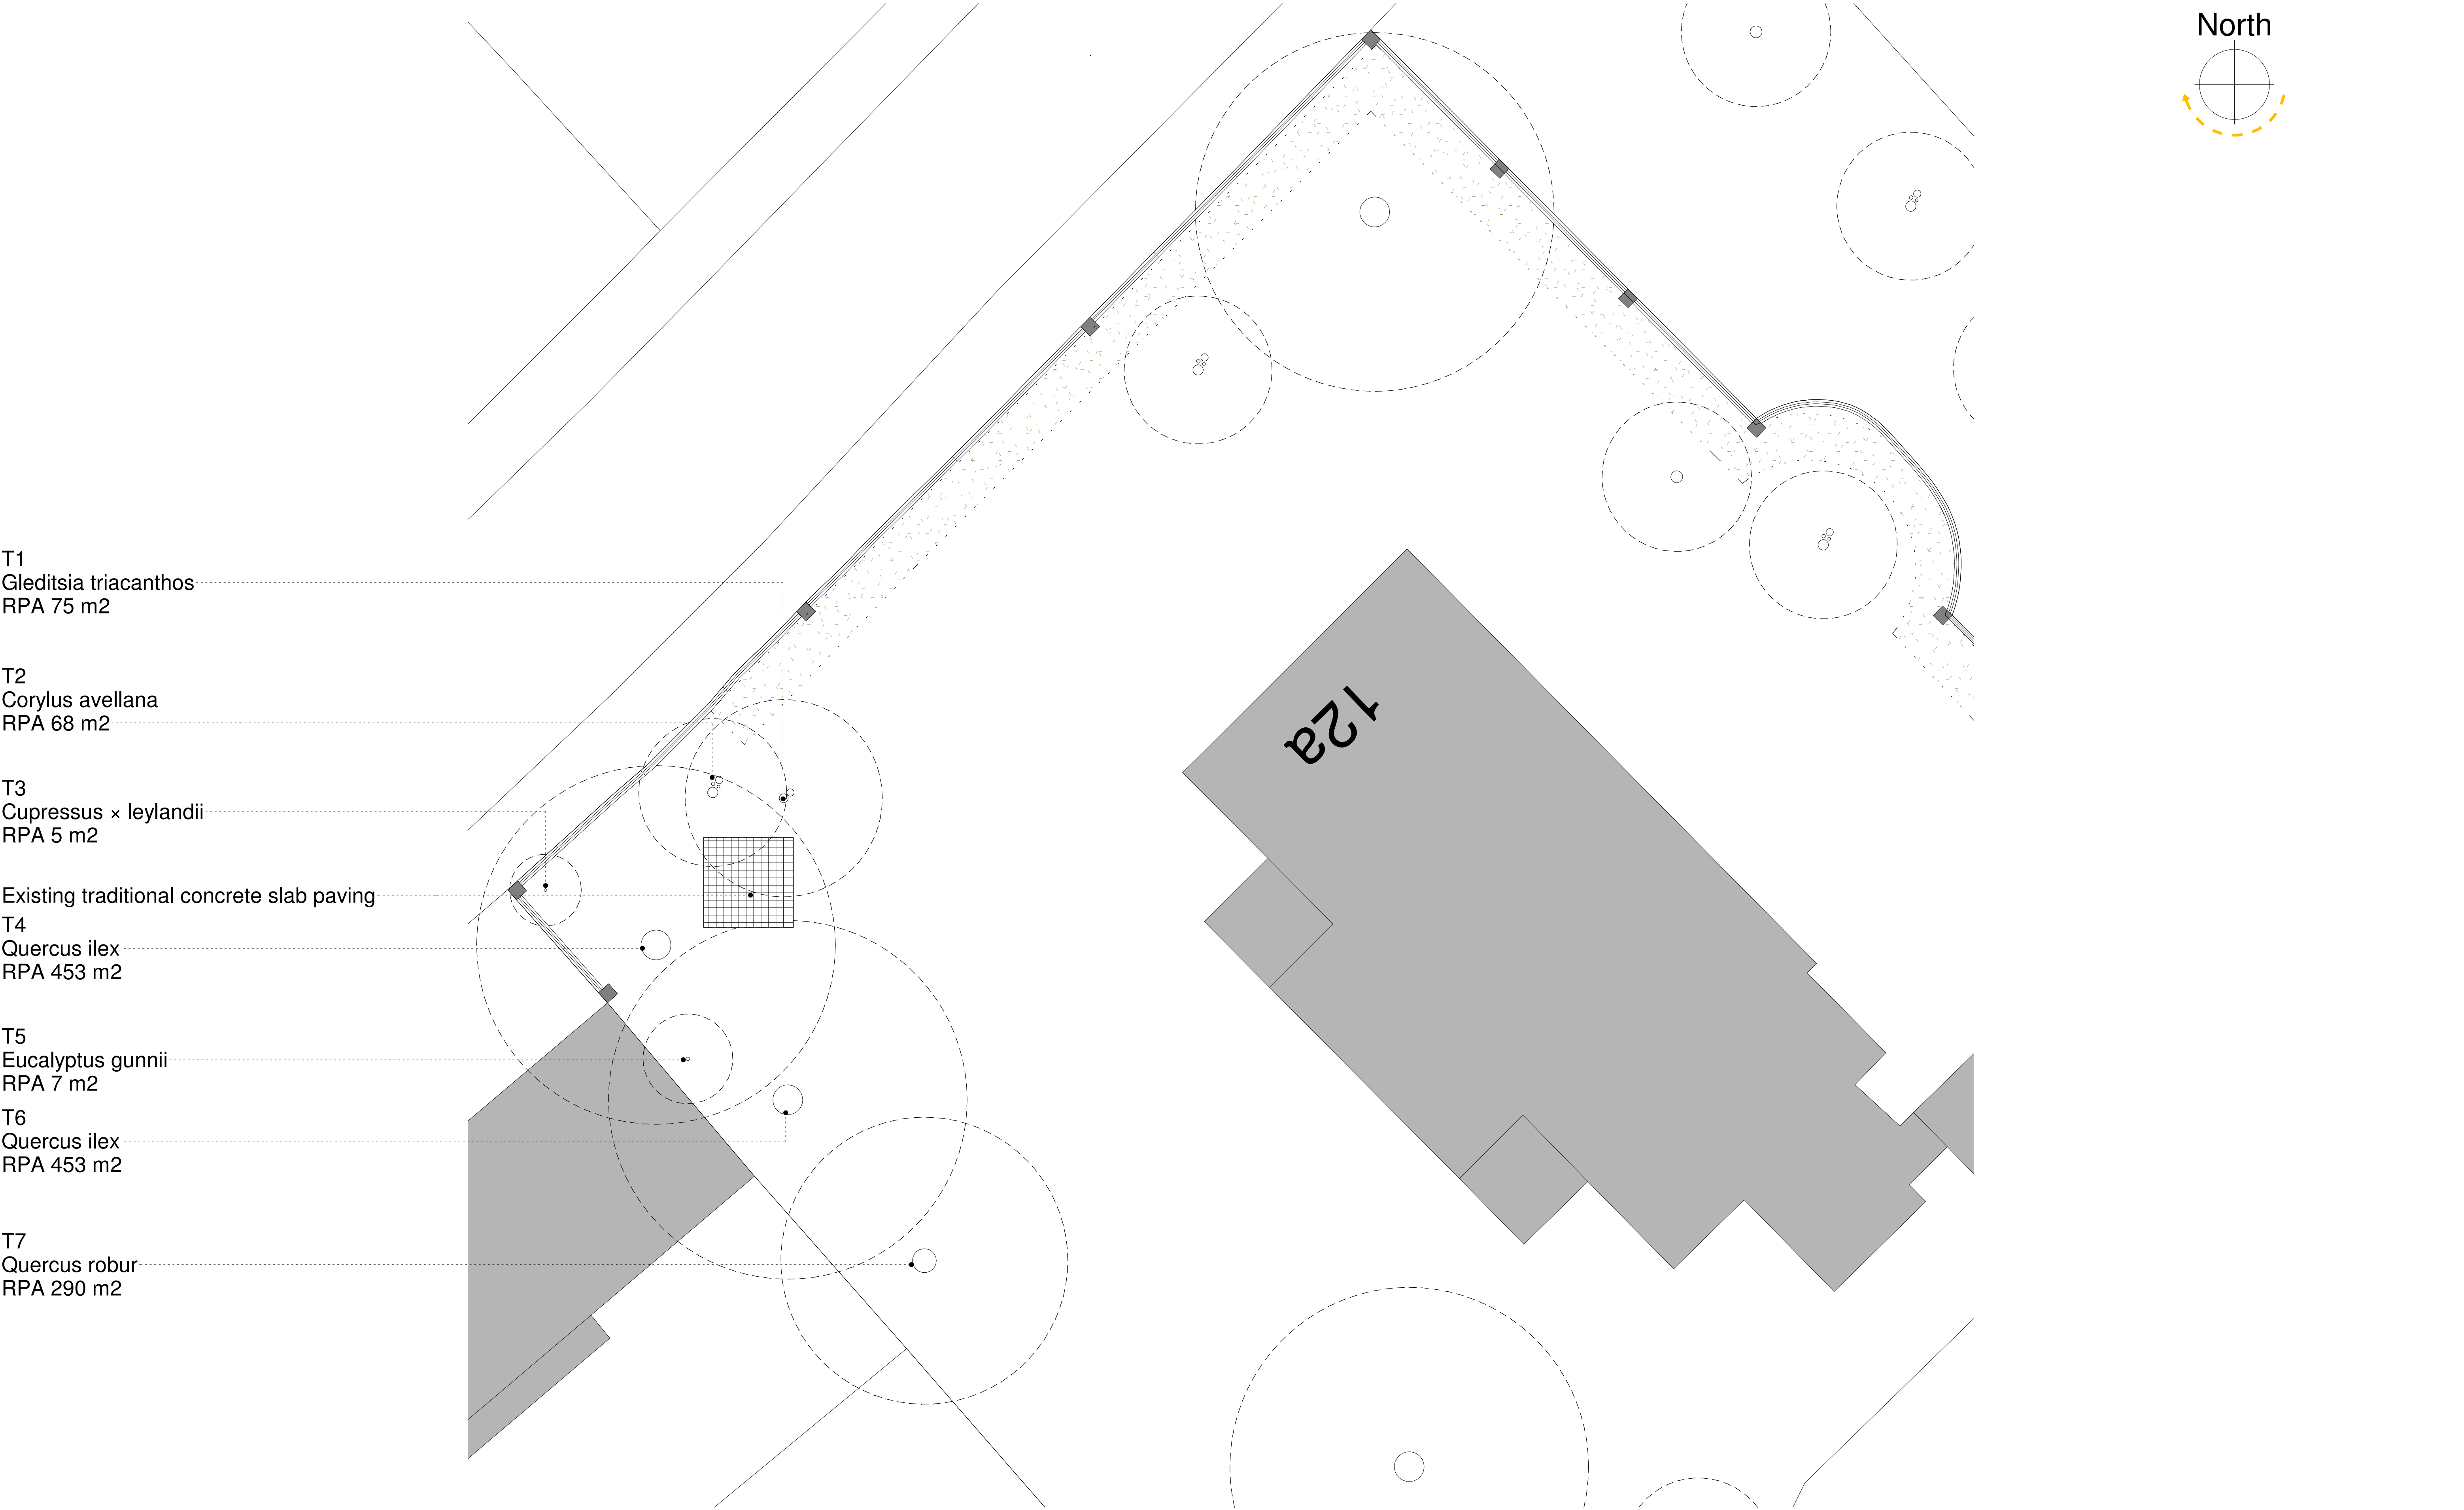


| A   | 31/10/23 |                         | AC    |             | Amended following Client Comments   |  |             |  |
|---|----------|-------------------------|-------|-------------|---|--|-------------|--|
|   | Rev      | Date                    | Drawn | Description |   |  |             |  |
| <div> <div> <div>ctd</div> <div>architects</div> </div> <div> <div>Clerk Bank House</div> <div>Clerk Bank</div> <div>LEEK</div> <div>Staffordshire</div> <div>ST13 5HE</div> </div> <div> <div>t: 01538 373477</div> <div>f: 01538 386503</div> </div> <div> <div>e: info@ctdarchitects.co.uk</div> <div>w: www.ctdarchitects.co.uk</div> </div> </div> |          |                         |       |             | <div>ctd architects © 2023</div> <ul style="list-style-type: none"> <li>This drawing is copyright.</li> <li>All dimensions to be checked on site before proceeding.</li> <li>Contractor must notify the architect of any discrepancies before proceeding.</li> <li>Contractor to check/adjust dimensions of new work to suit existing conditions. Do not assume existing structure or details are plumb, square or level.</li> <li>All drawings to be read in conjunction with all other consultants drawings and specs.</li> </ul> |  |             |  |
| Client   |          | Project                 |       |             | Scale   |  | Size        |  |
| Mr. M. Apukhtin   |          | Proposed Garden Room    |       |             | 1:100   |  | A1          |  |
|   |          | 12a View Road, London   |       |             | Status   |  | PLANNING    |  |
|   |          | Title                   |       |             | Job No.   |  | Drawing No. |  |
|   |          | Site Plan 'as existing' |       |             | 2343   |  | AL03        |  |
|   |          |                         |       |             | Rev.   |  | A           |  |