
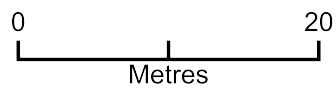


Site Plan - 56 Woodside Gardens N17 6UW

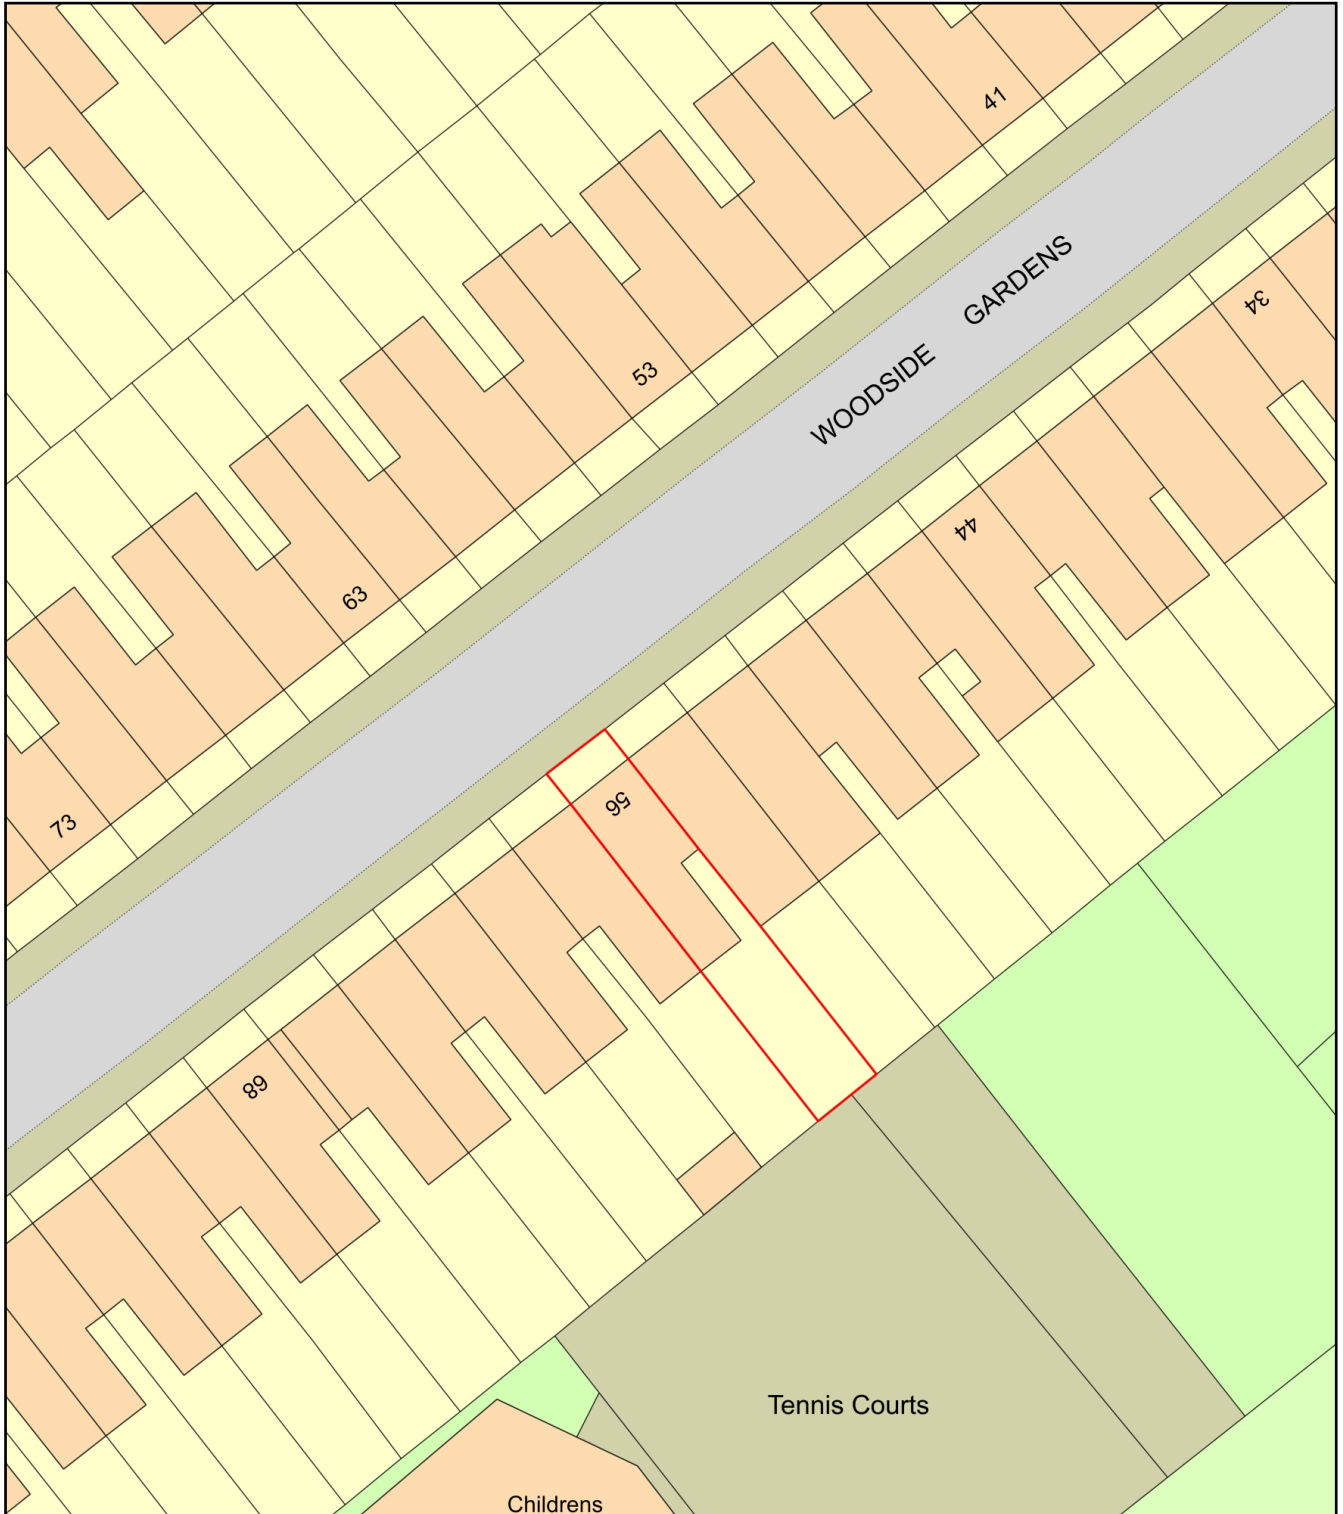

Plan Produced for: Planning permission

Date Produced: 25 Feb 2026

Plan Reference Number: TQRQM26056094722893

Scale: 1:500 @ A4